

ILLINOIS STATE TOLL HIGHWAY AUTHORITY



2700 Ogden Ave., Downers Grove, IL 60515



CONCEPT DRAINAGE REPORT FOR CENTRAL TRI-STATE TOLLWAY (I-294) MASTER PLAN

CERMAK ROAD (M.P. 29.5) TO
BALMORAL AVENUE (M.P. 40.0)

PART 2

PREPARED BY: JACOBS / EFK MOEN / HANSON TEAM
DATE: DECEMBER 22, 2017

(this page intentionally left blank)

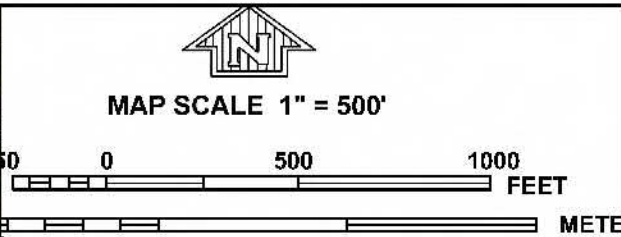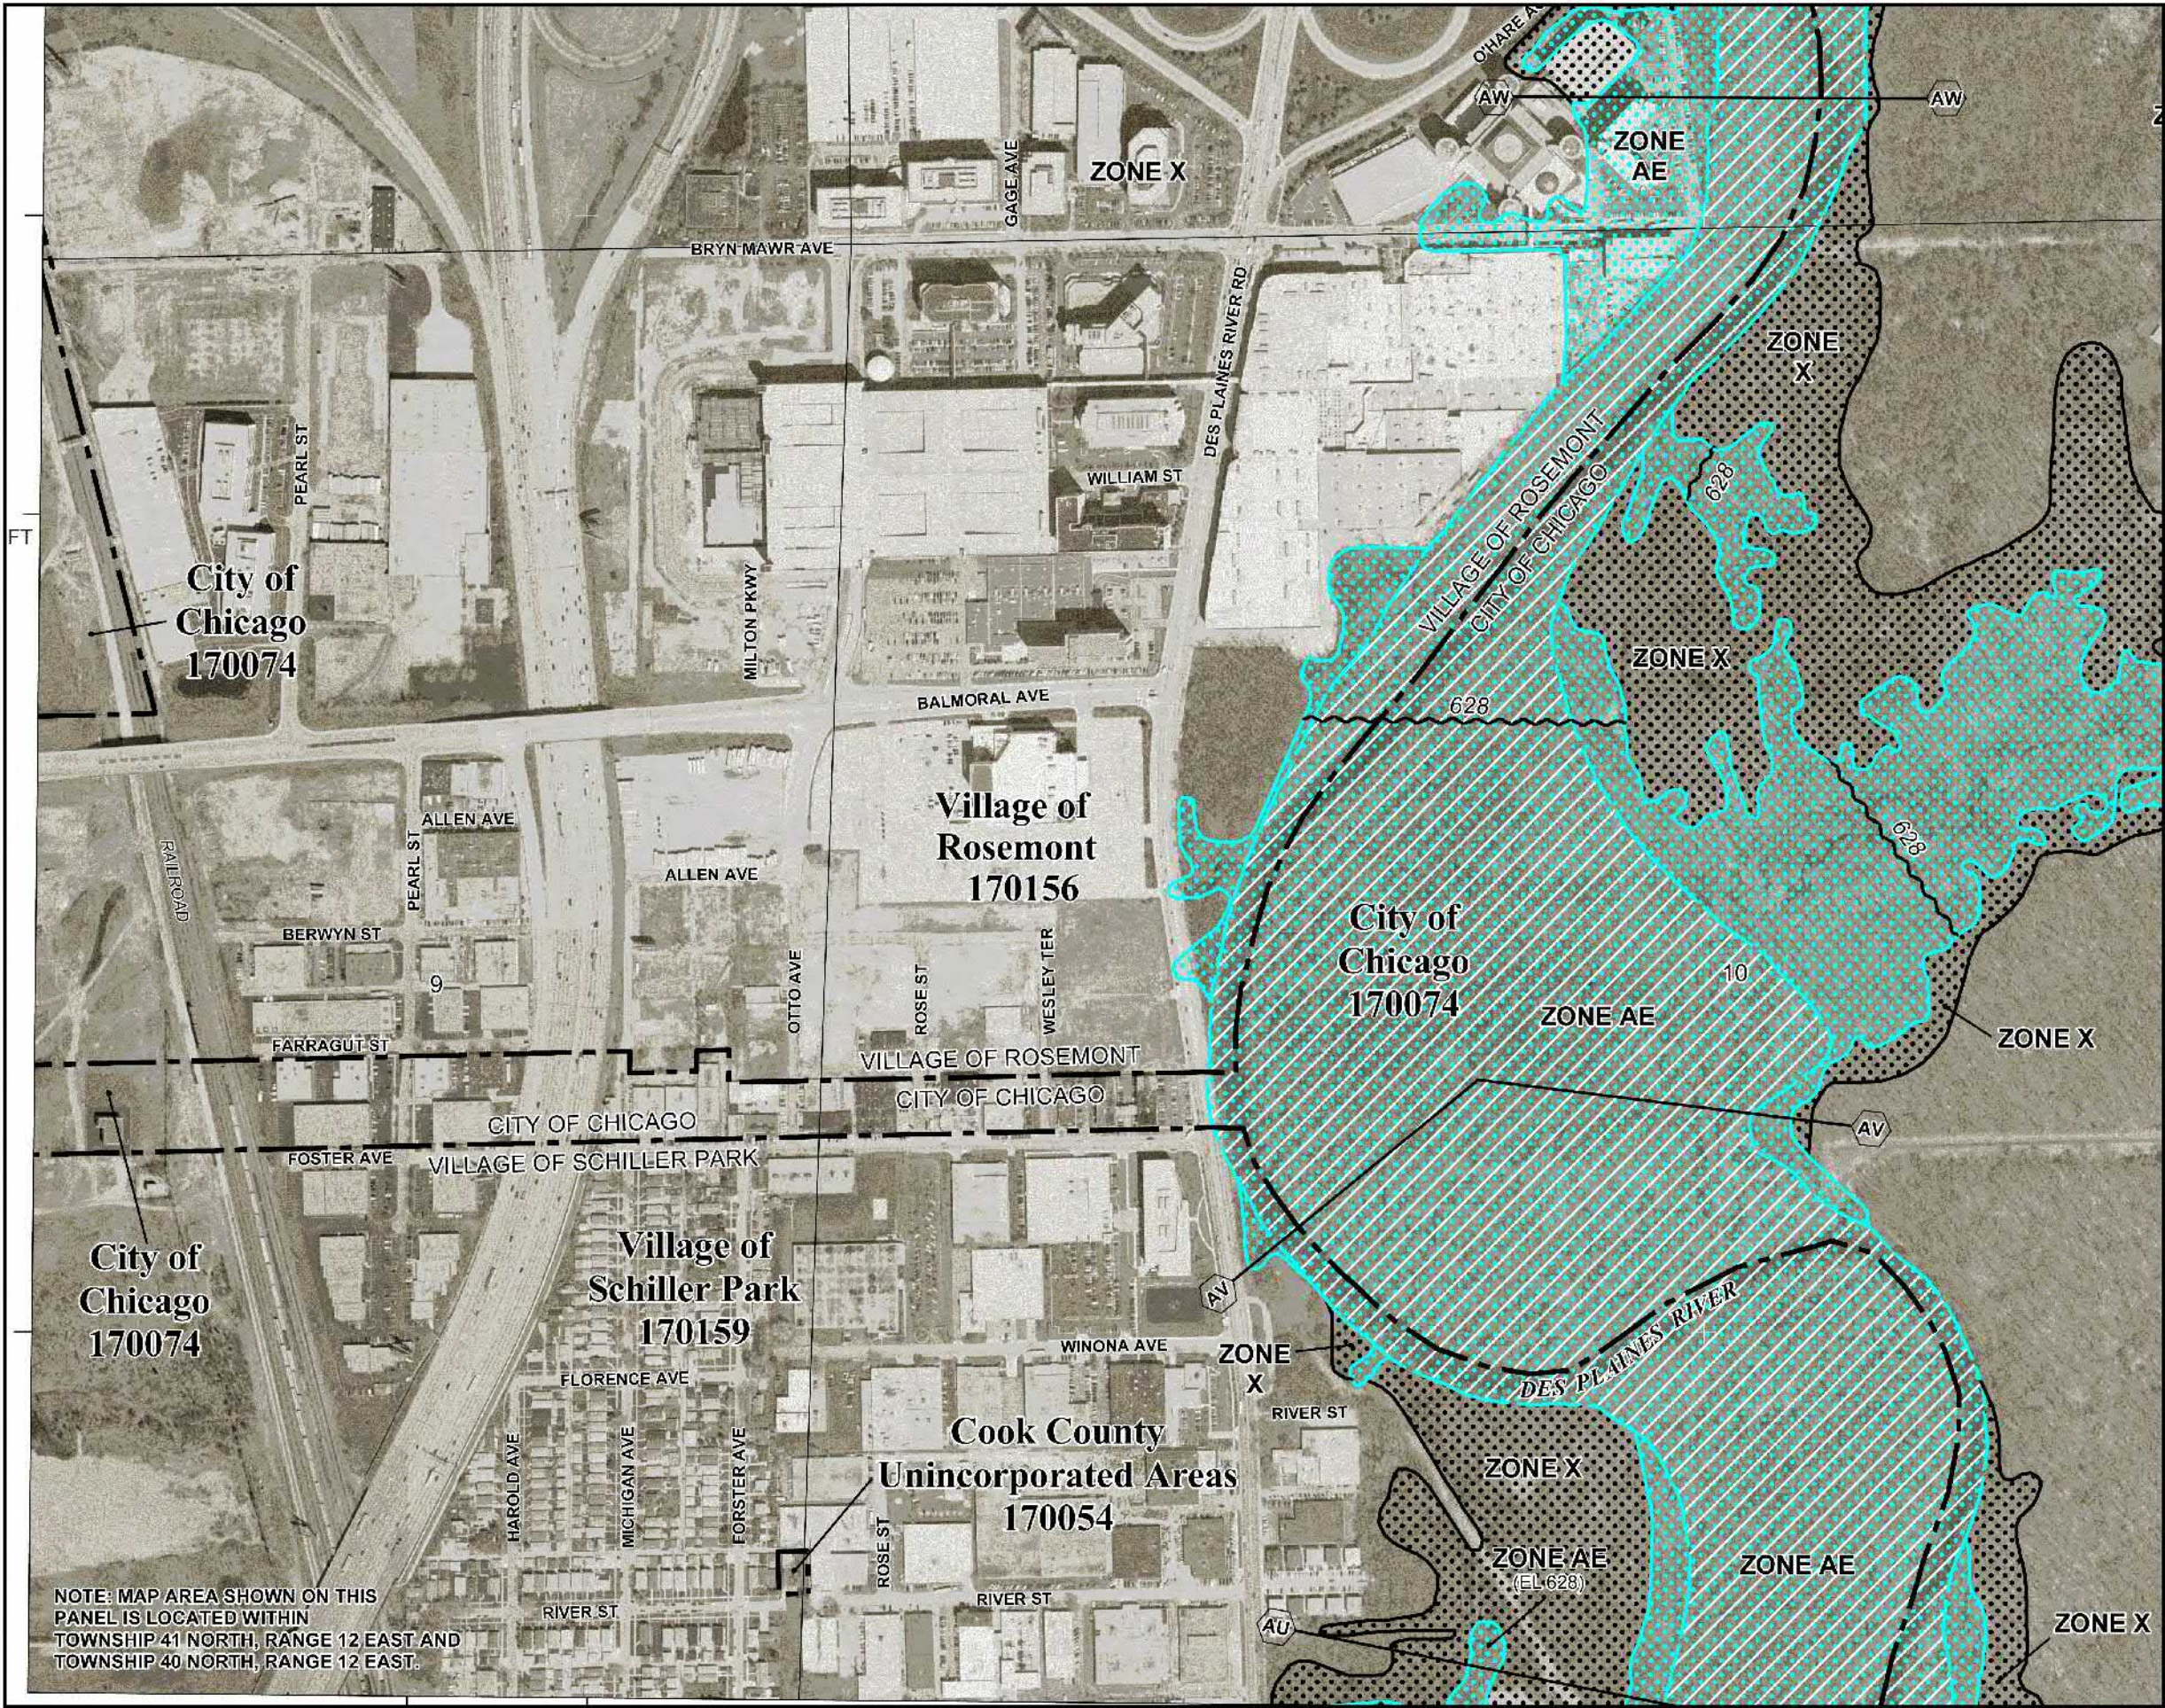

NATIONAL FLOOD INSURANCE PROGRAM

PANEL 0376J

FIRM
FLOOD INSURANCE RATE MAP
COOK COUNTY,
ILLINOIS
AND INCORPORATED AREAS

PANEL 376 OF 832
(SEE MAP INDEX FOR FIRM PANEL LAYOUT)

CONTAINS:

COMMUNITY	NUMBER	PANEL	SUFFIX
CHICAGO, CITY OF	170074	0376	J
COOK COUNTY	170054	0376	J
DES PLAINES, CITY OF	170051	0376	J
NORRIDGE, VILLAGE OF	170131	0376	J
PARK RIDGE, CITY OF	170145	0376	J
ROSEMONT, VILLAGE OF	170156	0376	J
SCHILLER PARK, VILLAGE OF	170159	0376	J


Notice to User: The Map Number shown below should be used when placing map orders; the Community Number shown above should be used on insurance applications for the subject community.




MAP NUMBER
17031C0376J
MAP REVISED
AUGUST 19, 2008

Federal Emergency Management Agency

This is an official copy of a portion of the above referenced flood map. It was extracted using F-MIT On-Line. This map does not reflect changes or amendments which may have been made subsequent to the date on the title block. For the latest product information about National Flood Insurance Program flood maps check the FEMA Flood Map Store at www.msc.fema.gov

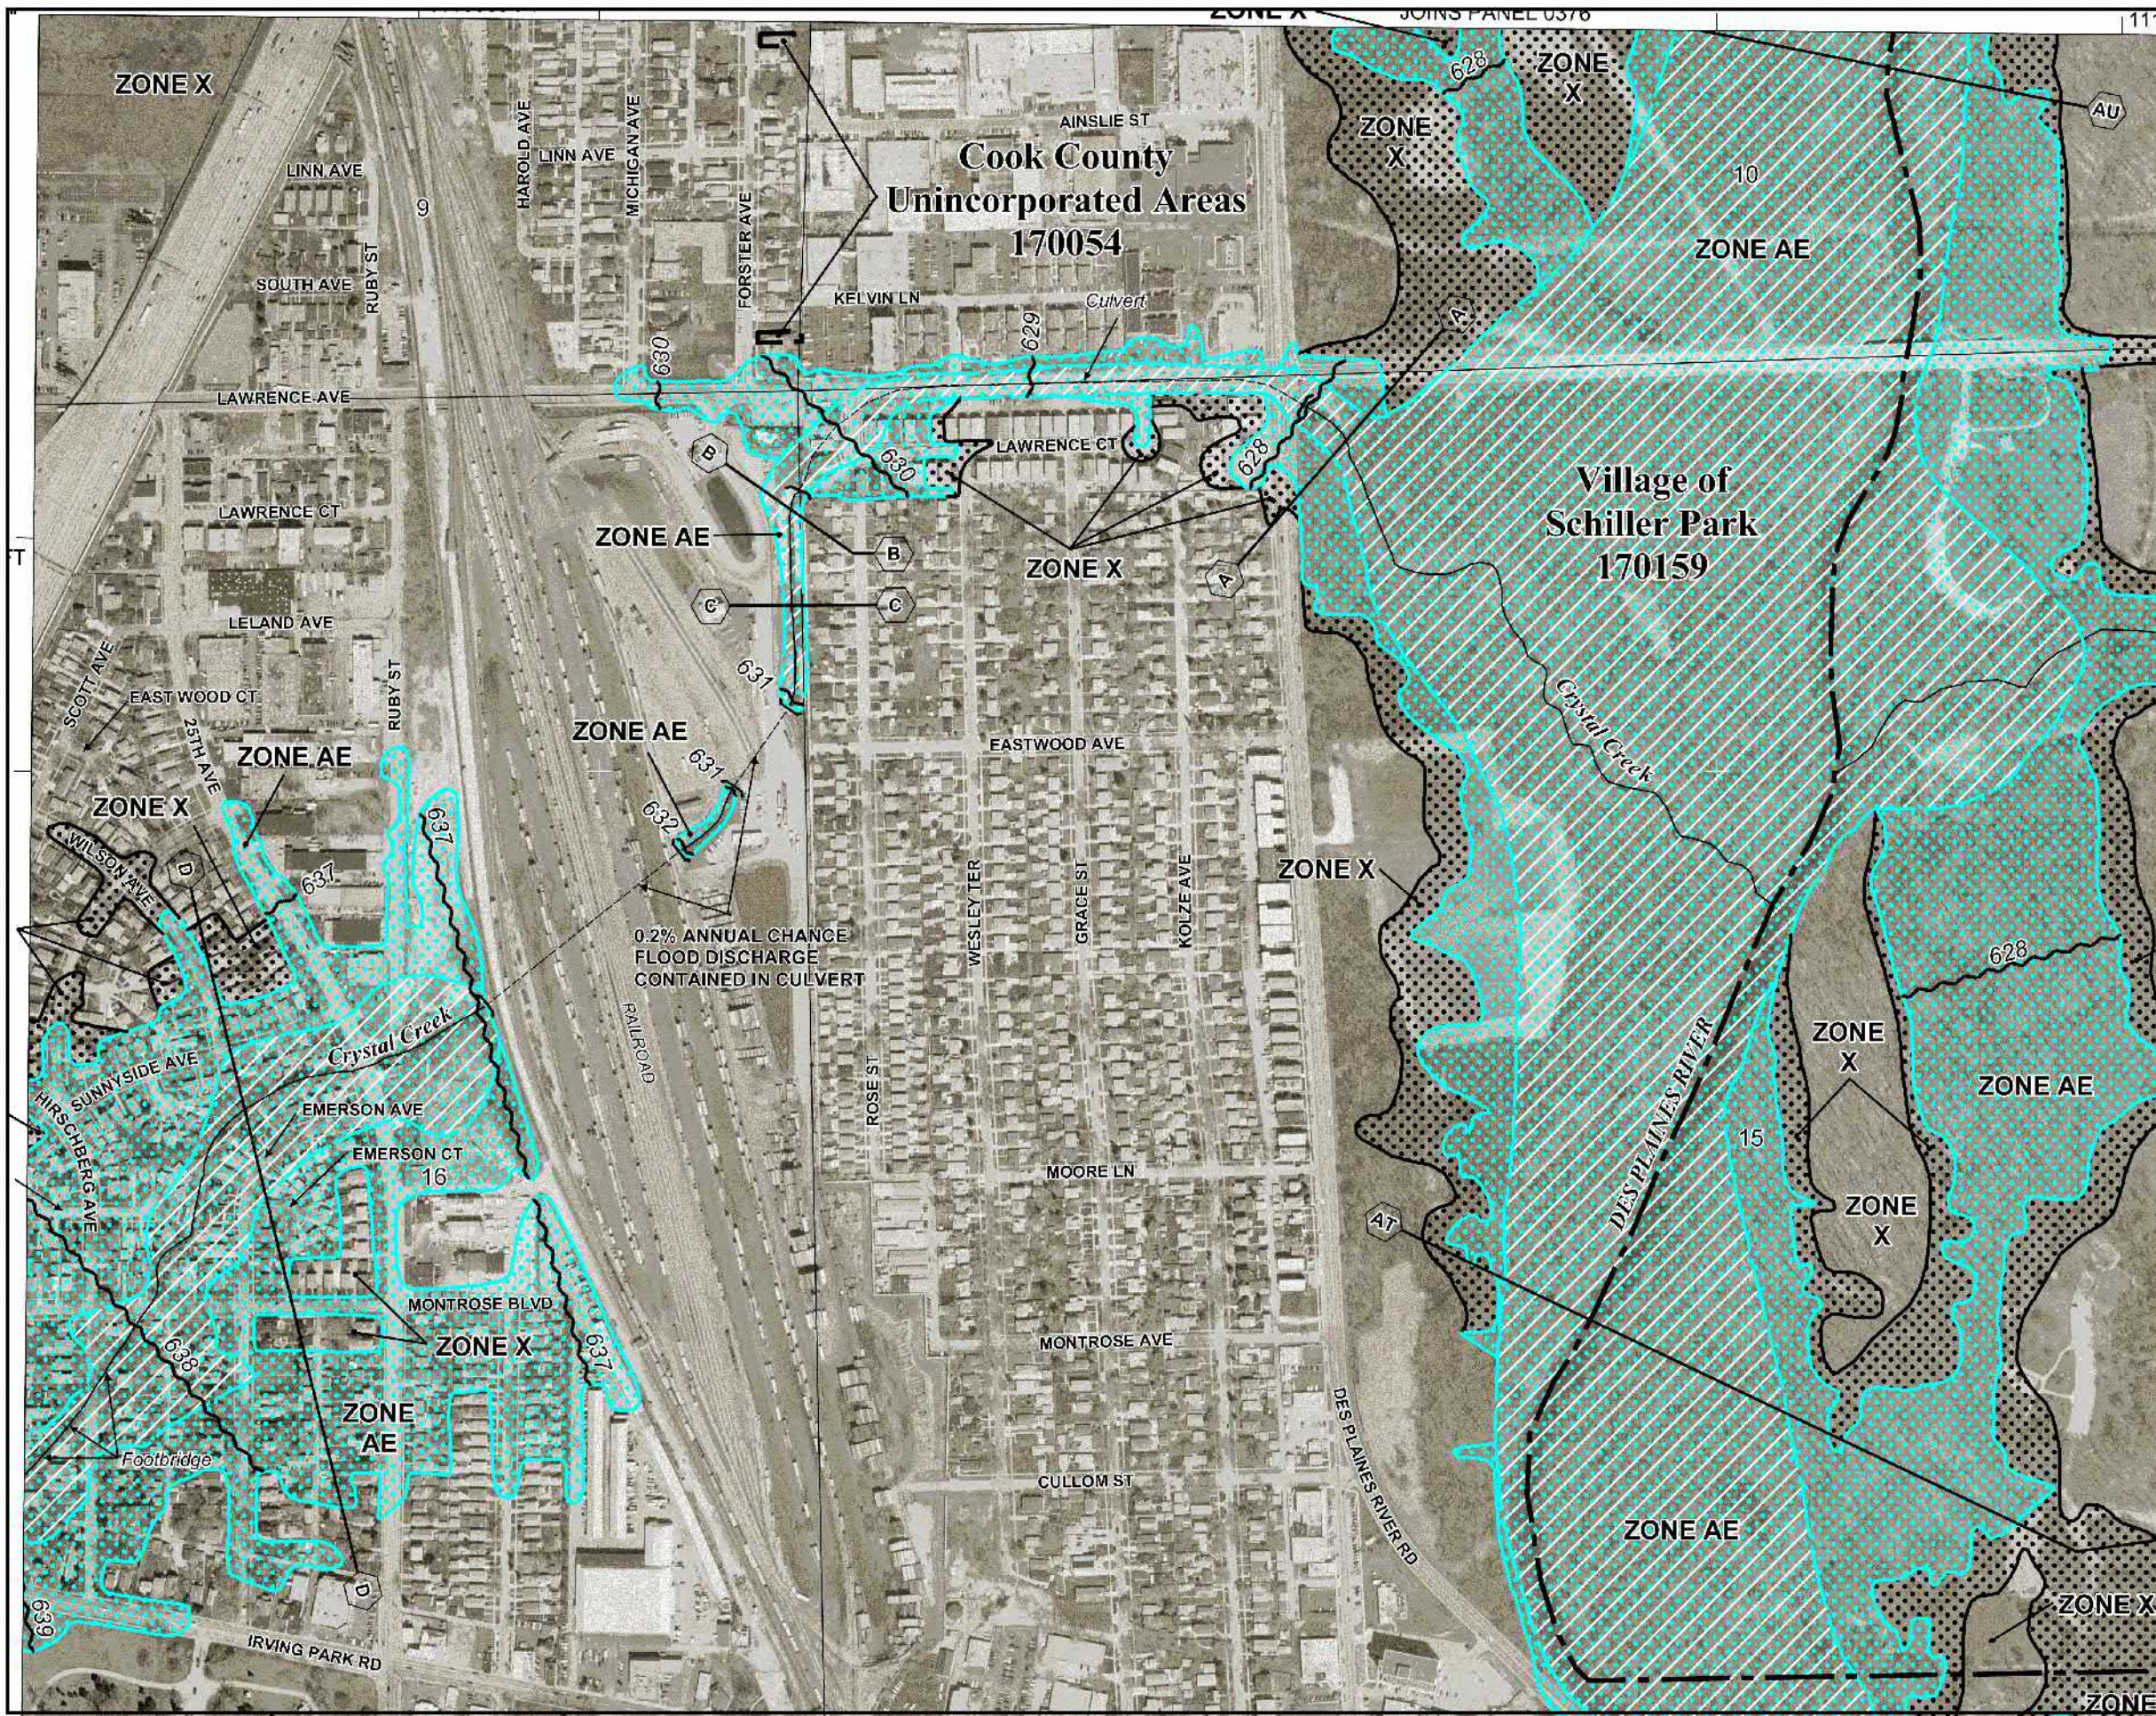

MAP SCALE 1" = 500'

 

NFIP

PANEL 0378J

FIRM
FLOOD INSURANCE RATE MAP
COOK COUNTY,
ILLINOIS
AND INCORPORATED AREAS

PANEL 378 OF 832
(SEE MAP INDEX FOR FIRM PANEL LAYOUT)

COMMUNITY	NUMBER	PANEL	SUFFIX
CHICAGO, CITY OF	170074	0378	J
COOK COUNTY	170054	0378	J
FRANKLIN PARK, VILLAGE OF	170084	0378	J
NORRIDGE, VILLAGE OF	170134	0378	J
SCHILLER PARK, VILLAGE OF	170159	0378	J



Notice to User: The Map Number shown below should be used when placing map orders; the Community Number shown above should be used on insurance applications for the subject community.



MAP NUMBER
17031C0378J
MAP REVISED
AUGUST 19, 2008

Federal Emergency Management Agency

This is an official copy of a portion of the above referenced flood map. It was extracted using F-MIT On-Line. This map does not reflect changes or amendments which may have been made subsequent to the date on the title block. For the latest product information about National Flood Insurance Program flood maps check the FEMA Flood Map Store at www.msc.fema.gov

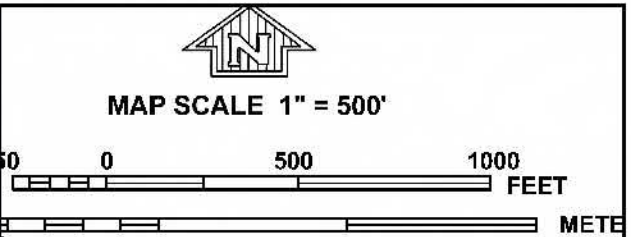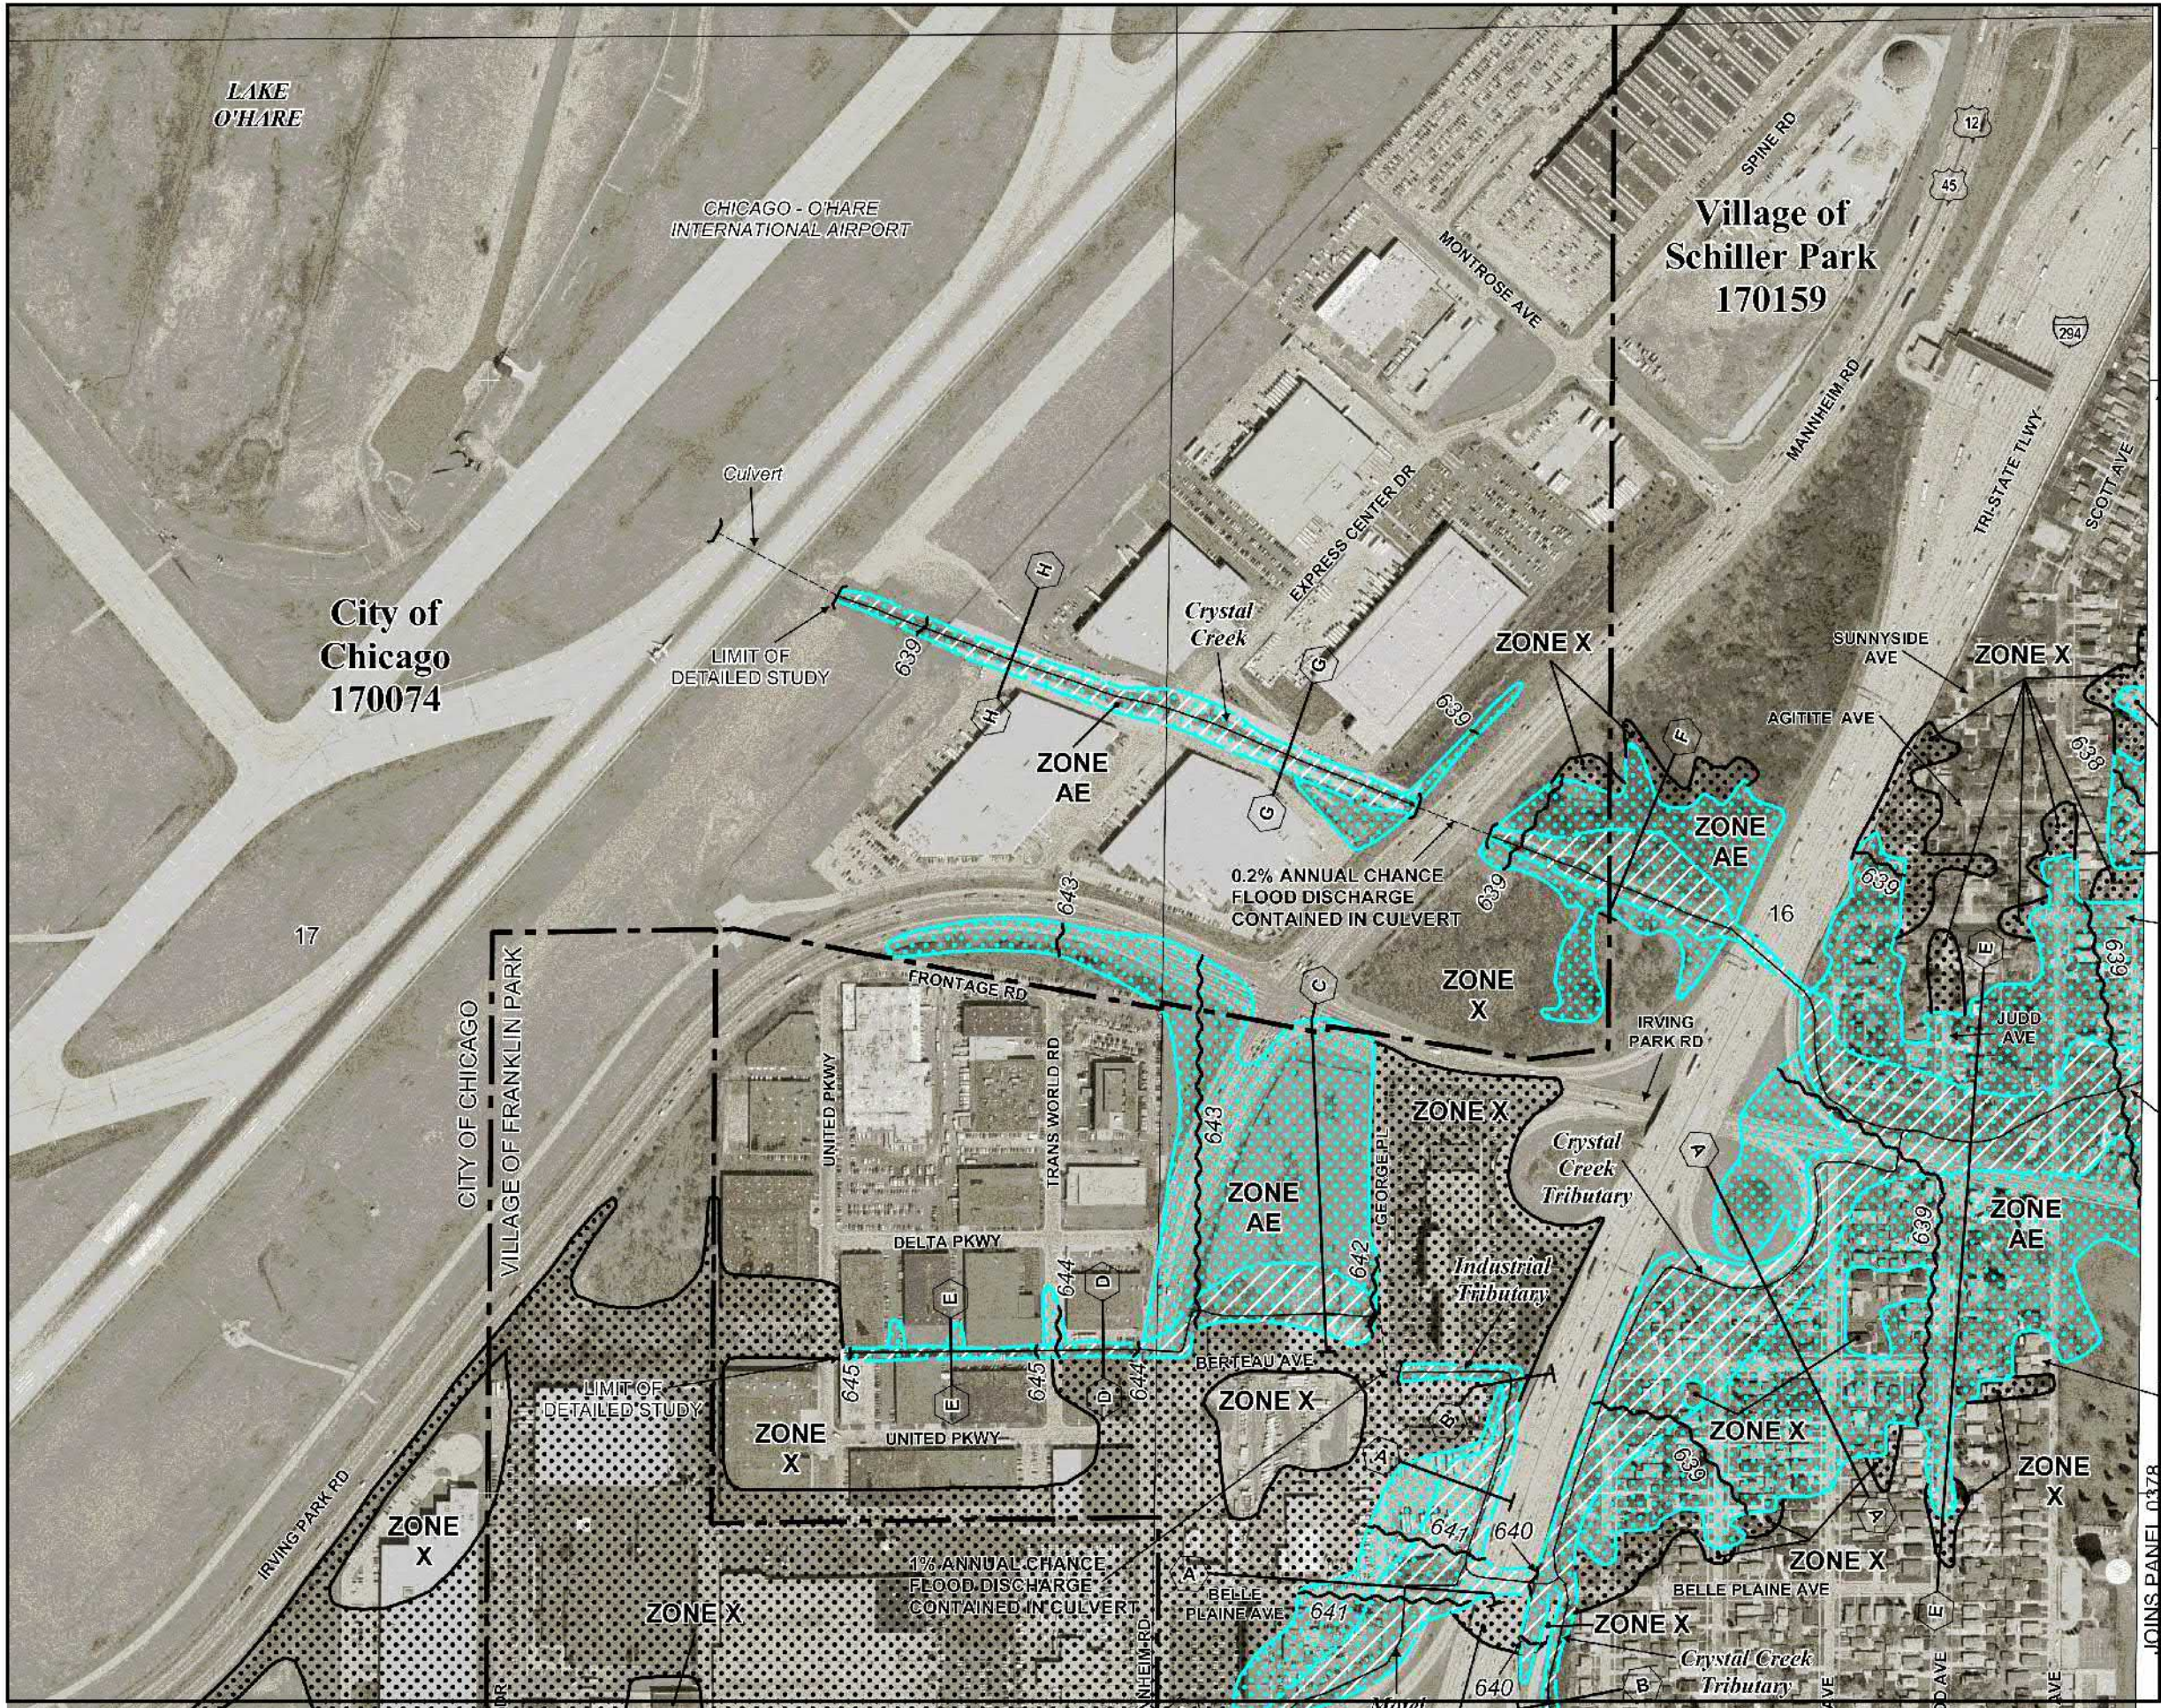

NATIONAL FLOOD INSURANCE PROGRAM

PANEL 0359J

FIRM
FLOOD INSURANCE RATE MAP
COOK COUNTY,
ILLINOIS
AND INCORPORATED AREAS

PANEL 359 OF 832
(SEE MAP INDEX FOR FIRM PANEL LAYOUT)

CONTAINS:

COMMUNITY	NUMBER	PANEL	SUFFIX
CHICAGO, CITY OF	170074	0359	J
COOK COUNTY	170064	0359	J
FRANKLIN PARK, VILLAGE OF	170084	0359	J
SCHILLER PARK, VILLAGE OF	170159	0359	J



Notice to User: This Map Number shown below should be used when placing map orders; the Community Number shown above should be used on insurance applications for the subject community.



MAP NUMBER
17031C0359J
MAP REVISED
AUGUST 19, 2008

Federal Emergency Management Agency

This is an official copy of a portion of the above referenced flood map. It was extracted using F-MIT On-Line. This map does not reflect changes or amendments which may have been made subsequent to the date on the title block. For the latest product information about National Flood Insurance Program flood maps check the FEMA Flood Map Store at www.msc.fema.gov

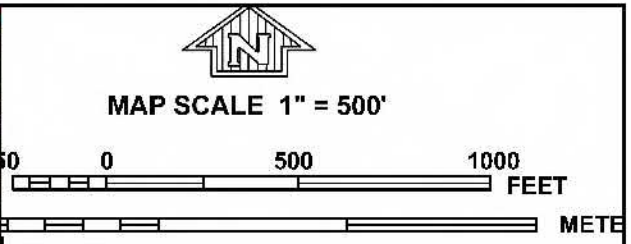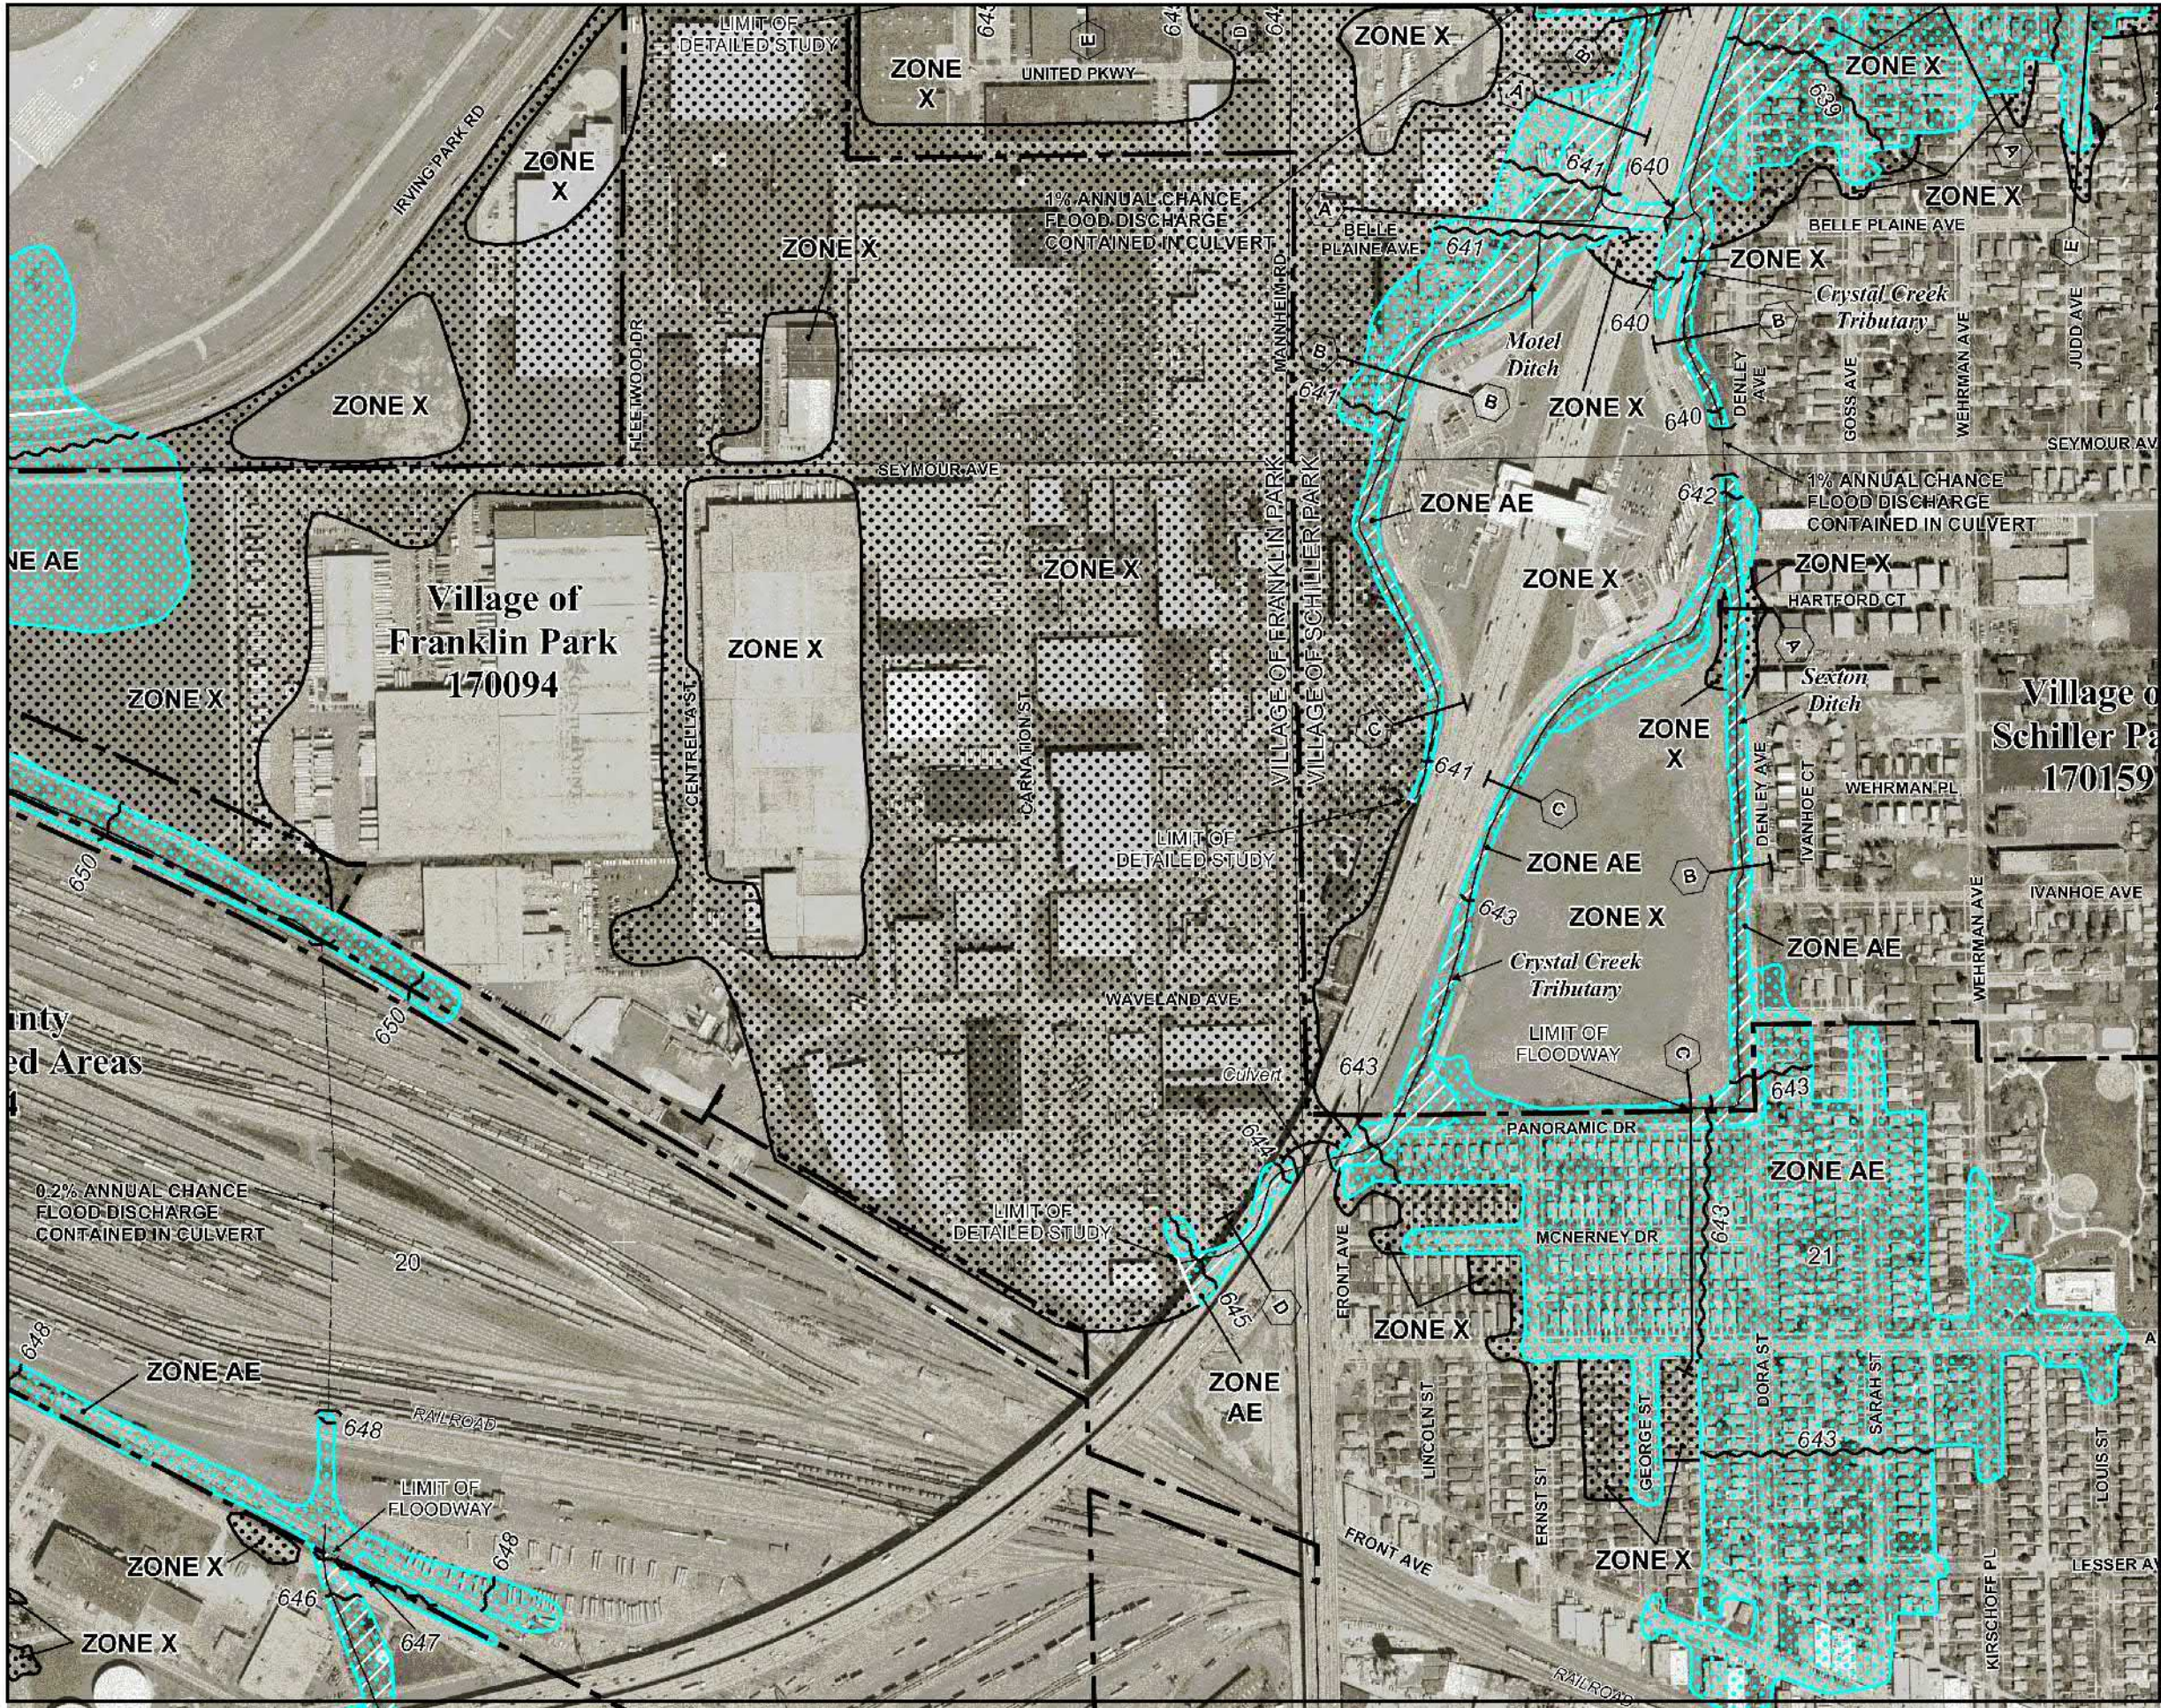

NATIONAL FLOOD INSURANCE PROGRAM

PANEL 0359J

FIRM
FLOOD INSURANCE RATE MAP
COOK COUNTY,
ILLINOIS
AND INCORPORATED AREAS

PANEL 359 OF 832
(SEE MAP INDEX FOR FIRM PANEL LAYOUT)



CONTAINS:

COMMUNITY	NUMBER	PANEL	SUFFIX
CHICAGO, CITY OF	170074	0359	J
COOK COUNTY	170064	0359	J
FRANKLIN PARK, VILLAGE OF	170094	0359	J
SCHILLER PARK, VILLAGE OF	170159	0359	J

Notice to User: This Map Number shown below should be used when placing map orders; the Community Number shown above should be used on insurance applications for the subject community.

 **MAP NUMBER**
17031C0359J
MAP REVISED
AUGUST 19, 2008
Federal Emergency Management Agency

This is an official copy of a portion of the above referenced flood map. It was extracted using F-MIT On-Line. This map does not reflect changes or amendments which may have been made subsequent to the date on the title block. For the latest product information about National Flood Insurance Program flood maps check the FEMA Flood Map Store at www.msc.fema.gov

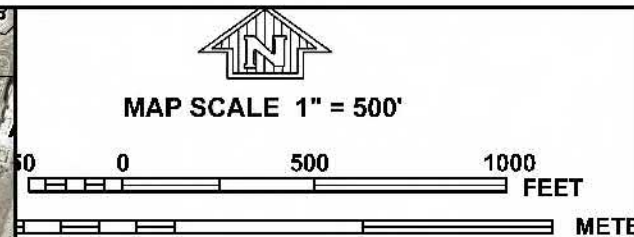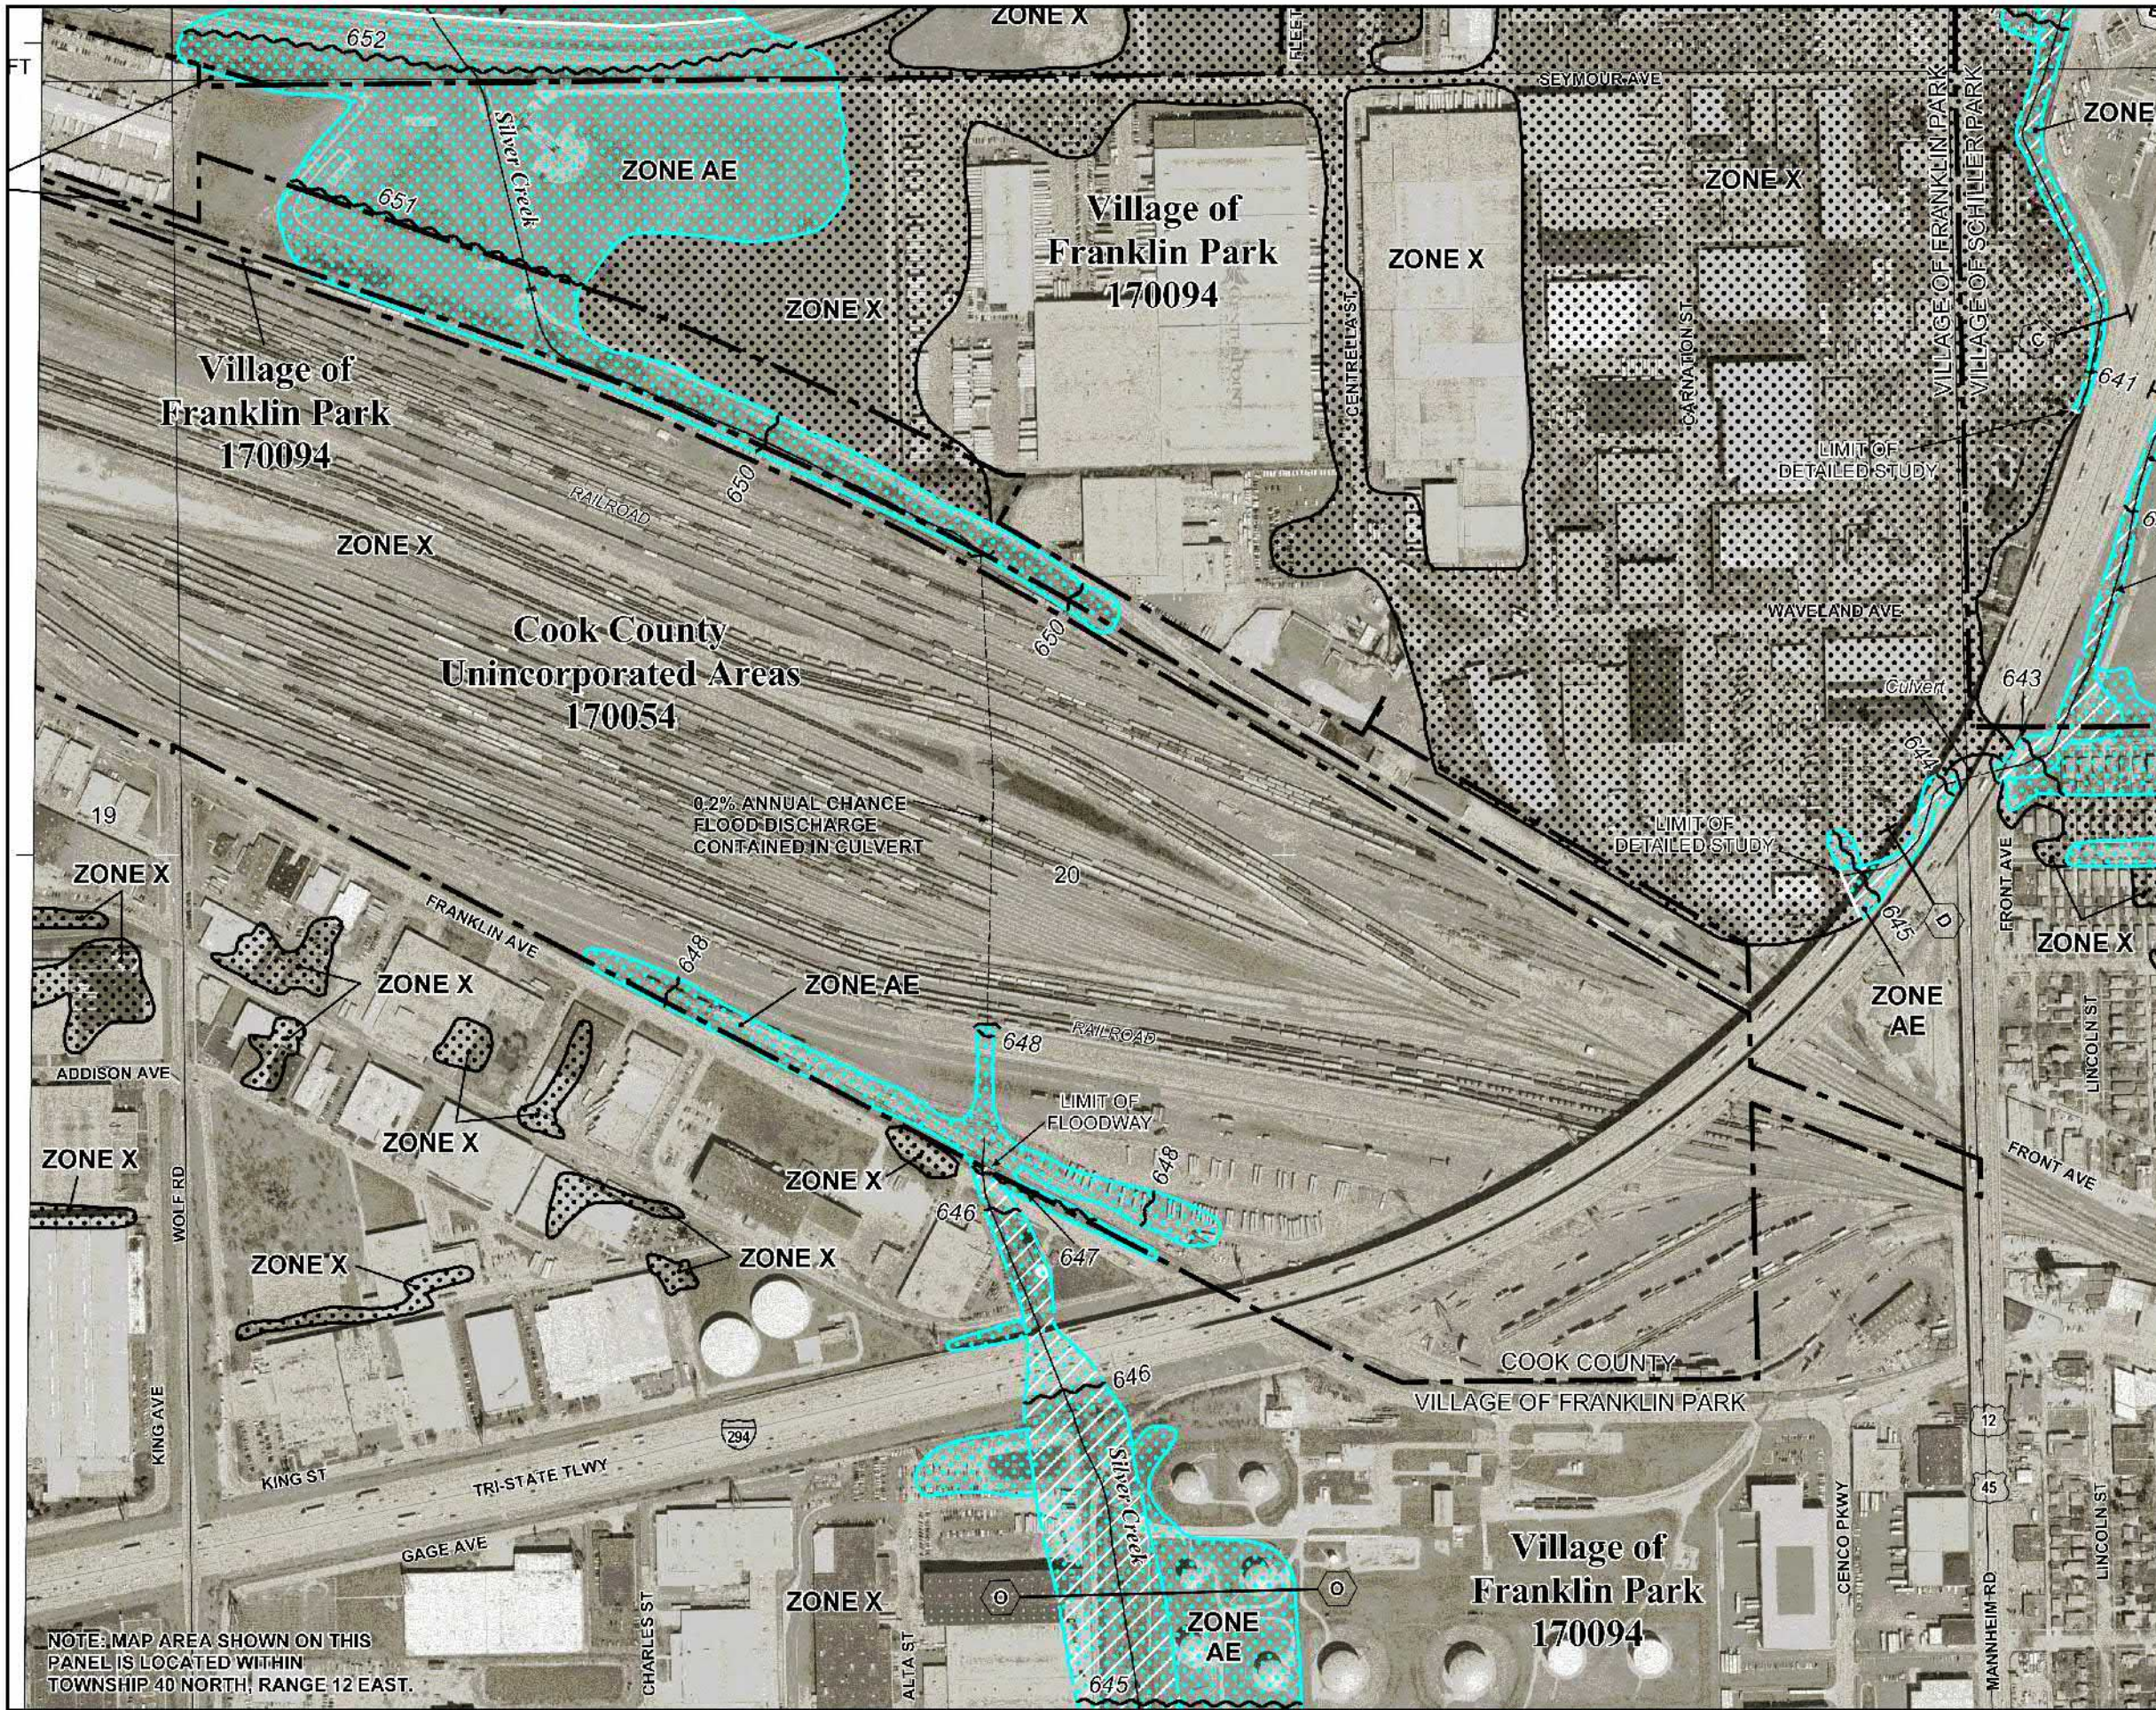



PANEL 0359J

FIRM
FLOOD INSURANCE RATE MAP
COOK COUNTY,
ILLINOIS
AND INCORPORATED AREAS

PANEL 359 OF 832
(SEE MAP INDEX FOR FIRM PANEL LAYOUT)

CONTAINS:

COMMUNITY	NUMBER	PANEL	SUFFIX
CHICAGO, CITY OF	170074	0359	J
COOK COUNTY	170054	0359	J
FRANKLIN PARK, VILLAGE OF	170094	0359	J
SCHILLER PARK, VILLAGE OF	170159	0359	J


Notice to User: This Map Number shown below should be used when placing map orders; the Community Number shown above should be used on insurance applications for the subject community.



MAP NUMBER
17031C0359J
MAP REVISED
AUGUST 19, 2008
Federal Emergency Management Agency

NOTE: MAP AREA SHOWN ON THIS
PANEL IS LOCATED WITHIN
TOWNSHIP 40 NORTH, RANGE 12 EAST.


This is an official copy of a portion of the above referenced flood map. It was extracted using F-MIT On-Line. This map does not reflect changes or amendments which may have been made subsequent to the date on the title block. For the latest product information about National Flood Insurance Program flood maps check the FEMA Flood Map Store at www.msc.fema.gov

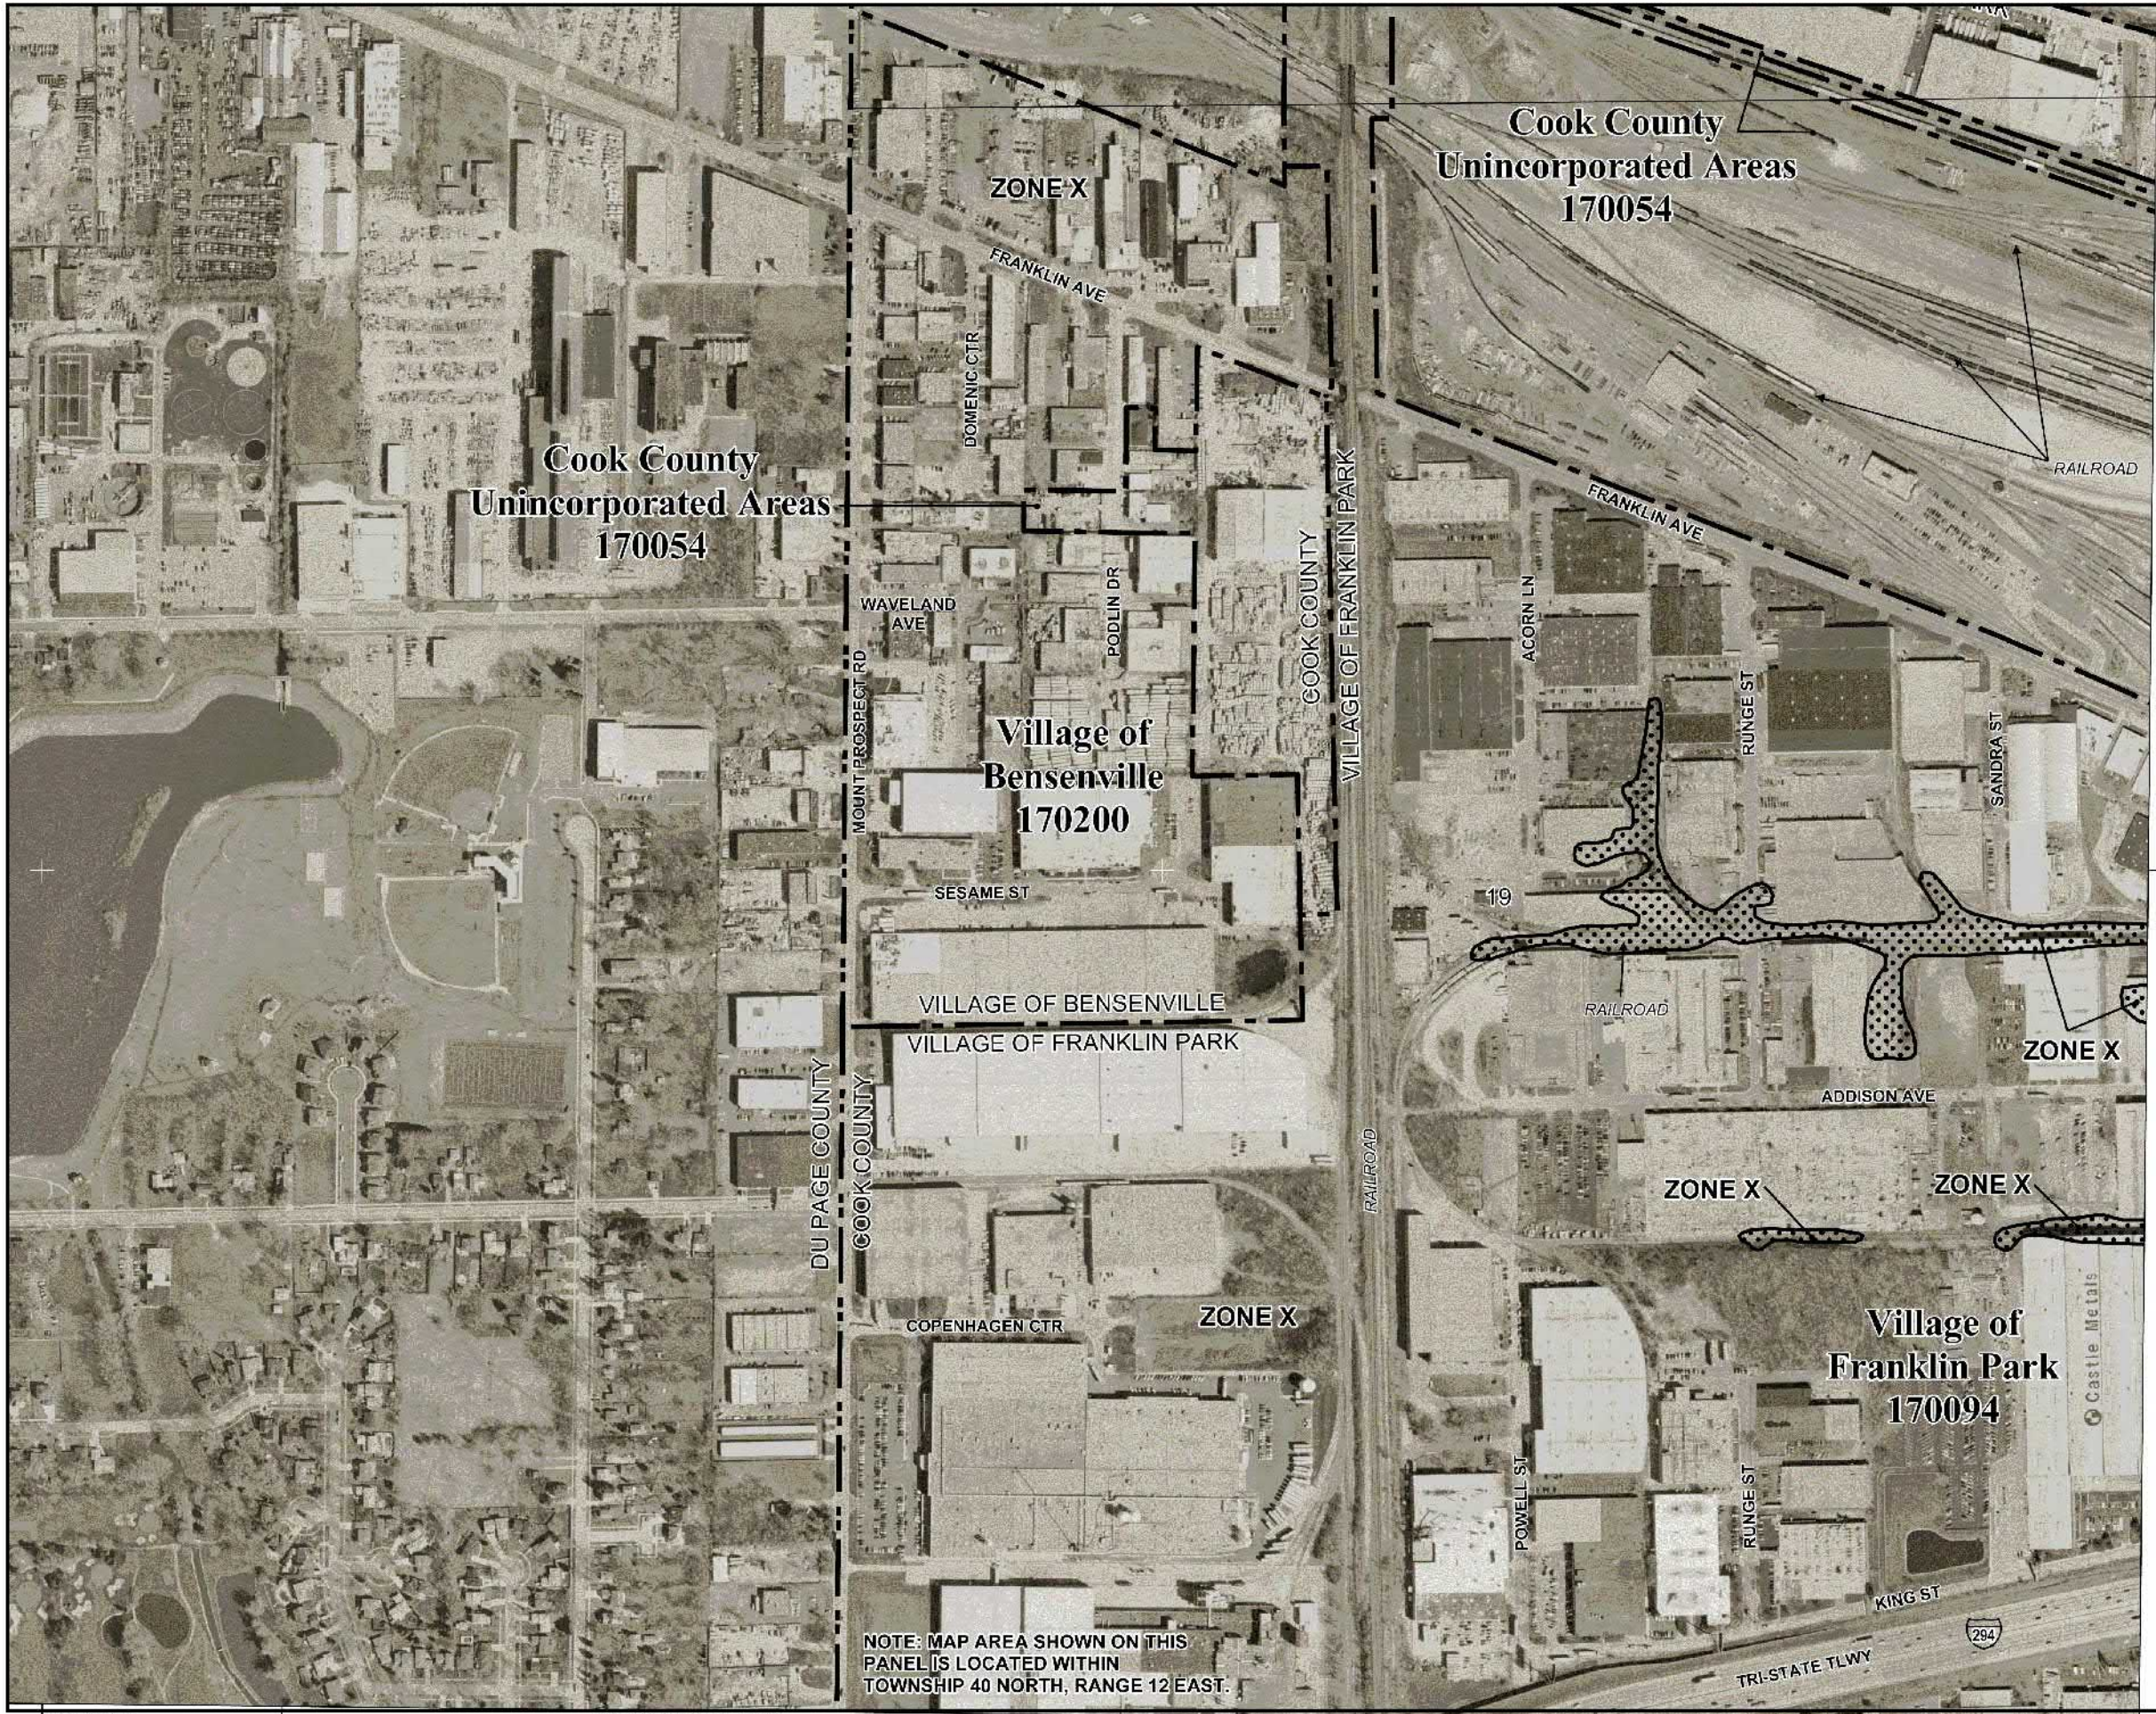

NOTE: MAP AREA SHOWN ON THIS
PANEL IS LOCATED WITHIN
TOWNSHIP 40 NORTH, RANGE 12 EAST.



MAP SCALE 1" = 500'

 

NFIP

PANEL 0358J

FIRM
FLOOD INSURANCE RATE MAP
COOK COUNTY,
ILLINOIS
AND INCORPORATED AREAS

PANEL 358 OF 832
(SEE MAP INDEX FOR FIRM PANEL LAYOUT)

CONTAINS:



COMMUNITY	NUMBER	PANEL	SUFFIX
BENSENVILLE VILLAGE OF	170200	0358	J
CHICAGO, CITY OF	170074	0358	J
COOK COUNTY	170054	0358	J
FRANKLIN PARK, VILLAGE OF	170094	0358	J

Notice to User: This Map Number shown below should be used when placing map orders; the Community Number shown above should be used on insurance applications for the subject community.



MAP NUMBER
17031C0358J
MAP REVISED
AUGUST 19, 2008
Federal Emergency Management Agency

This is an official copy of a portion of the above referenced flood map. It was extracted using F-MIT On-Line. This map does not reflect changes or amendments which may have been made subsequent to the date on the title block. For the latest product information about National Flood Insurance Program flood maps check the FEMA Flood Map Store at www.msc.fema.gov

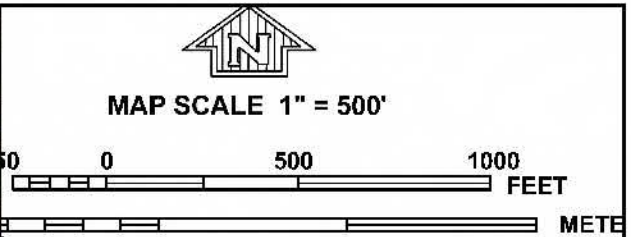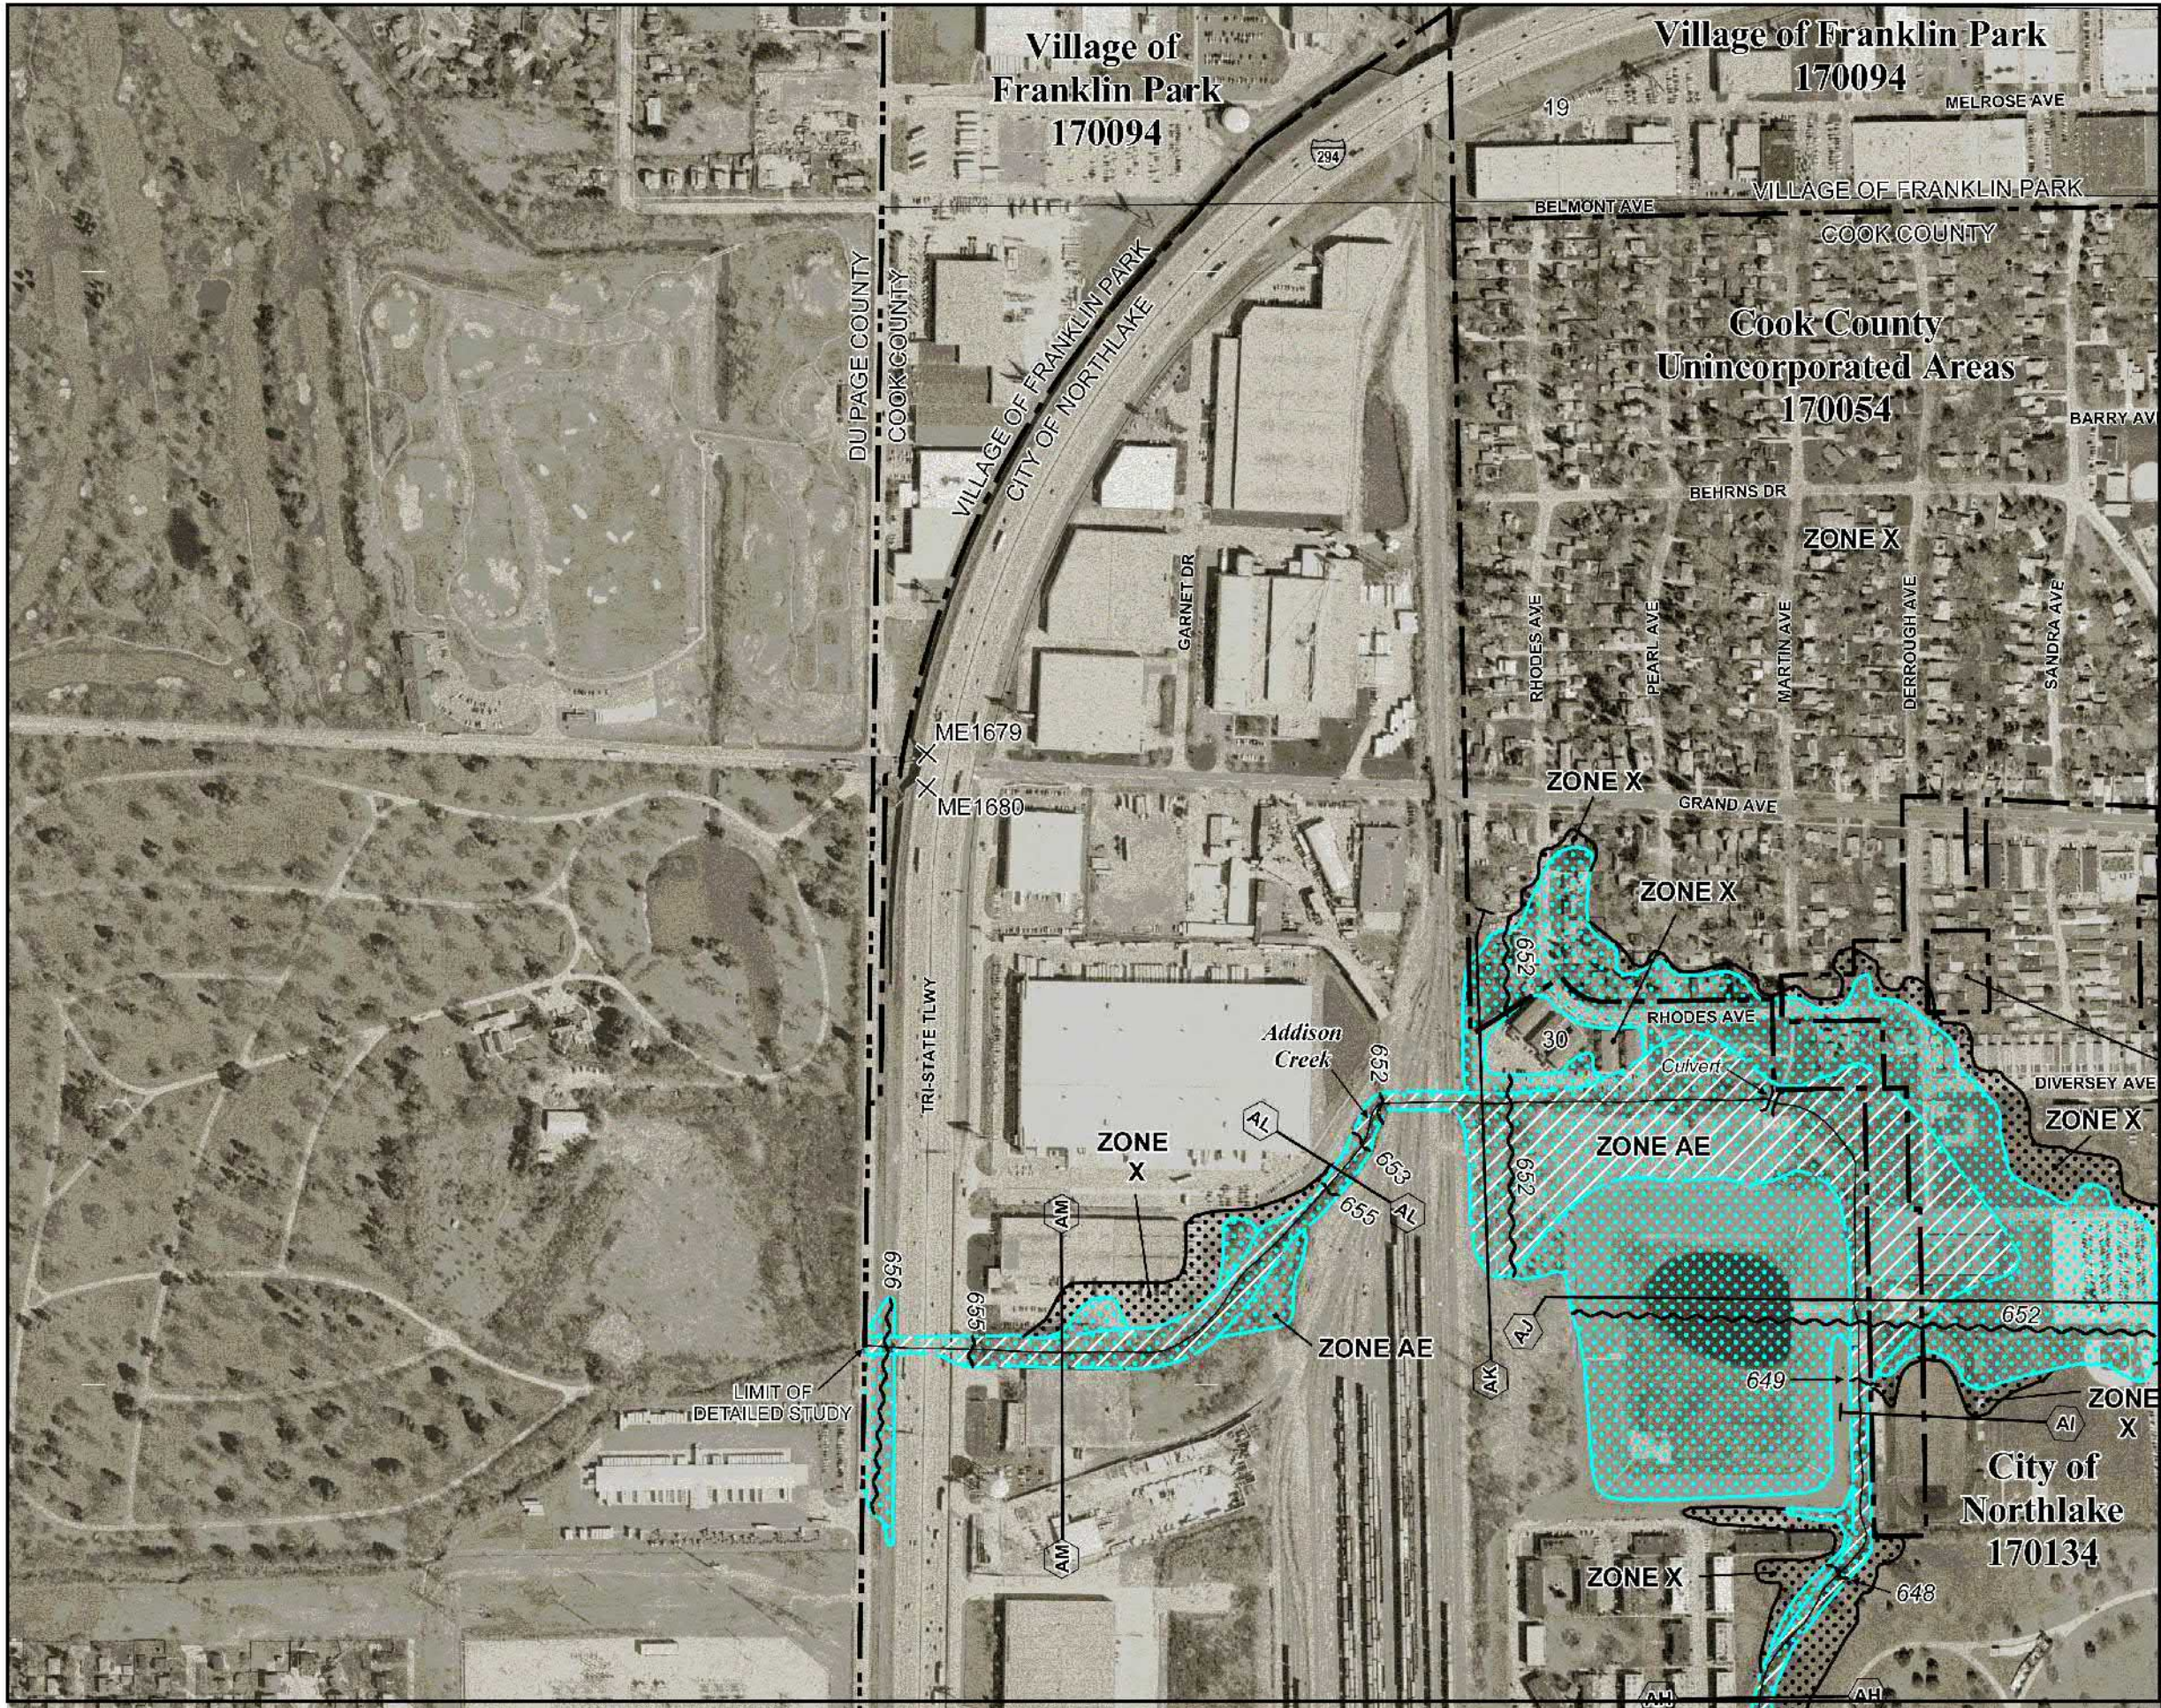

NATIONAL FLOOD INSURANCE PROGRAM

PANEL 0366J

FIRM
FLOOD INSURANCE RATE MAP
COOK COUNTY,
ILLINOIS
AND INCORPORATED AREAS

PANEL 366 OF 832
(SEE MAP INDEX FOR FIRM PANEL LAYOUT)


CONTAINS:

COMMUNITY	NUMBER	PANEL	SUFFIX
COOK COUNTY	170054	0366	J
FRANKLIN PARK, VILLAGE OF	170094	0366	J
NORTH LAKE, CITY OF	170134	0366	J


Notice to User: This Map Number shown below should be used when placing map orders; the Community Number shown above should be used on insurance applications for the subject community.

MAP NUMBER
17031C0366J
MAP REVISED
AUGUST 19, 2008
Federal Emergency Management Agency

This is an official copy of a portion of the above referenced flood map. It was extracted using F-MIT On-Line. This map does not reflect changes or amendments which may have been made subsequent to the date on the title block. For the latest product information about National Flood Insurance Program flood maps check the FEMA Flood Map Store at www.msc.fema.gov

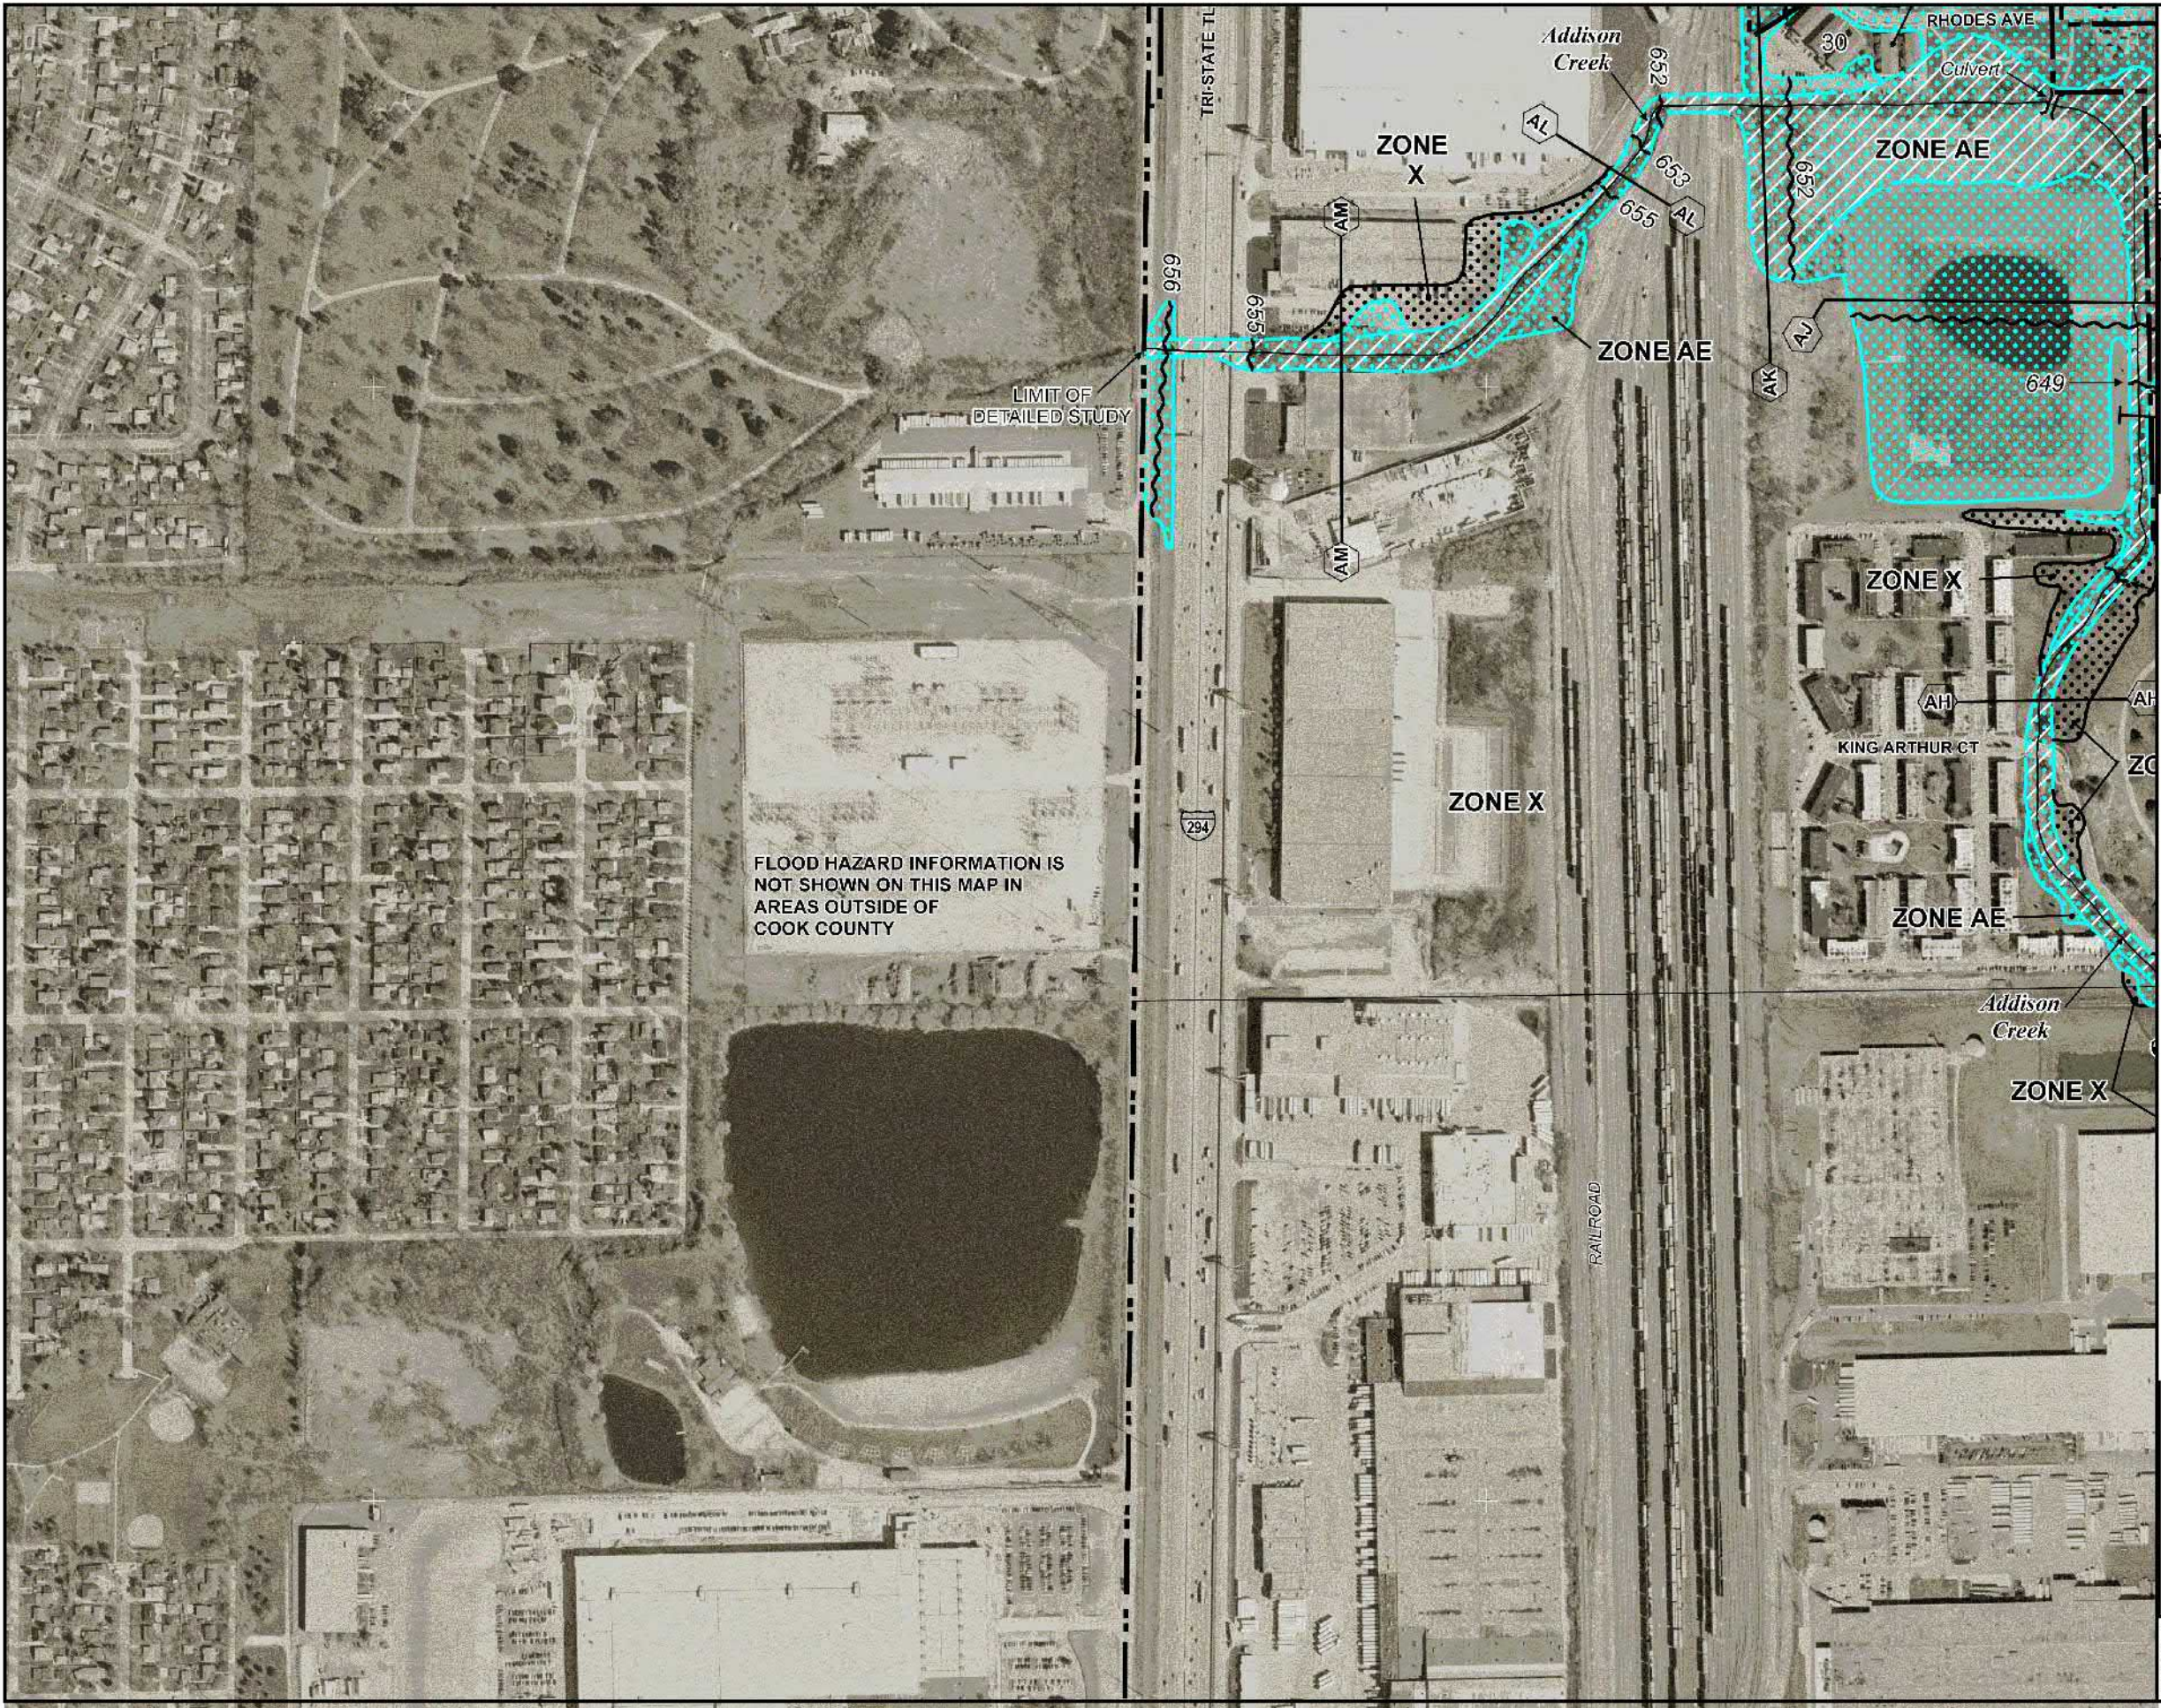

MAP SCALE 1" = 500'

 

NFIP

NATIONAL FLOOD INSURANCE PROGRAM

PANEL 0366J

FIRM
FLOOD INSURANCE RATE MAP
COOK COUNTY,
ILLINOIS
AND INCORPORATED AREAS

PANEL 366 OF 832
(SEE MAP INDEX FOR FIRM PANEL LAYOUT)

COMMUNITY	NUMBER	PANEL	SUFFIX
COOK COUNTY	170054	0366	J
FRANKLIN PARK, VILLAGE OF	170064	0366	J
NORTH APT. CITY OF	170134	0366	J

Notice to User: This Map Number shown below should be used when placing map orders; the Community Number shown above should be used on insurance applications for the subject community.



MAP NUMBER
17031C0366J
MAP REVISED
AUGUST 19, 2008
Federal Emergency Management Agency

This is an official copy of a portion of the above referenced flood map. It was extracted using F-MIT On-Line. This map does not reflect changes or amendments which may have been made subsequent to the date on the title block. For the latest product information about National Flood Insurance Program flood maps check the FEMA Flood Map Store at www.msc.fema.gov

5.4 WATERWAY INFORMATION TABLES

(this page intentionally left blank)

DESIGN WATERWAY INFORMATION TABLE

Route:	I-294	S.N. Exist:	016-2746 (Br. No.289C)	Computed by:	JAD	Date:	10/27/2017
Section:	RR-14-4224	S.N. Prop:		Checked by:	BJW	Date:	11/28/2017
County:	Cook						
Station:	1948+45	Waterway:	Silver Creek				

Drainage Area = 4.87 Sq.Mi.

Existing Low Grade Elevation :	660.53-ft	@	Sta. 1942+22.98
Proposed Low Grade Elevation:	660.54-ft	@	Sta. 1942+22.98

Flood	Frequency Year	Discharge (cfs)	Waterway Opening (sq. ft)		Natural H.W.E.	Head (ft)		Headwater Elev. (ft)	
			Existing	Proposed		Existing	Proposed	Existing	Proposed
Ten-Year	10	174	158	158	643.8	0.0	0.0	643.8	643.8
Design	50	399	190	190	645.1	0.0	0.0	645.1	645.1
Base	100	659	192	192	646.3	0.2	0.2	646.4	646.4
OVT (E)	(1)								0.0
OVT (P)	(1)								0.0
Max Calc	500	1,436	192	192	648.2	1.4	1.4	649.6	649.6

10-Year Velocity through Existing Structure =	1.1	fps
10-Year Velocity through Proposed Structure =	1.1	fps

OVT = Overtopping Event
(E) Existing (P) Proposed

(1) There is no overtopping of the bridge or roadway up to the 500-year discharge rate.

DATUM: NAVD 1988
ALL-TIME H.W.E & DATA:

SCOPE OF WORK:

EXISTING STRUCTURE

Bridge or Culvert Type: Box
Cell Dimensions (WxH): 12' x 8'
of Spans\Cells: 2
Length: 218'
U/S Flowline: 637.2
D/S Flowline: 637.2 (E) 637.5 (W)
Skew: 10 deg
Low EOP: 660.53

EXISTING DROPBOX

Dimensions: NA
Drop:
Weir Elevation:

PROPOSED STRUCTURE

Bridge or Culvert Type: Box
Cell Dimensions (WxH): 12' x 8'
of Spans\Cells: 2
Length: 238' (20' U/S Extension)
U/S Flowline: 637.2
D/S Flowline: 637.2 (W) 637.5 (E)
Skew: 10 deg
Low EOP: 660.54

PROPOSED DROPBOX

Dimensions: NA
Drop:
Weir Elevation:

DESIGN WATERWAY INFORMATION TABLE

Route:	I-294	S.N. Exist:	016-2745 (Br. No. 393C)	Computed by:	JAD	Date:	6/6/2017
Section:	RR-14-4224	S.N. Prop:		Checked by:	BJW	Date:	11/28/2017
County:	Cook						
Station:	2030+55	Waterway:	Crystal Creek				

Drainage Area = 0.75 Sq.Mi.			Existing Low Grade Elevation :		642.7-ft	@	Sta. 2038+60		
			Proposed Low Grade Elevation:		642.5-ft	@	Sta. 2038+60		
Flood	Frequency Year	Discharge (cfs)	Waterway Opening (sq. ft)		Natural H.W.E.	Head (ft)		Headwater Elev. (ft)	
			Existing	Proposed		Existing	Proposed	Existing	Proposed
Ten-Year	10	120	67	67	636.0	0.0	0.0	636.0	636.0
Design	50	194	91	91	637.2	0.1	0.1	637.3	637.3
Base	100	242	98	98	637.6	0.1	0.1	637.7	637.7
OVT (E)	(1)								
OVT (P)	(1)								
Base	500	324	116	116	638.5	0.1	0.1	638.6	638.6

10-Year Velocity through Existing Structure =	1.8	fps
10-Year Velocity through Proposed Structure =	1.8	fps

OVT = Overtopping Event
(E) Existing (P) Proposed

(1) There is no overtopping of the bridge or roadway up to the 500-year discharge rate.

DATUM: NAVD 1988
ALL-TIME H.W.E & DATA:

SCOPE OF WORK:

EXISTING STRUCTURE
 Bridge or Culvert Type: Box
 Cell Dimensions (WxH): 10' x 7'
 # of Spans\Cells: 2
 Length: 308'
 U/S Flowline: 632.7
 D/S Flowline: 631.5
 Skew: 13 deg
 Low EOP: 642.7

EXISTING DROPBOX
 Dimensions: NA
 Drop:

PROPOSED STRUCTURE
 Bridge or Culvert Type: Box
 Cell Dimensions (WxH): 10' x 7'
 # of Spans\Cells: 2
 Length: 318' (D/S Extension)
 U/S Flowline: 632.7
 D/S Flowline: 631.46
 Skew: 13 deg
 Low EOP: 642.5

PROPOSED DROPBOX
 Dimensions: NA
 Drop:

DESIGN WATERWAY INFORMATION TABLE

Route:	I-294	S.N. Exist:	016-2744 (Br. No. 394C)	Computed by:	JAD	Date:	6/6/2017
Section:	RR-14-4224	S.N. Prop:		Checked by:	BJW	Date:	11/28/2017
County:	Cook						
Station:	Rt Sta 2012+30 to 2021+30	Waterway:	Sister Steam (Crystal Creek Trib)				

Drainage Area = 0.81 Sq.Mi.	Existing Low Grade Elevation :	640.67-ft	@	Sta. 2009+62.72
	Proposed Low Grade Elevation:	640.11-ft	@	Sta. 2009+20

Flood	Frequency Year	Discharge (cfs)	Waterway Opening (sq. ft)		Natural H.W.E.	Head (ft)		Headwater Elev. (ft)	
			Existing	Proposed		Existing	Proposed	Existing	Proposed
Ten-Year	10	188	75	75	636.4	0.0	0.0	636.4	636.4
Design	50	293	104	104	637.9	0.2	0.2	638.1	638.1
Base	100	347	107	107	638.3	0.5	0.5	638.8	638.8
OVT (E)	(1)							0.0	0.0
OVT (P)	(1)							0.0	0.0
Base	500	414	107	107	638.6	0.6	0.6	639.2	639.2

10-Year Velocity through Existing Structure =	2.7	fps
10-Year Velocity through Proposed Structure =	2.7	fps

OVT = Overtopping Event
(E) Existing (P) Proposed

(1) There is no overtopping of the bridge or roadway up to the 500-year discharge rate.

DATUM: NAVD 1988
ALL-TIME H.W.E & DATA:

SCOPE OF WORK:

EXISTING STRUCTURE
 Bridge or Culvert Type: Box
 Cell Dimensions (WxH): 6.5' x 5.5'
 # of Spans\Cells: 3
 Length: 883'
 U/S Flowline: 632.6
 D/S Flowline: 631.7
 Skew: NA
 Low EOP: 640.67

EXISTING DROPBOX
 Dimensions: NA
 Drop:
 Weir Elevation:

PROPOSED STRUCTURE
 Bridge or Culvert Type: Box
 Cell Dimensions (WxH): 6.5' x 5.5'
 # of Spans\Cells: 3
 Length: 883' (Replace in kind)
 U/S Flowline: 632.6
 D/S Flowline: 631.7
 Skew: NA
 Low EOP: 640.11

PROPOSED DROPBOX
 Dimensions: NA
 Drop:
 Weir Elevation:

DESIGN WATERWAY INFORMATION TABLE

Route:	I-294	S.N. Exist:		Computed by:	JAD	Date:	10/26/2017
Section:	RR-14-4224	S.N. Prop:		Checked by:	BJW	Date:	11/28/2017
County:	Cook						
Station:	Sta 2010+87	Waterway:	Crystal Creek Trib				

Drainage Area = 0.27 Sq.Mi.

Existing Low Grade Elevation : 641.1-ft @ Sta. 2010+46
Proposed Low Grade Elevation: 641.7-ft @ Sta. 2009+92

Flood	Frequency Year	Discharge (cfs)	Waterway Opening (sq. ft)		Natural H.W.E.	Head (ft)(2)		Headwater Elev. (ft)	
			Existing	Proposed		Existing	Proposed	Existing	Proposed
Ten-Year	10	67	15	15	636.5	0.3	0.3	636.8	636.8
Design	50	96	20	20	638.0	1.0	1.0	639.0	639.0
Base	100	113	20	20	638.4	1.6	1.5	640.0	639.9
OVT (E)	(1)							0.0	0.0
OVT (P)	(1)							0.0	0.0
Base	500	148	20	20	638.8	2.5	2.5	641.3	641.3

10-Year Velocity through Existing Structure = 4.3 fps
10-Year Velocity through Proposed Structure = 4.4 fps

OVT = Overtopping Event
(E) Existing (P) Proposed

- (1) There is no overtopping of the bridge or roadway up to the 500-year discharge rate.
(2) Head is combined head of this culvert and the triple box Rt I -294 Sta 2012+30 to 2021+30

DATUM: NAVD 1988
ALL-TIME H.W.E & DATA:

SCOPE OF WORK:

EXISTING STRUCTURE

Bridge or Culvert Type: RCP
Cell Dimensions (WxH): 60" dia
of Spans\Cells: 1
Length: 255'
U/S Flowline: 632.9
D/S Flowline: 632.3
Skew: 18 deg
Low EOP: 641.1

EXISTING DROPBOX

Dimensions: NA
Drop:
Weir Elevation:

PROPOSED STRUCTURE

Bridge or Culvert Type: RCP
Cell Dimensions (WxH): 60" dia
of Spans\Cells:
Length: 275' (20' D/S Extension)
U/S Flowline: 632.9
D/S Flowline: 632.25
Skew: 18 deg
Low EOP: 641.7

PROPOSED DROPBOX

Dimensions: NA
Drop:
Weir Elevation:

DESIGN WATERWAY INFORMATION TABLE

Route:	I-294	S.N. Exist:		Computed by:	JAD	Date:	10/18/2017
Section:	RR-14-4224	S.N. Prop:		Checked by:	BJW	Date:	11/28/2017
County:	Cook						
Station:	Sta 2010+87	Waterway:	Crystal Creek Trib				

Drainage Area = 0.27Sq.Mi.

Existing Low Grade Elevation : 641.1-ft @ Sta. 2010+46
Proposed Low Grade Elevation: 641.7-ft @ Sta. 2009+92

Flood	Frequency Year	Discharge (cfs)	Waterway Opening (sq. ft)		Natural H.W.E.	Head (ft)(2)		Headwater Elev. (ft)	
			Existing	Proposed		Existing	Proposed	Existing	Proposed
Ten-Year	10	67	15	31	636.5	0.3	0.0	636.8	636.5
Design	50	96	20	39	638.0	1.0	0.4	639.0	638.4
Base	100	113	20	39	638.4	1.6	0.7	640.0	639.1
OVT (E)	(1)							0.0	0.0
OVT (P)	(1)							0.0	0.0
Base	500	148	20	39	638.8	2.5	1.1	641.3	639.9

10-Year Velocity through Existing Structure = 4.3 fps
10-Year Velocity through Proposed Structure = 2.3 fps

OVT = Overtopping Event
(E) Existing (P) Proposed

- (1) There is no overtopping of the bridge or roadway up to the 500-year discharge rate.
(2) Head is combined head of this culvert and the triple box Rt I -294 Sta 2012+30 to 2021+30

DATUM: NAVD 1988
ALL-TIME H.W.E & DATA:

SCOPE OF WORK:

EXISTING STRUCTURE
Bridge or Culvert Type: RCP
Cell Dimensions (WxH): 60" dia
of Spans\Cells: 1
Length: 255'
U/S Flowline: 632.9
D/S Flowline: 632.3
Skew: 18 deg
Low EOP: 641.1

EXISTING DROPBOX
Dimensions: NA
Drop:
Weir Elevation:

PROPOSED STRUCTURE
Bridge or Culvert Type: RCP
Cell Dimensions (WxH): 60" dia
of Spans\Cells: 2
Length: 275' (20' D/S Extension, Add Pipe)
U/S Flowline: 632.9
D/S Flowline: 632.25
Skew: 18 deg
Low EOP: 641.7

PROPOSED DROPBOX
Dimensions: NA
Drop:
Weir Elevation:

(this page intentionally left blank)

5.5 PROPOSED DRAINAGE PLAN AND PROFILE

(this page intentionally left blank)

LEGEND

BOUNDARY LINES/SYMBOLS



EXISTING REFERENCE LINE/ CENTERLINE AND STATIONING	
PROPOSED REFERENCE LINE/ CENTERLINE AND STATIONING	
EXISTING RIGHT OF WAY LINE	
PROPOSED RIGHT OF WAY LINE	
EXISTING EASEMENT LINE	
PROPOSED TEMPORARY EASEMENT LINE	
WATERSHED BOUNDARY (HUC-10)	
INTERPRETED DRAINAGE AREA TO OUTLET/SUB-DIVIDE	
FLOODPLAIN BOUNDARY	
FLOODWAY BOUNDARY	
STREAM	

WETLAND, WOUS, STORMWATER CONVEYANCE	
EXISTING DETENTION POND	
PROPOSED DETENTION POND	
EXISTING DRAINAGE	
INLET	
CATCH BASIN	

MANHOLE	
HEADWALL/ENDWALL	
FLARED END SECTION	
CULVERT SIZE - TYPE	
STORM SEWER	
DITCH	
STORM SEWER TO BE ABANDONED	
STORM STRUCTURE TO BE ADJUSTED	
STORM SEWER TO BE CLEANED	

PROPOSED DRAINAGE

CATCH BASIN	
MANHOLE	
MEDIAN STRUCTURE	
HEADWALL/ENDWALL	
CULVERT	
STORM SEWER	
DRAINAGE (BY OTHERS) (SEE CONTRACT RR-13-4116)	
CHECK DAM	
DITCH	

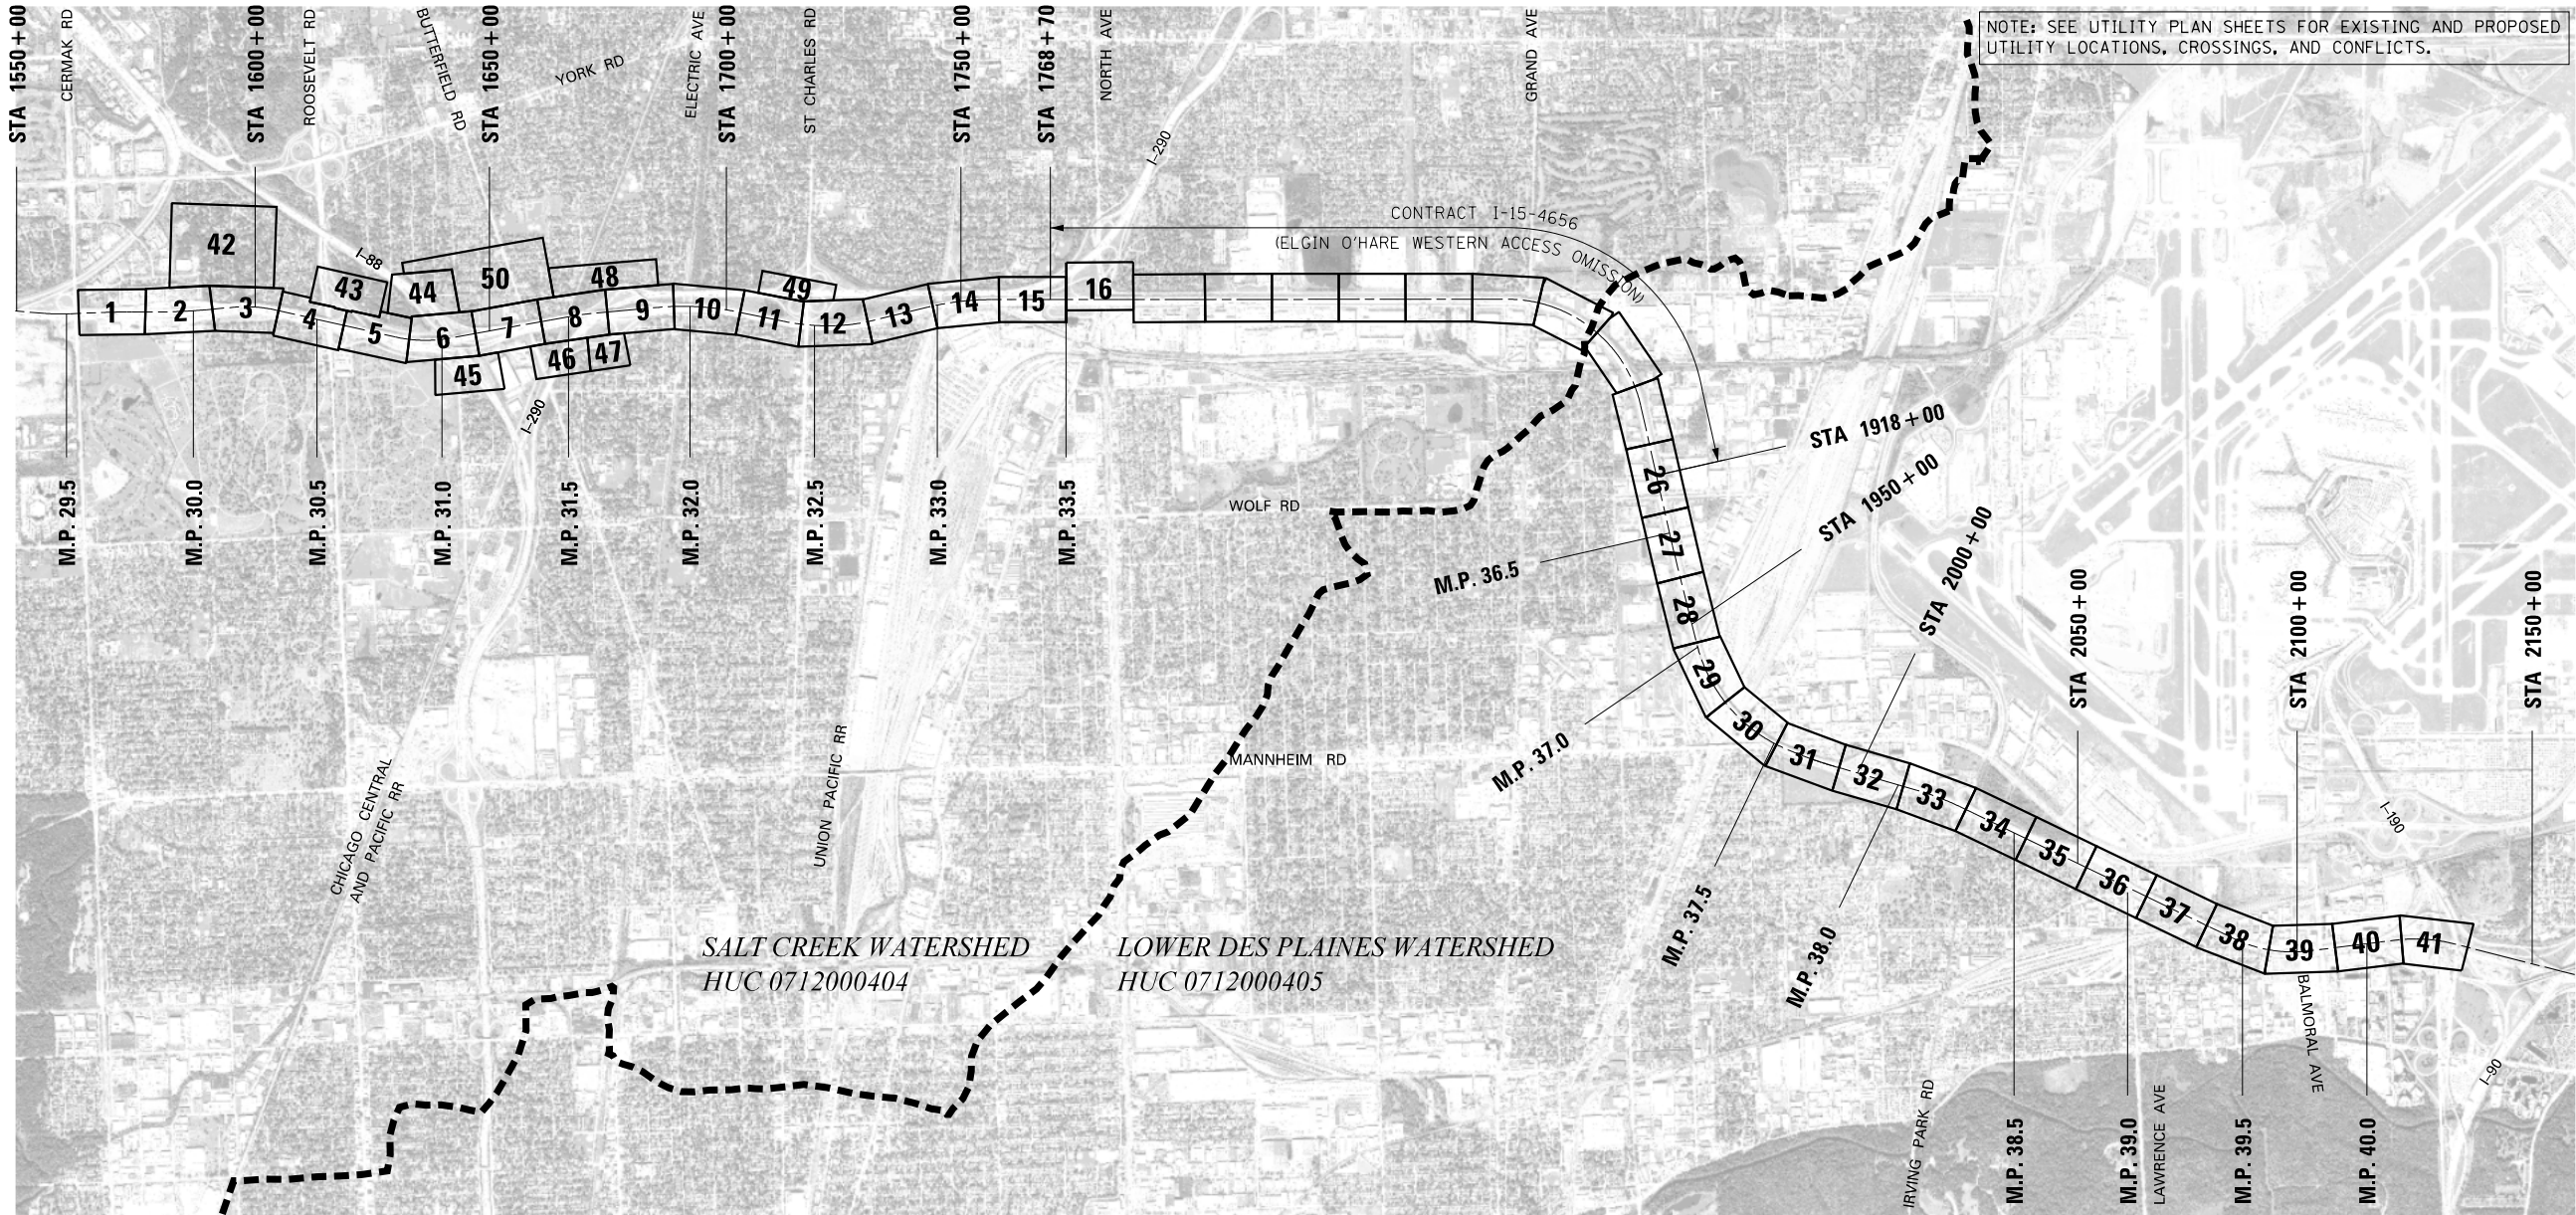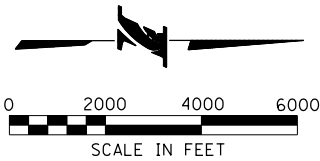

NOTE: SEE UTILITY PLAN SHEETS FOR EXISTING AND PROPOSED UTILITY LOCATIONS, CROSSINGS, AND CONFLICTS.

Default: p:\V\CL\CL\US01\jacobs.com\AI\Documents\9X24600\Central_Tn-State_Tollway\9X24600\700\CAADD\U\Jacobas\705\DRAIN\Area Maps\4224J-shr-1\grndrain-pr-dgn 12/20/2017 4:00:00 PM / in.

DRAWN BY	KLK	SCALE	1" = 2000'
CHECKED BY	SN	DATE	12/22/2017

525 W. Monroe Suite 1600
Chicago, Illinois 60661
Telephone: 312.251.3000
Fax: 312.251.3015


THE ILLINOIS STATE TOLL HIGHWAY AUTHORITY
2700 OGDEN AVENUE
DOWNERS GROVE, ILLINOIS 60515

REVISIONS		
NO.	DATE	DESCRIPTION

RR-14-4224
EXHIBIT A5.5-1
PROPOSED DRAINAGE LEGEND AND SHEET INDEX

SHEET NO. PDI-01
DRAWING NO. 53 OF 196

Default: pet\\jc\\cl\\US01\\jacobson\\Documents\\C9X24600\\Central_Tra-State_Tollway\\C9X24600\\700CACADD\\Jacobson\\705DRAIN\\Area Maps\\4224J-shr-drainoutletsum-pr-001.dgn
800,0000 / / in.
12/20/2017

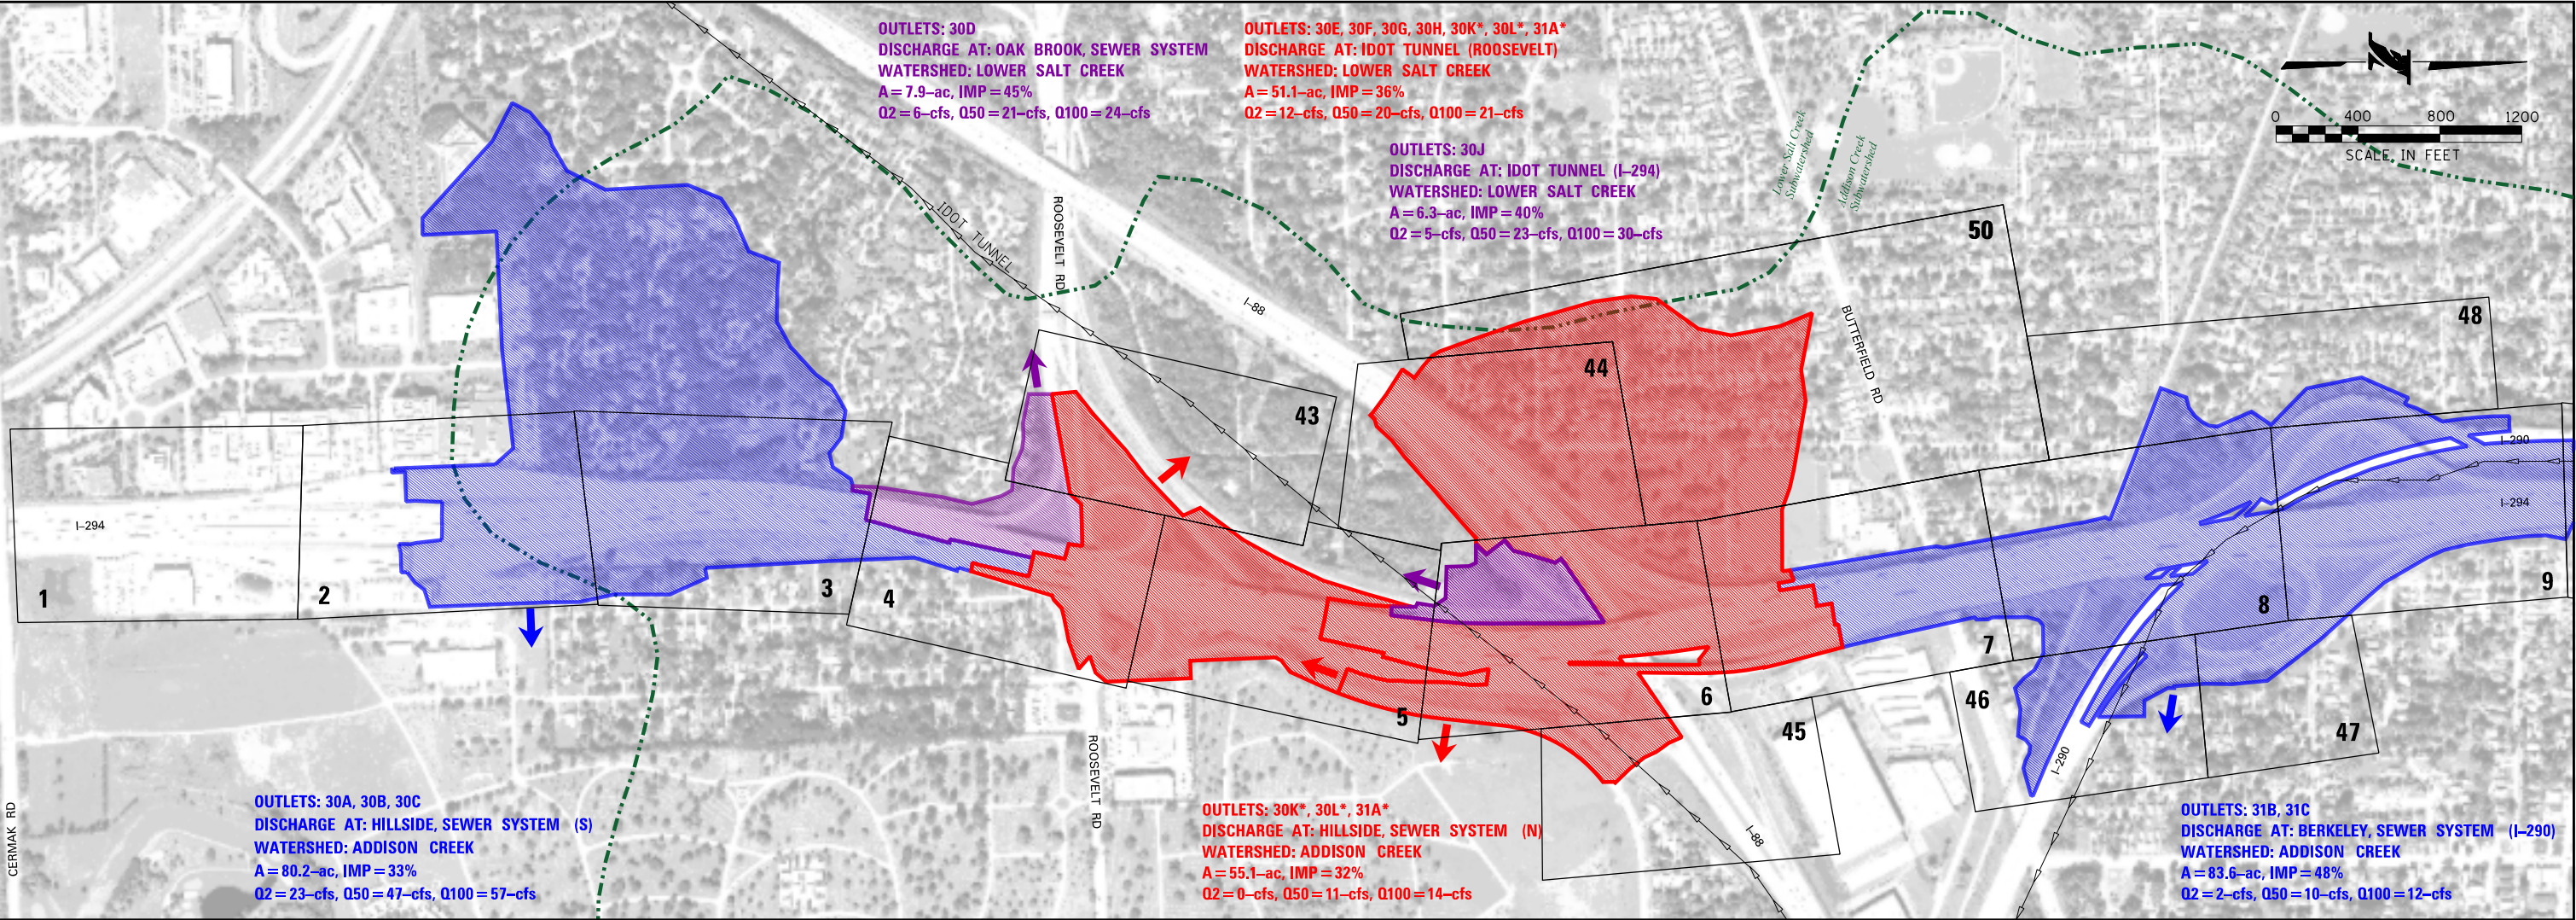

MAJOR OUTFALLS

OUTLETS	OUTFALL LOCATION	WATERSHED	AREA (AC)	ALLOWABLE / PROPOSED RUNOFF (CFS)		
				2-YR	50-YR	100-YR
30A 30B 30C	HILLSIDE, SEWER SYSTEM (S)	ADDISON CREEK	80.15	23 / 23	47	57 / 57
30D	OAK BROOK, SEWER SYSTEM	LOWER SALT CREEK	7.90	6 / 6	21	24 / 24
30E 30F 30G 30H 30K* 30L* 31A*	IDOT TUNNEL (ROOSEVELT)	LOWER SALT CREEK	51.08	17 / 12	20	25 / 21
30J	IDOT TUNNEL (I-294)	LOWER SALT CREEK	6.31	12 / 5	24	32 / 30
30K* 30L* 31A*	HILLSIDE, SEWER SYSTEM (N)	ADDISON CREEK	55.08	15 / 0	11	39 / 14
31B 31C	BERKELEY, SEWER SYSTEM (I-290)	ADDISON CREEK	83.55	24 / 2	10	38 / 12

NOTE:
THE RUNOFF FROM THE PROPOSED OUTLETS 30K, 30L, AND 31A IS COLLECTED IN THE PROPOSED DETENTION SYSTEM AT BUCK RD. AND RELEASED AT TWO DIFFERENT LOCATIONS: HILLSIDE SEWER SYSTEM (N) - ASSUMED 70%; AND IDOT TUNNEL (ROOSEVELT) - ASSUMED 30%.


NO MAJOR WATERWAY CROSSINGS

OUTLET SUMMARY

ID	M.P.	STA.	OFF.	DISCHARGE LOCATION	MAJOR OUTFALL	AREA (AC)	IMPERV. (%)	PROPOSED RUNOFF (CFS)		
								2-YR	50-YR	100-YR
30A	30.04	1589+24	RT	POND-30A, STORM SEWER 36-IN	HILLSIDE, SEWER SYSTEM (S)	28.09	60%	48	126	144
30B	30.04	1589+17	LT	POND-30FGP, STORM SEWER 18-IN	HILLSIDE, SEWER SYSTEM (S)	49.96	19%	6	23	29
30C	30.32	1604+00	RT	STORM SEWER	HILLSIDE, SEWER SYSTEM (S)	2.09	0%	6	8	9
30D	30.47	1611+80	LT	ROADWAY DITCH, ROOSEVELT RD.	OAK BROOK, SEWER SYSTEM	7.90	45%	6	21	24
30E	30.59	1618+13	LT	POND-30C, STORM SEWER 24-IN	IDOT TUNNEL (ROOSEVELT)	8.17	18%	11	20	21
30F	30.63	1620+00	RT	POND-30D, STORM SEWER 18-IN	IDOT TUNNEL (ROOSEVELT)	5.83	56%	3	5	6
30G	30.73	1625+50	RT	POND-30G, STORM SEWER 36-IN	IDOT TUNNEL (ROOSEVELT)	10.75	56%	11	21	22
30H	30.64	1621+00	LT	POND-30F, STORM SEWER	IDOT TUNNEL (ROOSEVELT)	2.70	10%	1	4	5
30J	30.88	11633+44	LT	STORM SEWER 24-IN	IDOT TUNNEL (I-294)	6.31	40%	5	23	30
30K	30.90	11634+55	RT	POND-PR-30K, STORM SEWER 30-IN	HILLSIDE, SEWER SYSTEM (N)	17.80	55%	24	61	73
30L	30.99	11639+32	LT	STORM SEWER (I-88) 60-IN	HILLSIDE, SEWER SYSTEM (N)	56.24	21%	12	60	77
31A	31.09	11644+30	RT	STORM SEWER (RAMP-D) 42-IN	IDOT TUNNEL (BUCK RD)	4.65	80%	0	0	0
31B	31.54	11668+50	RT	POND-31C, STORM SEWER 36-IN	BERKELEY, SEWER SYSTEM (I-290)	43.51	46%	16	36	40
31C	31.54	11668+44	RT	POND-PR-31D, STORM SEWER 30-IN	BERKELEY, SEWER SYSTEM (I-290)	40.04	49%	28	112	145

NOTES:
UNDER PROPOSED CONDITIONS, 31A DOES NOT DISCHARGE AT THE IDOT TUNNEL (LOWER SALT CREEK SUBWATERSHED). IT DISCHARGES INTO THE PROPOSED POND AT BUCK RD. (PR-30K).
UNDER PROPOSED CONDITIONS, 30K 30L DOES NOT ONLY DISCHARGE AT THE HILLSIDE SEWER SYSTEM N (ADDISON CREEK SUBWATERSHED). IT ALSO DISCHARGES INTO THE PROPOSED POND AT BUCK RD. (PR-30K).

Default: pet\JCI\CL\US01\jacobs.com\A\Documents\9X24600\Central_Tra-State_Tollway\9X24600\700CADD\U\Jacobal\705DRAIN\Area Maps\4224J-shr-drainoutletsum-pr-002.dgn
800,0000 / / in.
12/20/2017

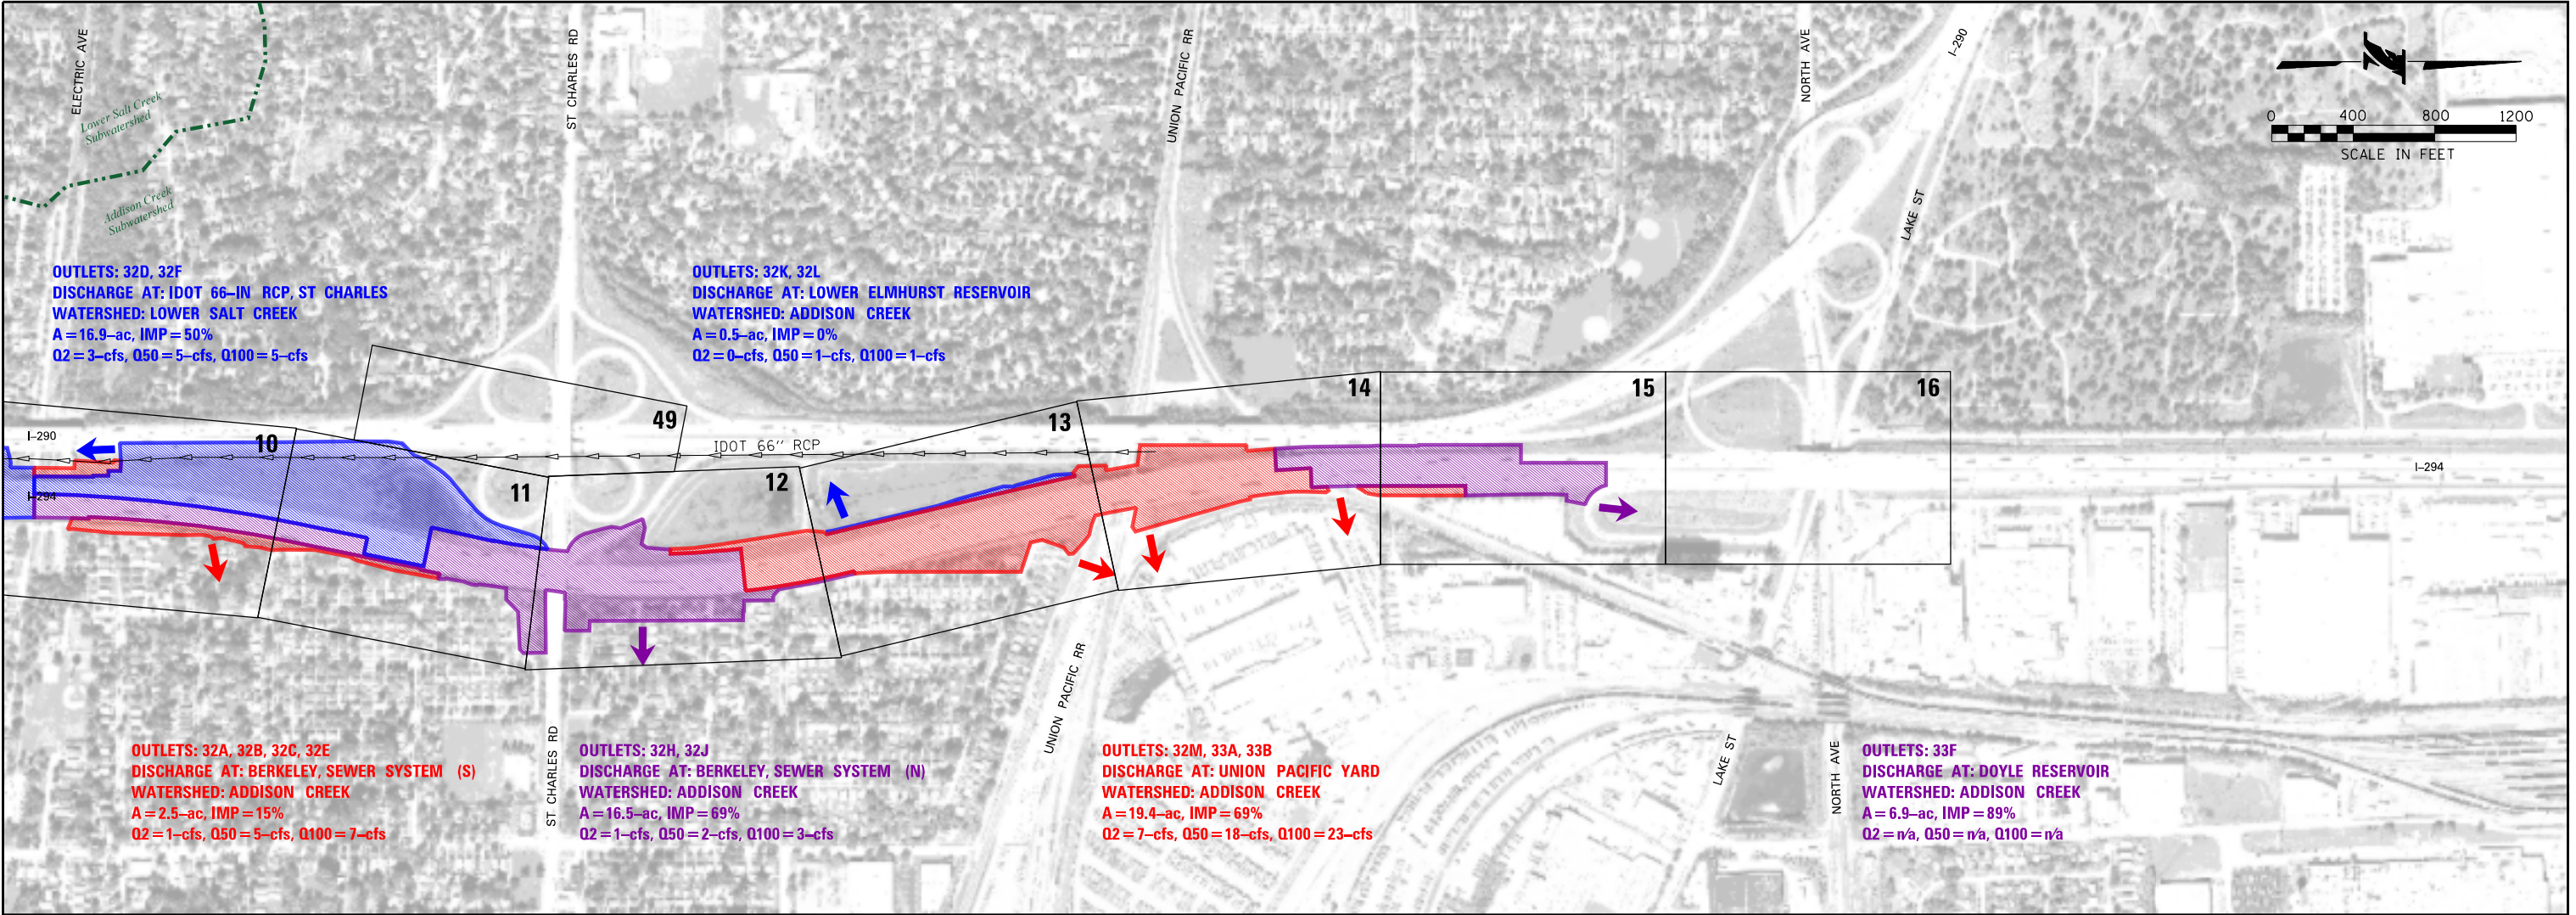

MAJOR OUTFALLS

OUTLETS	OUTFALL LOCATION	WATERSHED	AREA (AC)	ALLOWABLE / PROPOSED RUNOFF (CFS)		
				2-YR	50-YR	100-YR
32A 32B 32C 32E 32G	BERKELEY, SEWER SYSTEM (S)	ADDISON CREEK	2.46	4 / 1	5	10 / 7
32D 32F	IDOT 66-IN RCP, ST CHARLES	LOWER SALT CREEK	16.86	3 / 3	5	5 / 5
32H 32J	BERKELEY, SEWER SYSTEM (N)	ADDISON CREEK	16.50	1 / 1	2	7 / 3
32K 32L	LOWER ELMHURST RESERVOIR	ADDISON CREEK	0.49	1 / 0	1	20 / 1
32M 33A 33B	UNION PACIFIC YARD	ADDISON CREEK	19.40	22 / 7	18	58 / 23
33C 33D 33E 33F	DOYLE RESERVOIR	ADDISON CREEK	13.64	-----	-----	-----


NOTE:
THE DOYLE RESERVOIR OUTFALL AND OUTFALLS WILL BE ANALYZED AS PART OF THE CONTRACT I-15-4656 (ELGIN O-HARE WESTERN ACCESS PROJECT).

NO MAJOR WATERWAY CROSSINGS

OUTLET SUMMARY

ID	M.P.	STA.	OFF.	DISCHARGE LOCATION	MAJOR OUTFALL	AREA (AC)	IMPERV. (%)	PROPOSED RUNOFF (CFS)		
								2-YR	50-YR	100-YR
32A	32.01	11693+00	RT	STORM SEWER	BERKELEY, SEWER SYSTEM (S)	0.64	57%	1	3	4
32B	32.14	11700+00	RT	STORM SEWER	BERKELEY, SEWER SYSTEM (S)	0.97	0%	0	1	2
32C	32.20	11703+00	RT	STORM SEWER	BERKELEY, SEWER SYSTEM (S)	0.52	0%	0	1	1
32D	32.34	11710+50	LT	ROADWAY DITCH, STORM SEWER 36-IN	IDOT 66-IN RCP, ST CHARLES	7.85	65%	14	44	55
32F	32.29	11708+00	LT	POND-PR-32F-99, STORM SEWER 15-IN	IDOT 66-IN RCP, ST CHARLES	9.01	37%	4	20	28
32E	32.33	11710+00	RT	STORM SEWER	BERKELEY, SEWER SYSTEM (S)	0.33	0%	0	0	1
32G	32.44	11716+00	RT	ROADWAY DITCH, ST.CHARLES RD.	BERKELEY, SEWER SYSTEM (S)	0.00	0%	0	0	0
32H	32.53	11720+50	RT	STORM SEWER	BERKELEY, SEWER SYSTEM (N)	16.38	69%	1	2	3
32J	32.68	11728+50	RT	STORM SEWER	BERKELEY, SEWER SYSTEM (N)	0.13	0%	0	0	0
32K	32.72	11730+50	LT	ROADWAY DITCH	LOWER ELMHURST RESERVOIR	0.34	0%	0	0	0
32L	32.90	11740+00	LT	ROADWAY DITCH	LOWER ELMHURST RESERVOIR	0.16	0%	0	0	0
32M	32.94	11742+40	RT	STORM SEWER 36-IN	UNION PACIFIC YARD	14.00	75%	1	4	4
33A	33.01	11746+00	RT	STORM SEWER 48-IN	UNION PACIFIC YARD	3.26	40%	4	10	12
33B	33.18	11755+00	RT	STORM SEWER 18-IN	UNION PACIFIC YARD	2.13	75%	2	6	9
33C	33.47	11770+00	LT	ROADWAY DITCH	DOYLE RESERVOIR	2.02	100%	-----	-----	-----
33D	33.60	11777+00	LT	STORM SEWER (W NORTH AVE)	DOYLE RESERVOIR	3.14	59%	-----	-----	-----
33E	33.61	11777+50	RT	STORM SEWER (E NORTH AVE)	DOYLE RESERVOIR	1.55	10%	-----	-----	-----
33F	33.43	11768+00	RT	STORM SEWER (E NORTH AVE)	DOYLE RESERVOIR	6.92	89%	-----	-----	-----

NOTE: THE DOYLE RESERVOIR OUTFALL AND OUTFALLS WILL BE ANALYZED AS PART OF THE CONTRACT I-15-4656 (ELGIN O-HARE WESTERN ACCESS PROJECT).

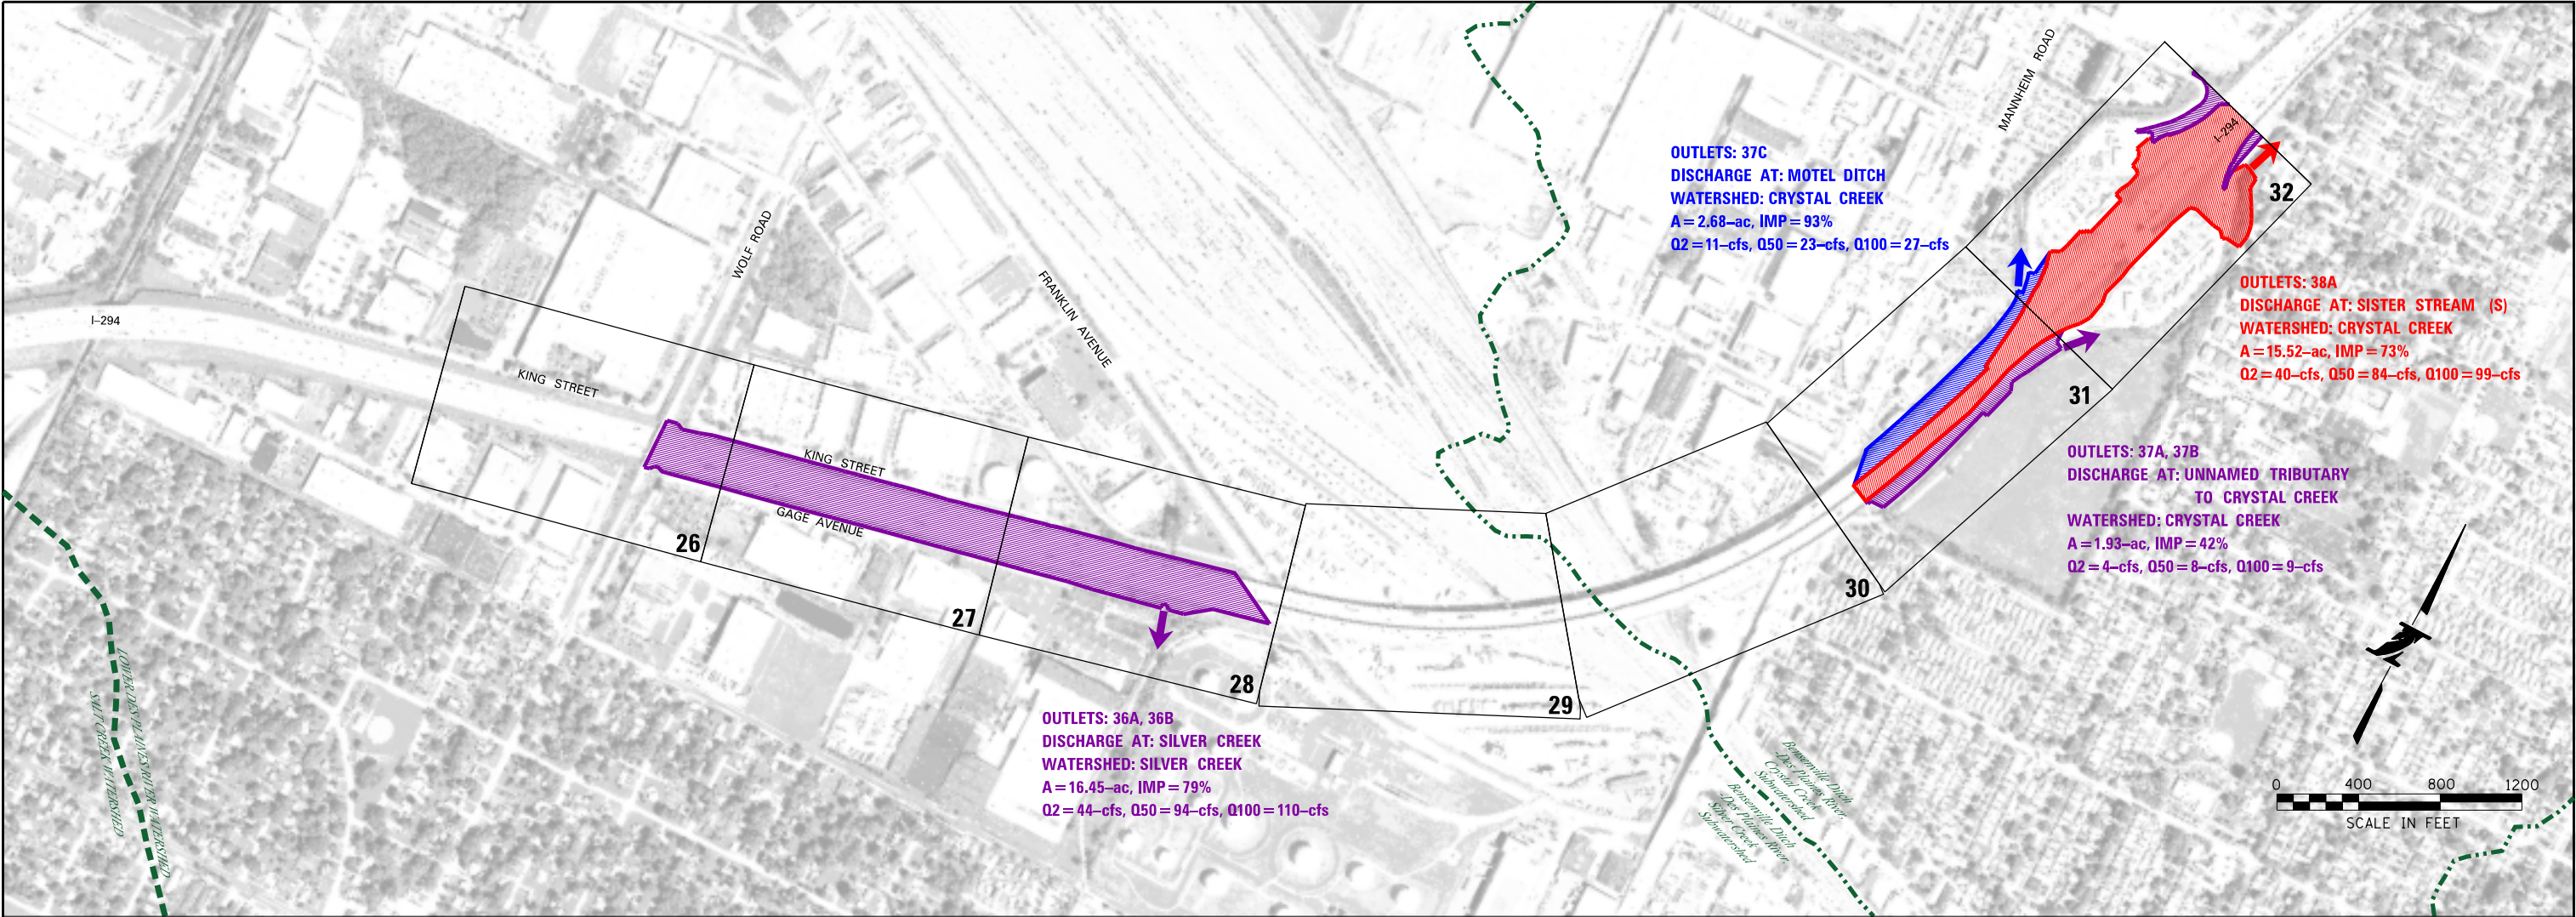

MAJOR OUTFALLS

OUTLETS	OUTFALL LOCATION	WATERSHED	AREA (AC)	ALLOWABLE / PROPOSED RUNOFF (CFS)		
				2-YR	50-YR	100-YR
36A 36B	SILVER CREEK	SILVER CREEK	16.45	39 / 44	94	98 / 110
37A 37B	CRYSTAL CREEK	CRYSTAL CREEK	1.93	9 / 4	8	23 / 9
37C	CRYSTAL CREEK	CRYSTAL CREEK	2.68	8 / 11	23	19 / 27
38A	CRYSTAL CREEK	CRYSTAL CREEK	15.52	35 / 48	103	87 / 121

MAJOR WATERWAY CROSSINGS

M.P.	STA.	WOUS	TYPE	LENGTH	TRIB. AREA (SQ MI)	RUNOFF (CFS)		WSEL	
						50-YR	100-YR	50-YR	100-YR
36.83	1948+25	YES	2 - 12'x8' BOX CULVERTS	238'	4.87	399	659	646	647

OUTLET SUMMARY

ID	M.P.	STA.	OFF.	DISCHARGE LOCATION	MAJOR OUTFALL	AREA (AC)	IMPERV. (%)	PROPOSED RUNOFF (CFS)		
								2-YR	50-YR	100-YR
36A	36.84	1948+31	RT	PR STORM SEWER, 60-IN	SILVER CREEK	9.41	80%	25	54	63
36B	36.84	1948+45	RT	EX 12'x8' TWIN BOX CULVERT	SILVER CREEK	7.05	78%	19	40	47
37A	37.64	1990+35	RT	PR STORM SEWER, 36-IN	CRYSTAL CREEK	1.01	29%	2	5	5
37B	37.72	1994+68	RT	PR STORM SEWER, 36-IN	CRYSTAL CREEK	0.91	57%	3	6	7
37C	37.76	1996+25	LT	PR STORM SEWER, 24-IN	CRYSTAL CREEK	2.68	93%	11	23	27
38A	37.98	2008+33	RT	EX STORM SEWER, 42-IN	CRYSTAL CREEK	15.52	73%	40	84	99

LAYOUT	KRH	04/14/17
DRAWN	KRH	04/14/17
REVIEWED	JJW	07/21/17

Default: p:\V\CL\CL\J\Documents\9924600\Central_Tra-State_Tollway\9924600\700\CA02\Hanson\705\DRAIN\Area Maps\4224Hr-sht-drainoutletsum-pr-001.dgn
800.0000' / 1" = 1 mi.
12/21/2017

DRAWN BY KRH
CHECKED BY JJW
SCALE 1" = 400'
DATE 12/22/2017



750 Warrenville Rd, Suite 200
Lisle, Illinois 60532
Telephone: 630.990.3800
Fax: 630.990.3801



THE ILLINOIS STATE TOLL HIGHWAY AUTHORITY
2700 OGDEN AVENUE
DOWNERS GROVE, ILLINOIS 60515


REVISIONS		
NO.	DATE	DESCRIPTION

RR-14-4224
EXHIBIT A5.5-2
PROPOSED DRAINAGE - OUTLET SUMMARY

SHEET NO.
PDS-03
DRAWING NO.
56 OF 196

LAYOUT	KRH	04/14/17
DRAWN	KRH	04/14/17
REVIEWED	JJW	07/21/17

Default: p:\V\CL\CL501\Jacobson\A\Documents\9\924600\Central_Tra-State_Tollway\9\924600\700\CA002\Hanson\705\DRAIN\Area Maps\4224Hr-sht-drainoutletsum-pr-002.dgn
800,0000' / 1" = 1 mi.
12/21/2017

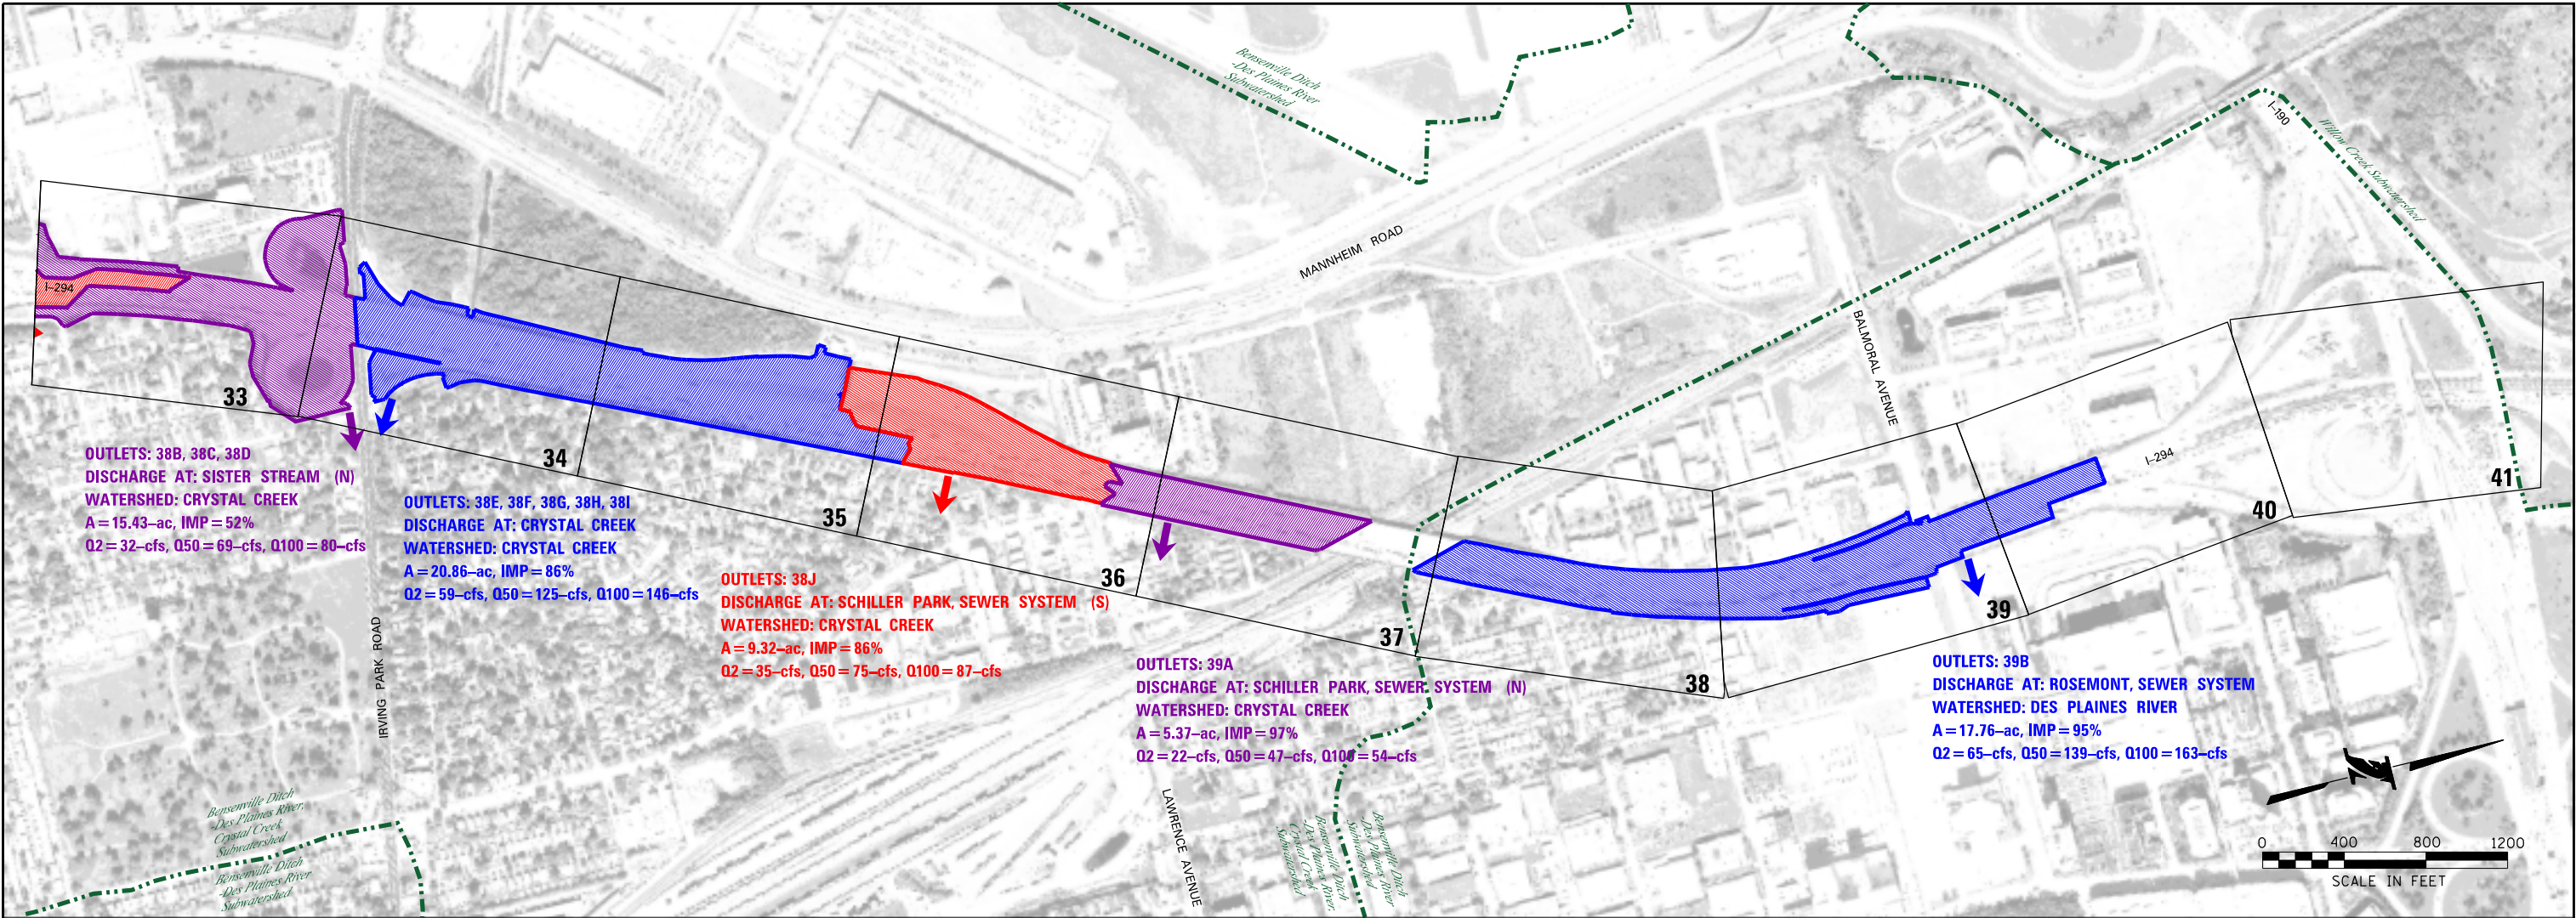

MAJOR OUTFALLS

OUTLETS	OUTFALL LOCATION	WATERSHED	AREA (AC)	ALLOWABLE / PROPOSED RUNOFF (CFS)		
				2-YR	50-YR	100-YR
38B 38C 38D	CRYSTAL CREEK	CRYSTAL CREEK	15.43	38 / 32	69	96 / 80
38E 38F 38G 38H 38I	CRYSTAL CREEK	CRYSTAL CREEK	20.86	52 / 59	125	130 / 146
38J	SCHILLER PARK, SEWER SYSTEM (S)	CRYSTAL CREEK	9.32	36 / 35	75	91 / 87
39A	SCHILLER PARK, SEWER SYSTEM (N)	CRYSTAL CREEK	5.37	21 / 22	47	54 / 54
39B	ROSEMONT, SEWER SYSTEM	DES PLAINES RIVER	17.76	66 / 65	139	164 / 163

MAJOR WATERWAY CROSSINGS

M.P.	STA.	WOUS	TYPE	LENGTH	TRIB. AREA (SQ MI)	RUNOFF (CFS)		WSEL	
						50-YR	100-YR	50-YR	100-YR
38.03	2010+87	YES	60" RCP	256'	0.27	96	113	639	640
38.41	2030+89	YES	2 - 10'x7' BOX CULVERTS	315'	0.75	194	242	637	638


OUTLET SUMMARY

ID	M.P.	STA.	OFF.	DISCHARGE LOCATION	MAJOR OUTFALL	AREA (AC)	IMPERV. (%)	PROPOSED RUNOFF (CFS)		
								2-YR	50-YR	100-YR
38B	38.04	2011+28	RT	EX 60" CULVERT	CRYSTAL CREEK	2.75	60%	8	18	21
38C	38.23	2021+28	RT	EX 6.5'x5.5' TRIPLE BOX CULVERT	CRYSTAL CREEK	5.22	81%	19	41	47
38D	38.33	2026+59	RT	EX 10'x4'/7'x4' TWIN BOX CULVERT	CRYSTAL CREEK	7.45	28%	14	30	36
38E	38.35	2028+03	RT	EX 24" CULVERT	CRYSTAL CREEK	2.12	50%	6	12	14
38F	38.36	2028+10	LT	EX STORM SEWER, 15-IN	CRYSTAL CREEK	0.48	46%	1	3	3
38G	38.40	2030+55	RT	EX 10'x7' TWIN BOX CULVERT	CRYSTAL CREEK	6.39	98%	24	51	60
38H	38.46	2033+80	LT	EX STORM SEWER, 30-IN	CRYSTAL CREEK	3.06	94%	12	26	30
38I	38.49	2034+99	LT	EX STORM SEWER, 48-IN	CRYSTAL CREEK	8.80	84%	30	64	75
38J	38.88	2055+77	RT	EX 38"x24" ELLIPTICAL CULVERT	SCHILLER PARK, SEWER SYSTEM (S)	9.32	86%	35	75	87
39A	39.08	2066+77	RT	EX 36" CULVERT	SCHILLER PARK, SEWER SYSTEM (N)	5.37	97%	22	47	54
39B	39.83	2105+99	RT	EX STORM SEWER, 48-IN	ROSEMONT, SEWER SYSTEM	17.76	95%	65	139	163

DRAWN BY	KRH	SCALE	1" = 400'
CHECKED BY	JJW	DATE	12/22/2017



750 Warrenville Rd, Suite 200
Lisle, Illinois 60532
Telephone: 630.990.3800
Fax: 630.990.3801

 


REVISIONS		
NO.	DATE	DESCRIPTION

RR-14-4224
EXHIBIT A5.5-2
PROPOSED DRAINAGE - OUTLET SUMMARY

SHEET NO.	PDS-04
DRAWING NO.	57 OF 196

Default: pet\JCI\CL\US01\jacobs.com\AI\Documents\9X24600\Central_Tra-State_Tollway\9X24600\700\CAD\1\Jacobs\705\DRAIN\Area Maps\4224J-sht-drain-det-sum-pr-001.dgn
800,0000 / / in, 12/20/2017

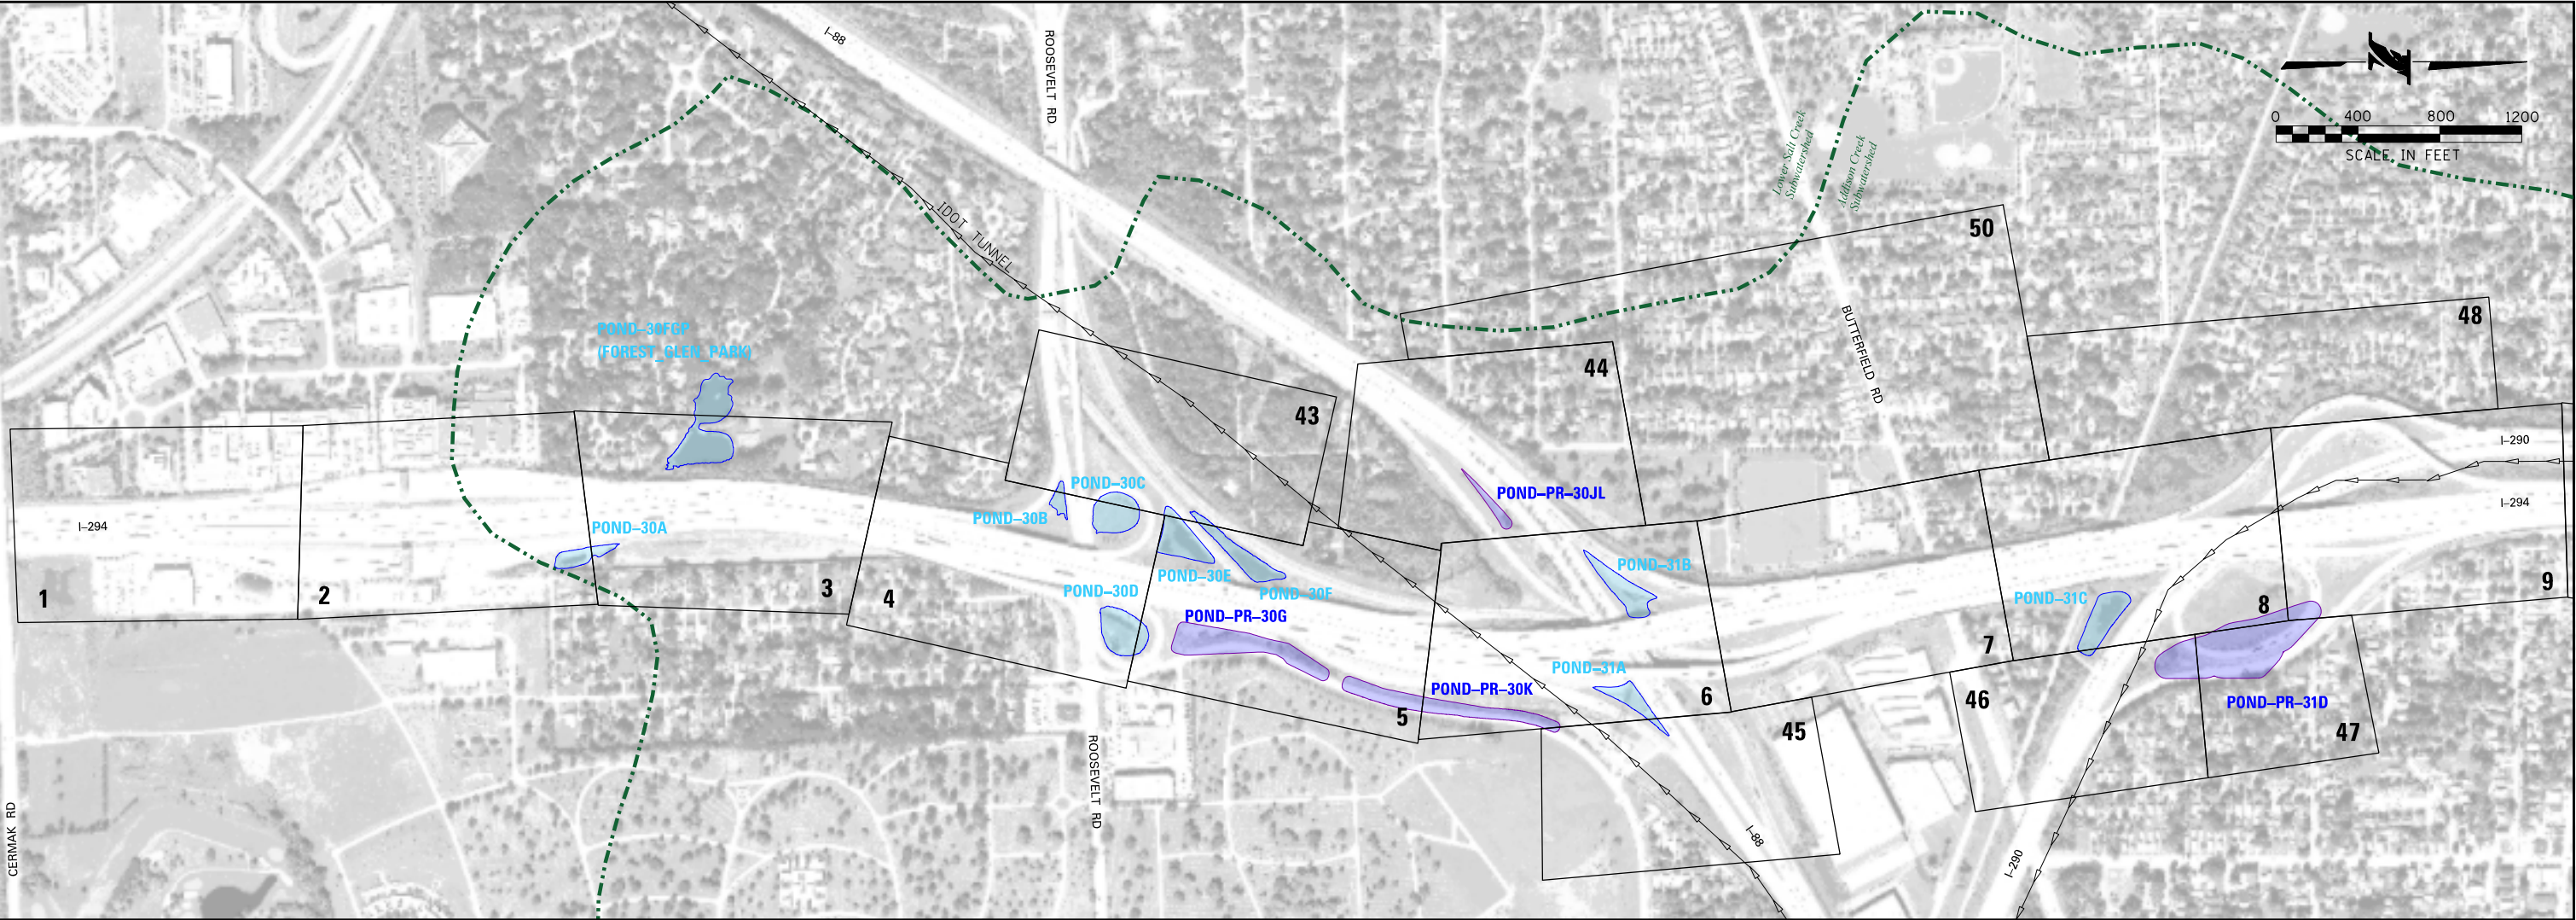

PROPOSED DETENTION

DETENTION ID	DETENTION TYPE	OUTLET AT STA	HWL (FT)	NWL (FT)	REQ. DET. (AC-FT)	PROV. DET. (AC-FT)	REQ. WOV (AC-FT)	PROV. WOV (AC-FT)	DETENTION LOCATION
PR-30G	DRY POND	1625+70 RT	678.00	671.00	1.86	9.21	0.19	0.00	SOUTH CEMETERY, ALONG OLD BUCK RD
PR-30K	DRY POND	11634+50 RT	683.40	675.00	3.05	8.39	0.44	0.00	NORTH CEMETERY, ALONG OLD BUCK RD
PR-31D	WET POND	11668+32 RT	678.00	668.00	17.56	20.54	0.81	3.40	I-290 INTERCHANGE, EAST OF RAMP K

NOTE:
PR-30-JL WILL BE ANALYZED AS PART OF THE CONTRACT RR-13-4116 (REAGAN MEMORIAL TOLLWAY ROADWAY RECONSTRUCTION PROJECT).

EXISTING DETENTION TO REMAIN

DETENTION ID	OUTLET AT STA	BOTTOM ELEV. (FT)	TOP WSEL (FT)	MAXIMUM DEPTH (FT)	VOLUME (CU FT)	VOLUME (AC-FT)	DETENTION LOCATION
POND-30A	1589+40 RT	675.70	685.00	9.30	91,995	2.11	OUTLET AT HAWTHORNE ST., AT PLAZA 35 (CERMAK)
POND-30FGP	1595+50 LT	682.40	684.60	2.20	189,314	4.35	FOREST GLEN PARK, WEST OF PLAZA 35 (CERMAK)
POND-30B	1613+50 LT	674.80	678.00	3.20	7,079	0.16	RAMP-D INFIELD AREA, AT ROOSEVELT RD.
POND-30C	1617+40 LT	675.00	679.00	4.00	62,372	1.43	RAMP-C INFIELD AREA, AT ROOSEVELT RD.
POND-30D	1618+70 RT	672.00	680.00	8.00	221,358	5.08	RAMP-B INFIELD AREA, AT ROOSEVELT RD.
POND-30E	1620+00 LT	668.50	674.00	5.50	135,121	3.10	RAMP-C AND -A (IDOT) INFIELD AREA, AT ROOSEVELT RD.
POND-30F	1621+20 LT	668.00	675.00	7.00	87,670	2.01	IDOT RAMP-C AND -A INFIELD AREA, N OF ROOSEVELT RD.
POND-31A	1641+25 RT	693.50	700.00	6.50	56,769	1.30	RAMP-B AND -J INFIELD AREA, AT EB I-88
POND-31B	1642+60 LT	689.00	699.00	10.00	120,819	2.77	OUTLET AT RAMP-F INFIELD AREA, AT WB I-88
POND-31C	1666+70 RT	674.00	683.00	9.00	242,353	5.56	OUTLET AT I-290 INFIELD AREA, AT C.C.P.R.R.

DRAWN BY	KLK	SCALE	1" = 400'
CHECKED BY	SN	DATE	12/22/2017



525 W. Monroe Suite 1600
Chicago, Illinois 60661
Telephone: 312.251.3000
Fax: 312.251.3015



THE ILLINOIS STATE TOLL HIGHWAY AUTHORITY
2700 OGDEN AVENUE
DOWNERS GROVE, ILLINOIS 60515

REVISIONS		
NO.	DATE	DESCRIPTION


RR-14-4224

EXHIBIT A5.5-3
PROPOSED DRAINAGE - DETENTION SUMMARY

SHEET NO.
PDD-01

DRAWING NO.
58 OF 196

Default: pet\\VCL\\CL\\US01\\jacobson\\Documents\\C9X24600\\Central_Tra-State_Tollway\\C9X24600\\700\\CADD\\J\\Jacobson\\Area Maps\\4224J-shl-drain-det-sum-pr-002.dgn
800,0000 / / in, 12/20/2017

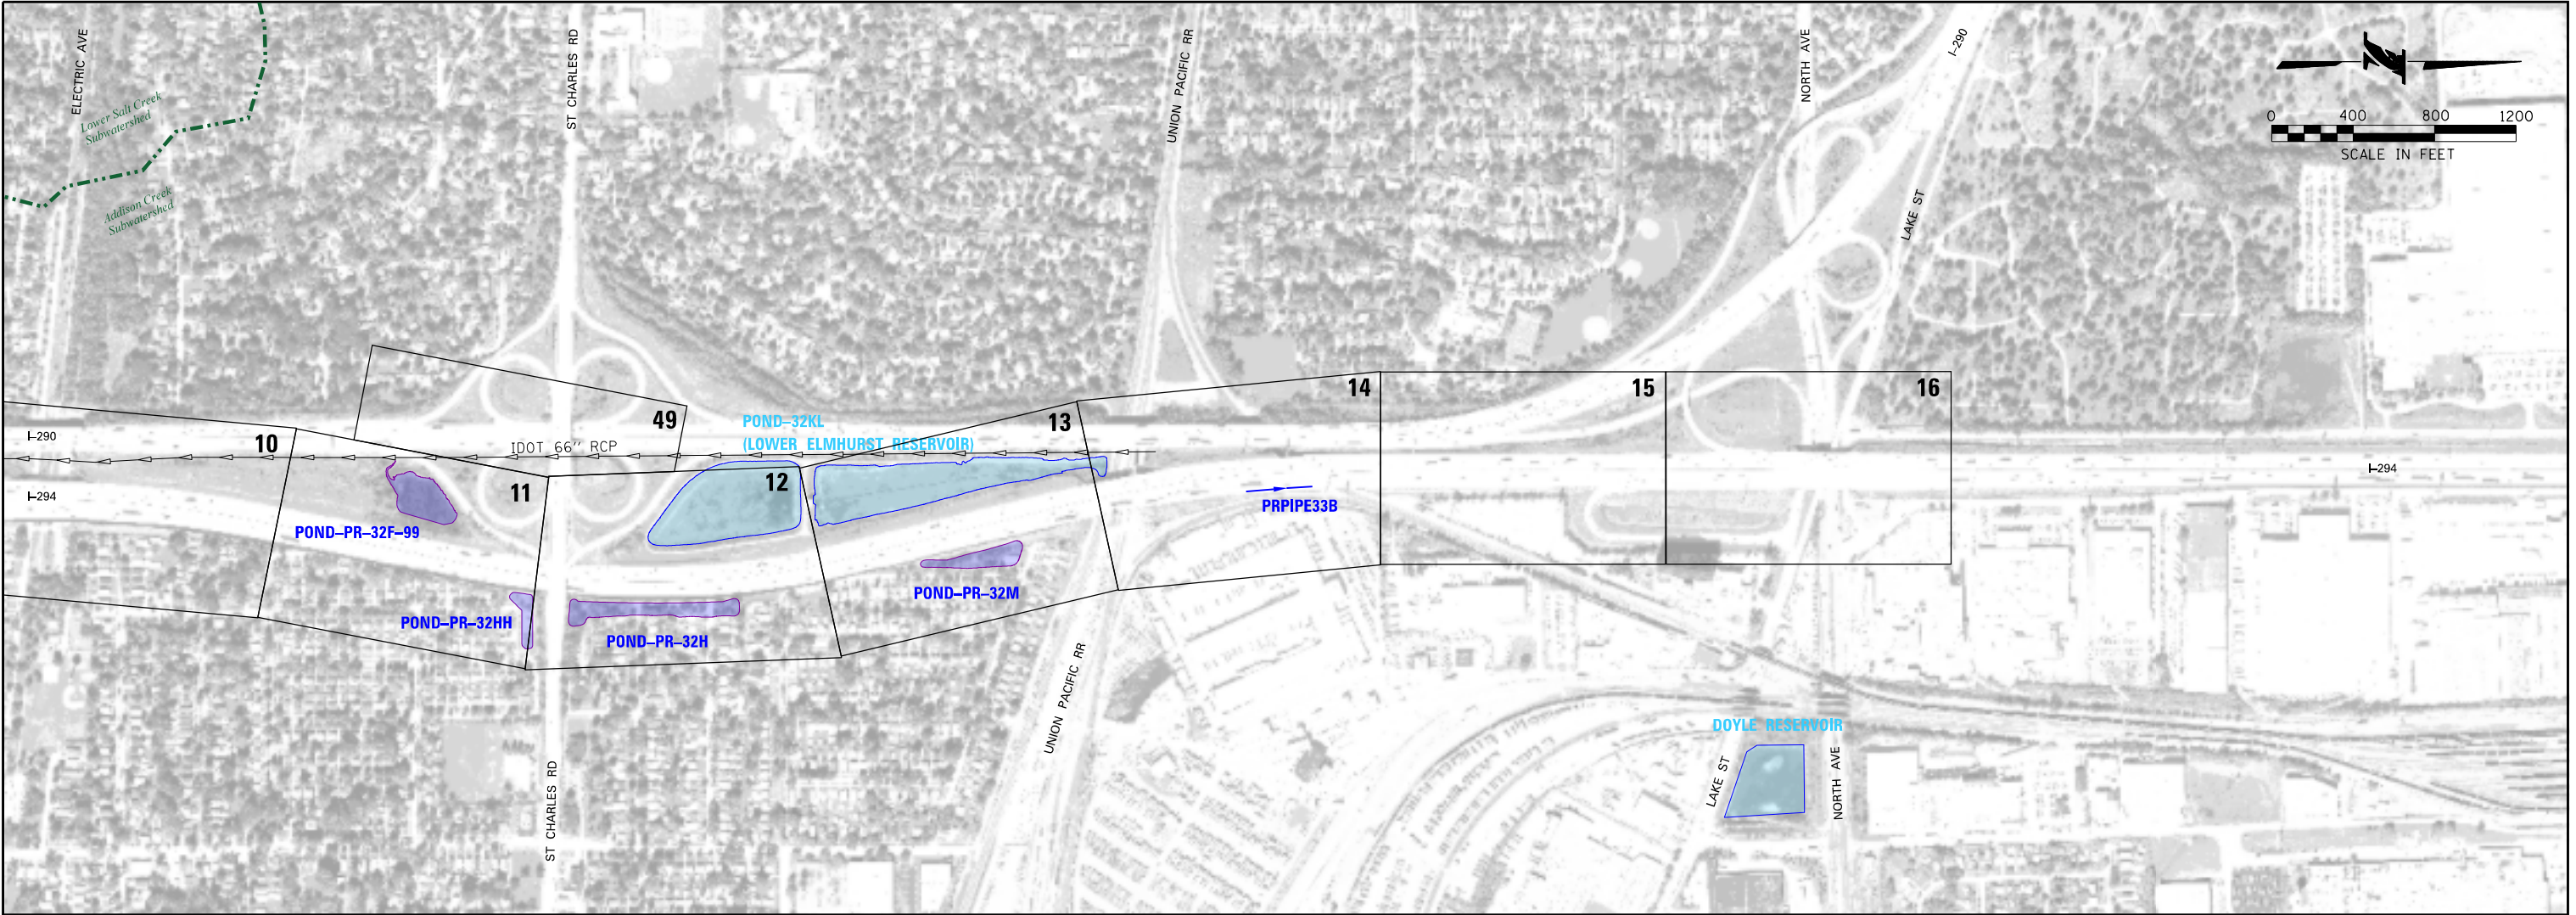

PROPOSED DETENTION

DETENTION ID	DETENTION TYPE	OUTLET AT STA	HWL (FT)	NWL (FT)	REQ. DET. (AC-FT)	PROV. DET. (AC-FT)	REQ. WOV (AC-FT)	PROV. WOV (AC-FT)	DETENTION LOCATION
PR-32F-99	WETLAND	11708+50 LT	675.00	668.00	5.05	5.07	0.00	0.00	ST. CHARLES EXIT, EAST OF RAMP G
PR-32HH	DRY POND	11716+00 RT	673.50	670.00	0.95	1.07	0.13	0.00	PARK AREA, SOUTH OF ST. CHARLES RD.
PR-32H	WET POND	11720+73 RT	666.80	661.50	4.81	5.85	0.76	1.34	NORTH OF ST. CHARLES, SOUTH OF VICTORIA AVE.
PR-32M	DRY POND	11742+55 RT	668.30	660.00	2.83	4.28	0.39	0.00	SOUTH OF PARK AVE., ALONG VICTORIA AVE.
PRPIPE33B	PIPE 60-IN	11755+35 RT	n/a	n/a	0.13	0.15	0.00	0.00	OUTLET AT UPRR YARD

NOTE:
THE DOYLE RESERVOIR OUTFALL AND OUTLETS WILL BE ANALYZED AS PART OF THE CONTRACT I-15-4656 (ELGIN O-HARE WESTERN ACCESS PROJECT).

EXISTING DETENTION TO REMAIN

DETENTION ID	OUTLET AT STA	BOTTOM ELEV. (FT)	TOP WSEL (FT)	MAXIMUM DEPTH (FT)	VOLUME (CU FT)	VOLUME (AC-FT)	DETENTION LOCATION
POND-32KL	1744+50 LT	658.75	665.00	6.25	1,409,664	32.36	LOWER ELMHURST RESERVOIR

DRAWN BY	KLK	SCALE	1" = 400'
CHECKED BY	SN	DATE	12/22/2017


525 W. Monroe Suite 1600
Chicago, Illinois 60661
Telephone: 312.251.3000
Fax: 312.251.3015

THE ILLINOIS STATE TOLL HIGHWAY AUTHORITY
2700 OGDEN AVENUE
DOWNERS GROVE, ILLINOIS 60515

REVISIONS		
NO.	DATE	DESCRIPTION

RR-14-4224
EXHIBIT A5.5-3 PROPOSED DRAINAGE - DETENTION SUMMARY

SHEET NO.
PDD-02
DRAWING NO.
59 OF 196

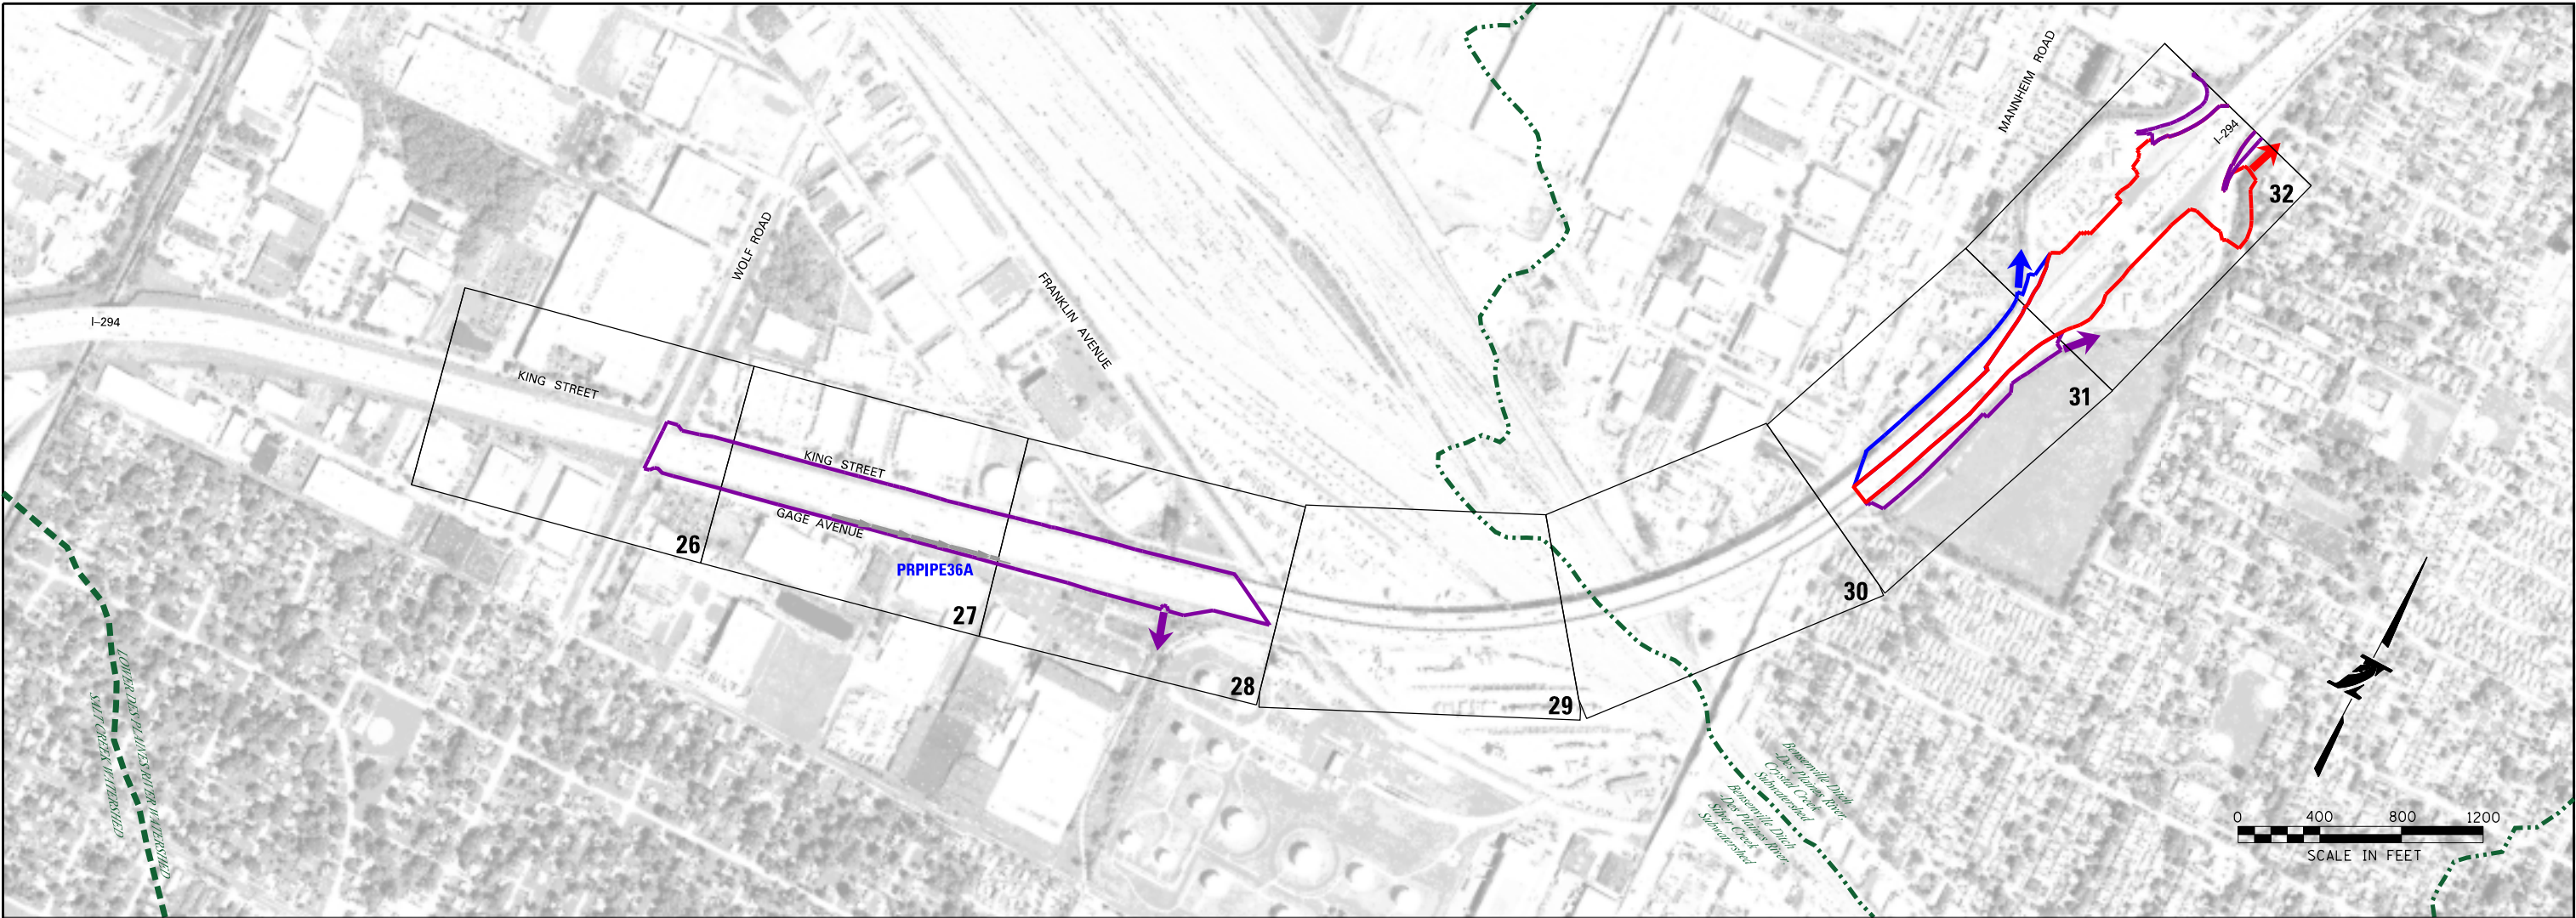

PROPOSED DETENTION

DETENTION ID	DETENTION TYPE	OUTLET AT STA	HWL (FT)	NWL (FT)	REQ. DET. (AC-FT)	PROV. DET. (AC-FT)	REQ. WOV (AC-FT)	PROV. WOV (AC-FT)	DETENTION LOCATION
PRPIPE36A	PIPE	1940+25 RT	647.50	641.50	0.86	1.14	0.13	(*)	SOUTH OF BENSENVILLE BRIDGE ALONG I-294 NB

(*) NOTE: WOV IN SILVER CREEK TO BE PROVIDED BY OTHERS IN WATERSHED IMPROVEMENTS. ALTERNATELY, THIS CAN BE PROVIDED IN SEDIMENT BASINS IN THE COMPENSATORY STORAGE AREA BETWEEN 1941+00 AND 1948+00. SEE THE ALTERNATIVES IN THE CONCEPT DRAINAGE REPORT.

NO EXISTING DETENTION TO REMAIN IDENTIFIED ON THIS SHEET

LAYOUT	KRH	04/14/17
DRAWN	KRH	04/14/17
REVIEWED	JJW	07/21/17

Default: p:\V\CL\CL\US01\Jacobson\A\Documents\9X24600\Central_Tra-State_Tollway\9X24600\700\CA002\Hanson\705\DRAIN\Area Maps\4224H-sht-drain\detentionsum-pr-001.dgn
800.0000' / 1" = 800.0000'

DRAWN BY KRH
CHECKED BY JJW
SCALE 1" = 400'
DATE 12/22/2017

**HANSON**
© Copyright Hanson Professional Services Inc.

750 Warrenville Rd, Suite 200
Lisle, Illinois 60532
Telephone: 630.990.3800
Fax: 630.990.3801

**THE ILLINOIS STATE TOLL HIGHWAY AUTHORITY**
2700 OGDEN AVENUE
DOWNERS GROVE, ILLINOIS 60515


REVISIONS		
NO.	DATE	DESCRIPTION

RR-14-4224
EXHIBIT A5.5-3
PROPOSED DRAINAGE - DETENTION SUMMARY

SHEET NO.
PDD-03
DRAWING NO.
60 OF 196

LAYOUT	KRH	04/14/17
DRAWN	KRH	04/14/17
REVIEWED	JJW	07/21/17

Default: p:\V\CL\CL\Hanson\Documents\9X24600\Central_Tra-State_Toll\eq\9X24600\700\CAD\2\Hanson\700\DRAIN\Area Maps\4224H-sht-drain-detentionsum-pr-002.dgn
800.0000' / 1" = 100'

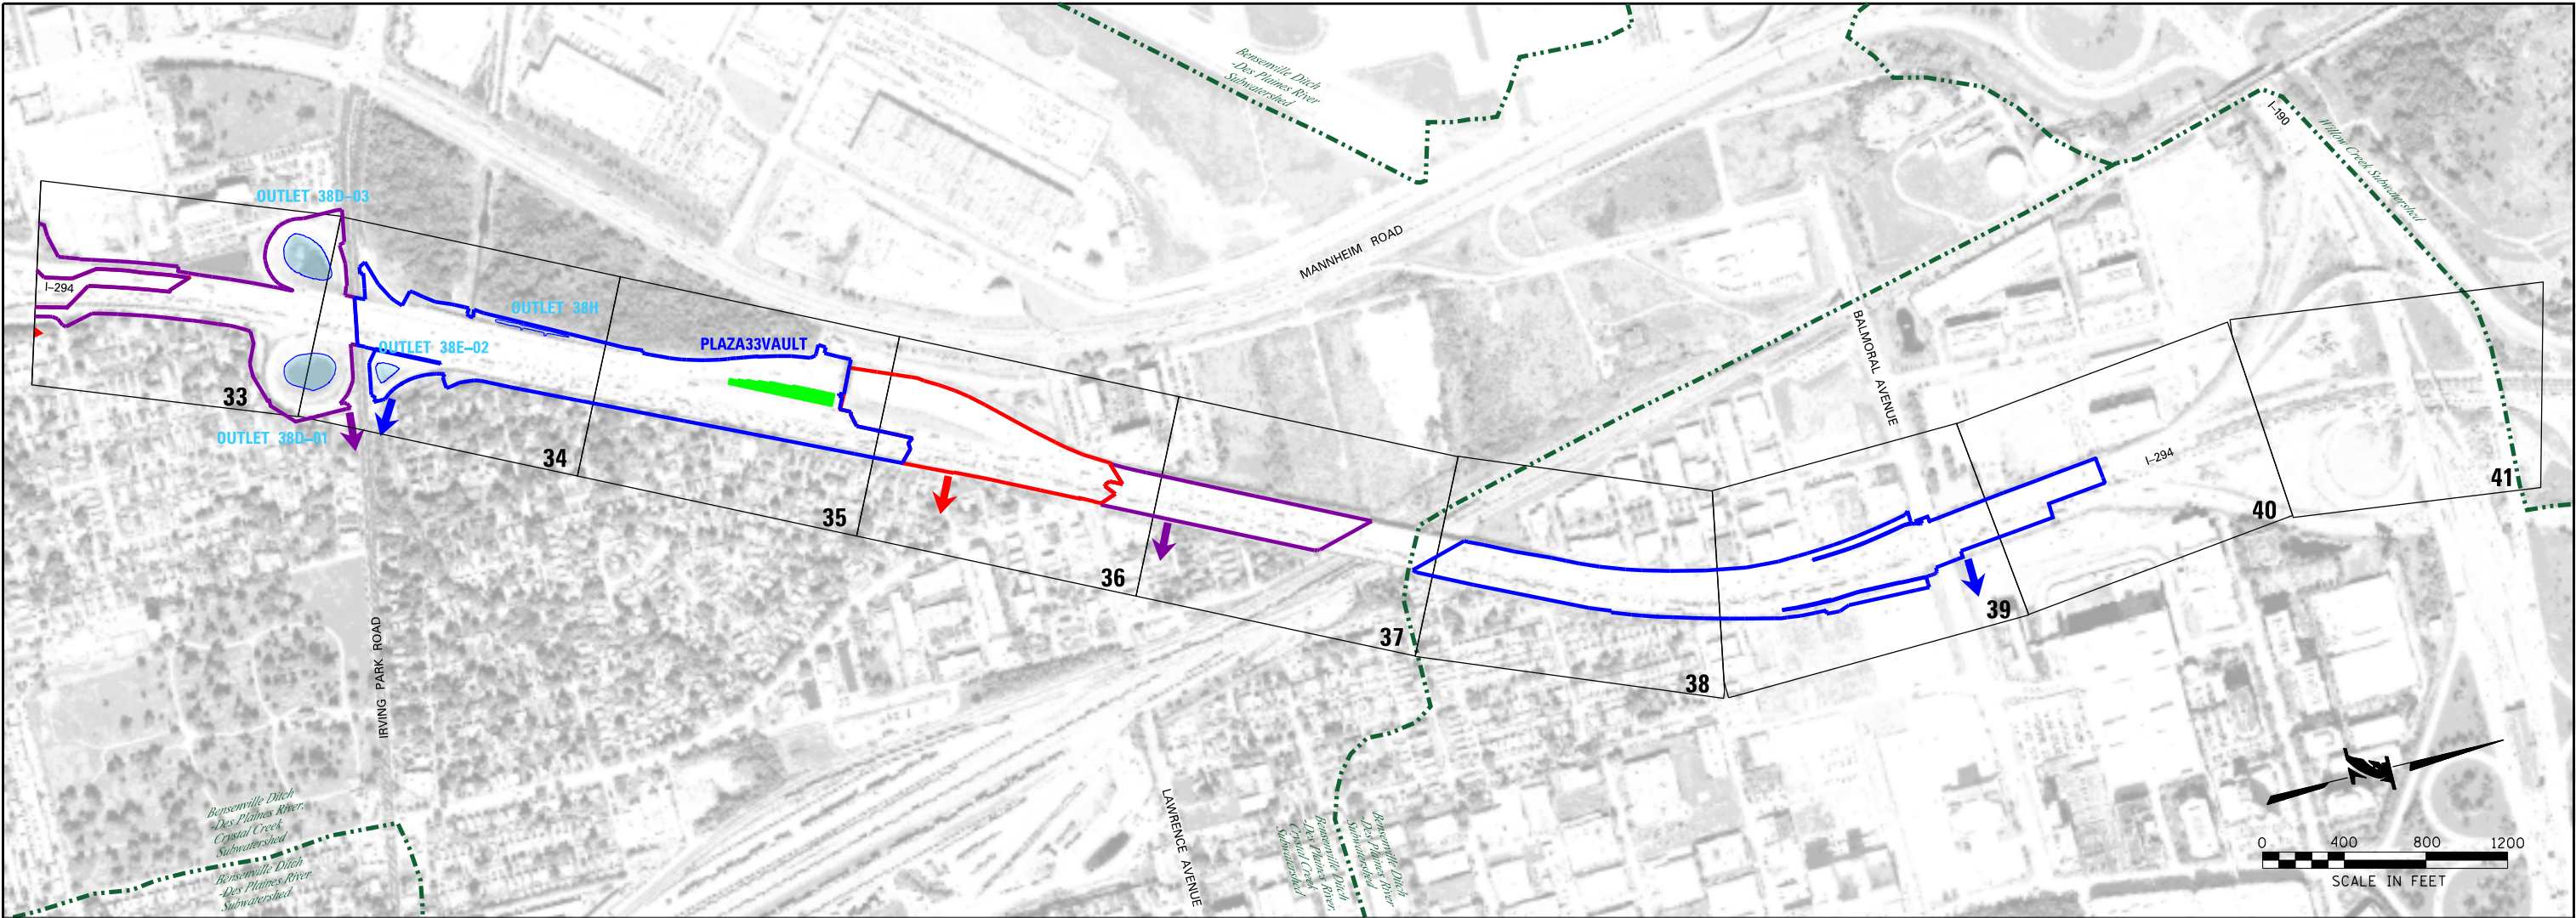

PROPOSED DETENTION

DETENTION ID	DETENTION TYPE	OUTLET AT STA	HWL (FT)	NWL (FT)	REQ. DET. (AC-FT)	PROV. DET. (AC-FT)	REQ. WOV (AC-FT)	PROV. WOV (AC-FT)	DETENTION LOCATION
PLAZA33VAULT	VAULT	2035+00 LT	638.43	634.43	2.22	2.37	0.29	0.59	GRASS MEDIAN BETWEEN PLAZA AND ORT

EXISTING DETENTION TO REMAIN


DETENTION ID	OUTLET AT STA	BOTTOM ELEV. (FT)	TOP WSEL (FT)	MAXIMUM DEPTH (FT)	VOLUME (CU FT)	VOLUME (AC-FT)	DETENTION LOCATION
OUTLET 38D-03	2024+00 LT	636.44	643.60	7.16	119,152	2.74	SW INFELD IRVING PARK ROAD RAMP
OUTLET 38D-01	2024+50 RT	632.20	634.50	2.30	34,200	0.79	SE INFELD IRVING PARK ROAD RAMP
OUTLET 38E-02	2027+50 RT	635.04	639.04	4.00	21,780	0.50	NE INFELD IRVING PARK ROAD RAMP
OUTLET 38H	2032+50 LT	632.77	636.90	4.13	28,813	0.66	NB LANES NORTH OF CRYSTAL CREEK
OUTLET 38J (NE)	2055+80 RT	640.30	646.30	6.00	7,540	0.17	NB LANES NORTH OF PLAZA 33
OUTLET 38J (NW)	2055+80 LT	639.77	646.07	6.30	6,070	0.14	SB LANES SOUTH OF PLAZA 33
OUTLET 38J (SE)	2055+80 RT	640.60	645.80	5.20	2,835	0.07	NB LANES NORTH OF PLAZA 33
OUTLET 38J (SW)	2055+80 LT	639.77	646.12	6.35	5,868	0.13	SB LANES SOUTH OF PLAZA 33
OUTLET 39A (NE)	2066+80 RT	648.96	656.16	7.20	5,005	0.11	NB LANES BETWEEN LAWRENCE & RR
OUTLET 39A (NW)	2066+80 LT	650.55	657.75	7.20	5,012	0.12	SB LANES BETWEEN LAWRENCE & RR
OUTLET 39A (SE)	2066+80 RT	649.56	653.73	4.17	1,630	0.04	NB LANES BETWEEN LAWRENCE & RR
OUTLET 39A (SW)	2066+80 LT	650.95	655.66	4.71	1,644	0.04	SB LANES BETWEEN LAWRENCE & RR
OUTLET 39B (SE)	2105+80 RT	630.60	634.38	3.78	8,129	0.19	NB LANES BALMORAL ROAD
OUTLET 39B (NE)	2106+00 RT	632.10	636.03	3.93	504	0.01	NB LANES BALMORAL ROAD
OUTLET 39B (NW)	2106+10 LT	632.95	637.05	4.10	3,688	0.08	SB LANES BALMORAL ROAD

NOTE: ALL EXISTING DETENTION SYSTEMS EXCEPT OUTLET 38D-03, OUTLET 38D-01, OUTLET 38E-02, AND OUTLET 38H ARE INLINE PIPE DETENTION.

DRAWN BY	KRH	SCALE	1" = 400'
CHECKED BY	JJW	DATE	12/22/2017



750 Warrenville Rd, Suite 200
Lisle, Illinois 60532
Telephone: 630.990.3800
Fax: 630.990.3801



 


REVISIONS		
NO.	DATE	DESCRIPTION

RR-14-4224
EXHIBIT A5.5-3 PROPOSED DRAINAGE - DETENTION SUMMARY

SHEET NO. PDD-04 DRAWING NO. 61 OF 196

Default: g:\projects\1001296\1001296.dgn
C:\Users\jacobson\Documents\924600_Central_Tri-State_Tollway\924600\700CADD\Jacobson\705DRAIN\Plan & Profile\4224J-shr-pr-draw-001.dgn
12/21/2017

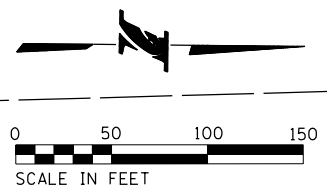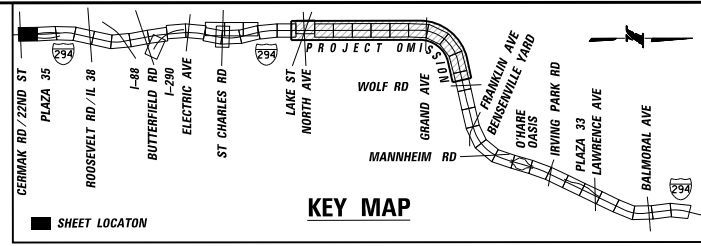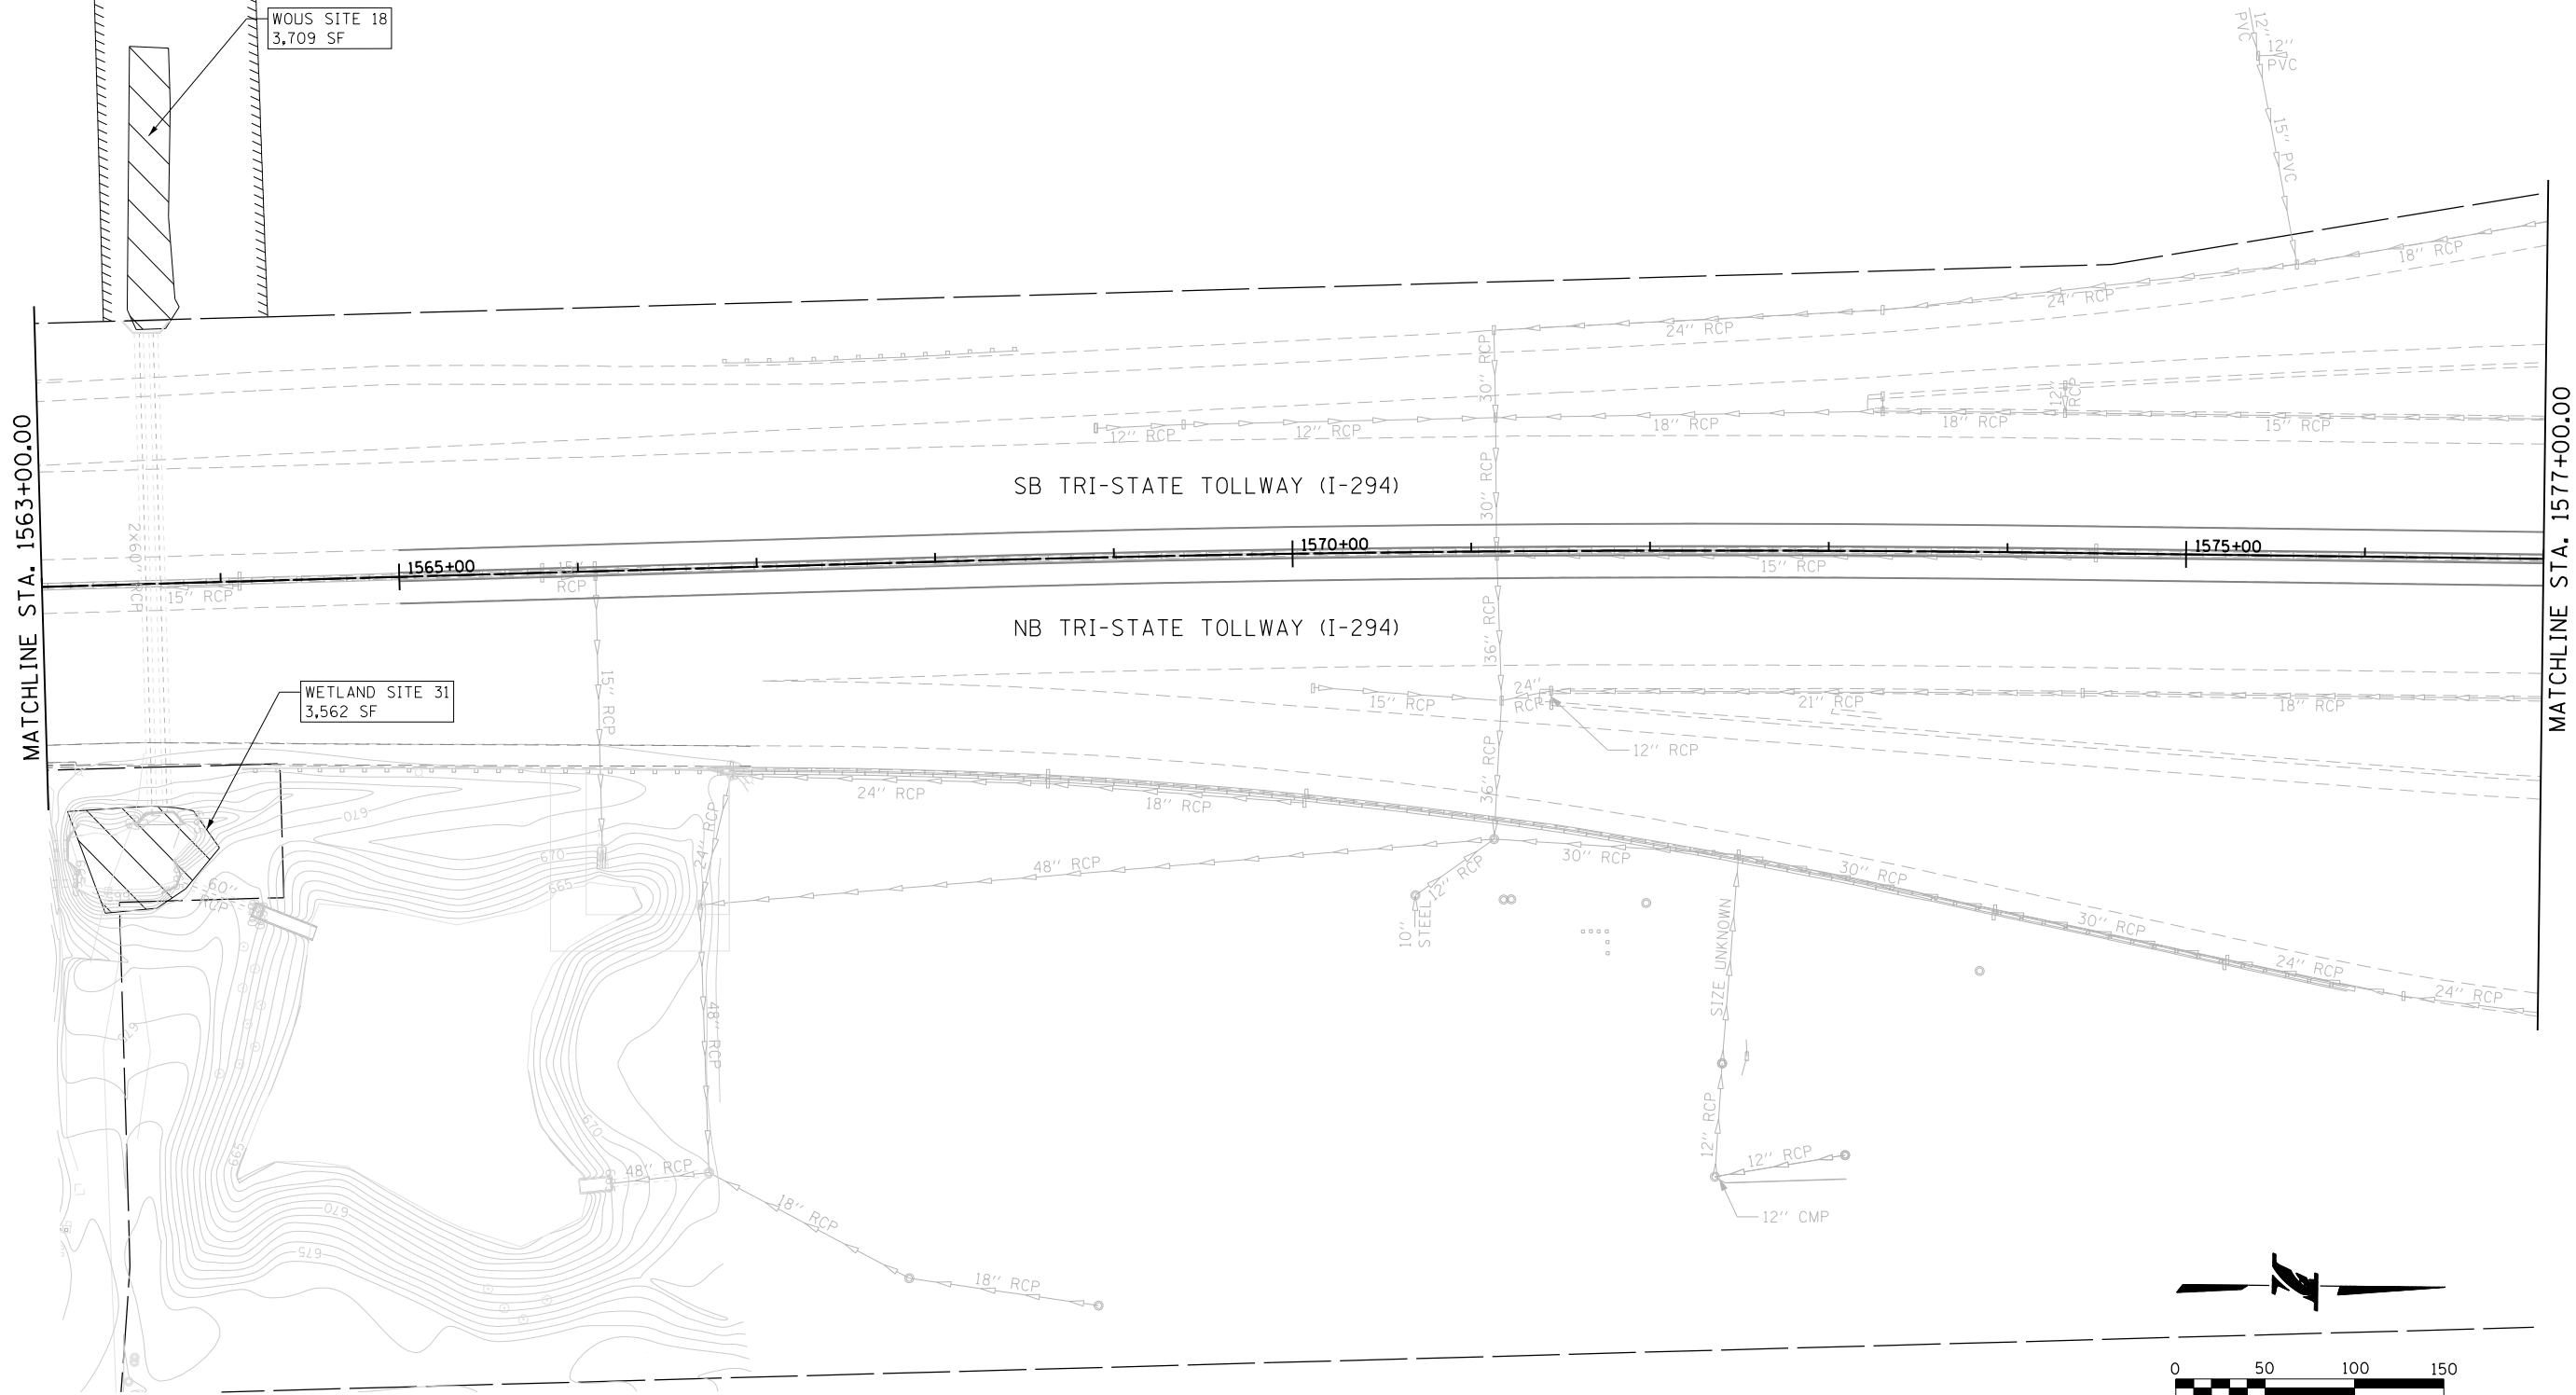

DRAWN BY KLG SCALE 1" = 50'
CHECKED BY SN DATE 12/22/2017

JACOBS
525 W. Monroe Suite 1600
Chicago, Illinois 60681
Telephone: 312.251.3000
Fax: 312.251.3015

THE ILLINOIS STATE TOLL HIGHWAY AUTHORITY
2700 OGDEN AVENUE
DOWNERS GROVE, ILLINOIS 60515

REVISIONS		
NO.	DATE	DESCRIPTION

RR-14-4224
EXHIBIT A5.5-4
PROPOSED DRAINAGE PLAN

SHEET NO.
PDP-01
DRAWING NO.
62 OF 196

Default: pet:\projects\Illinois\Documents\924600\Central_Tri-State_Tollway\924600\700\CAD\1\Jacobson\705\DRAIN\Plan & Profile\4224\1-shd-pr-drain-002.dgn
12/21/2017 10:00:00 / in.

MATCHLINE STA. 1577+00.00

SB TRI-STATE TOLLWAY (I-294)

NB TRI-STATE TOLLWAY (I-294)


CONTRACT RR-14-4223
BEGIN PROJECT
PLAZA STA. 1582+00

CONTRACT RR-14-4223
BEGIN PROJECT
PLAZA STA. 1582+00

CONTRACT RR-14-4223
BEGIN PROJECT
MAINLINE STA. 1584+00

MATCHLINE (SEE SHEET EDP-42)

LOWER SALT CREEK SUBWATERSHED
ADDISON CREEK SUBWATERSHED

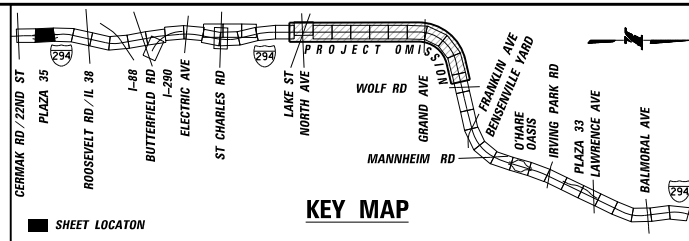

OUTLET
30B

30A-17

30A-07

30A-06

30A-10

30A-05

30A-04

30A-03

30A-02

30A-12


30A-11

30A-08

30A-01

WETLAND SITE 32
5,743 SF

OUTLET
30A

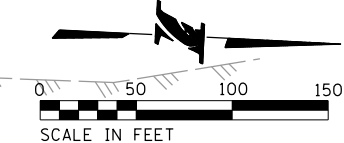

DRAWN BY KLG
CHECKED BY SN
SCALE 1" = 50'
DATE 12/22/2017

JACOBS

525 W. Monroe Suite 1600
Chicago, Illinois 60661
Telephone: 312.251.3000
Fax: 312.251.3015






THE ILLINOIS STATE TOLL HIGHWAY AUTHORITY
2700 OGDEN AVENUE
DOWNERS GROVE, ILLINOIS 60515

REVISIONS		
NO.	DATE	DESCRIPTION

RR-14-4224
EXHIBIT A5.5-4
PROPOSED DRAINAGE PLAN




SHEET NO.
PDP-02
DRAWING NO.
63 OF 196

Default: pet:\projects\Illinois\Documents\924600\Central_Tri-State_Tollway\924600\700\CAADD\Jacobson\705DRAIN\Plan & Profile\4224\shd-pr-drain-003.dgn
12/21/2017 10:00:00 AM gomez.k

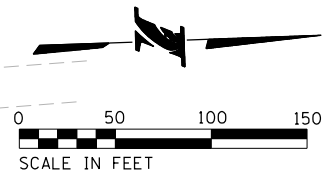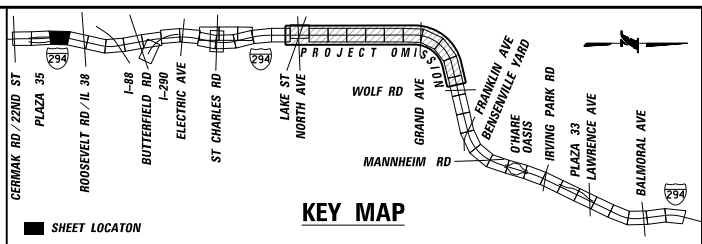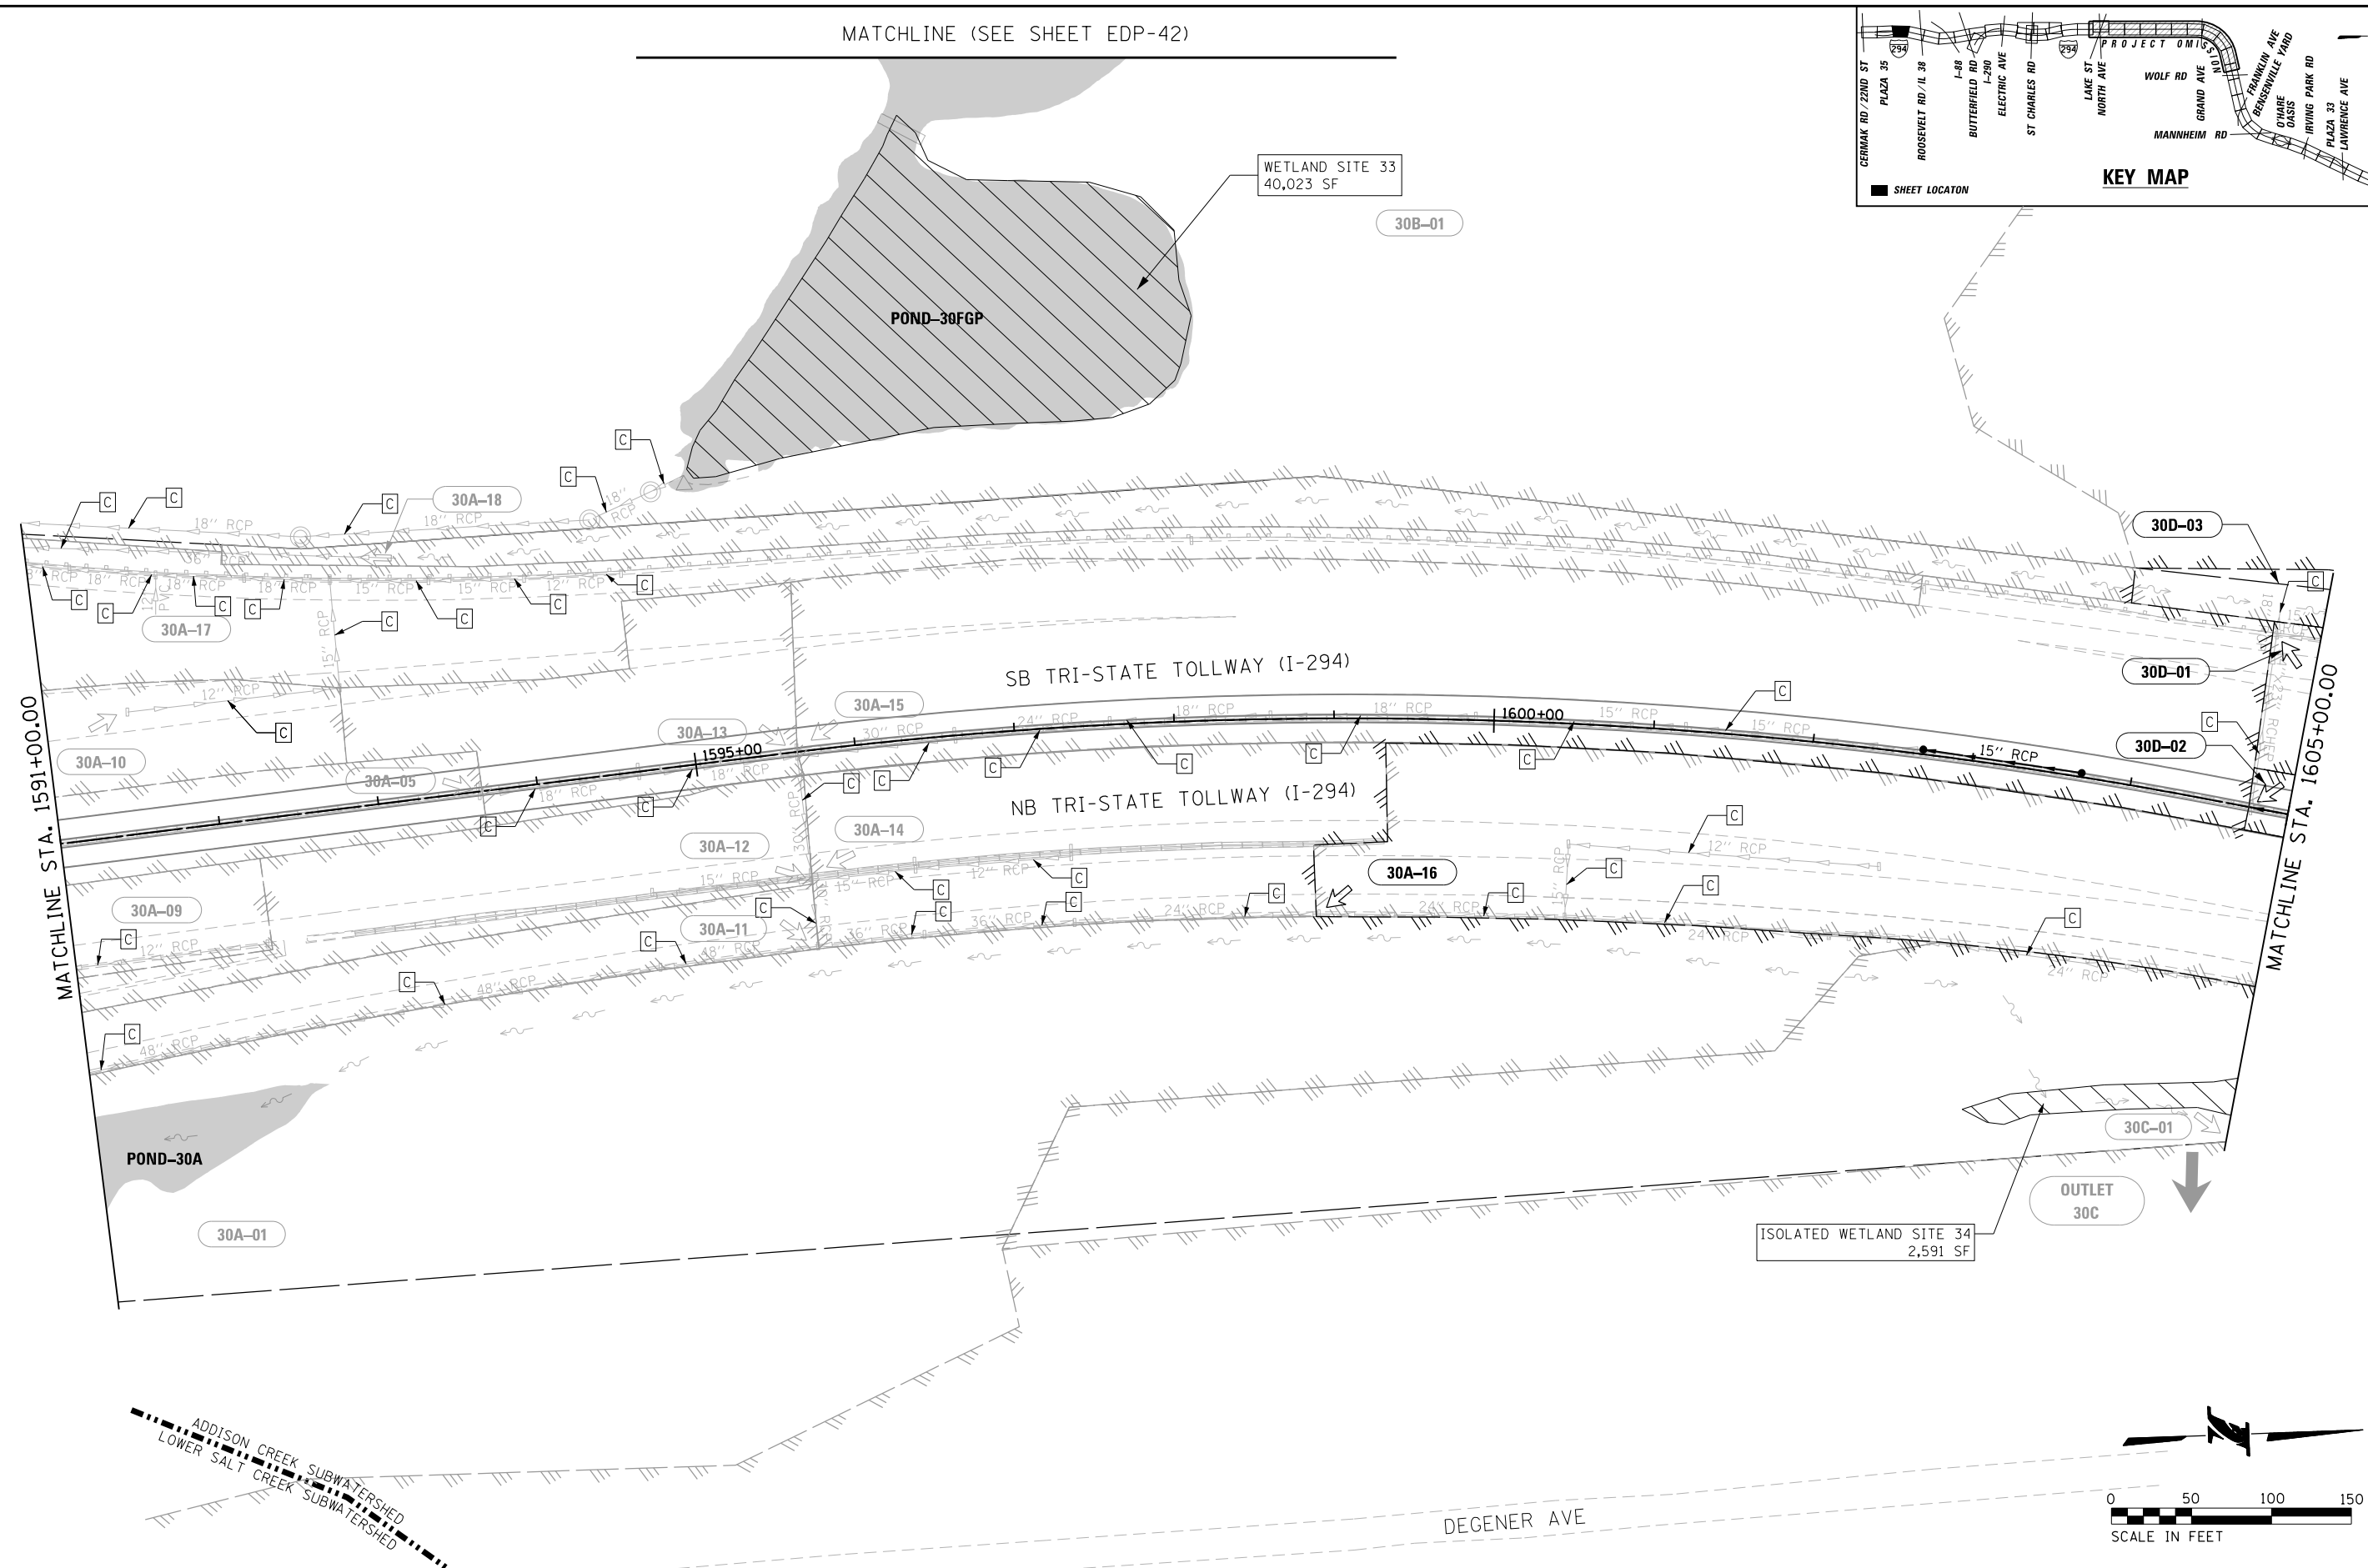

DRAWN BY KLG		SCALE 1" = 50'	JACOBS	525 W. Monroe Suite 1600 Chicago, Illinois 60661 Telephone: 312.251.3000 Fax: 312.251.3015	 THE ILLINOIS STATE TOLL HIGHWAY AUTHORITY 2700 OGDEN AVENUE DOWNERS GROVE, ILLINOIS 60515	REVISIONS			RR-14-4224	SHEET NO. PDP-03
CHECKED BY SN		DATE 12/22/2017				NO.	DATE	DESCRIPTION		

Default: C:\Users\jacobson\Documents\924600\Central_Tri-State_Tollway\924600\700\CAADD\Jacobson\705\DRAIN\Plan & Profile\4224\1-shd-pr-drain-004.dgn
12/21/2017
100.00000' / in.

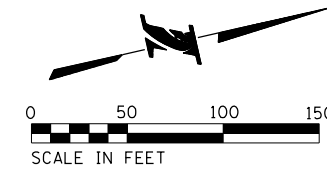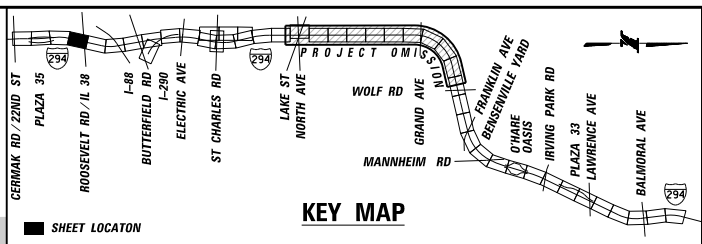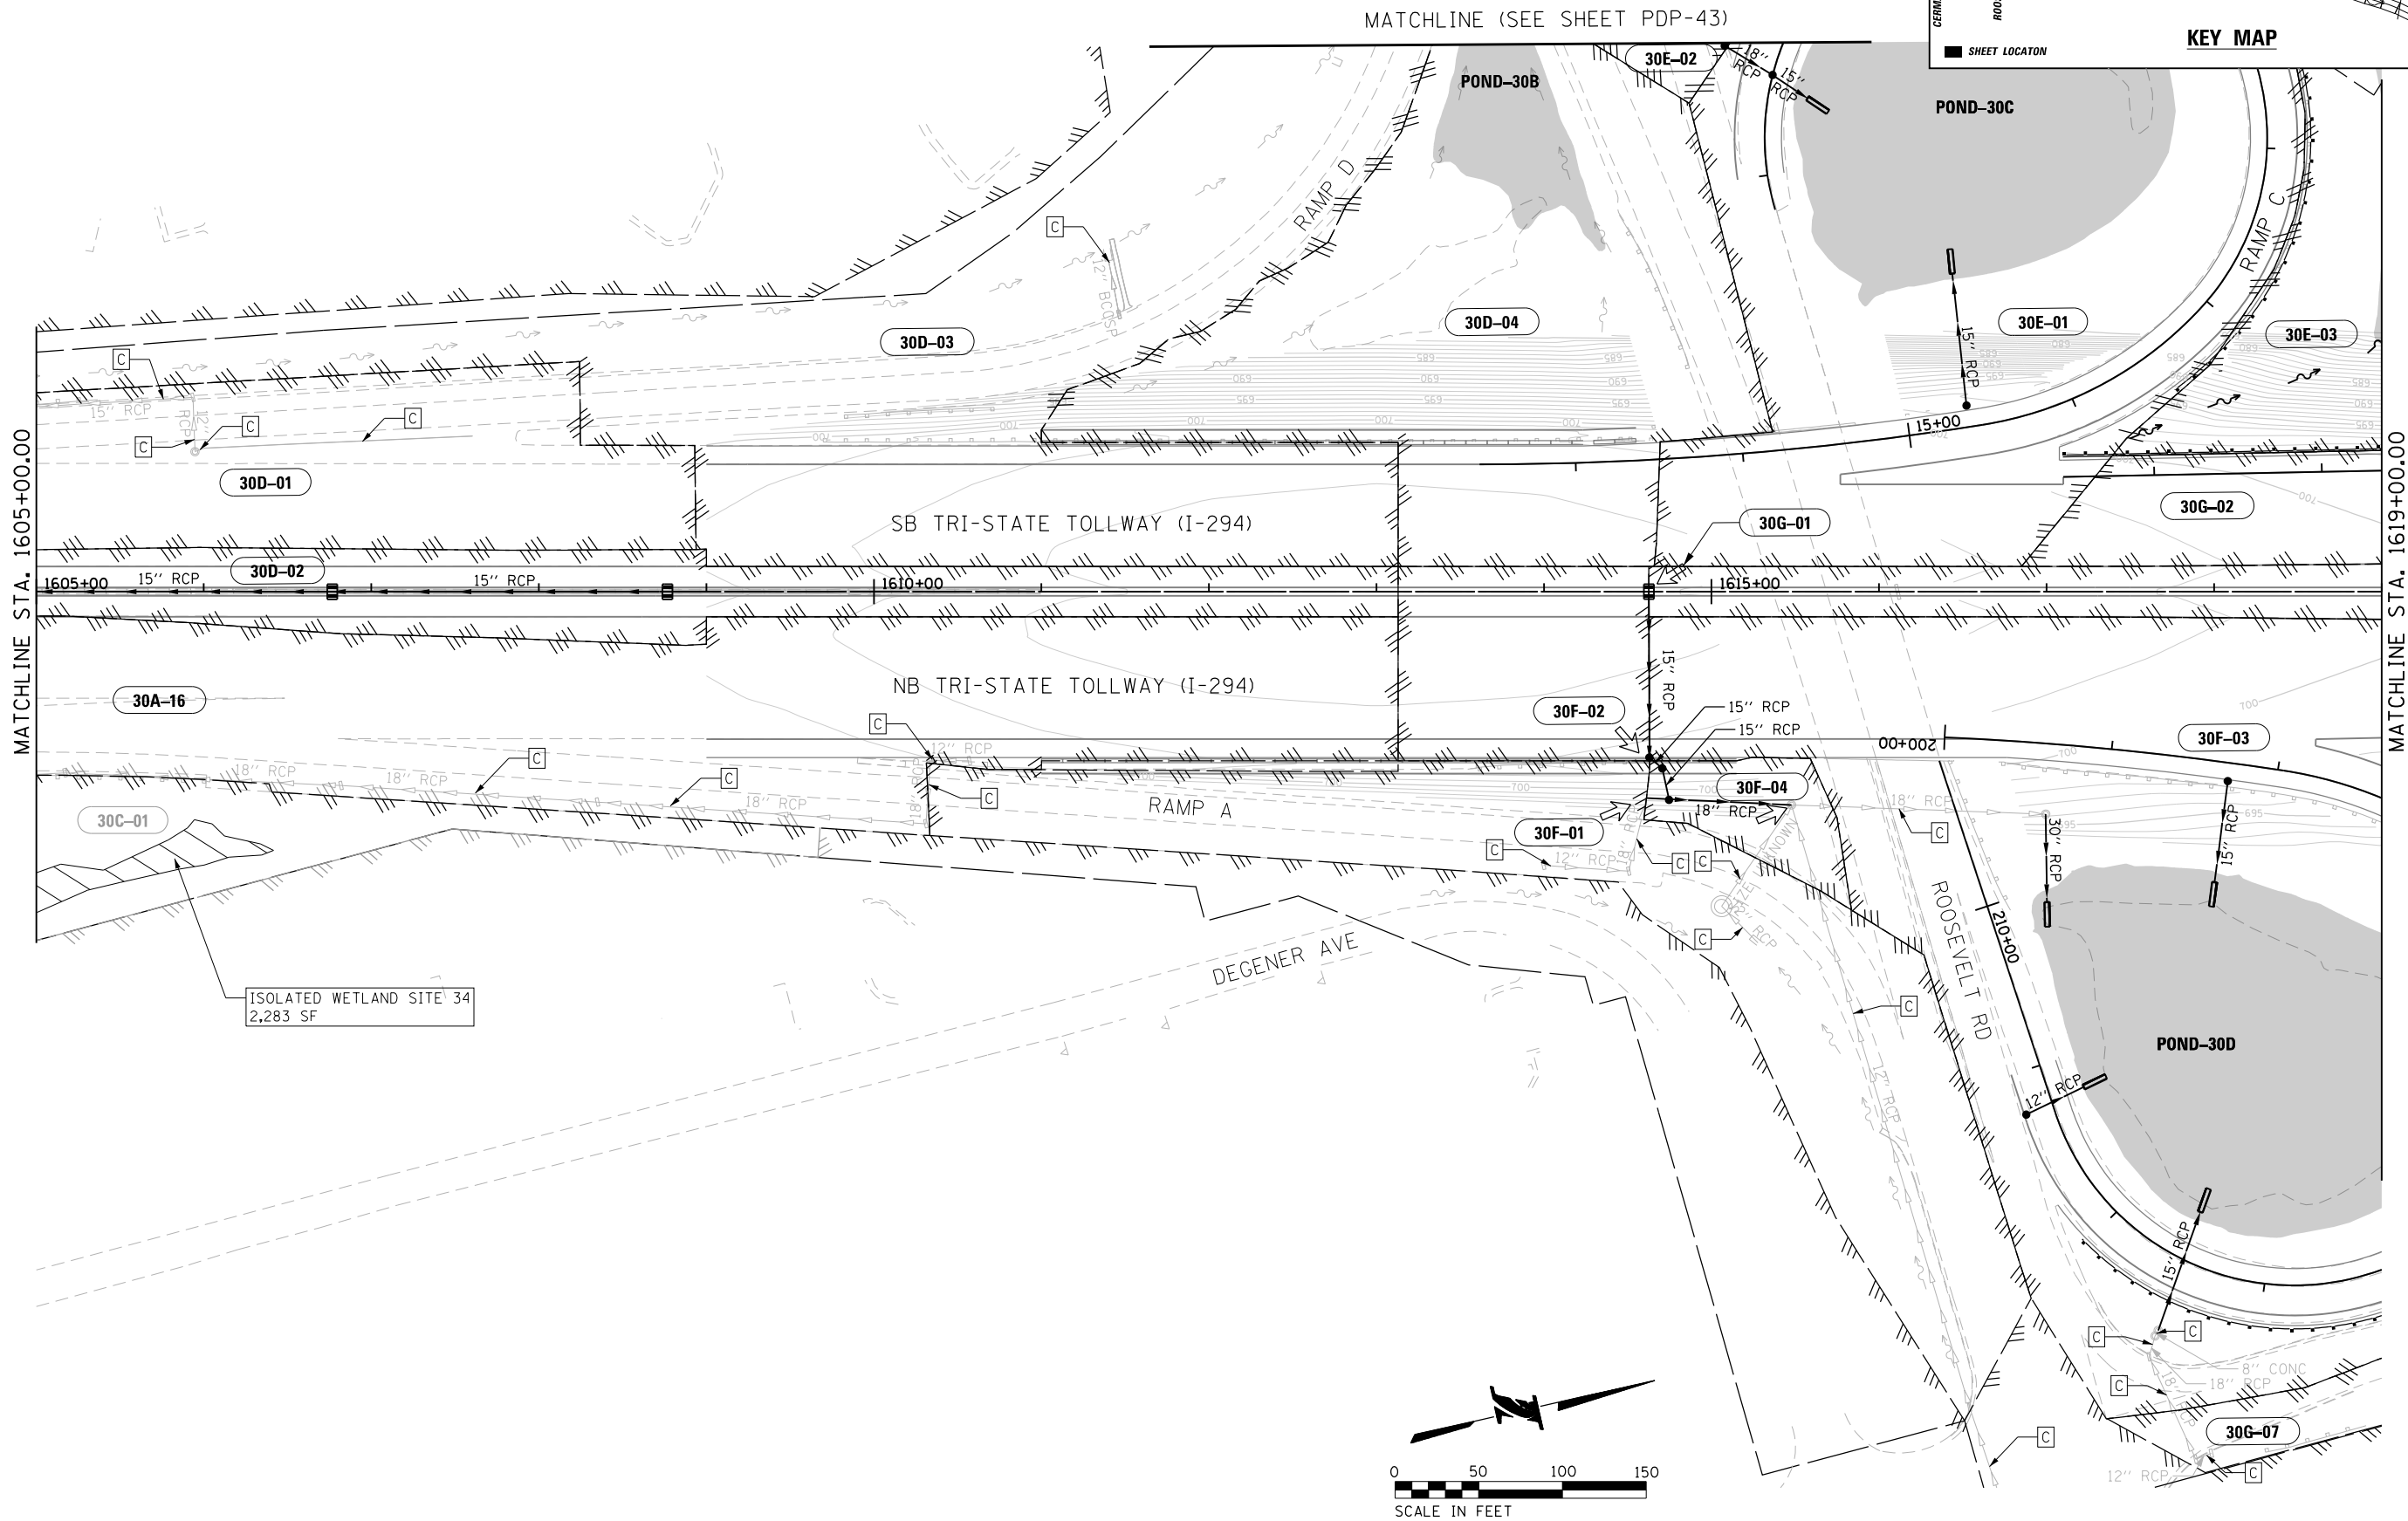

DRAWN BY KLG
CHECKED BY SN
SCALE 1" = 50'
DATE 12/22/2017



525 W. Monroe Suite 1600
Chicago, Illinois 60661
Telephone: 312.251.3000
Fax: 312.251.3015




THE ILLINOIS STATE TOLL HIGHWAY AUTHORITY
2700 OGDEN AVENUE
DOWNERS GROVE, ILLINOIS 60515

REVISIONS		
NO.	DATE	DESCRIPTION

RR-14-4224
EXHIBIT A5.5-4
PROPOSED DRAINAGE PLAN

SHEET NO.
PDP-04
DRAWING NO.
65 OF 196

Default: C:\Users\jacobson\Documents\924600\Central_Tri-State_Tollway\924600\700\CAADD\J\Jacobson\705\DRAIN\Plan & Profile\4224\shd-pr-drain-005.dgn
12/21/2017 10:00:00 AM gomezk

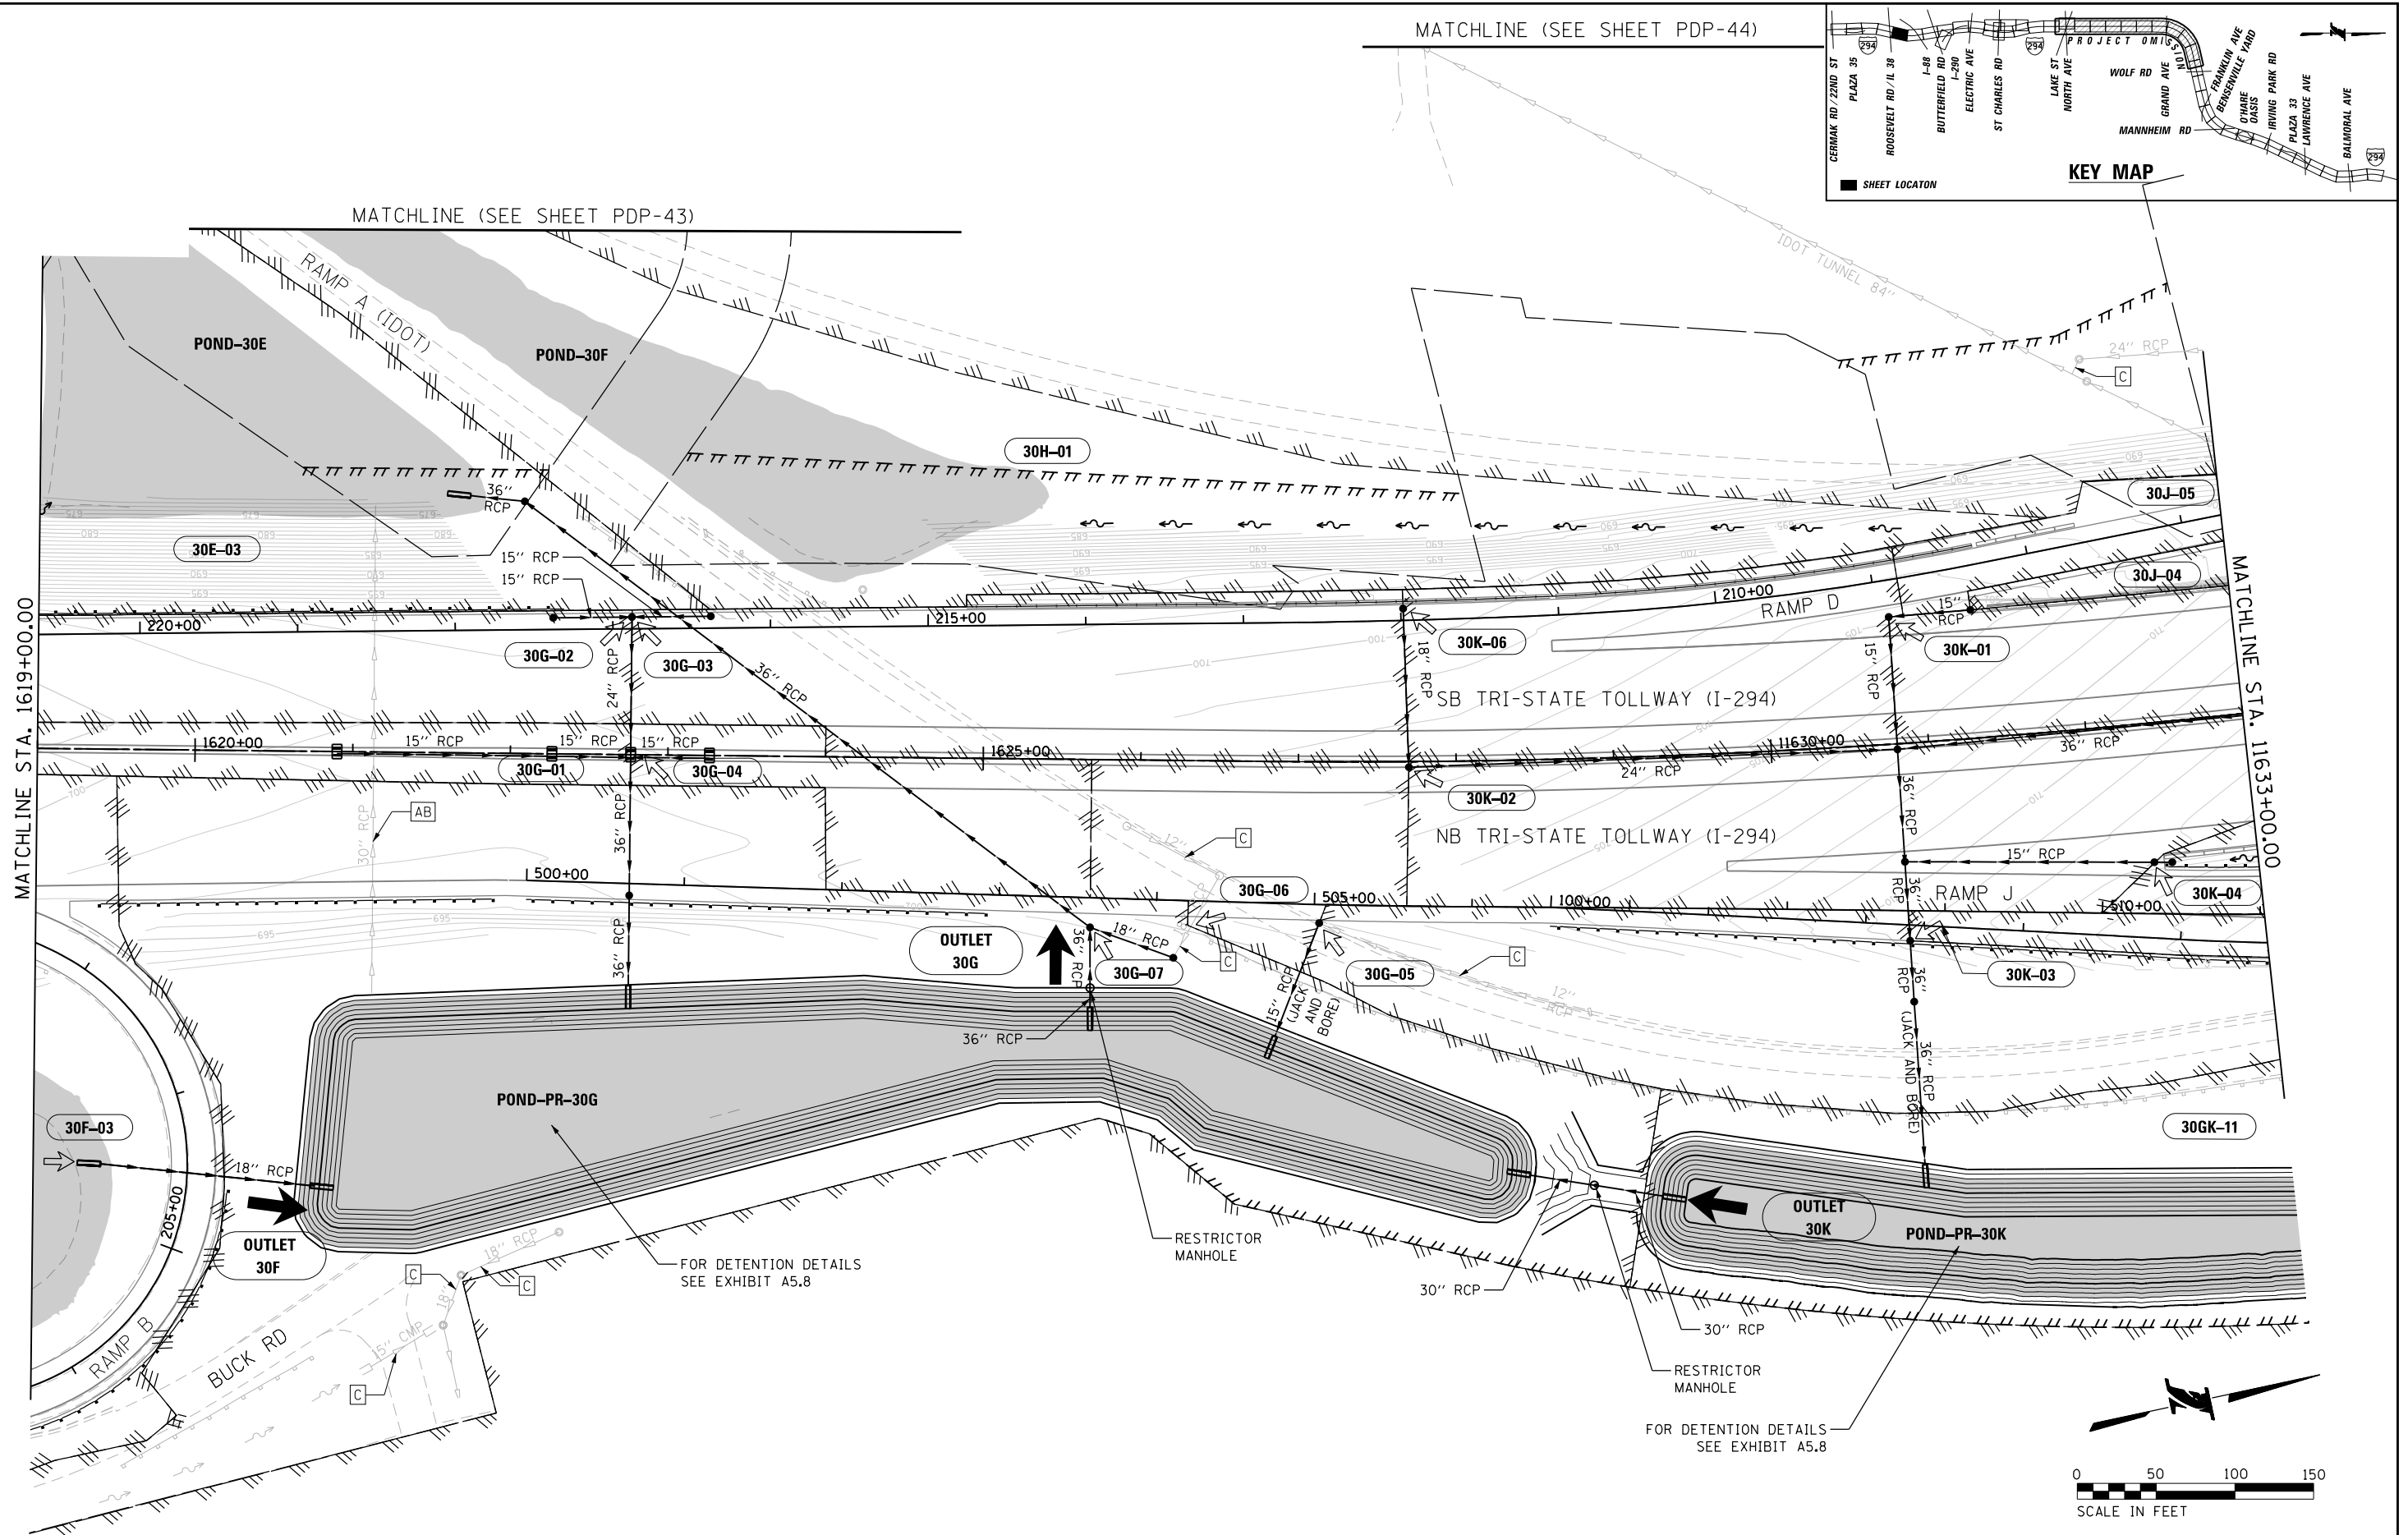

DRAWN BY	KLK	SCALE	1" = 50'
CHECKED BY	SN	DATE	12/22/2017

JACOBS

525 W. Monroe Suite 1600
Chicago, Illinois 60661
Telephone: 312.251.3000
Fax: 312.251.3015

THE ILLINOIS STATE TOLL HIGHWAY AUTHORITY

2700 OGDEN AVENUE
DOWNERS GROVE, ILLINOIS 60515



REVISIONS		
NO.	DATE	DESCRIPTION

RR-14-4224

EXHIBIT A5.5-4
PROPOSED DRAINAGE PLAN

SHEET NO.
PDP-05
DRAWING NO.
66 OF 196

Default: \\jclicl\US01\jacobson\NAI\Documents\9X24600\Central_Tri-State_Tollway\9X24600\700\CAADD\U\Jacobson\705\DRAIN\Plan & Profile\4224J-shd-pr-drain-006.dgn
12/21/2017
100.00000 1 in.

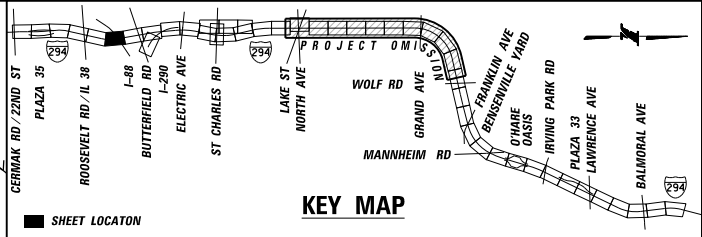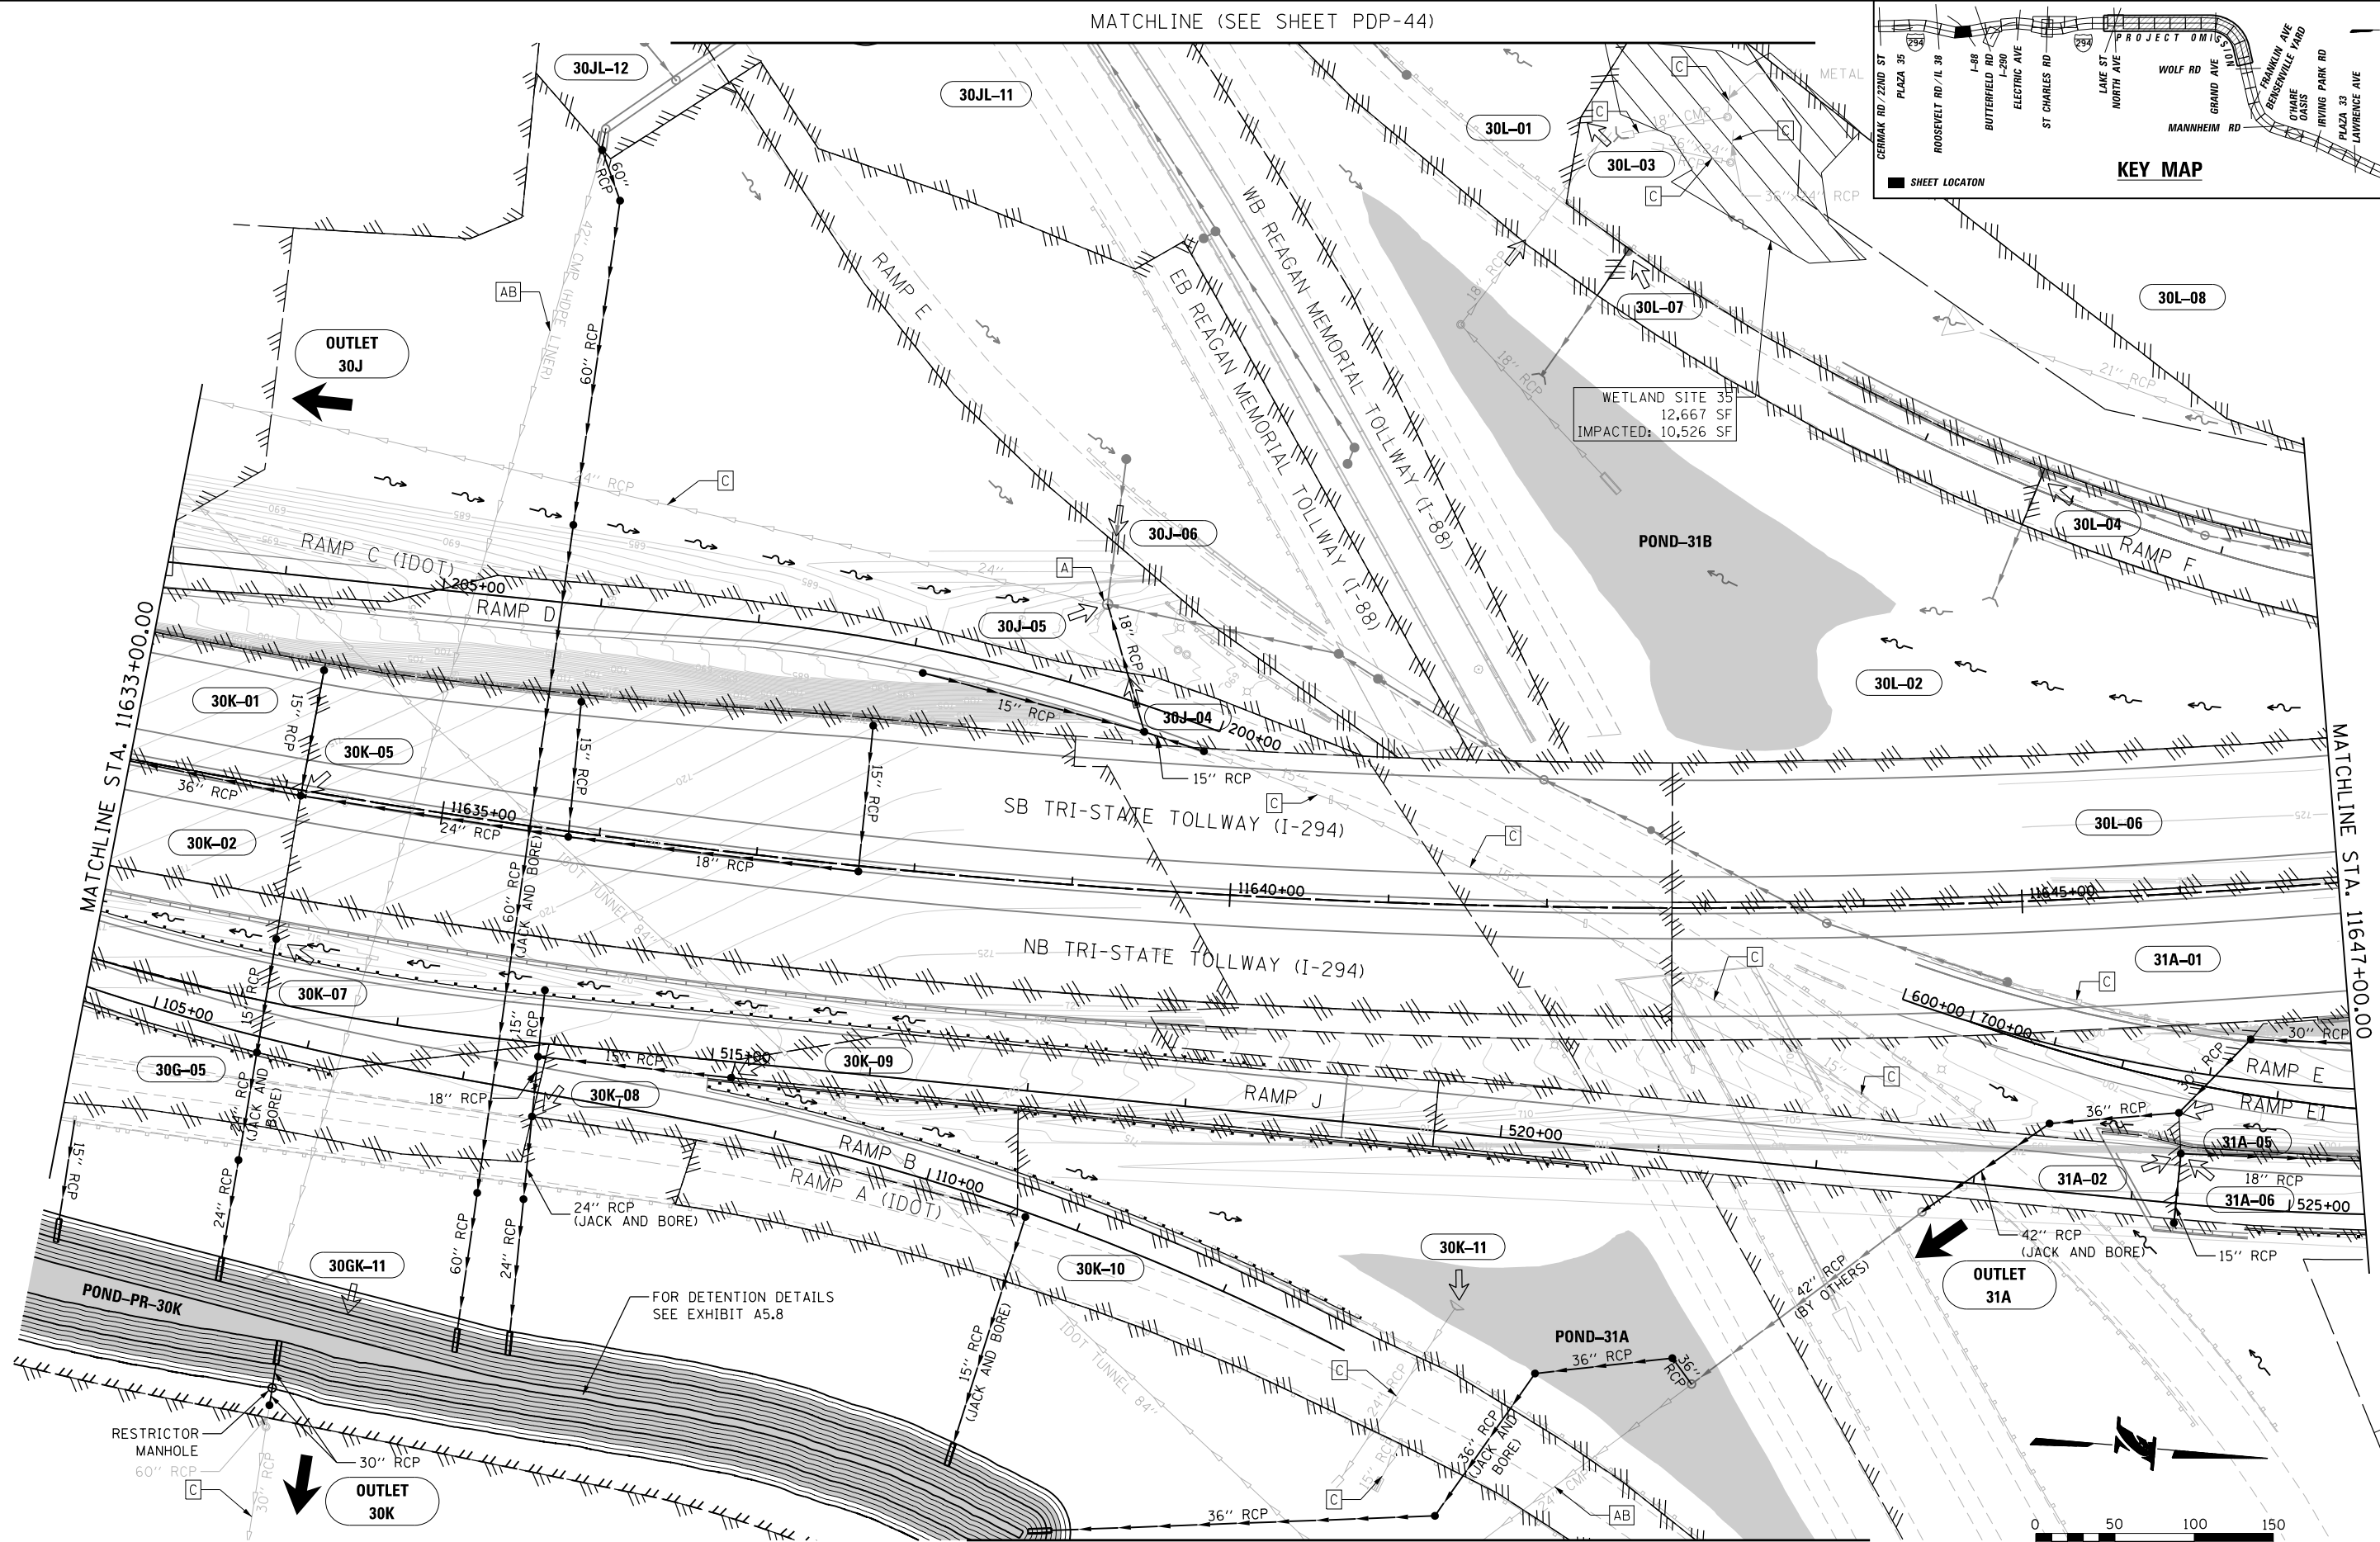

DRAWN BY KLG
CHECKED BY SN
SCALE 1" = 50'
DATE 12/22/2017

JACOBS
525 W. Monroe Suite 1600
Chicago, Illinois 60661
Telephone: 312.251.3000
Fax: 312.251.3015


THE ILLINOIS STATE TOLL HIGHWAY AUTHORITY
2700 OGDEN AVENUE
DOWNERS GROVE, ILLINOIS 60515

NO.		DATE	REVISIONS	DESCRIPTION

RR-14-4224
EXHIBIT A5.5-4
PROPOSED DRAINAGE PLAN

SHEET NO.
PDP-06
DRAWING NO.
67 OF 196

Default: pet:\projects\Illinois\Documents\924600\Central_Tri-State_Tollway\924600\700\CAADD\Jacobson\705\DRAIN\Plan & Profile\4224\shd-pr-drain-007.dgn
12/21/2017
100,00000 / in.
gomez.k

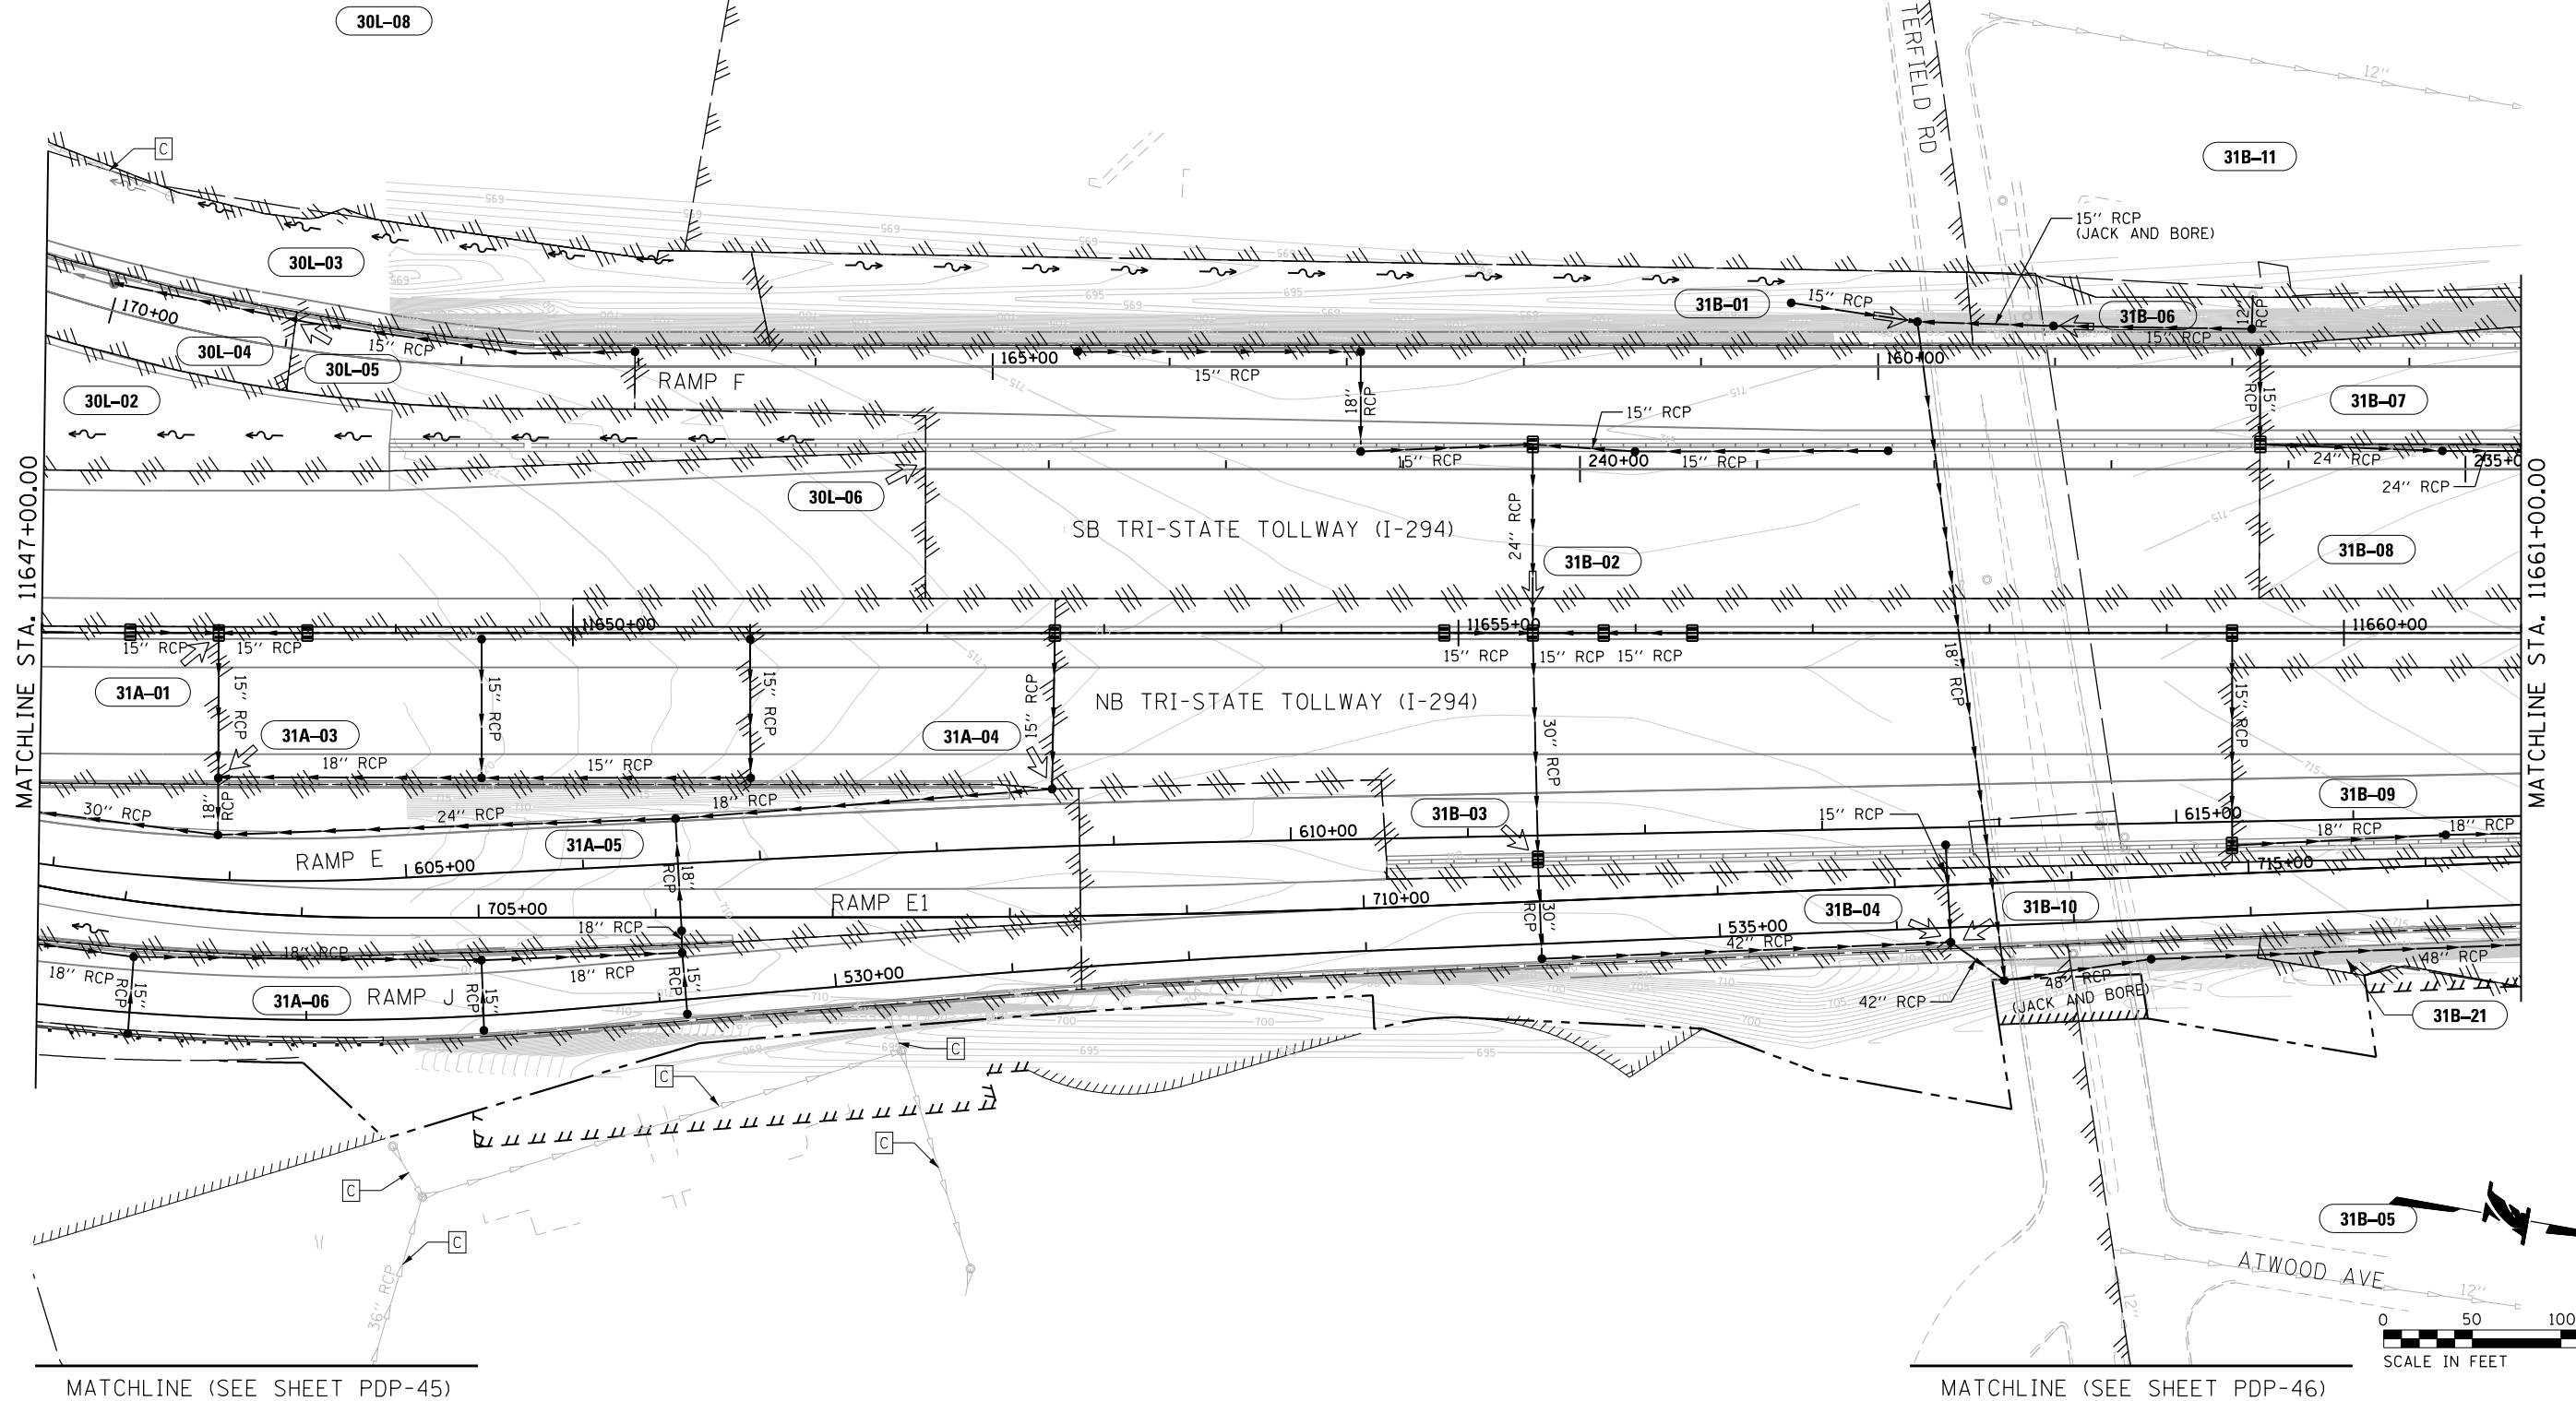

DRAWN BY KLG SCALE 1" = 50'
CHECKED BY SN DATE 12/22/2017

JACOBS

525 W. Monroe Suite 1600
Chicago, Illinois 60661
Telephone: 312.251.3000
Fax: 312.251.3015




THE ILLINOIS STATE TOLL HIGHWAY AUTHORITY
2700 OGDEN AVENUE
DOWNERS GROVE, ILLINOIS 60515

REVISIONS		
NO.	DATE	DESCRIPTION

RR-14-4224
EXHIBIT A5.5-4
PROPOSED DRAINAGE PLAN



SHEET NO.
PDP-07
DRAWING NO.
68 OF 196

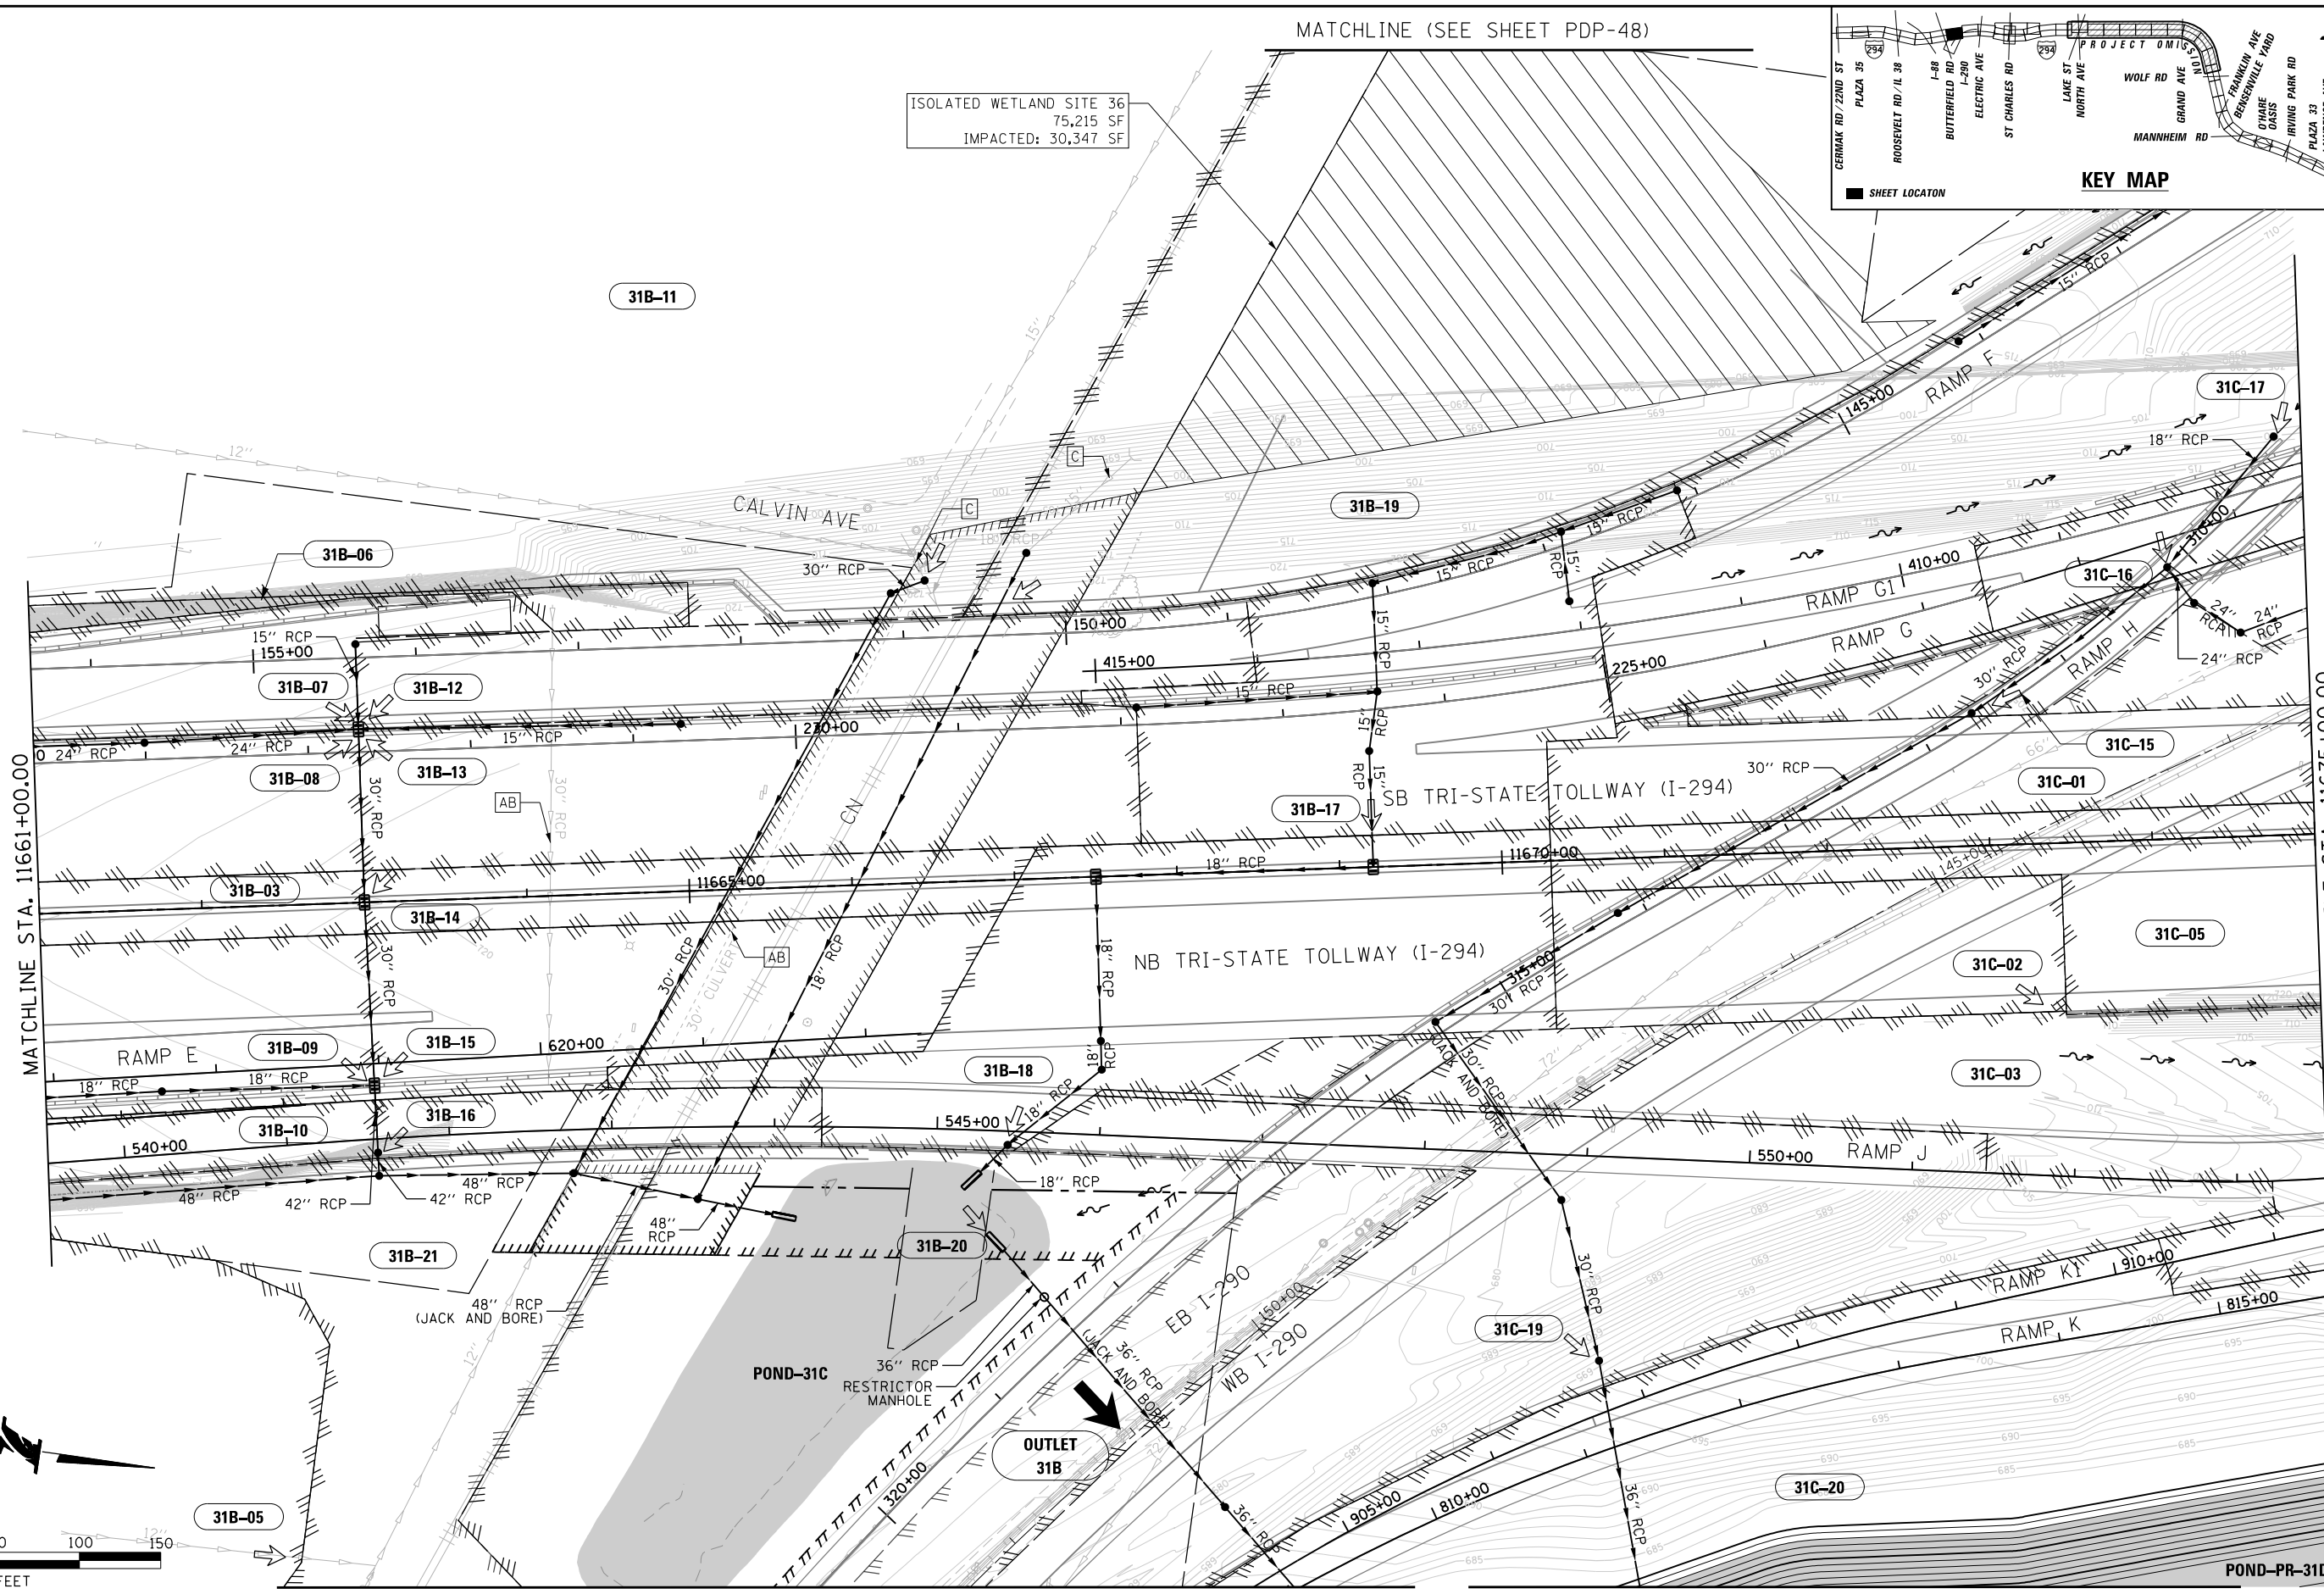


SHEET NO.
PDP-08
DRAWING NO.
69 OF 196

Default: C:\Users\jacobson\Documents\924600\Central_Tri-State_Tollway\924600\700\CAADD\Jacobson\700\CAADD\Plan & Profile\4224\1-sht-pr-draw-009.dgn
12/21/2017
100.00000' / in.
gomez.k

MATCHLINE (SEE SHEET PDP-48)

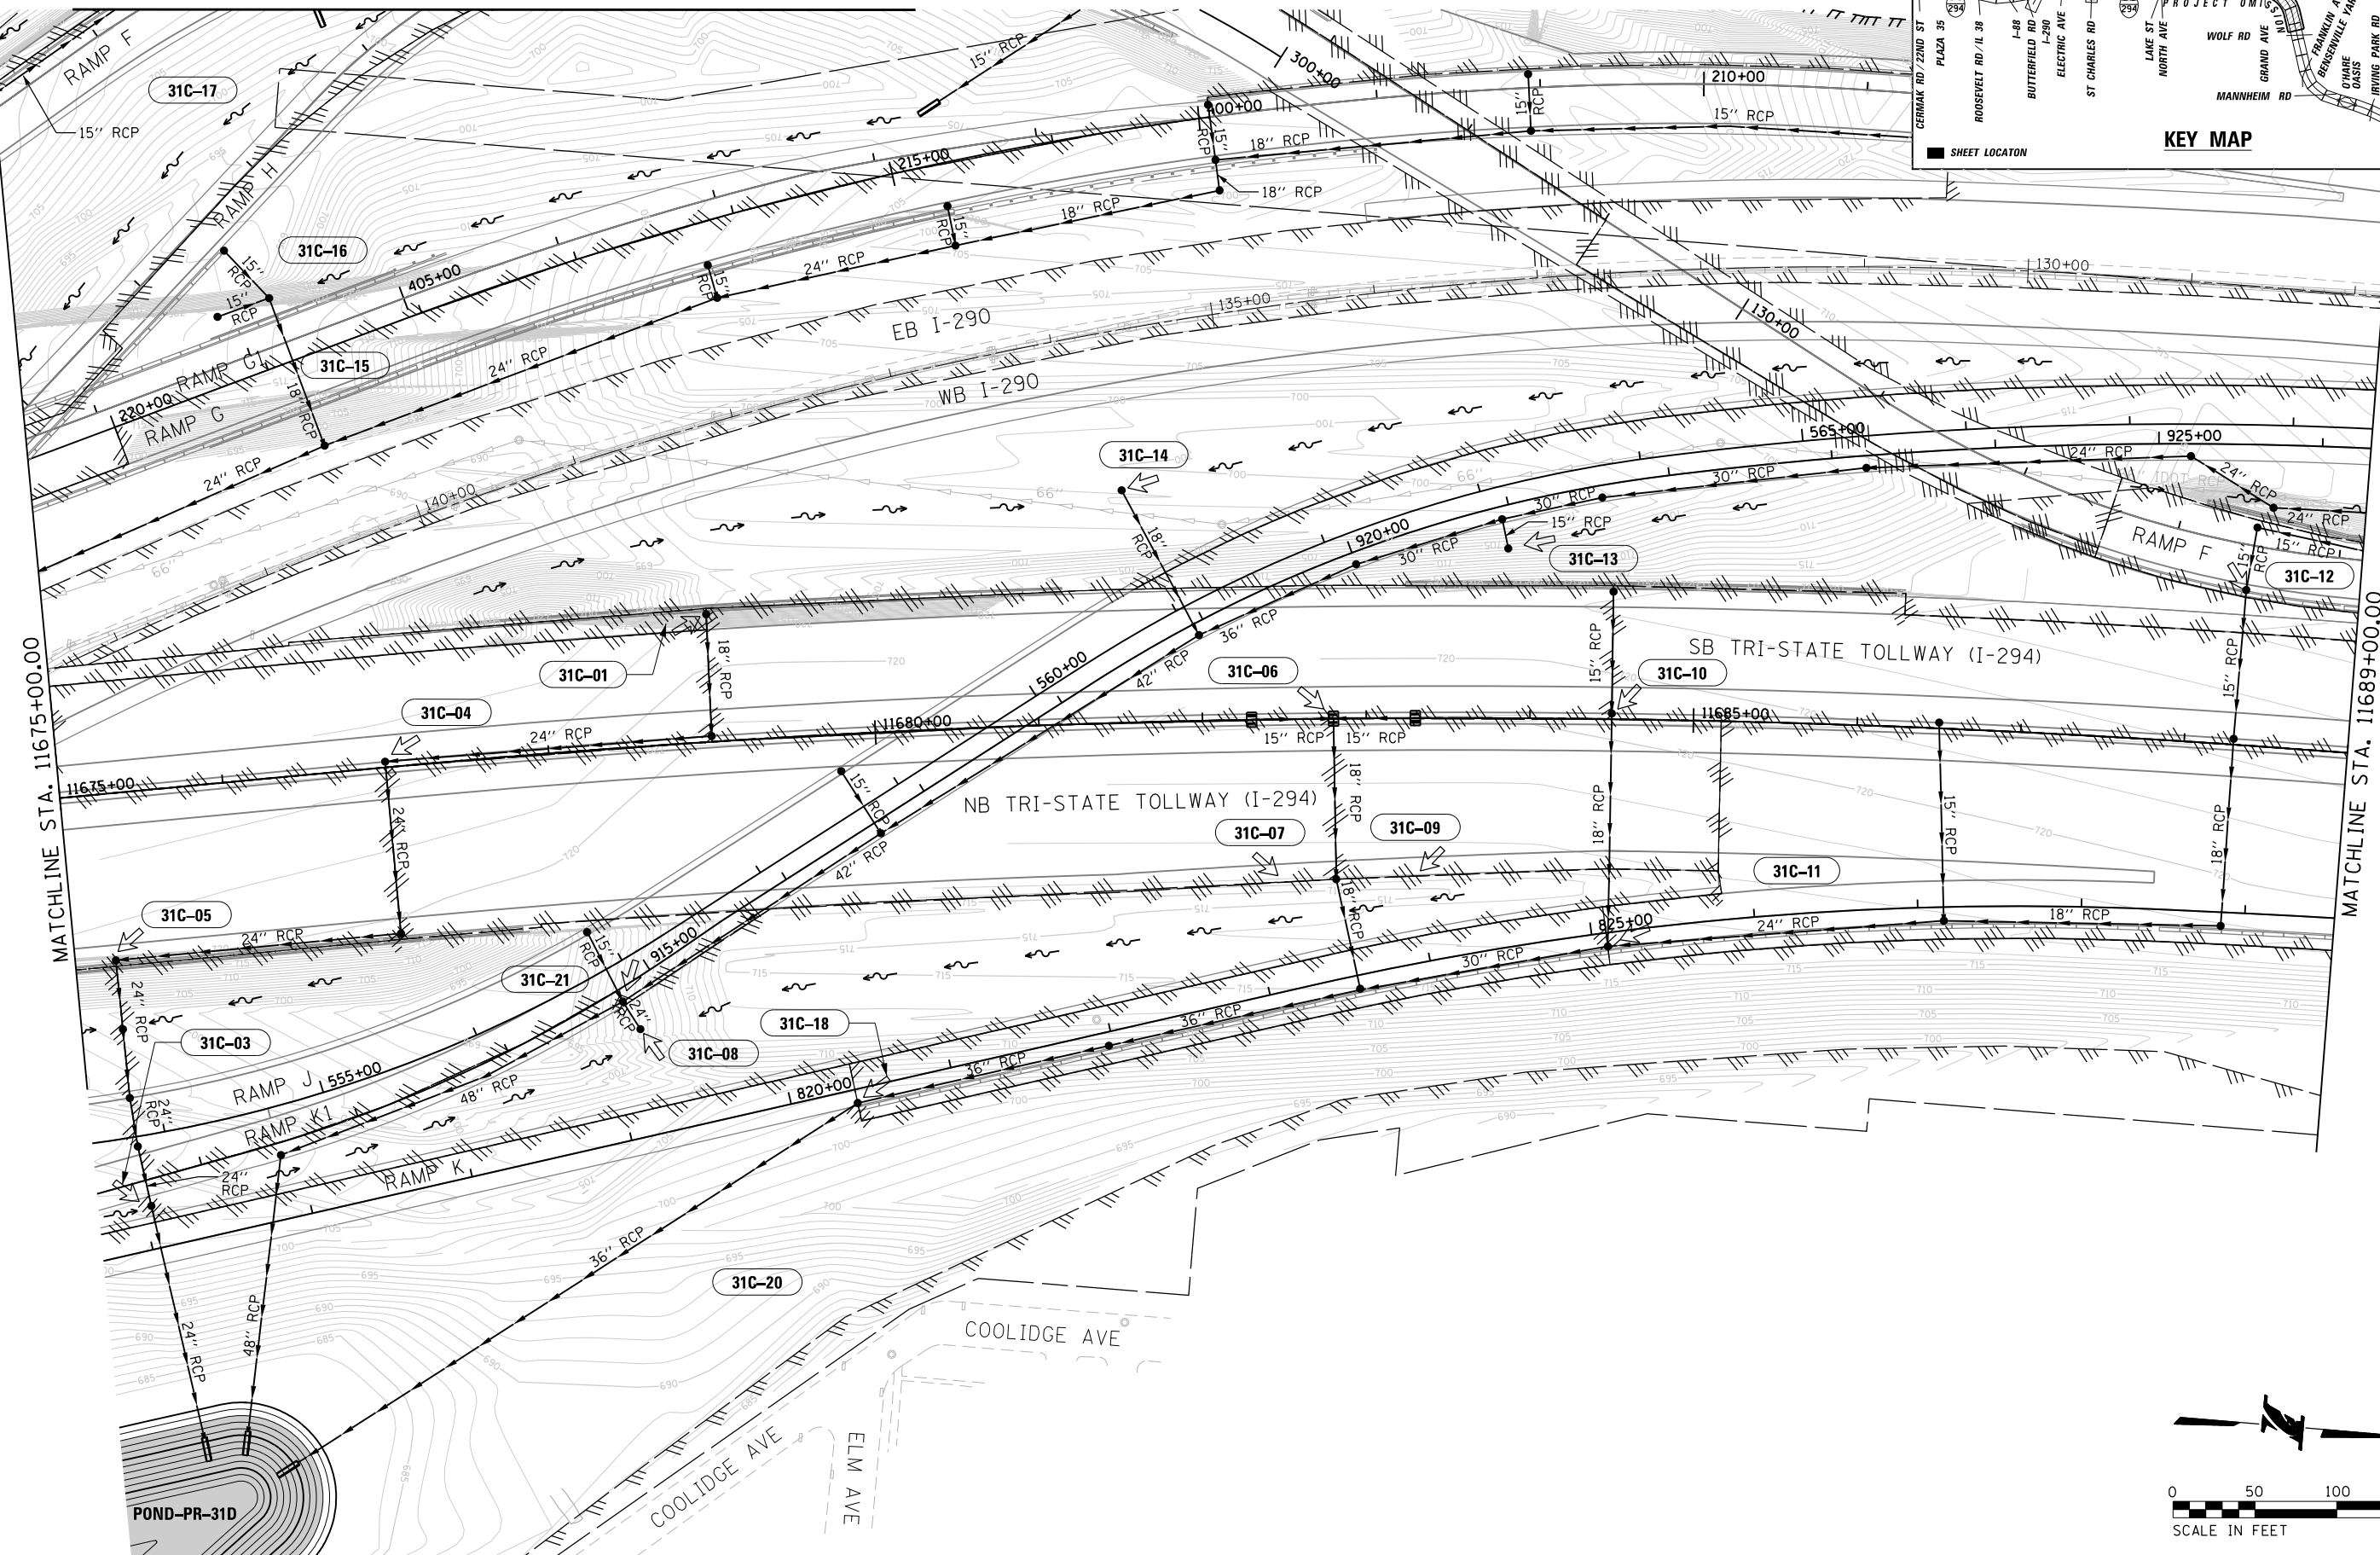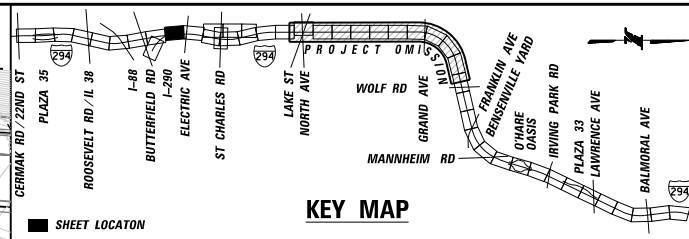

MATCHLINE (SEE SHEET PDP-47)

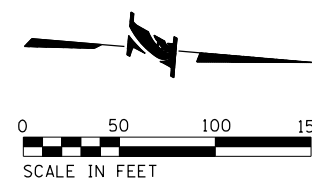

DRAWN BY KLG
CHECKED BY SN
SCALE 1" = 50'
DATE 12/22/2017

JACOBS

525 W. Monroe Suite 1600
Chicago, Illinois 60661
Telephone: 312.251.3000
Fax: 312.251.3015




THE ILLINOIS STATE TOLL HIGHWAY AUTHORITY
2700 OGDEN AVENUE
DOWNERS GROVE, ILLINOIS 60515

		REVISIONS	
NO.	DATE	DESCRIPTION	

RR-14-4224
EXHIBIT A5.5-4
PROPOSED DRAINAGE PLAN

SHEET NO.
PDP-09
DRAWING NO.
70 OF 196

Default: pet\\jcl\\CLL\\US01\\jacobson\\Documents\\C9X24600\\Central_Tri-State_Tollway\\C9X24600\\700\\CADD\\J\\Jacobson\\705DRAIN\\Plan & Profile\\4224\\J-shd-pr-drain-010.dgn
12/21/2017
100.00000' / in.

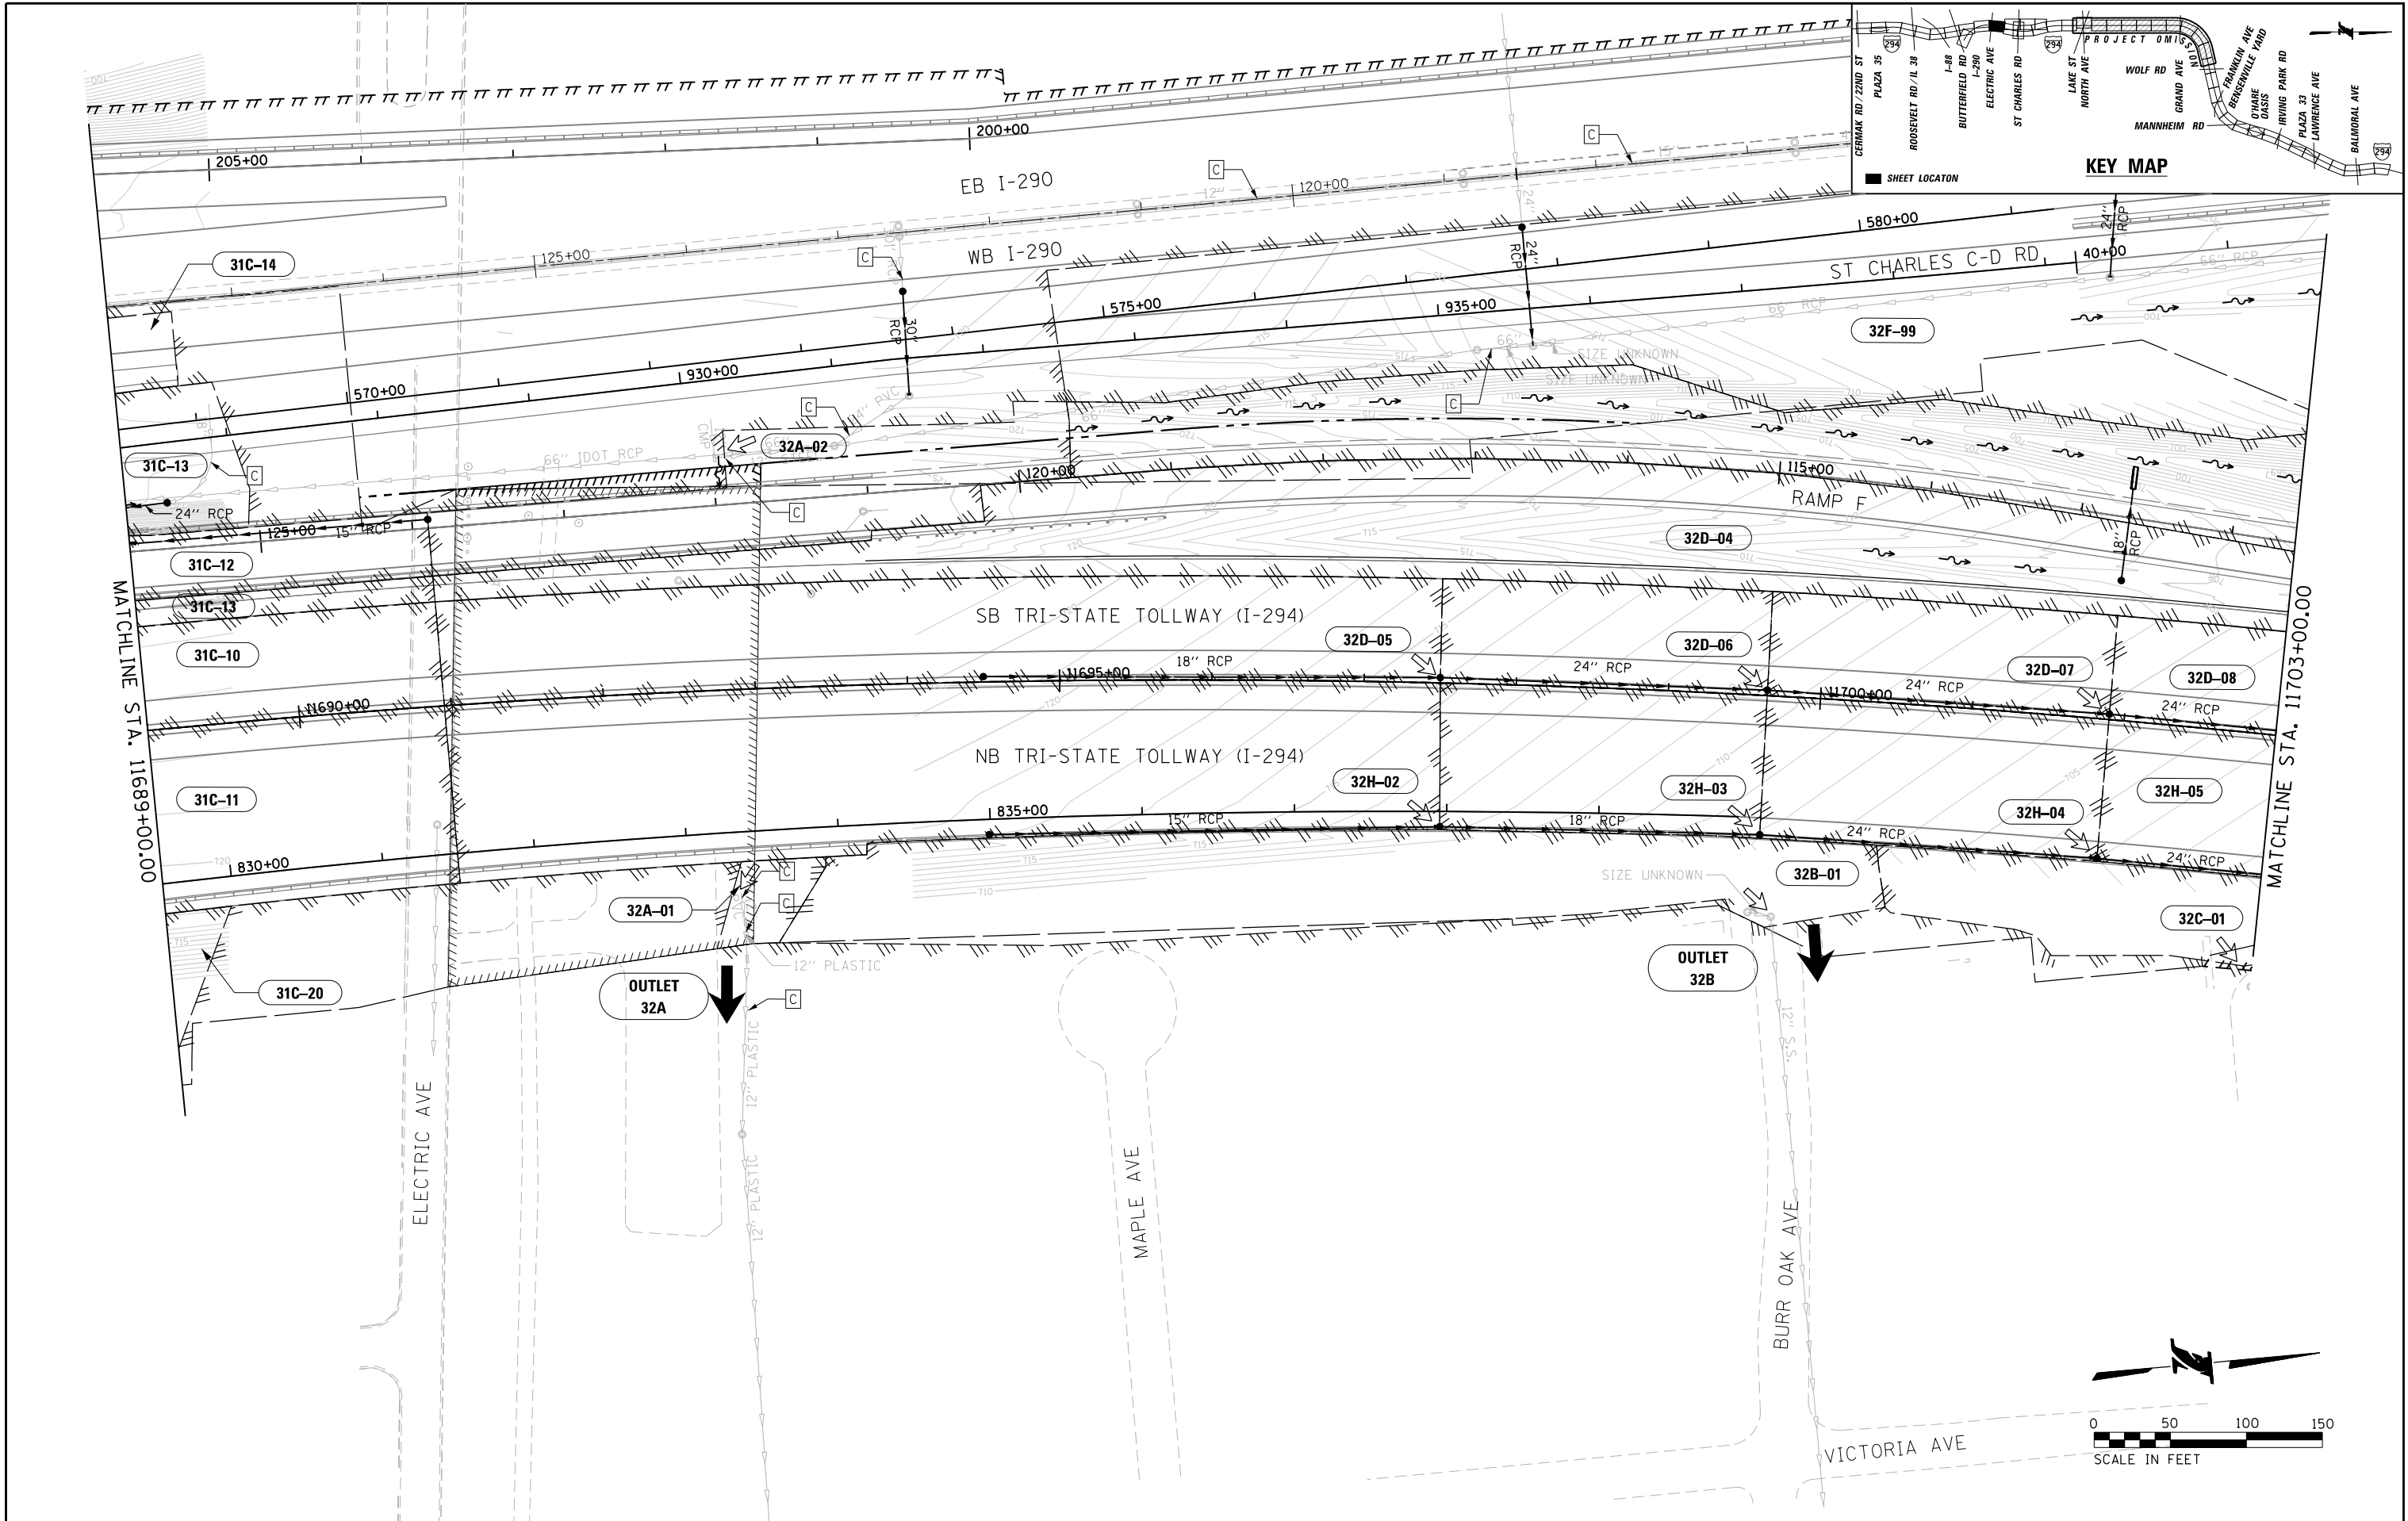

DRAWN BY	KLK	SCALE	1" = 50'
CHECKED BY	SN	DATE	12/22/2017

JACOBS

525 W. Monroe Suite 1600
Chicago, Illinois 60661
Telephone: 312.251.3000
Fax: 312.251.3015

THE ILLINOIS STATE TOLL HIGHWAY AUTHORITY



2700 OGDEN AVENUE
DOWNERS GROVE, ILLINOIS 60515

NO.		DATE	REVISIONS	DESCRIPTION

RR-14-4224
EXHIBIT A5.5-4
PROPOSED DRAINAGE PLAN

SHEET NO.
PDP-10
DRAWING NO.
71 OF 196

Default: pet\\jcl\\CLL\\US\\01\\jacobson\\NA\\Documents\\C9X24600\\Central_Tri-State_Tollway\\C9X24600\\700\\CADD\\J\\Jacobson\\705\\DRAIN\\Plan & Profile\\4224\\J-ehd-pr-draw-013.dgn
12/21/2017 10:00:00 AM gomez.k

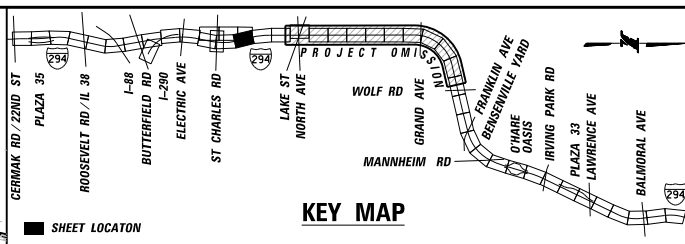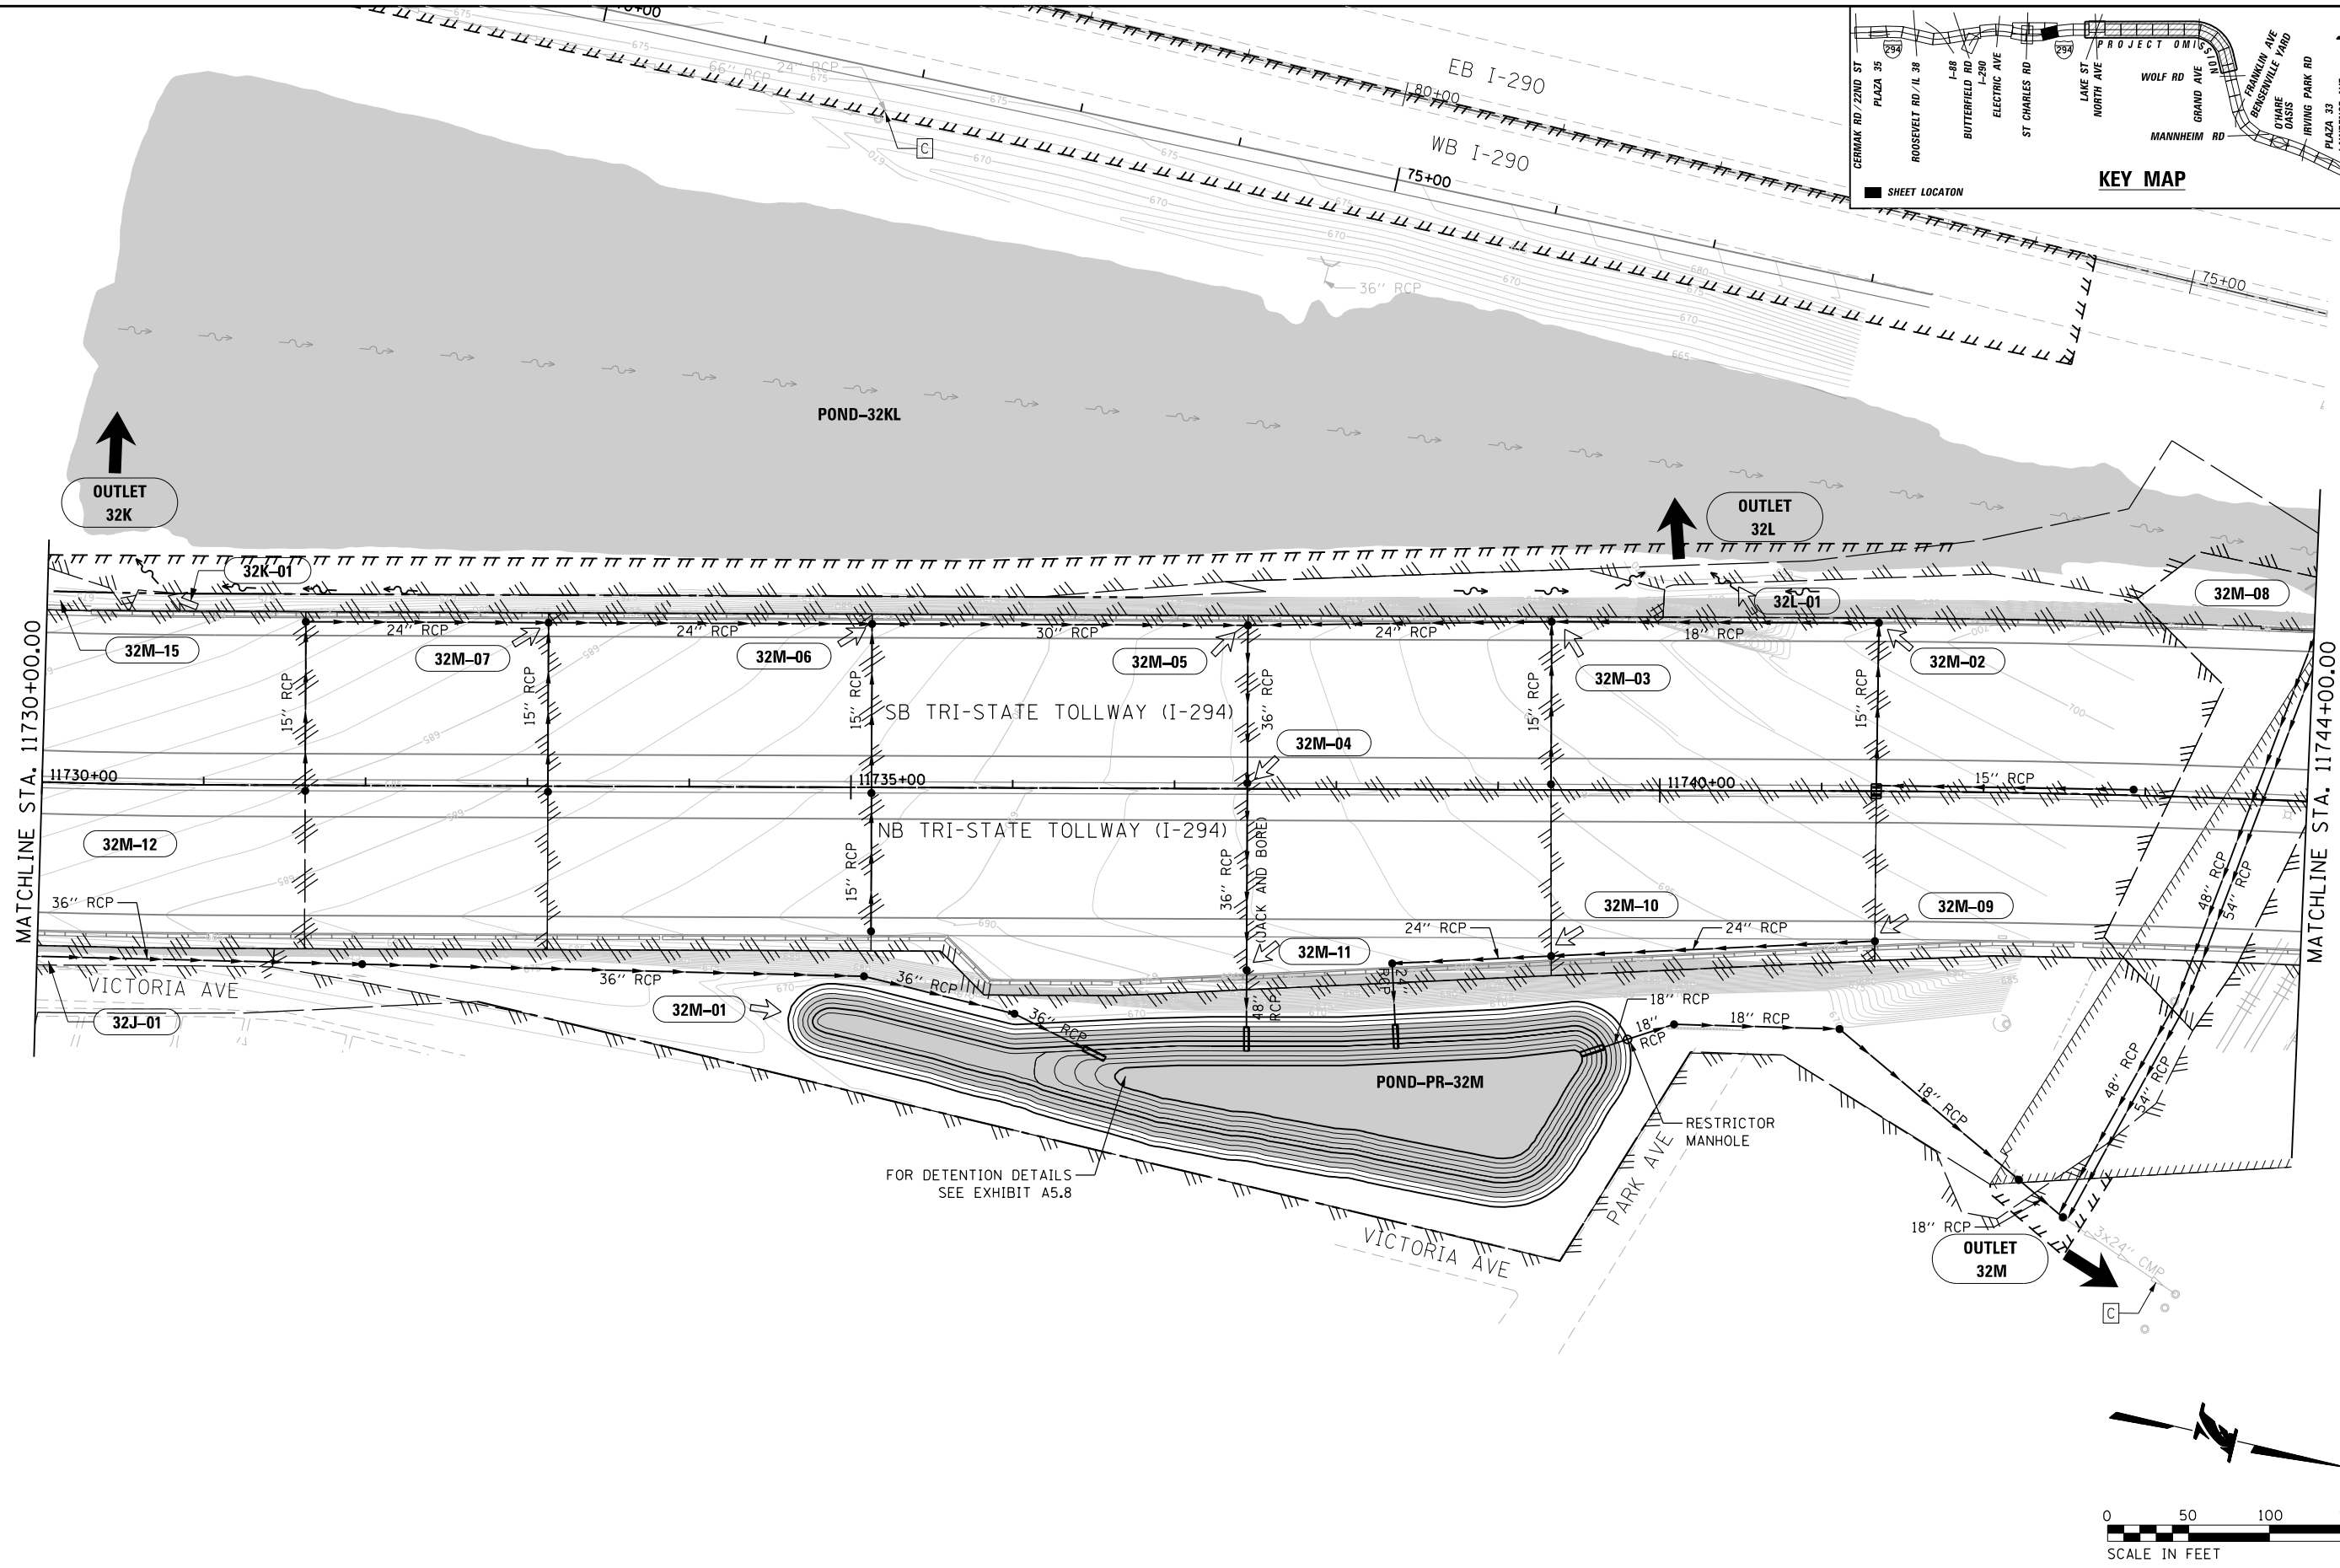

DRAWN BY KLG SCALE 1" = 50'
CHECKED BY SN DATE 12/22/2017



JACOBS
525 W. Monroe Suite 1600
Chicago, Illinois 60661
Telephone: 312.251.3000
Fax: 312.251.3015

THE ILLINOIS STATE TOLL HIGHWAY AUTHORITY
2700 OGDEN AVENUE
DOWNERS GROVE, ILLINOIS 60515

REVISIONS		
NO.	DATE	DESCRIPTION

RR-14-4224
EXHIBIT A5.5-4
PROPOSED DRAINAGE PLAN

SHEET NO.
PDP-13
DRAWING NO.
74 OF 196

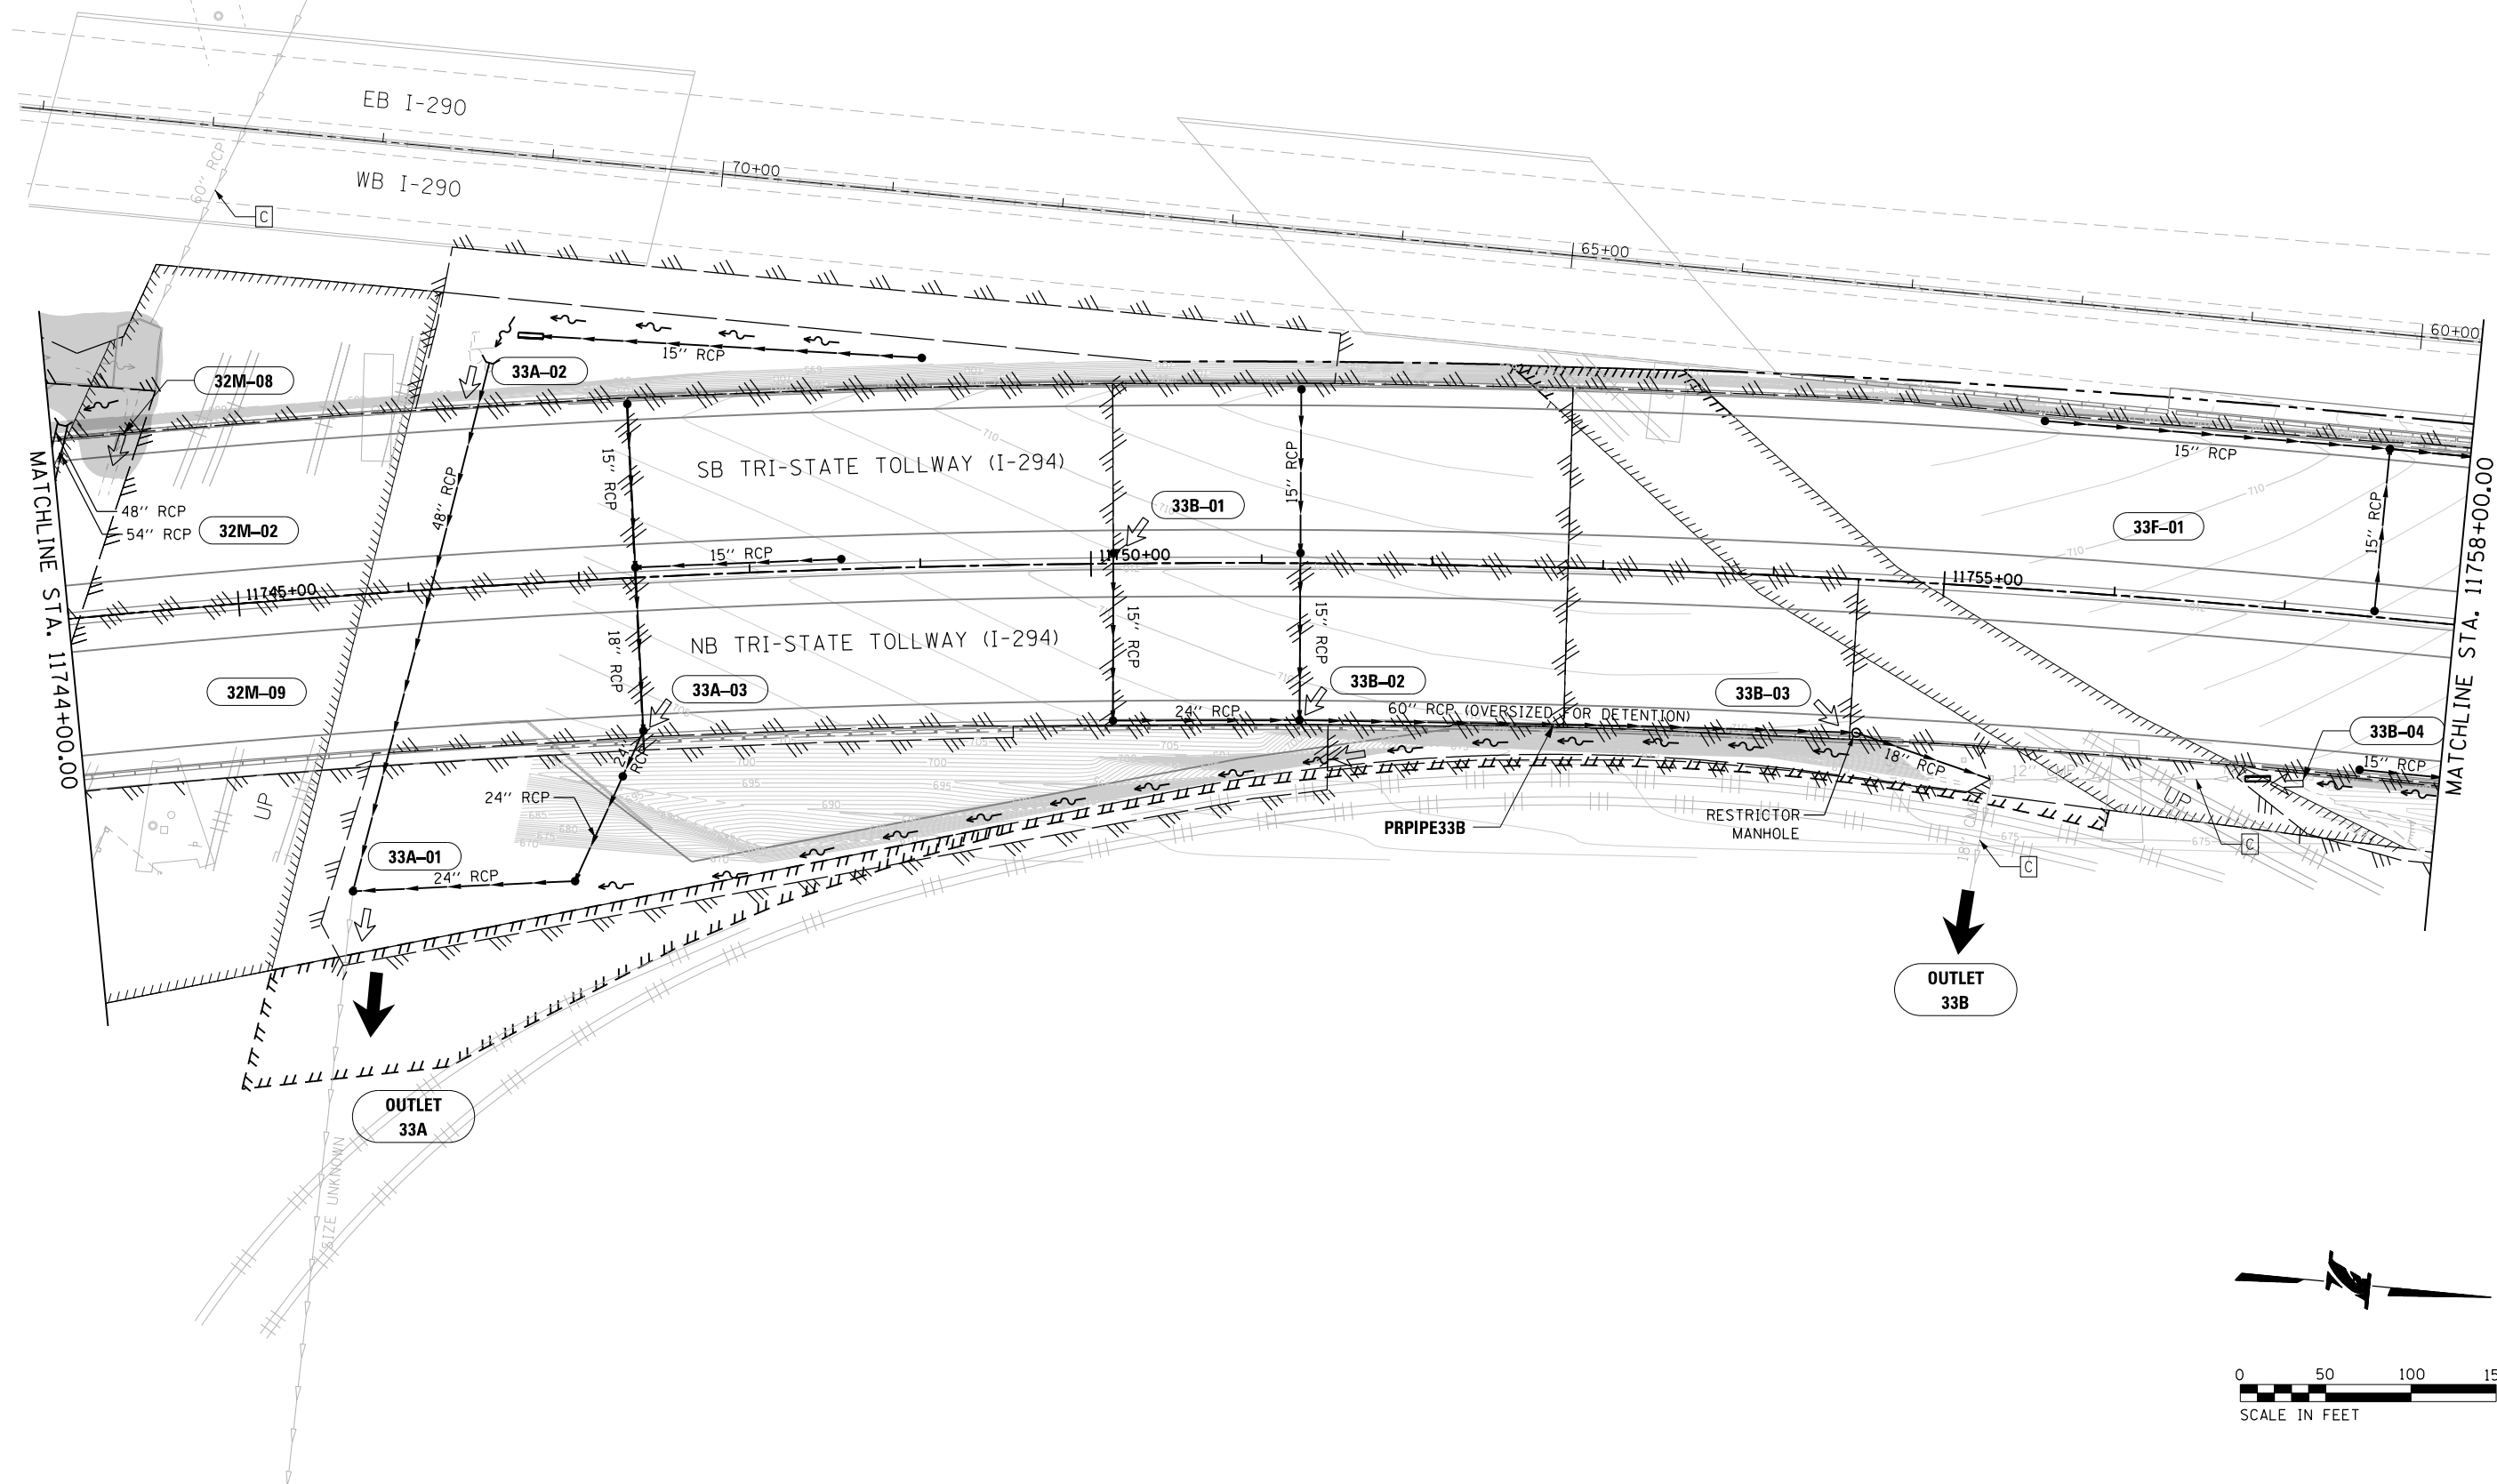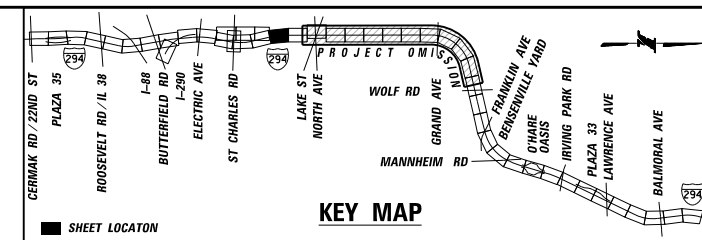

```
Default
C:\Users\jacobson\Documents\NMI\Documents\USC1\USC1US01\JACOBS\700CADD\Jacobs\700DRAIN\Plan & Profile.4224J-sht-pr-drain-014.dgn
100,000000 / in
12/21/2017
jacobson\jacobson
```

DRAWN BY	KLG	SCALE	1" = 50'
CHECKED BY	SN	DATE	12/22/2017

JACOBS

525 W. Monroe Suite 1600
Chicago, Illinois 60661
Telephone: 312.251.3000
Fax: 312.251.3015



THE ILLINOIS STATE TOLL HIGHWAY AUTHORITY
2700 OGDEN AVENUE
DOWNERS GROVE, ILLINOIS 60515




REVISIONS		
NO.	DATE	DESCRIPTION

RR-14-4224

EXHIBIT A5.5-4
PROPOSED DRAINAGE PLAN

SHEET NO.
PDP-14
DRAWING NO.
75 OF 196

Default: pet:\projects\Illinois\Documents\924600\Central_Tri-State_Tollway\924600\700\CAADD\Jacobs\1705DRAIN\Plan & Profile\4224J-shd-pr-drain-015.dgn
12/21/2017 10:00:00 / in.

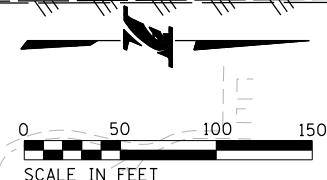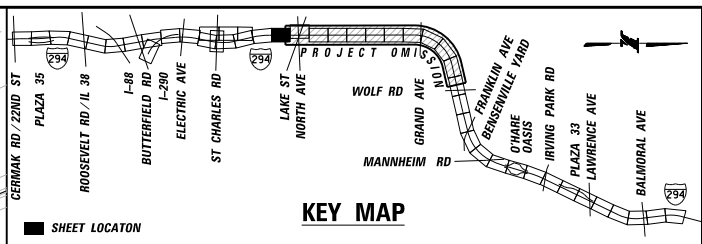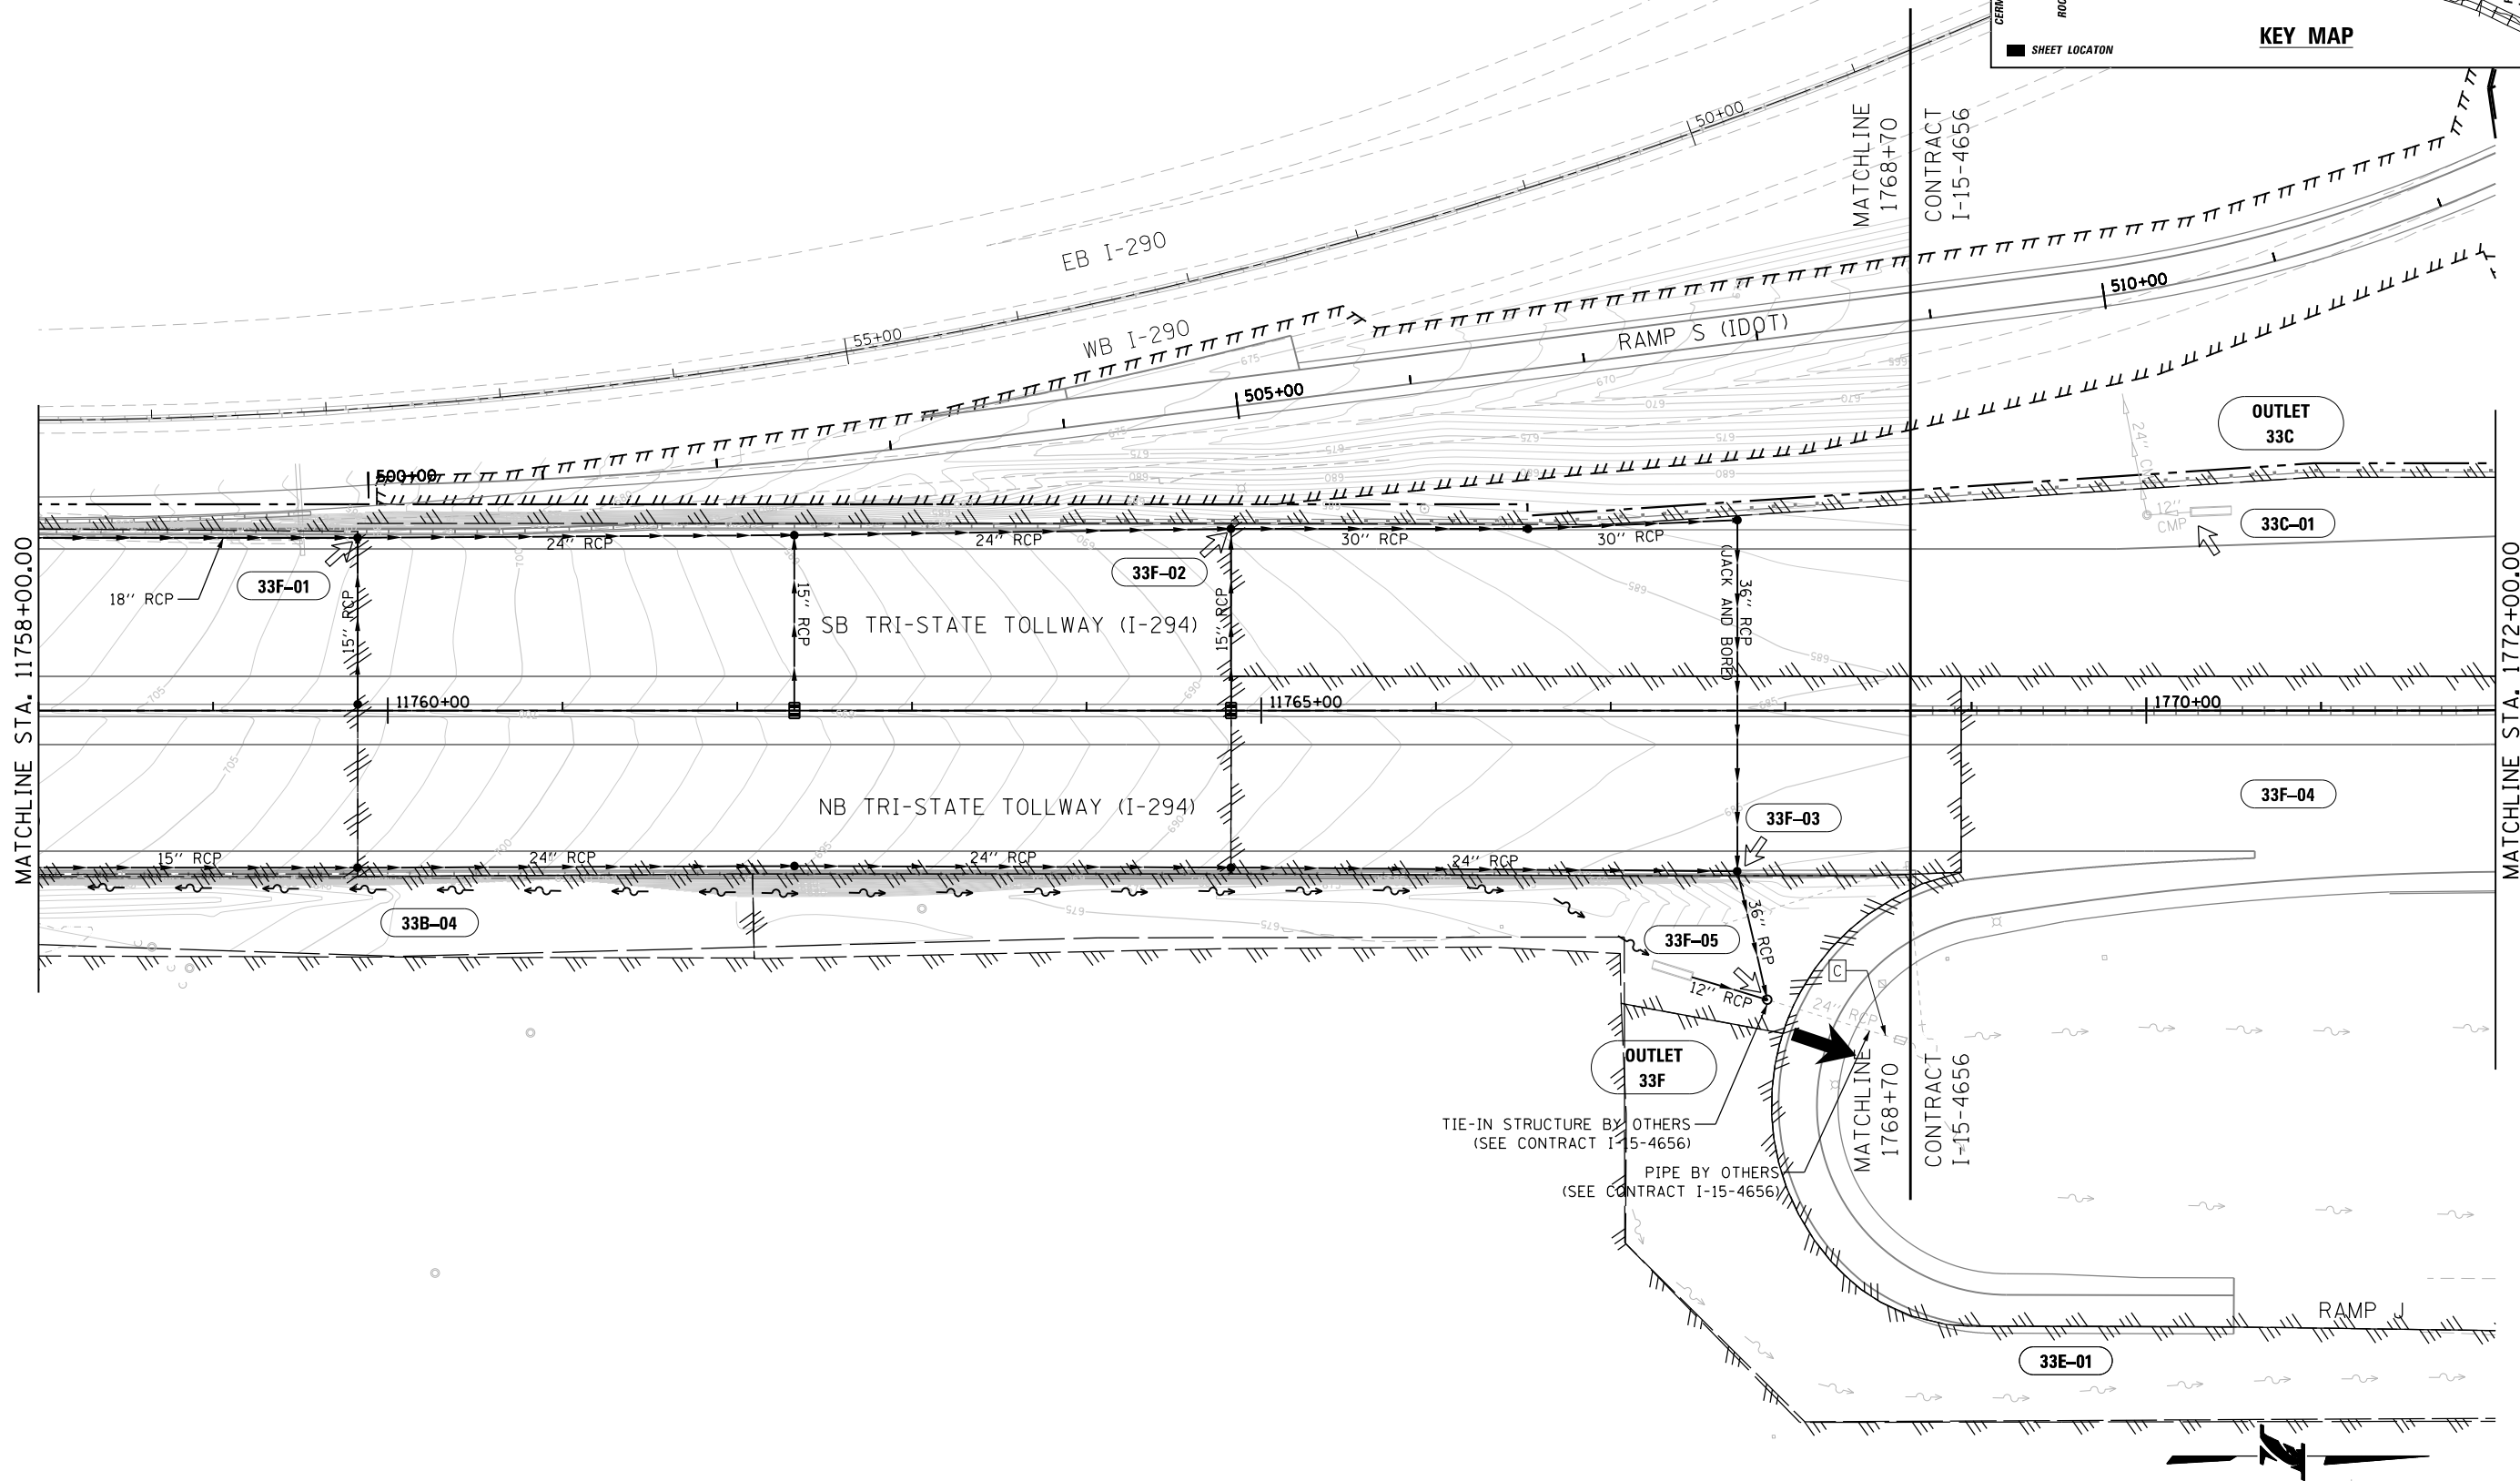

DRAWN BY KLG SCALE 1" = 50'
CHECKED BY SN DATE 12/22/2017

JACOBS
525 W. Monroe Suite 1600
Chicago, Illinois 60661
Telephone: 312.251.3000
Fax: 312.251.3015




THE ILLINOIS STATE TOLL HIGHWAY AUTHORITY
2700 OGDEN AVENUE
DOWNERS GROVE, ILLINOIS 60515

REVISIONS		
NO.	DATE	DESCRIPTION

RR-14-4224
EXHIBIT A5.5-4
PROPOSED DRAINAGE PLAN

SHEET NO.
PDP-15
DRAWING NO.
76 OF 196




Default: pet:\projects\Illinois\Documents\924600\Central_Tri-State_Tollway\924600\700\CAADD\Jacobas\705DRAIN\Plan & Profile\4224J-shd-pr-drain-015.dgn
12/21/2017 10:00:00 / in.

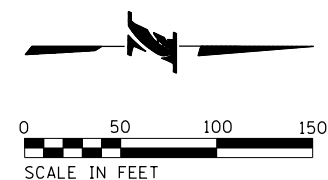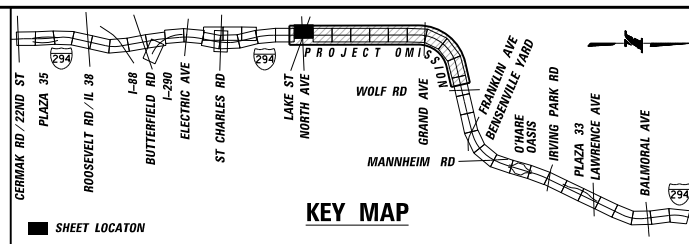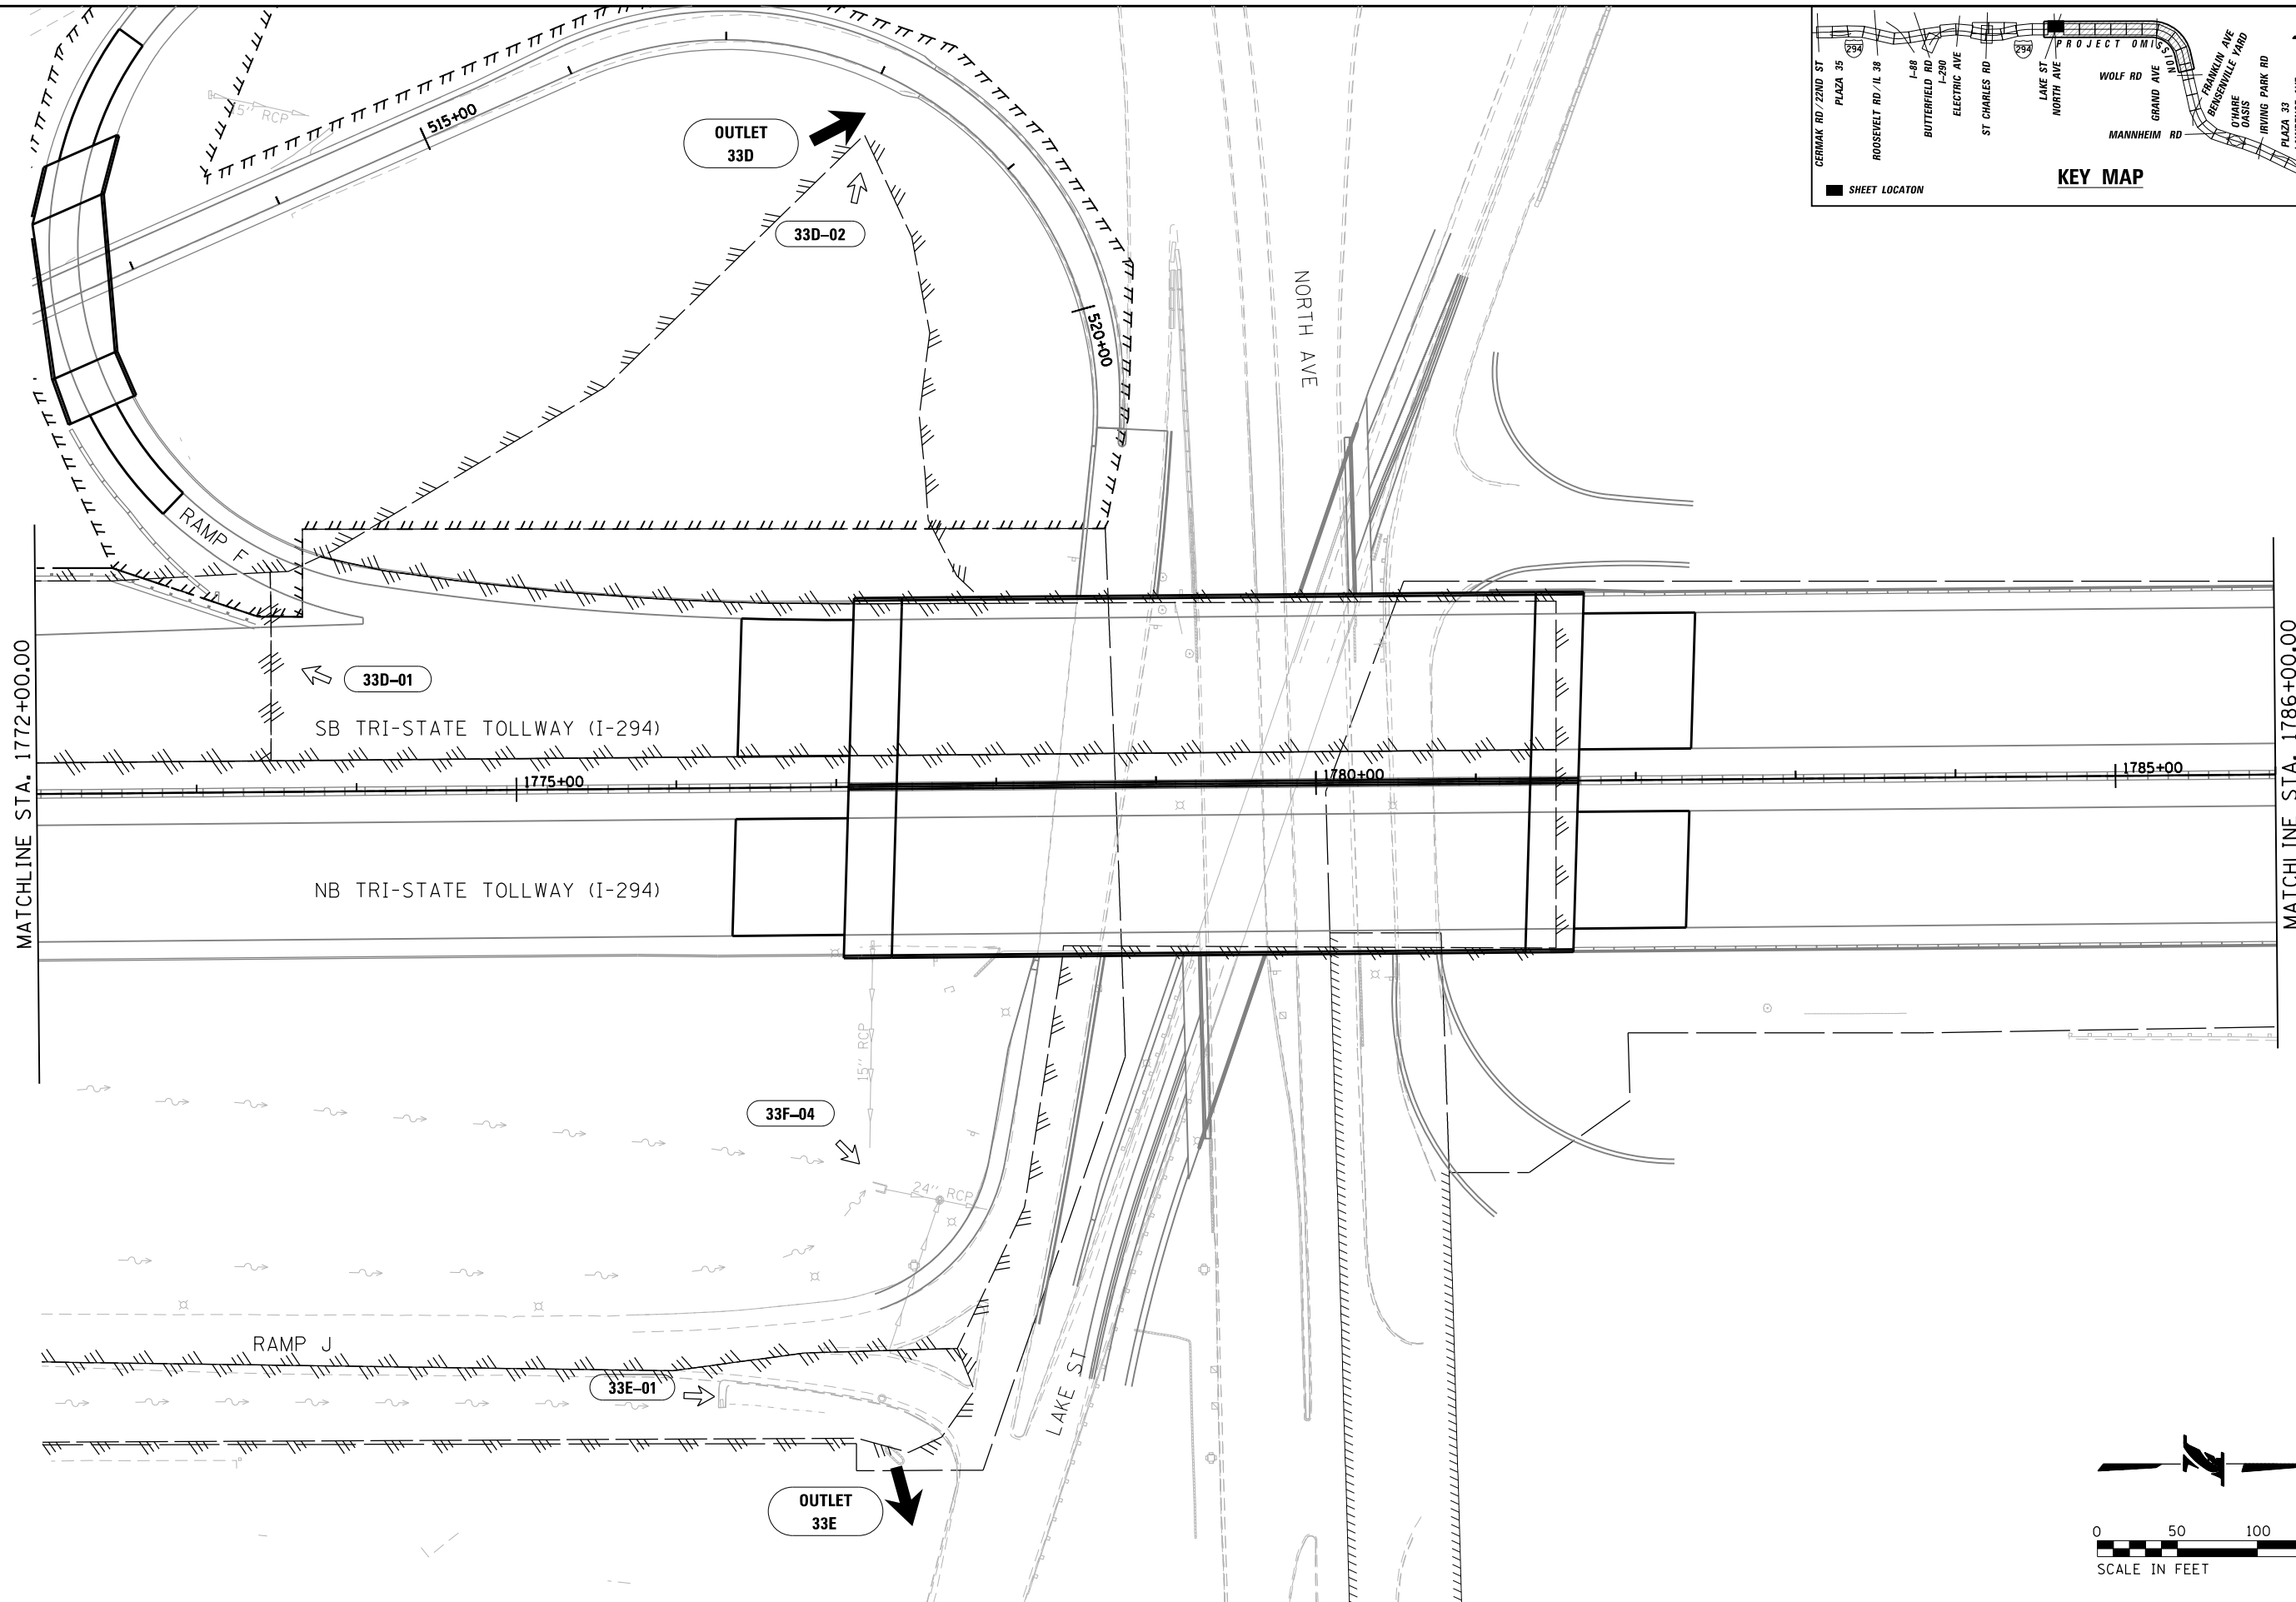

DRAWN BY KLG	SCALE 1" = 50'	JACOBS	525 W. Monroe Suite 1600 Chicago, Illinois 60661 Telephone: 312.251.3000 Fax: 312.251.3015	 THE ILLINOIS STATE TOLL HIGHWAY AUTHORITY 2700 OGDEN AVENUE DOWNERS GROVE, ILLINOIS 60515	REVISIONS		RR-14-4224	SHEET NO. PDP-16
					NO.	DATE		
CHECKED BY SN	DATE 12/22/2017						EXHIBIT A5.5-4 PROPOSED DRAINAGE PLAN	DRAWING NO. 77 OF 196

LAYOUT	KAS	10/26/17
DRAWN	KAS	10/26/17
REVIEWED	JJM	--

Default: p:\V\CL\CL\US\1\jacobson\NA\Documents\9\924600\Central_Tri-State_Tollway\4224\HNTB\Plan & Profile\4224H-ent-drain-in-002.dgn
12/22/2017 10:00:02 AM

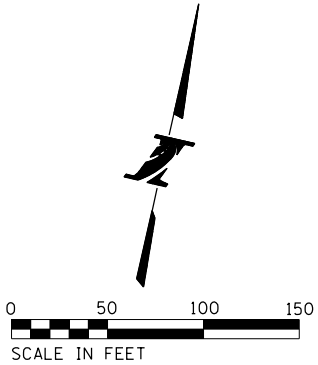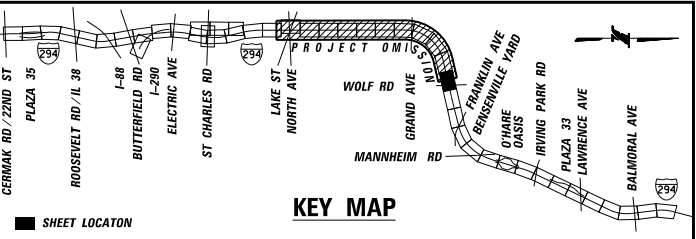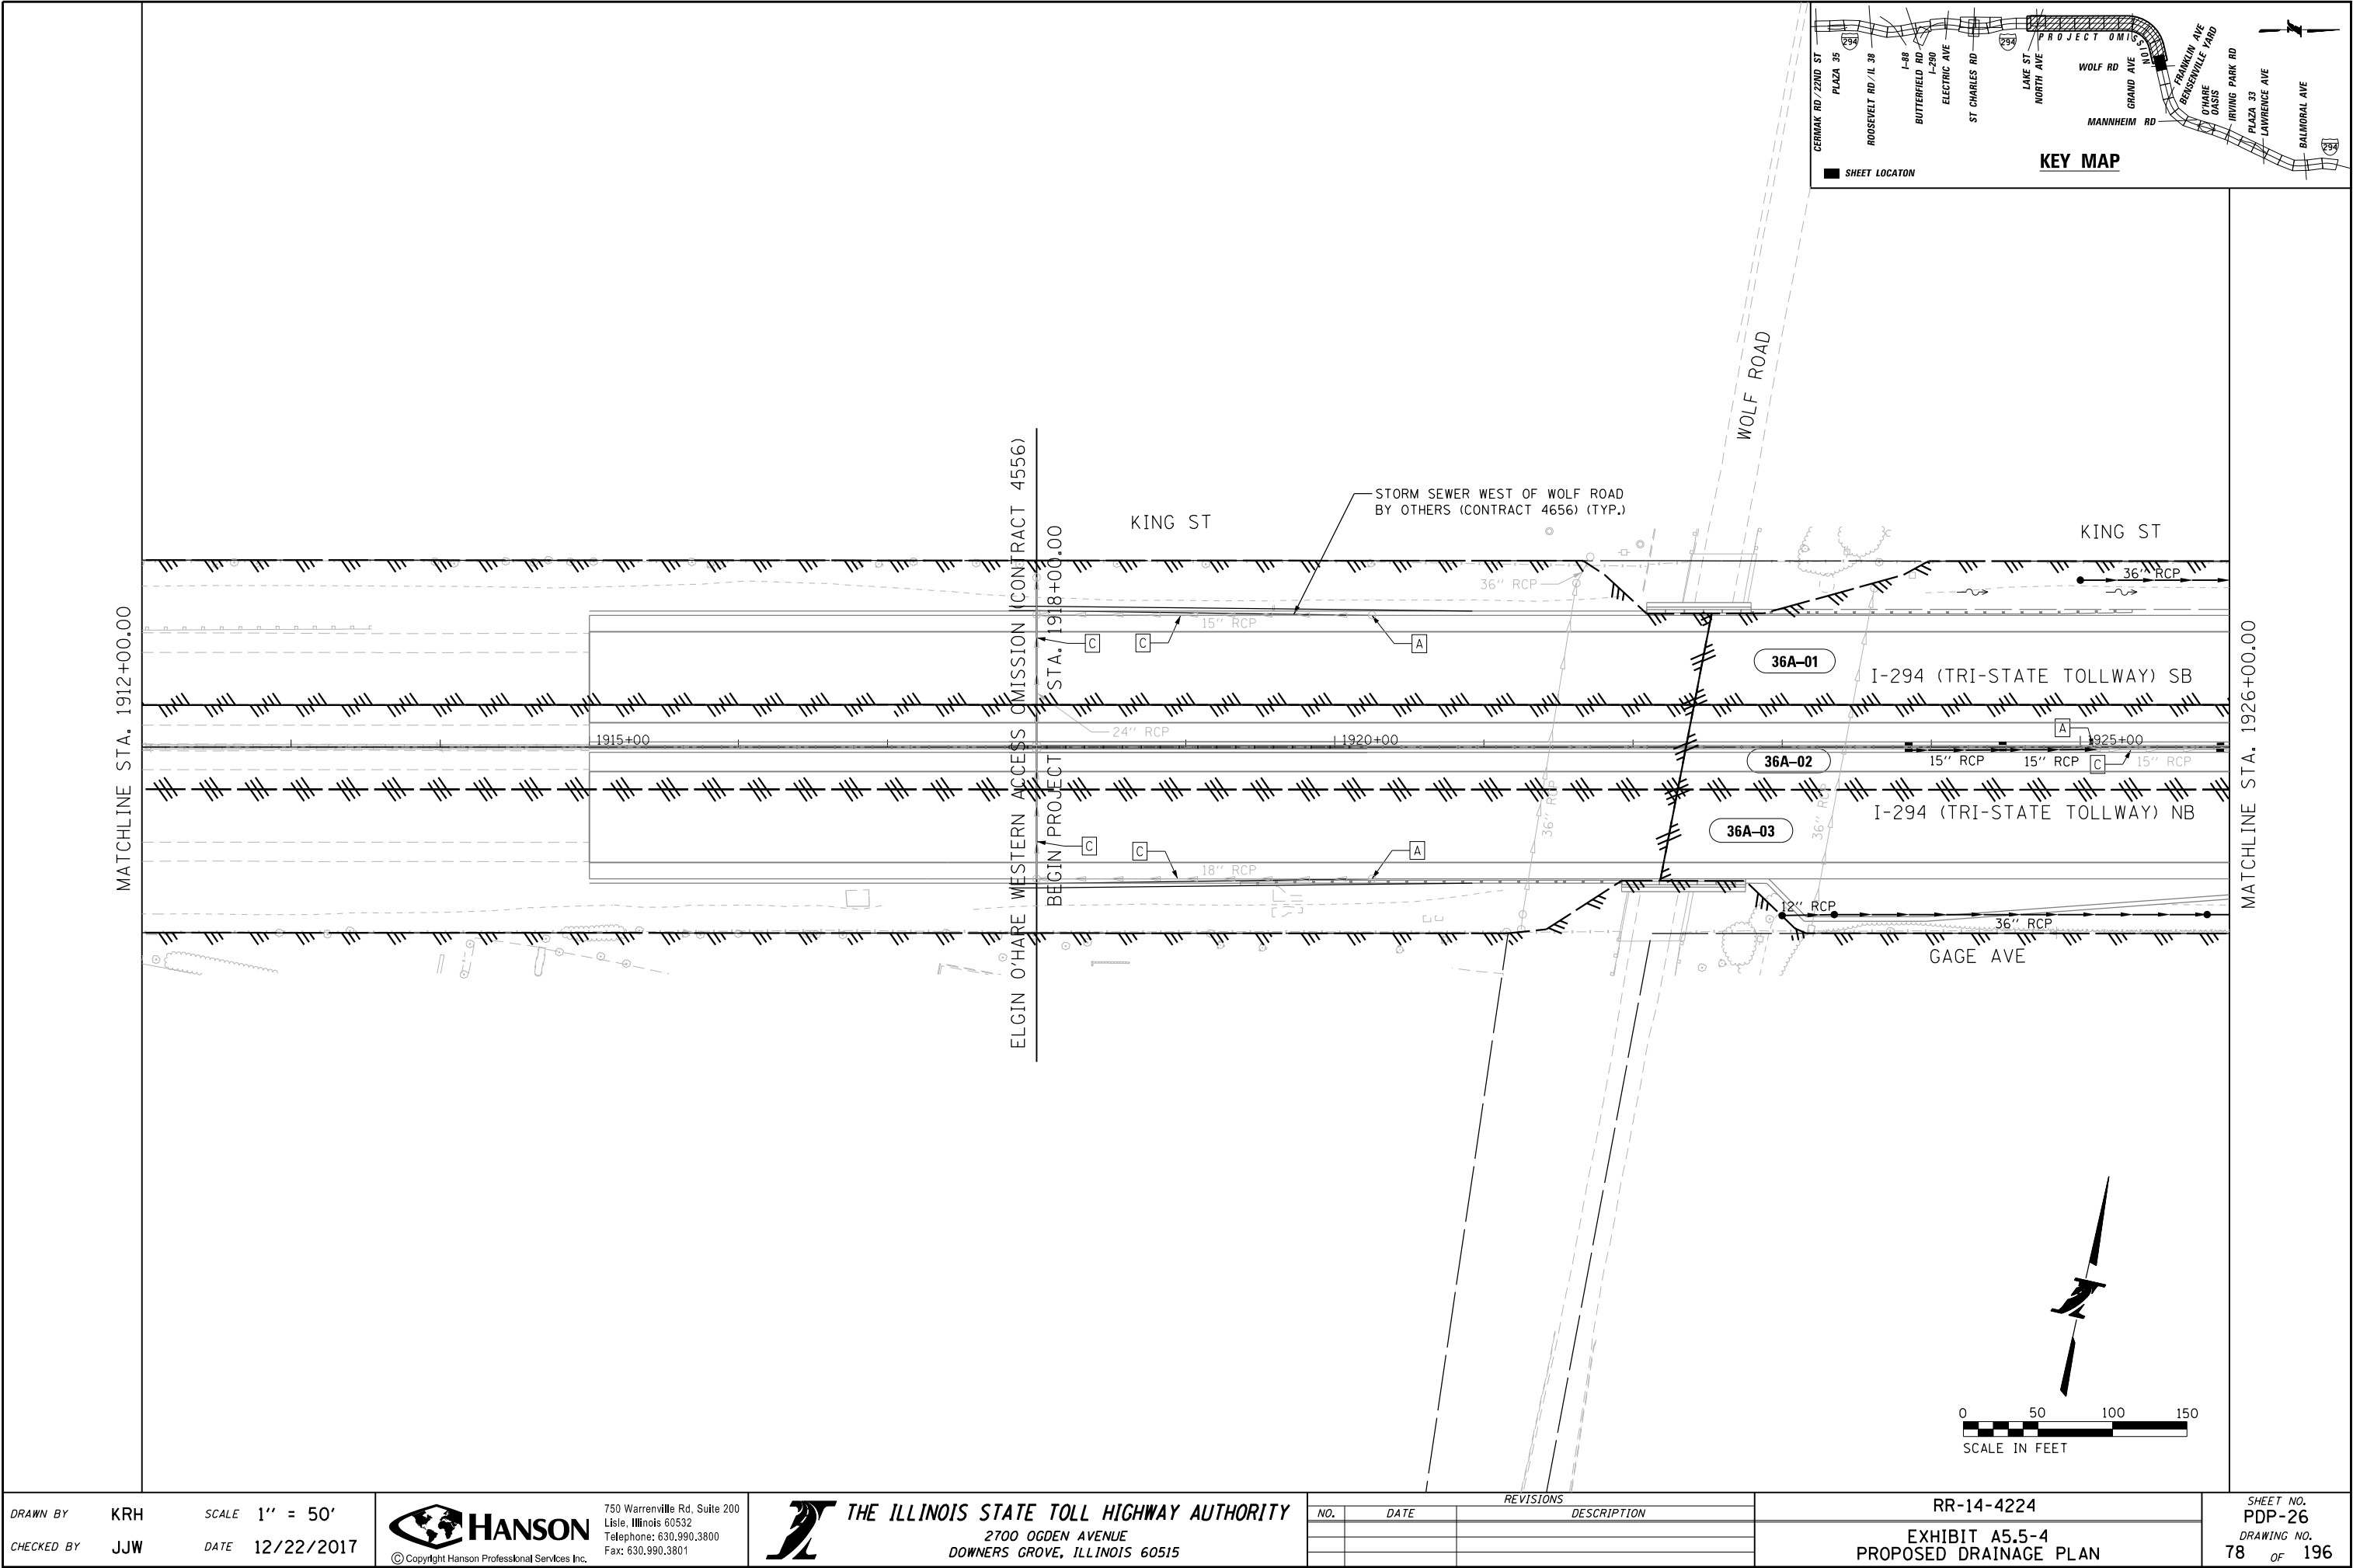

DRAWN BY	KRH	SCALE	1" = 50'
CHECKED BY	JJW	DATE	12/22/2017



750 Warrenville Rd, Suite 200
Lisle, Illinois 60532
Telephone: 630.990.3800
Fax: 630.990.3801






THE ILLINOIS STATE TOLL HIGHWAY AUTHORITY
2700 OGDEN AVENUE
DOWNERS GROVE, ILLINOIS 60515

REVISIONS		
NO.	DATE	DESCRIPTION

RR-14-4224
EXHIBIT A5.5-4
PROPOSED DRAINAGE PLAN

SHEET NO.
PDP-26
DRAWING NO.
78 OF 196

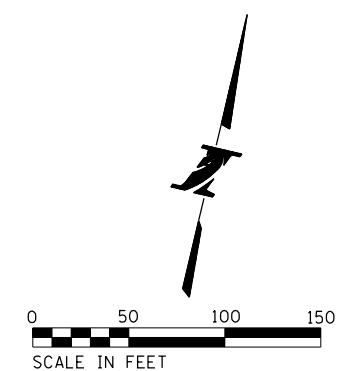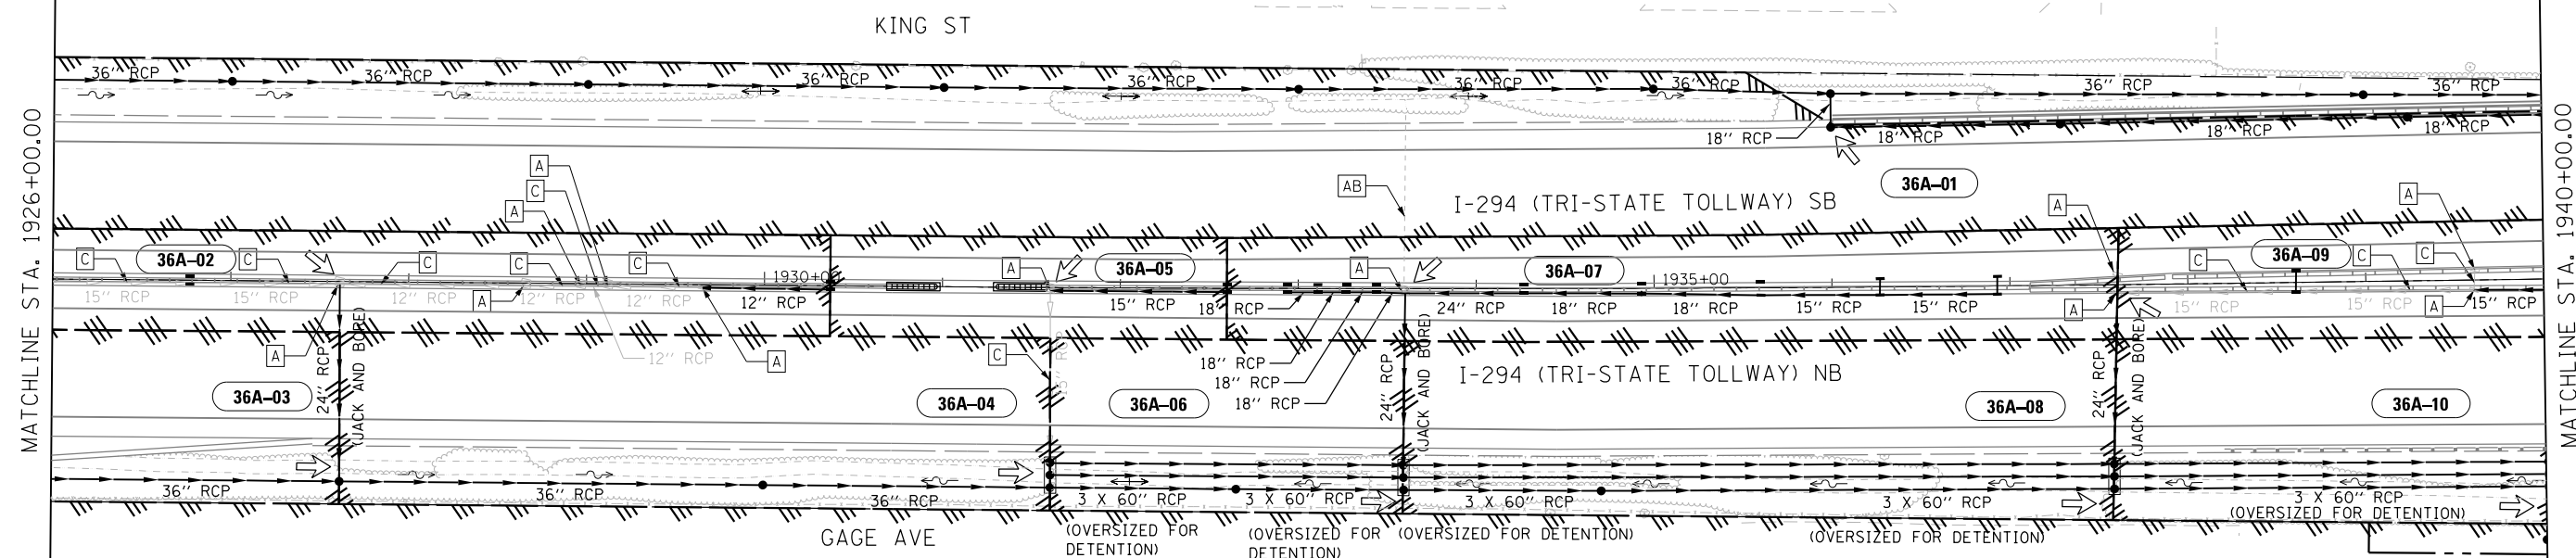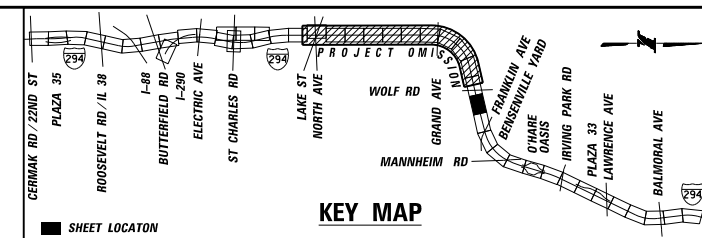

LAYOUT	KAS	10/26/17
DRAWN	KAS	10/26/17
REVIEWED	JLW	--

Default
C:\Users\NDCILLUS01\AppData\Local\Microsoft\Windows\Temporary Internet Files\Content.IE5\Q9XZ4600\Central_Tri-State Tollway [C9XZ4600-700CADD2Hanson]\705DRAIN_Plan & Profile\16V224H-shit-drain-m-003.dgn
100.00000 / in,
12/22/2017

DRAWN BY KRH SCALE 1" = 50'
CHECKED BY JJW DATE 12/22/2017



750 Warrenville Rd, Suite 200
Lisle, Illinois 60532
Telephone: 630.990.3800
Fax: 630.990.3801




THE ILLINOIS STATE TOLL HIGHWAY AUTHORITY
2700 OGDEN AVENUE
DOWNERS GROVE, ILLINOIS 60515

REVISIONS		
NO.	DATE	DESCRIPTION

RR-14-4224

EXHIBIT A5.5-4
PROPOSED DRAINAGE PLAN

SHEET NO.
PDP-27
DRAWING NO.
79 OF 196


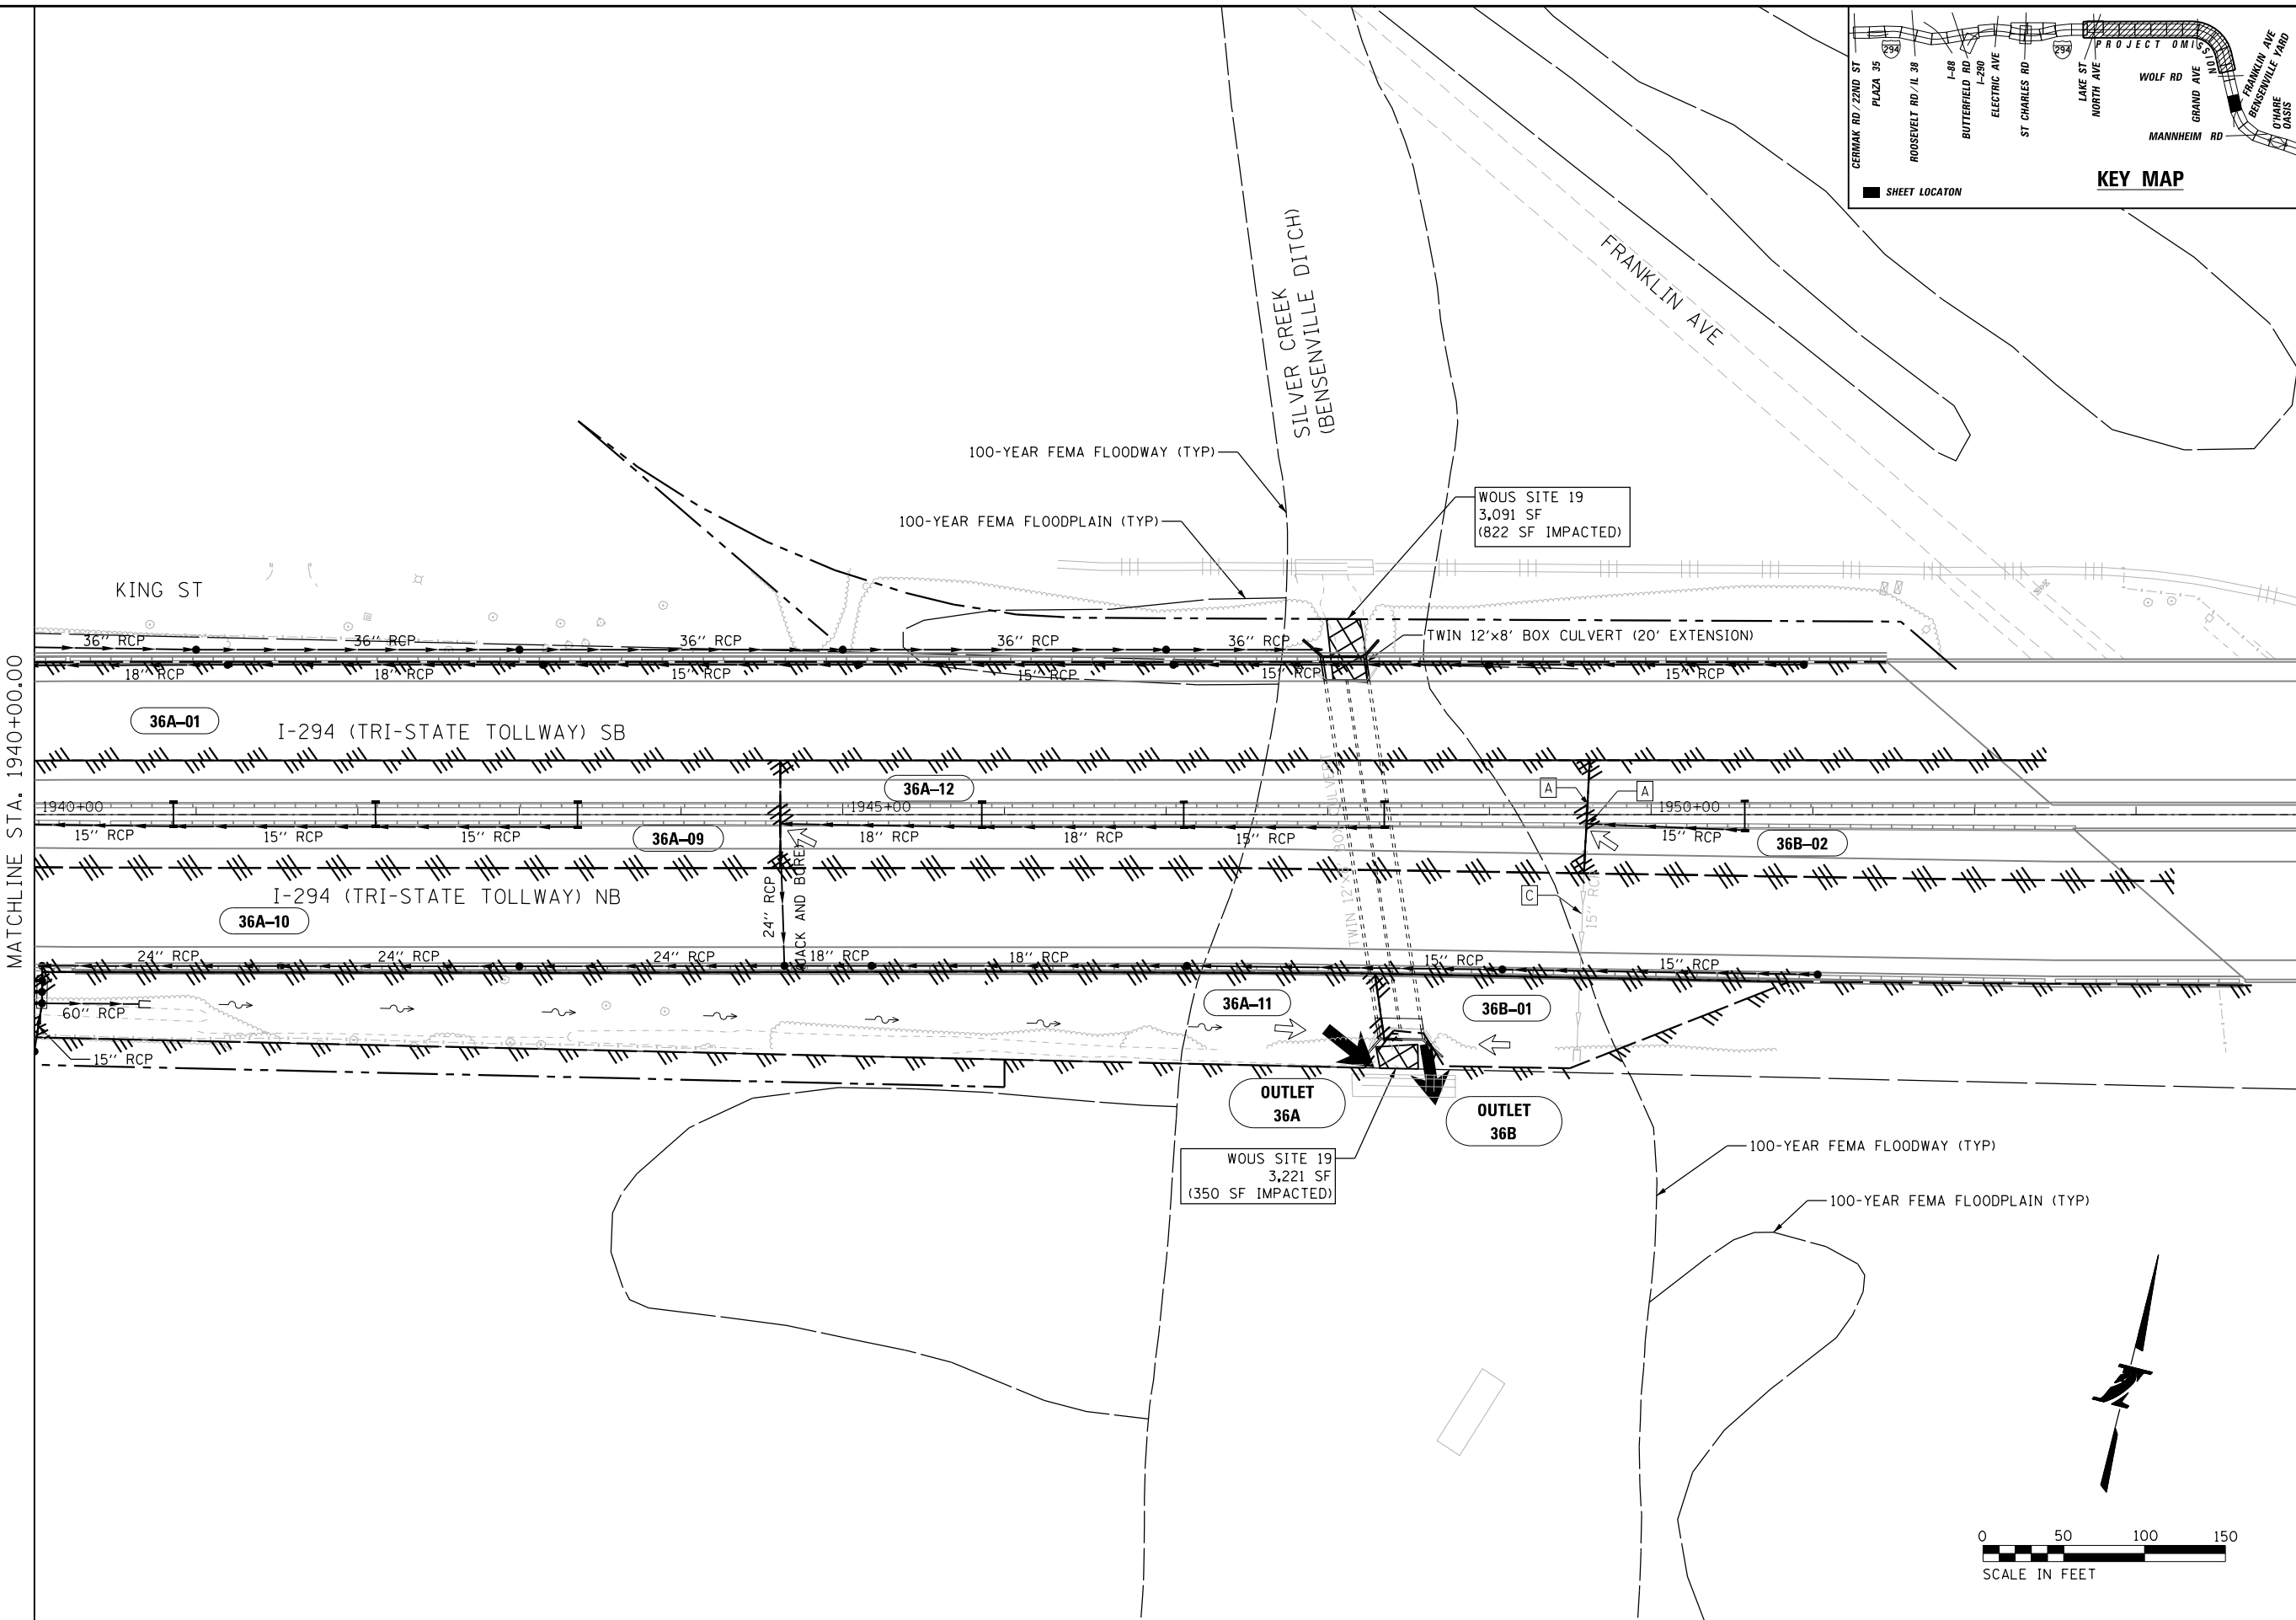


```
Default: C:\Users\Nelson\Documents\C924600_Central_TryState_ToIWay\C924600_700CADD2Hanson\705DRAINPlan & Profile\4224r-shl-drain-im-004.dgn  
100.00000 / in,  
12/22/2017
```

SHEET NO.
PDP-28
DRAWING NO.
80 OF 196

LAYOUT	KAS	10/26/17
DRAWN	KAS	10/26/17
REVIEWED	JJM	--

Default:
pet:\CICLIC\US01\Jacobson\NAI\Documents\9X24600\Central_Tri-State_Tollway\9X24600\700\CA002\Hanson\705\DRAIN\Plan & Profile\4224H-sht-drain-in-005.dgn
10/22/2017 10:00:00 AM

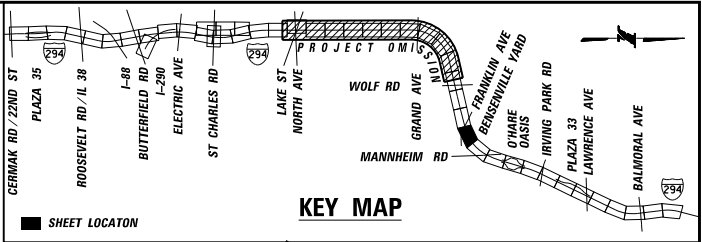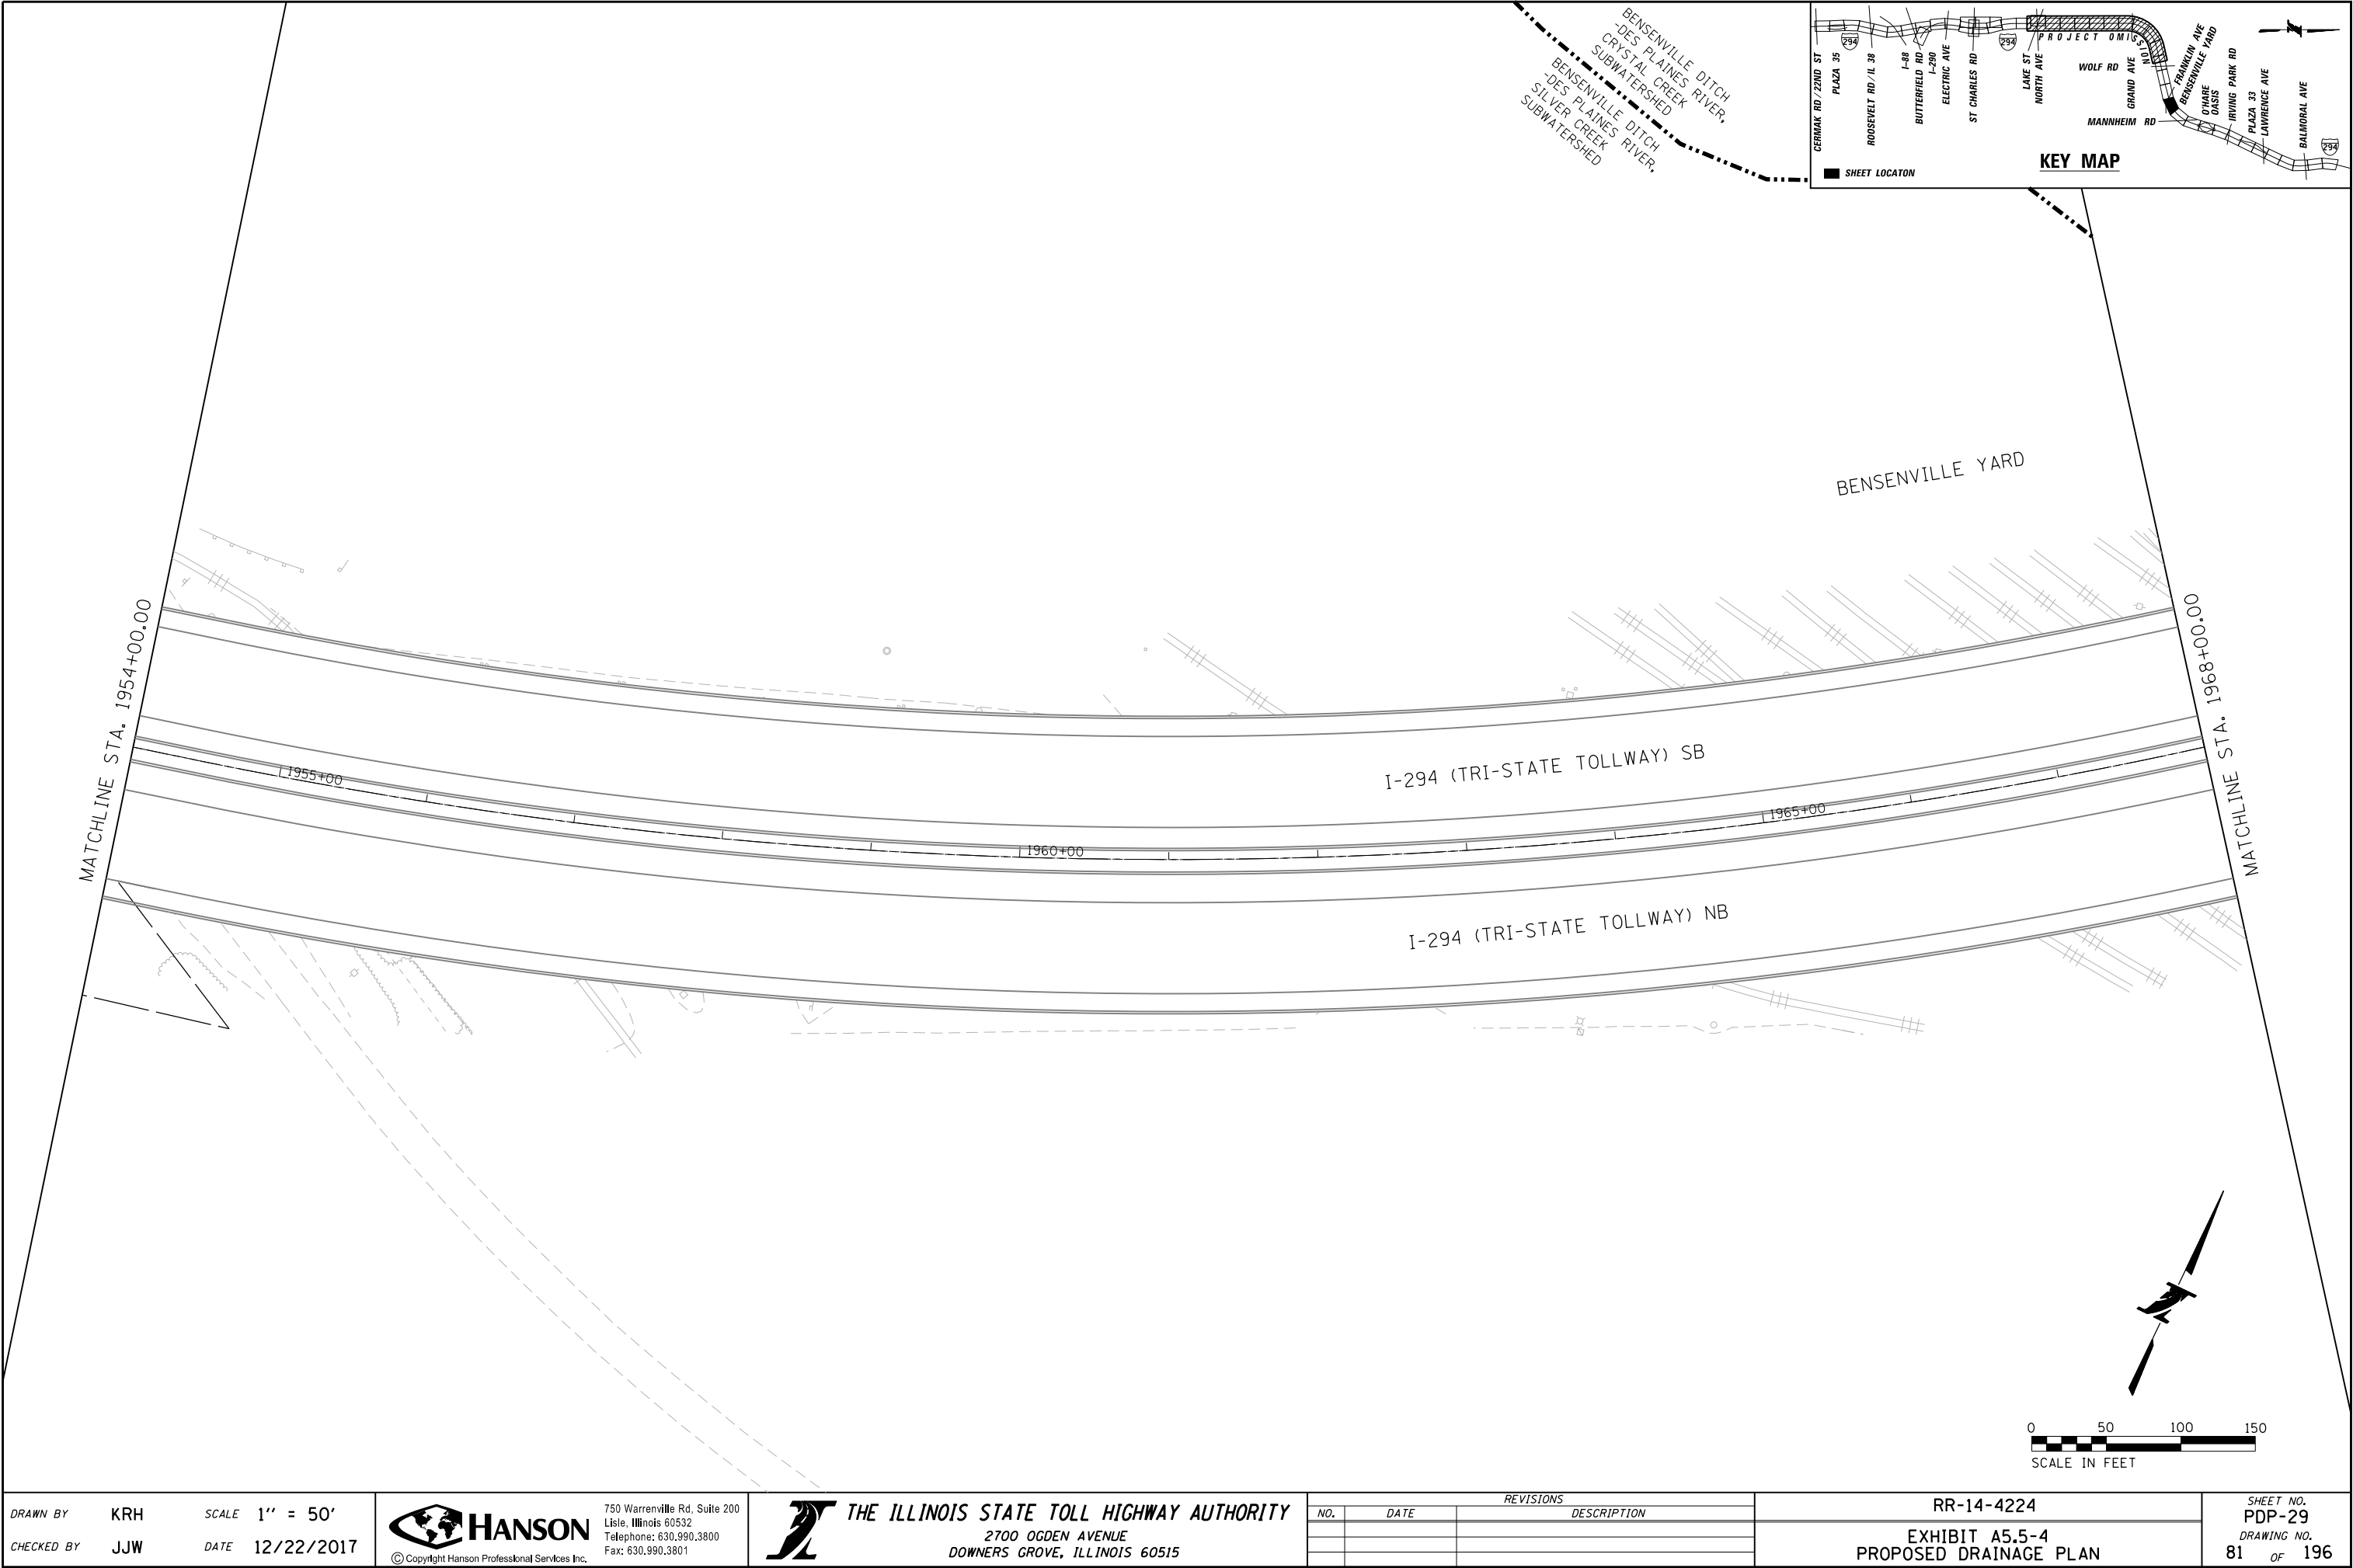

DRAWN BY	KRH	SCALE	1" = 50'
CHECKED BY	JJW	DATE	12/22/2017



HANSON
© Copyright Hanson Professional Services Inc.

750 Warrenville Rd, Suite 200
Lisle, Illinois 60532
Telephone: 630.990.3800
Fax: 630.990.3801



THE ILLINOIS STATE TOLL HIGHWAY AUTHORITY
2700 OGDEN AVENUE
DOWNERS GROVE, ILLINOIS 60515

REVISIONS		
NO.	DATE	DESCRIPTION




RR-14-4224

EXHIBIT A5.5-4
PROPOSED DRAINAGE PLAN

SHEET NO.
PDP-29
DRAWING NO.
81 OF 196

LAYOUT	KAS	10/26/17
DRAWN	KAS	10/26/17
REVIEWED	JJM	--

Default: C:\Users\jacobson\Documents\I-294\State_Tollway\I-294\Drawings\705\DRAIN\Plan & Profile\4224H-sht-drain-in-006.dgn
12/22/2017 10:00:00 AM

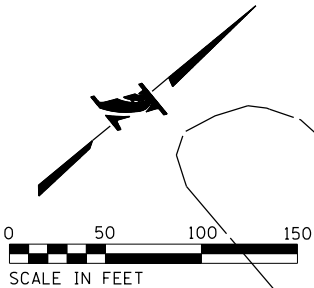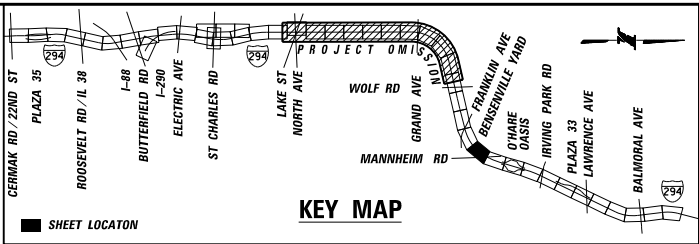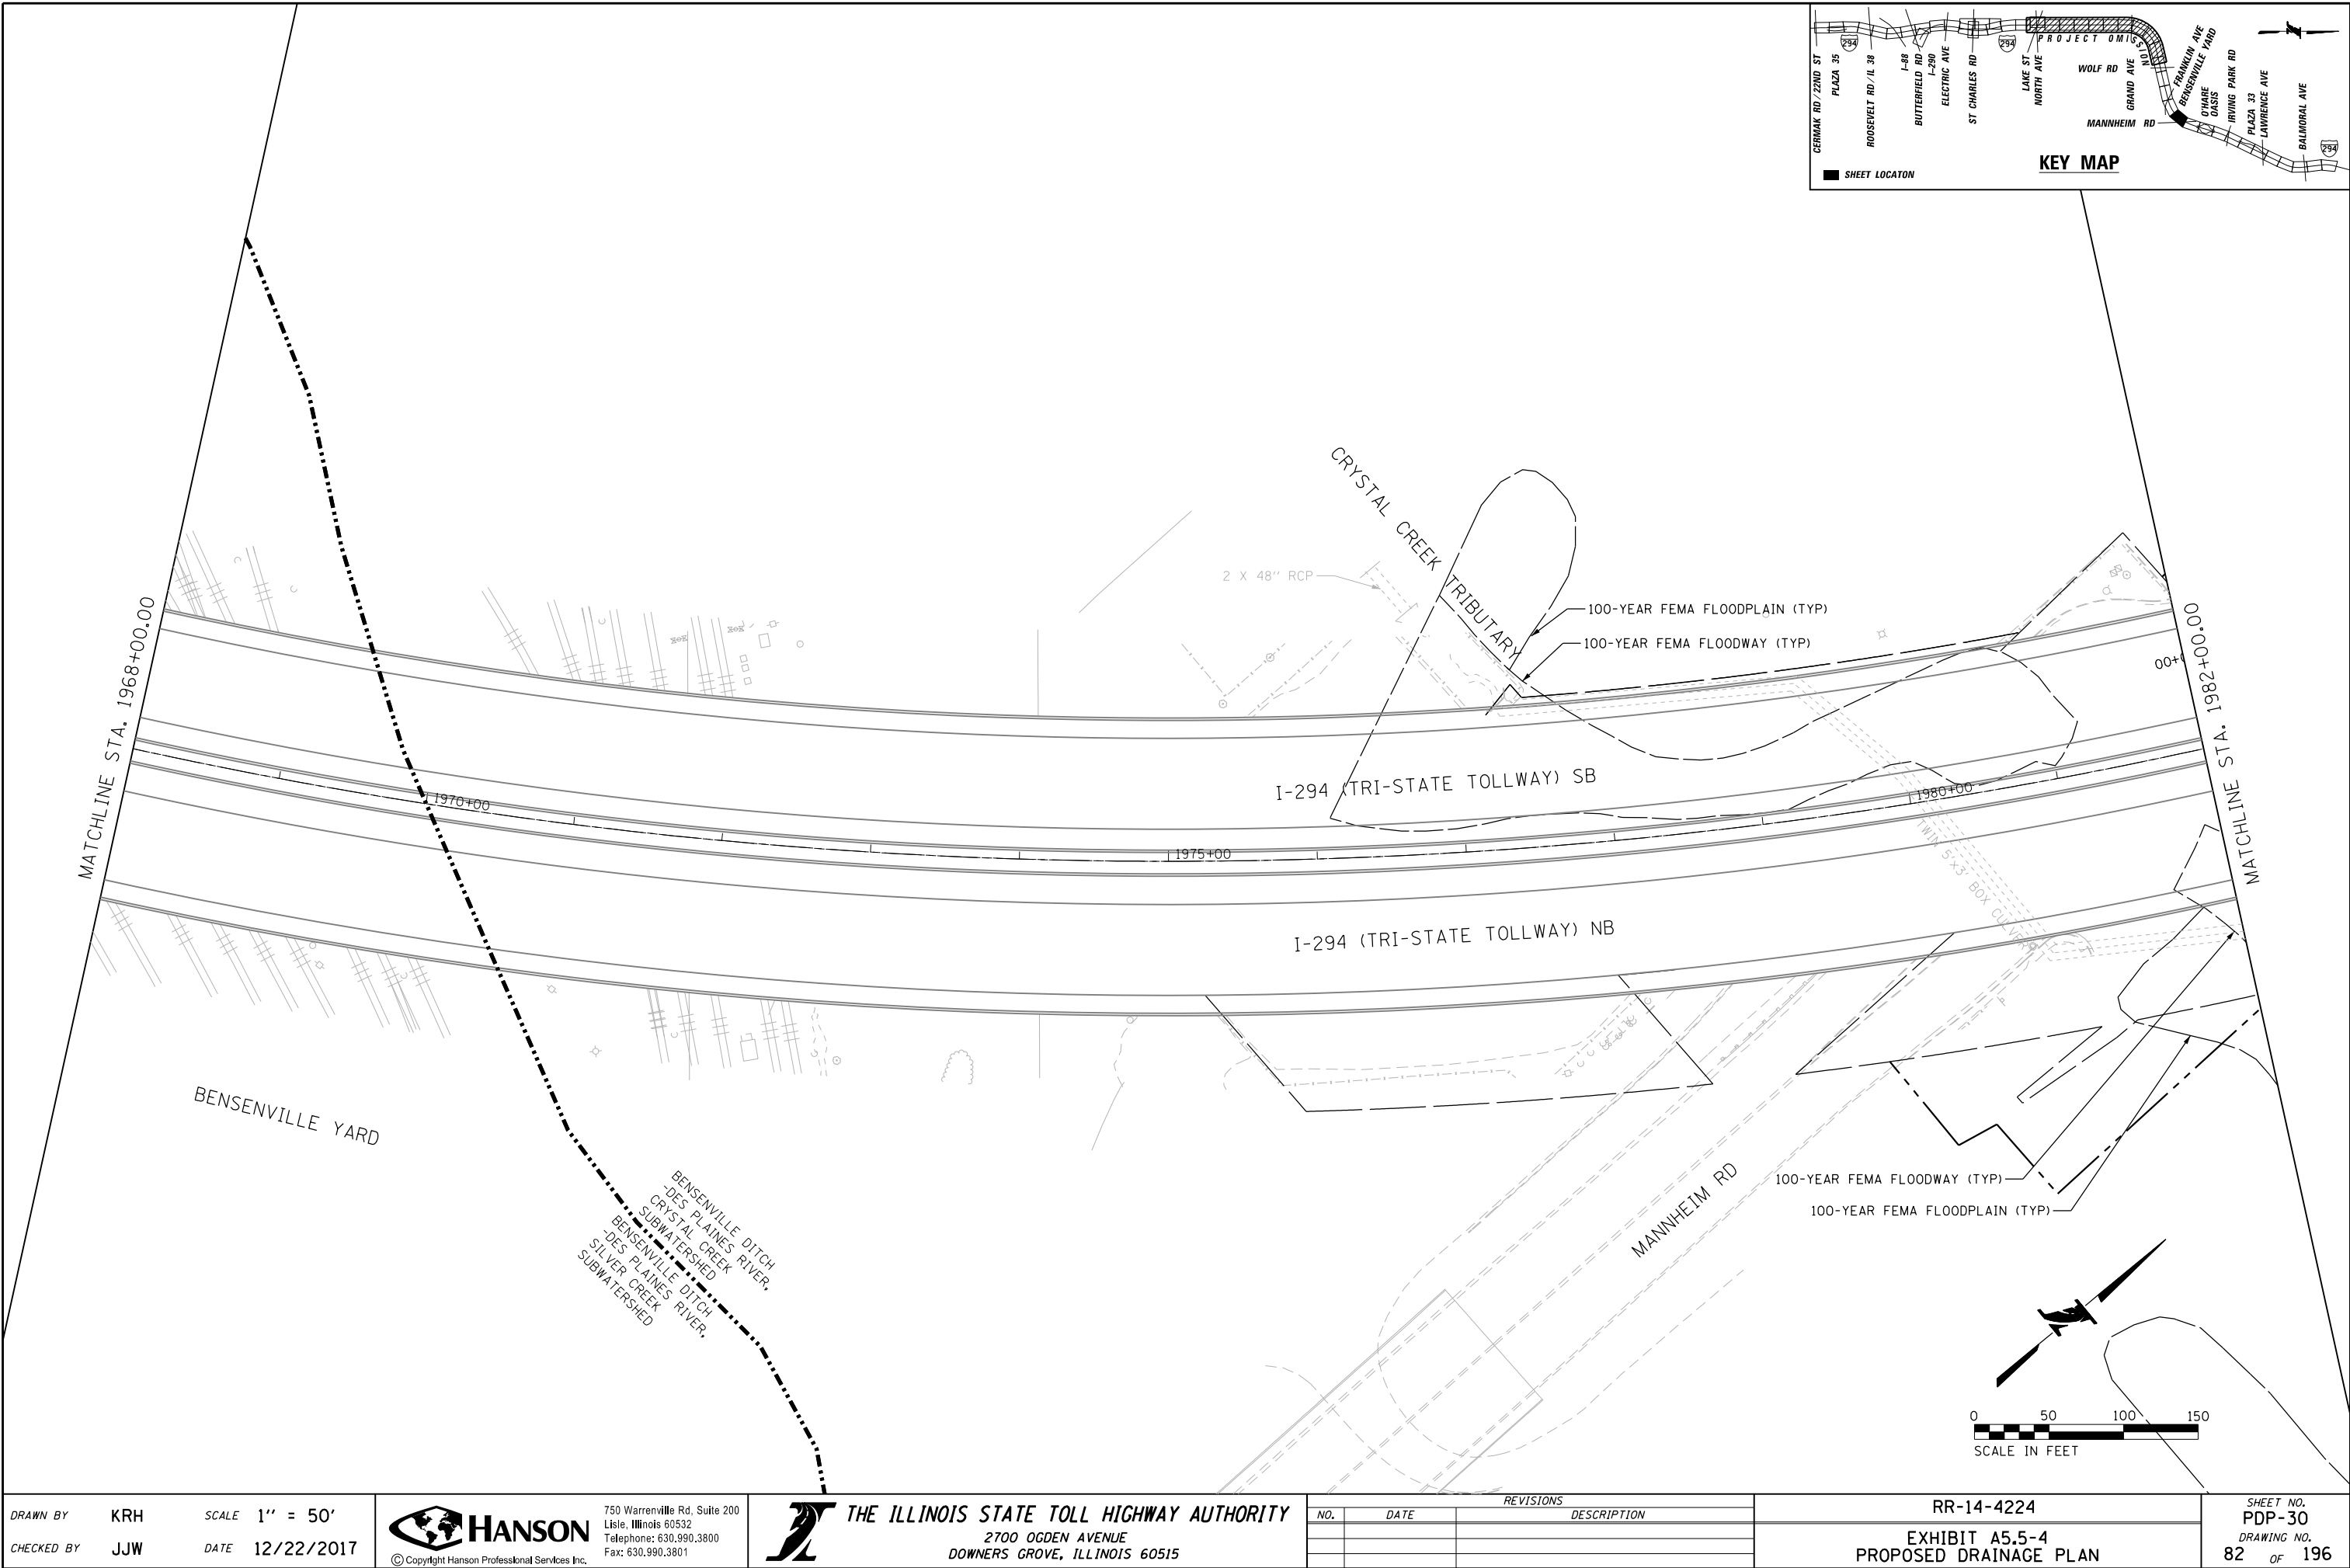

DRAWN BY	KRH	SCALE	1" = 50'
CHECKED BY	JJW	DATE	12/22/2017

HANSON

750 Warrenville Rd, Suite 200
Lisle, Illinois 60532
Telephone: 630.990.3800
Fax: 630.990.3801

THE ILLINOIS STATE TOLL HIGHWAY AUTHORITY

2700 OGDEN AVENUE
DOWNERS GROVE, ILLINOIS 60515



REVISIONS		
NO.	DATE	DESCRIPTION

RR-14-4224

EXHIBIT A5.5-4
PROPOSED DRAINAGE PLAN

SHEET NO.
PDP-30

DRAWING NO.
82 OF 196

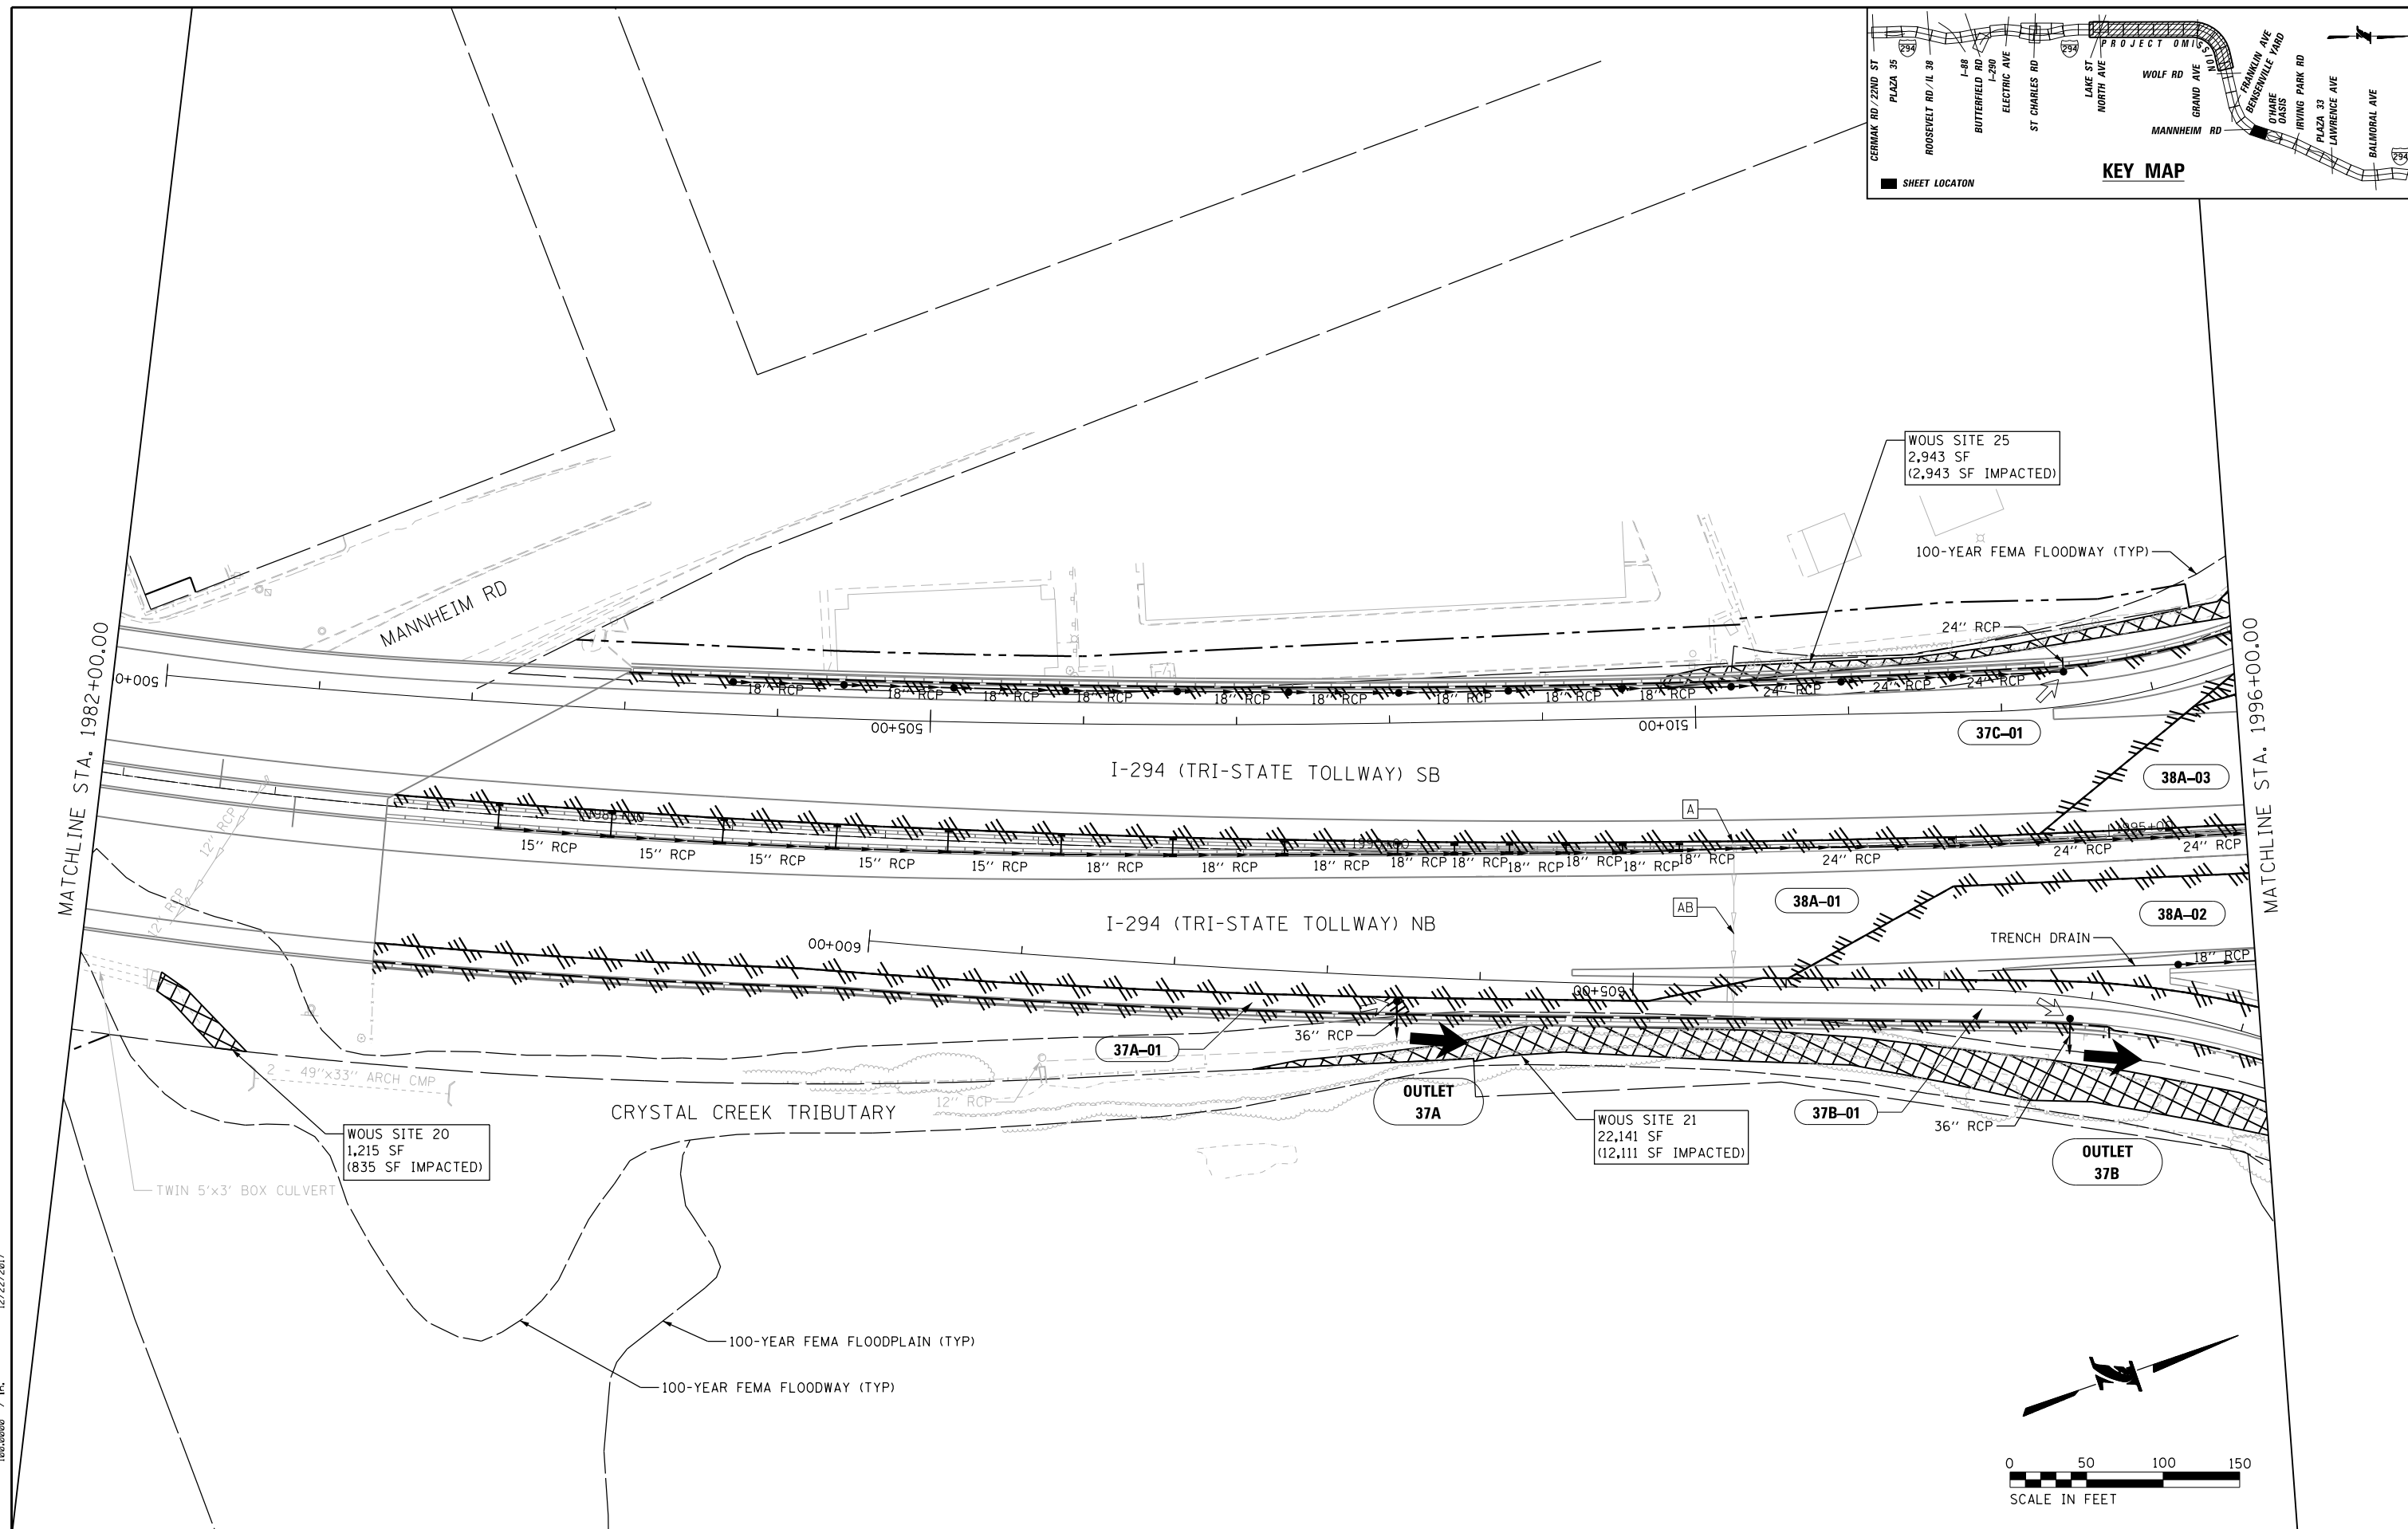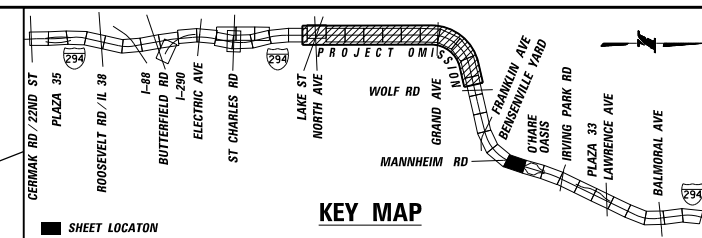

LAYOUT	KAS	10/26/17
DRAWN	KAS	10/26/17
REVIEWED	JLW	--

```

Default
C:\Users\NADICLUS01\Documents\NAD\Documents\C9X24600-Central_Tri-State_Tollway\C9X24600-700CADD\Hanson\705DRAIN_Plan & Profile\c9224H-shit-drain-m-007.dgn
100.00000 / in, 12/22/2017

```

DRAWN BY KRH SCALE 1" = 50'
CHECKED BY JJW DATE 12/22/2017



750 Warrenville Rd, Suite 200
Lisle, Illinois 60532
Telephone: 630.990.3800
Fax: 630.990.3801




THE ILLINOIS STATE TOLL HIGHWAY AUTHORITY
2700 OGDEN AVENUE
DOWNERS GROVE, ILLINOIS 60515

REVISIONS		
NO.	DATE	DESCRIPTION

RR-14-4224

EXHIBIT A5.5-4
PROPOSED DRAINAGE PLAN

SHEET NO.
PDP-31
DRAWING NO.
83 OF 196

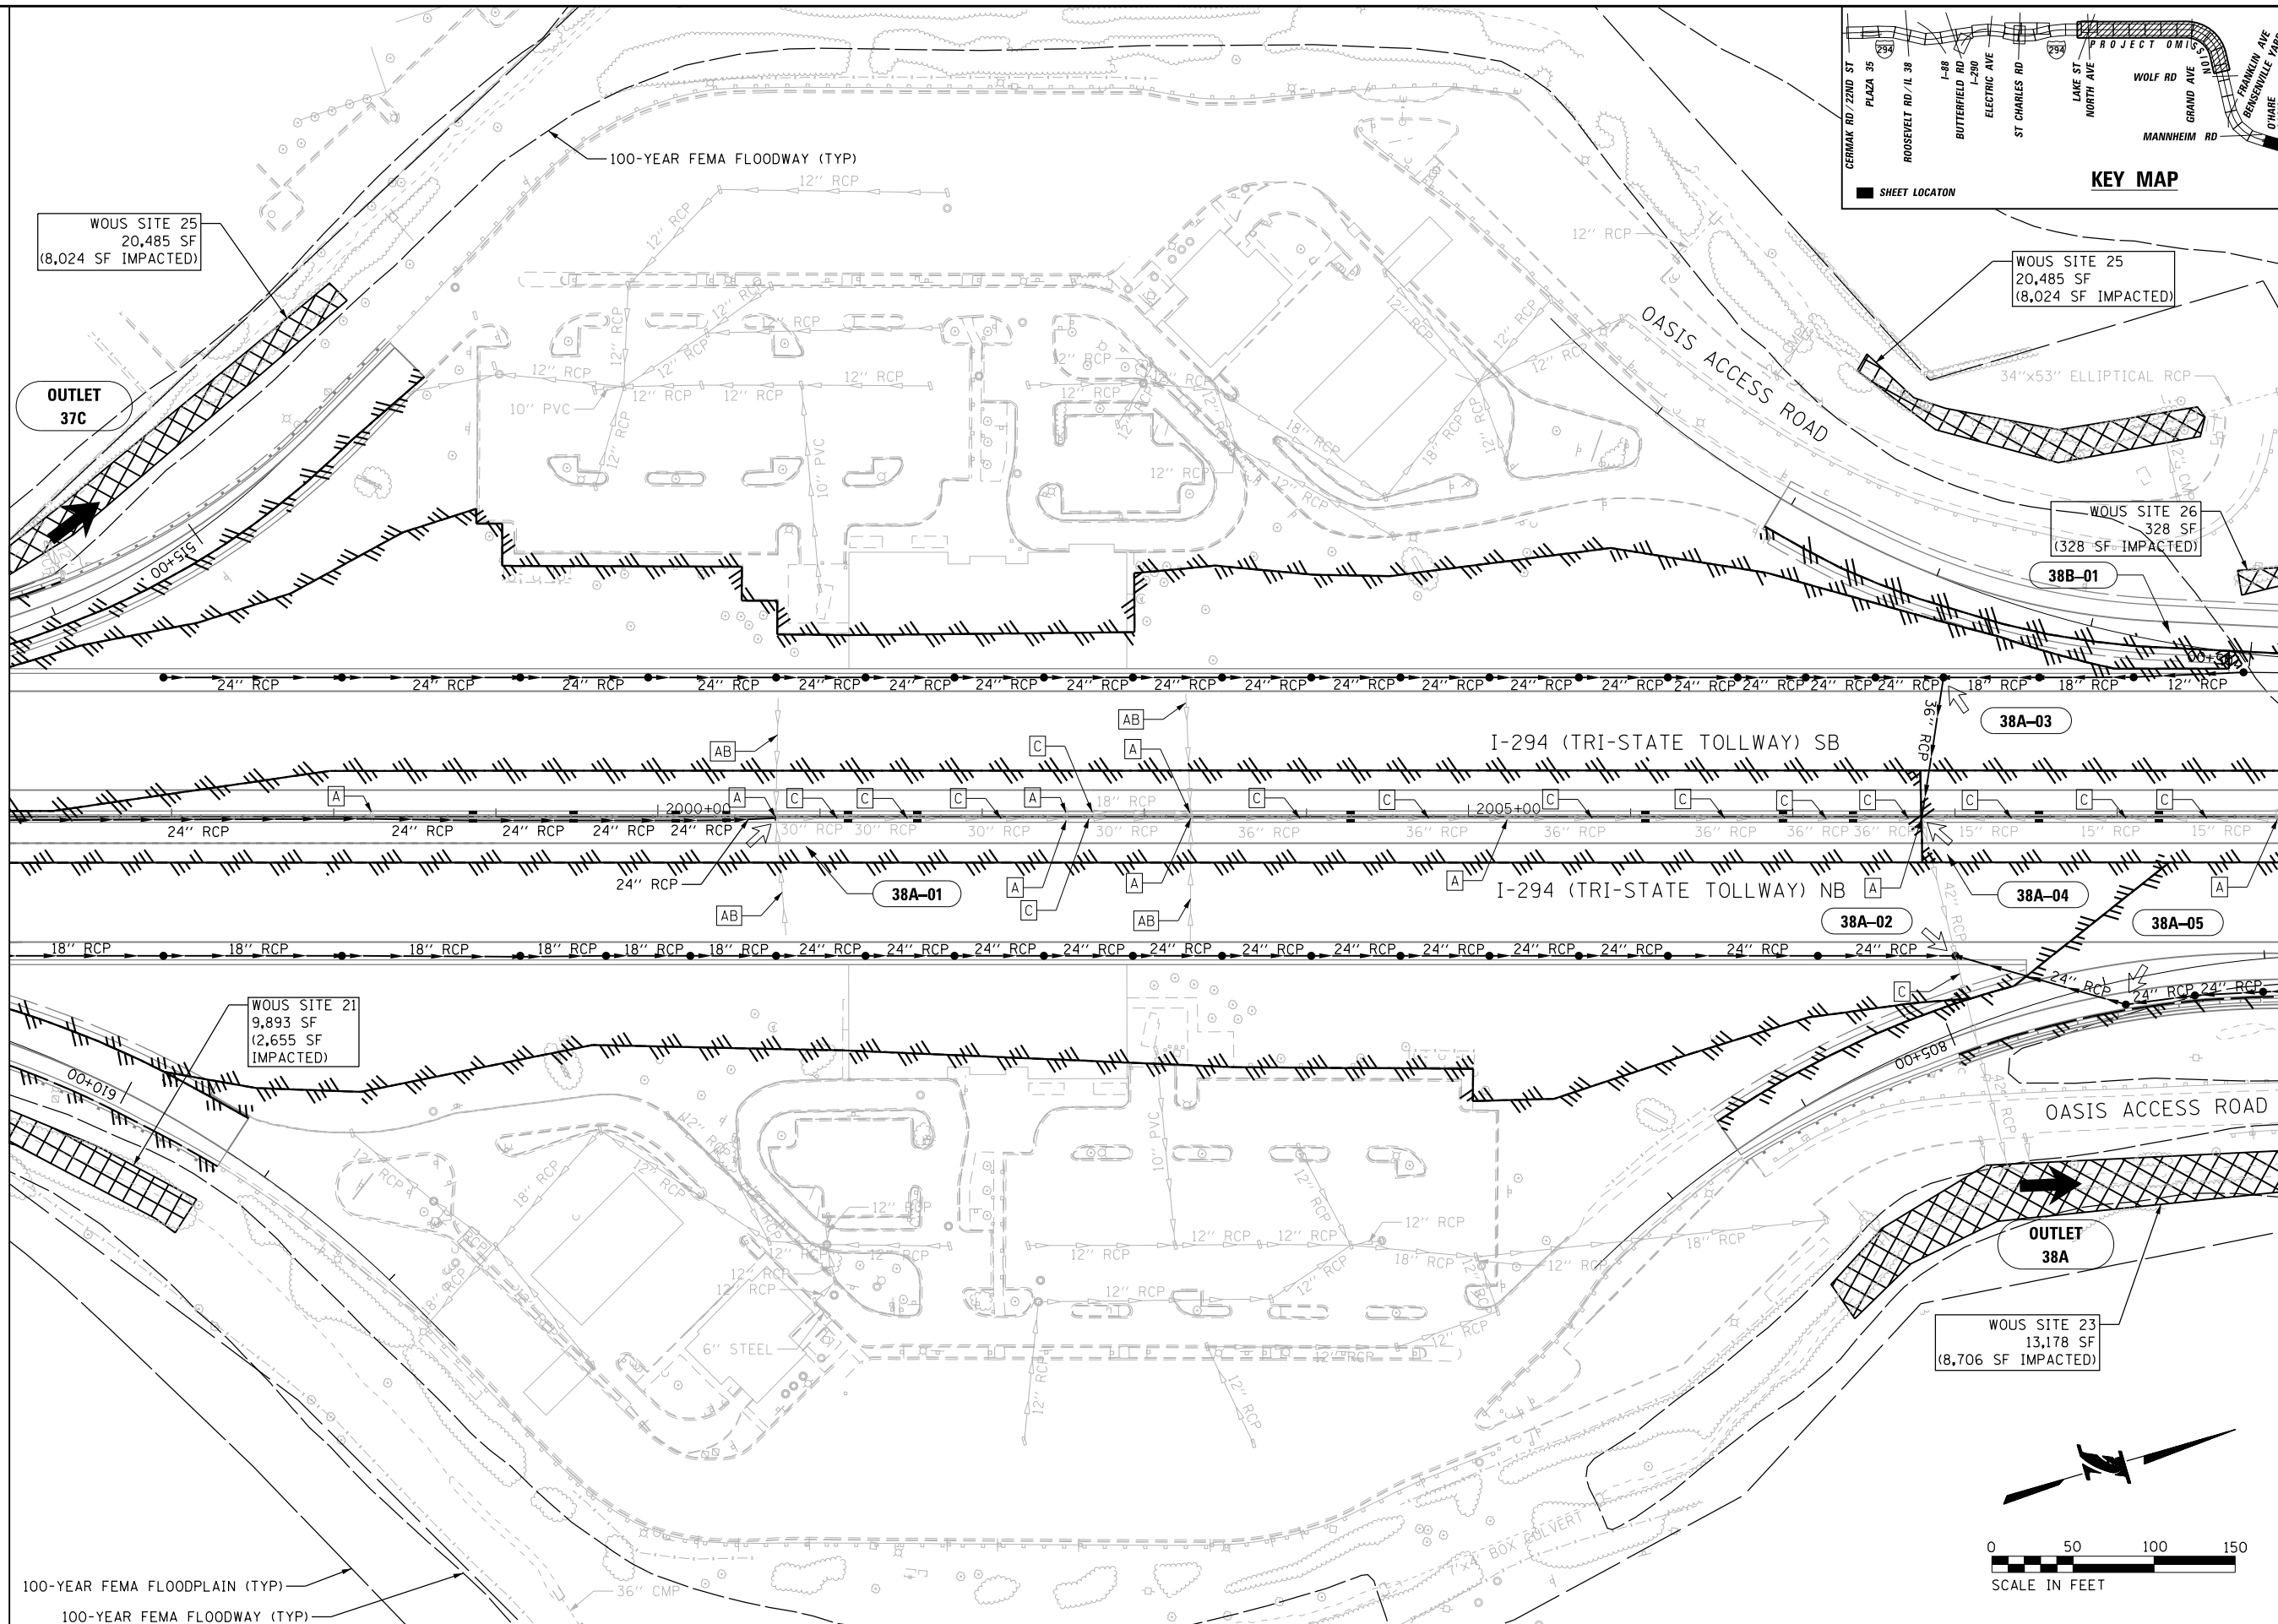

LAYOUT	KAS	10/26/17
DRAWN	KAS	10/26/17
REVIEWED	JLW	-

Default
C:\Users\jacobson\Documents\C924600-Central_Tri-State_Tollway\C924600-700CADD\Hanson\705DRAIN_Plan & Profile\1224H-shl-drain-m-008.dgn
100.00000 / in, 12/22/2017
12/22/2017

DRAWN BY KRH SCALE 1" = 50'
CHECKED BY JJW DATE 12/22/2017



750 Warrenville Rd, Suite 200
Lisle, Illinois 60532
Telephone: 630.990.3800
Fax: 630.990.3801



THE ILLINOIS STATE TOLL HIGHWAY AUTHORITY
2700 OGDEN AVENUE
DOWNERS GROVE, ILLINOIS 60515

REVISIONS		
NO.	DATE	DESCRIPTION


RR-14-4224

EXHIBIT A5.5-4
PROPOSED DRAINAGE PLAN

SHEET NO.
PDP-32
DRAWING NO.
84 OF 196

LAYOUT	KAS	10/26/17
DRAWN	KAS	10/26/17
REVIEWED	JJM	--




Default: p:\projects\I-294\I-294-RR-14-4224\I-294-RR-14-4224.dgn
p:\projects\I-294\I-294-RR-14-4224\I-294-RR-14-4224.dgn
12/22/2017
100.00000 1' in.

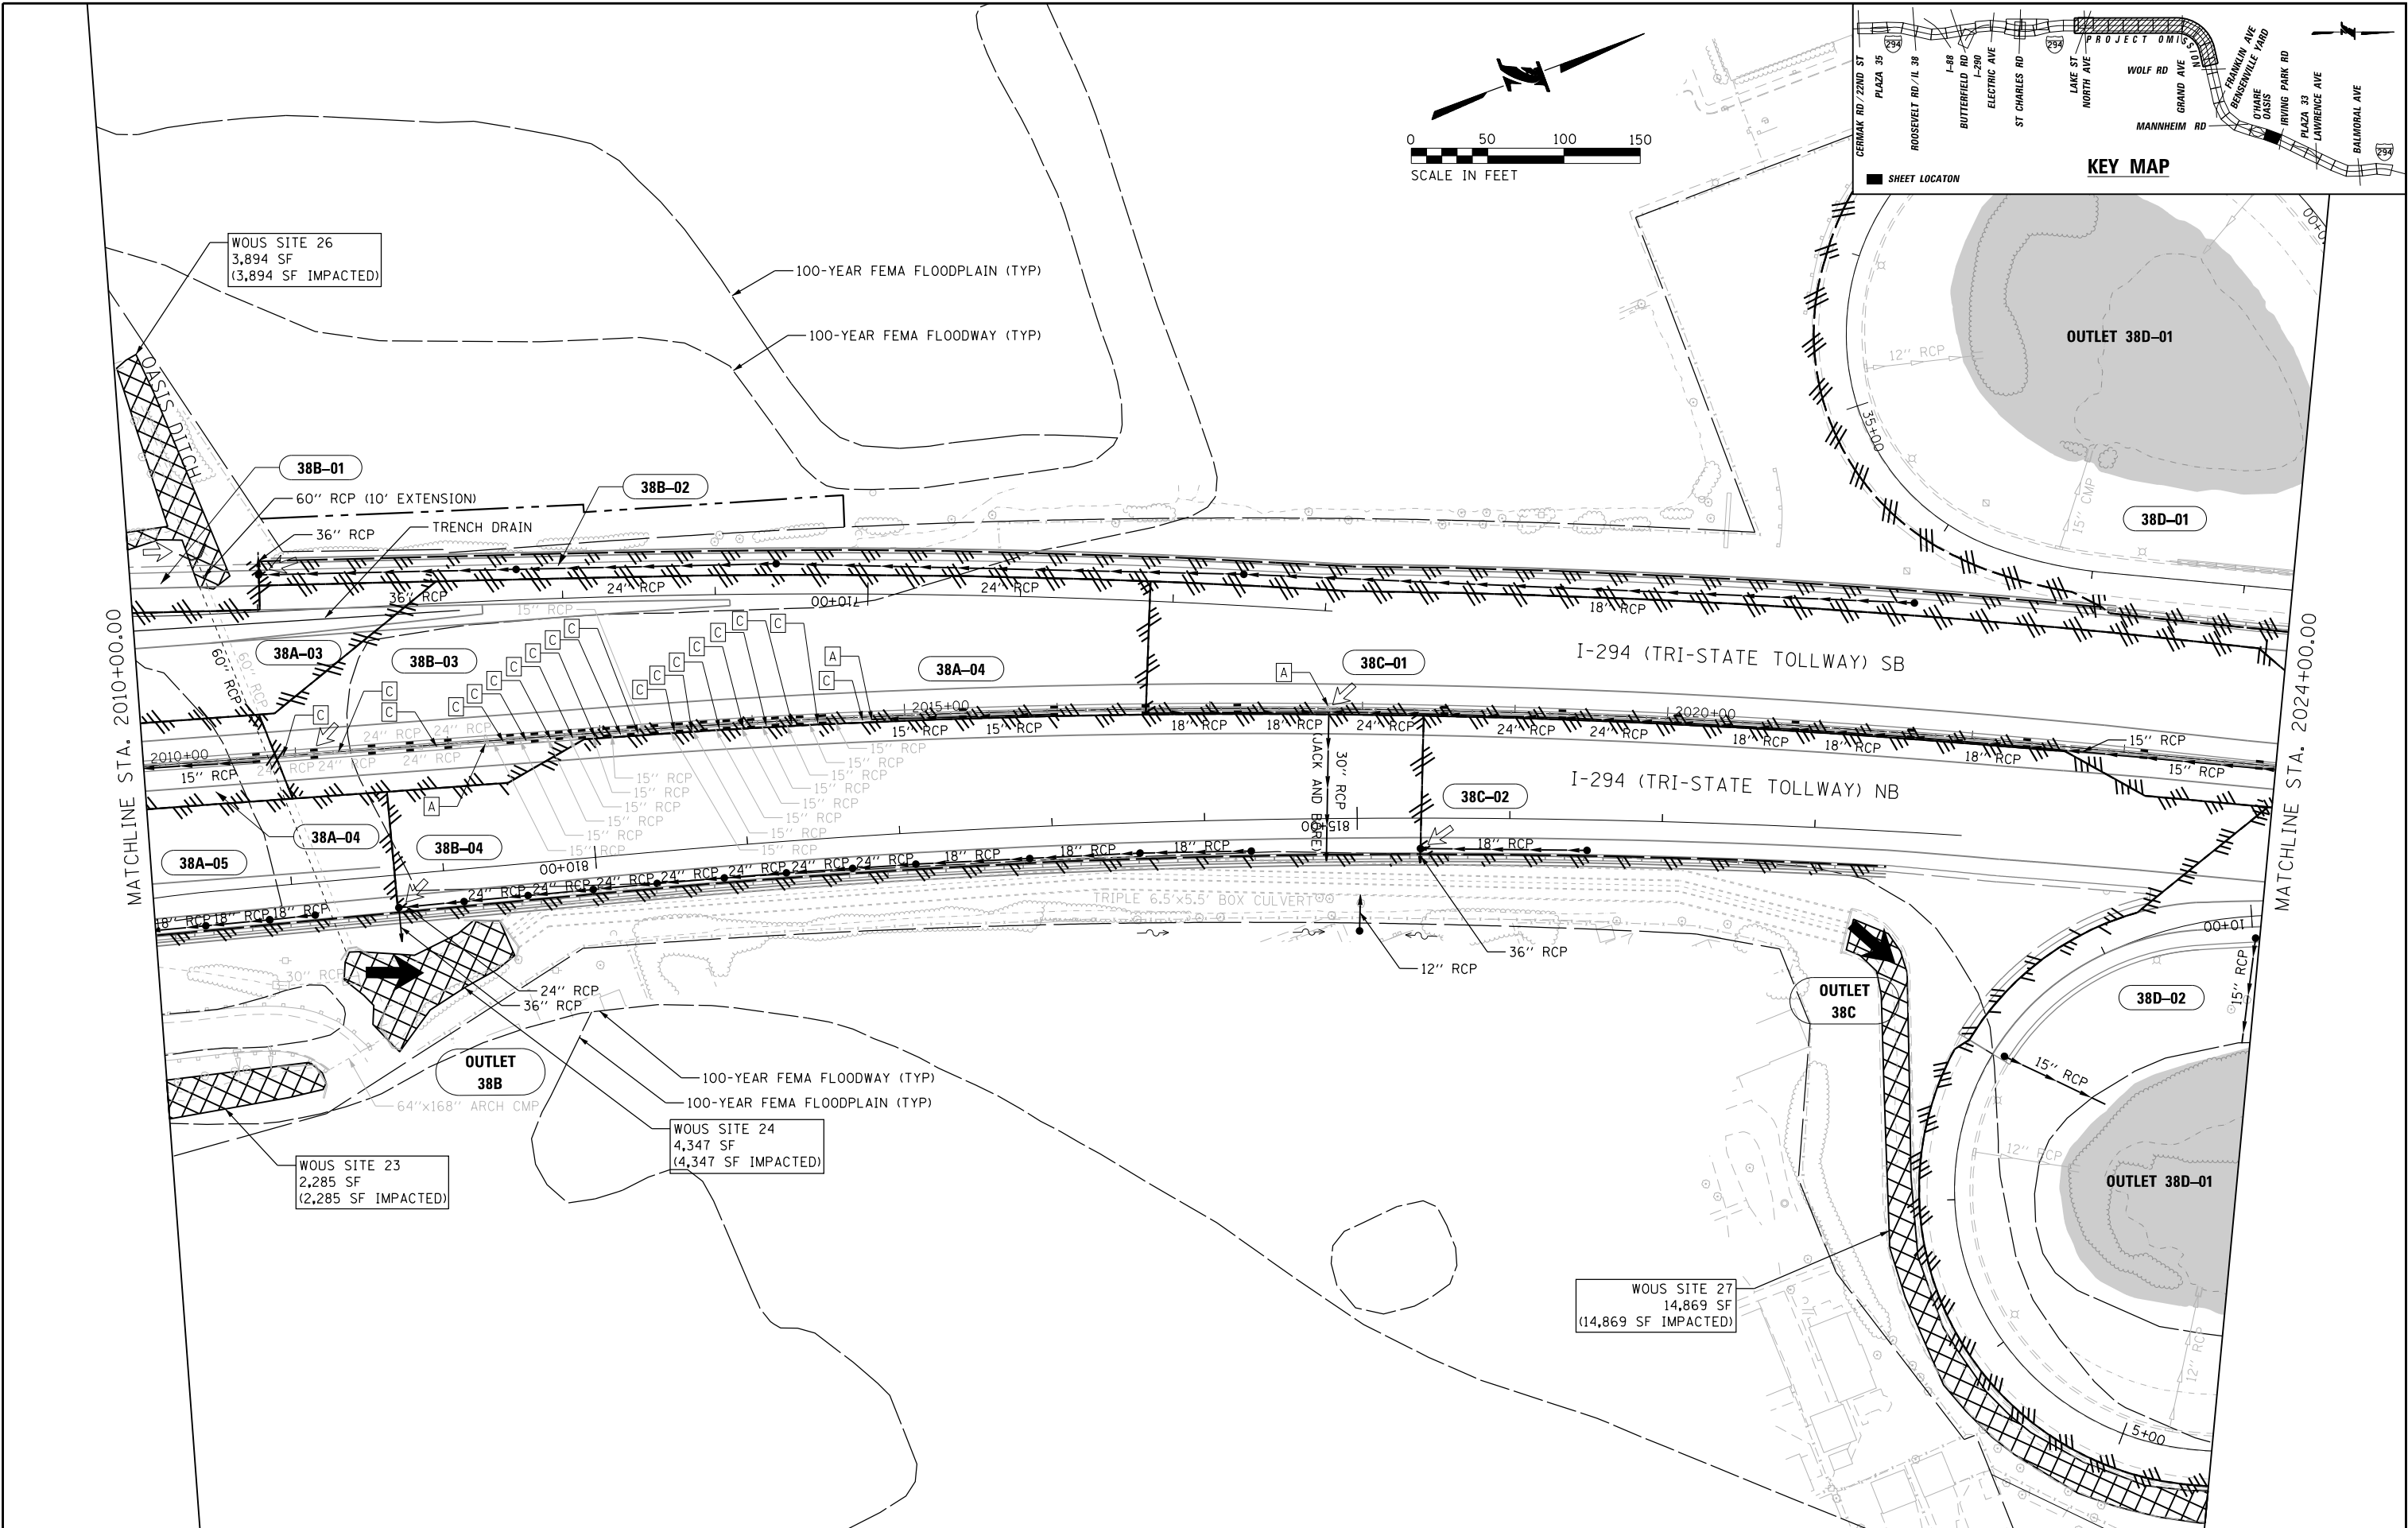


DRAWN BY KRH		SCALE 1" = 50'	 HANSON © Copyright Hanson Professional Services Inc.	750 Warrenville Rd, Suite 200 Lisle, Illinois 60532 Telephone: 630.990.3800 Fax: 630.990.3801	 THE ILLINOIS STATE TOLL HIGHWAY AUTHORITY 2700 OGDEN AVENUE DOWNERS GROVE, ILLINOIS 60515	REVISIONS			RR-14-4224		SHEET NO. PDP-33 DRAWING NO. 85 OF 196
CHECKED BY JJW		DATE 12/22/2017				NO.	DATE	DESCRIPTION	EXHIBIT A5.5-4 PROPOSED DRAINAGE PLAN		

LAYOUT	KAS	10/26/17
DRAWN	KAS	10/26/17
REVIEWED	JJW	--



Default: C:\Users\jacobson\Documents\924600_Central_Tri-State_Tollway\924600\700CAD\2\Hanson\700DRAIN\Plan & Profile\4224H-ent-drain-in-010.dgn
12/22/2017 10:00:00 1' in.

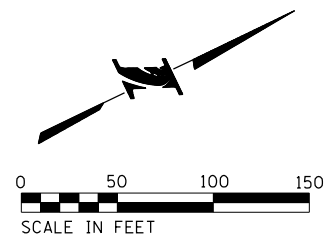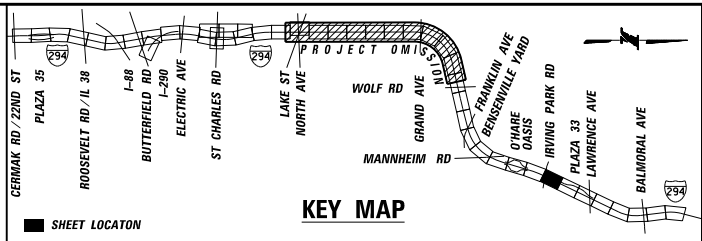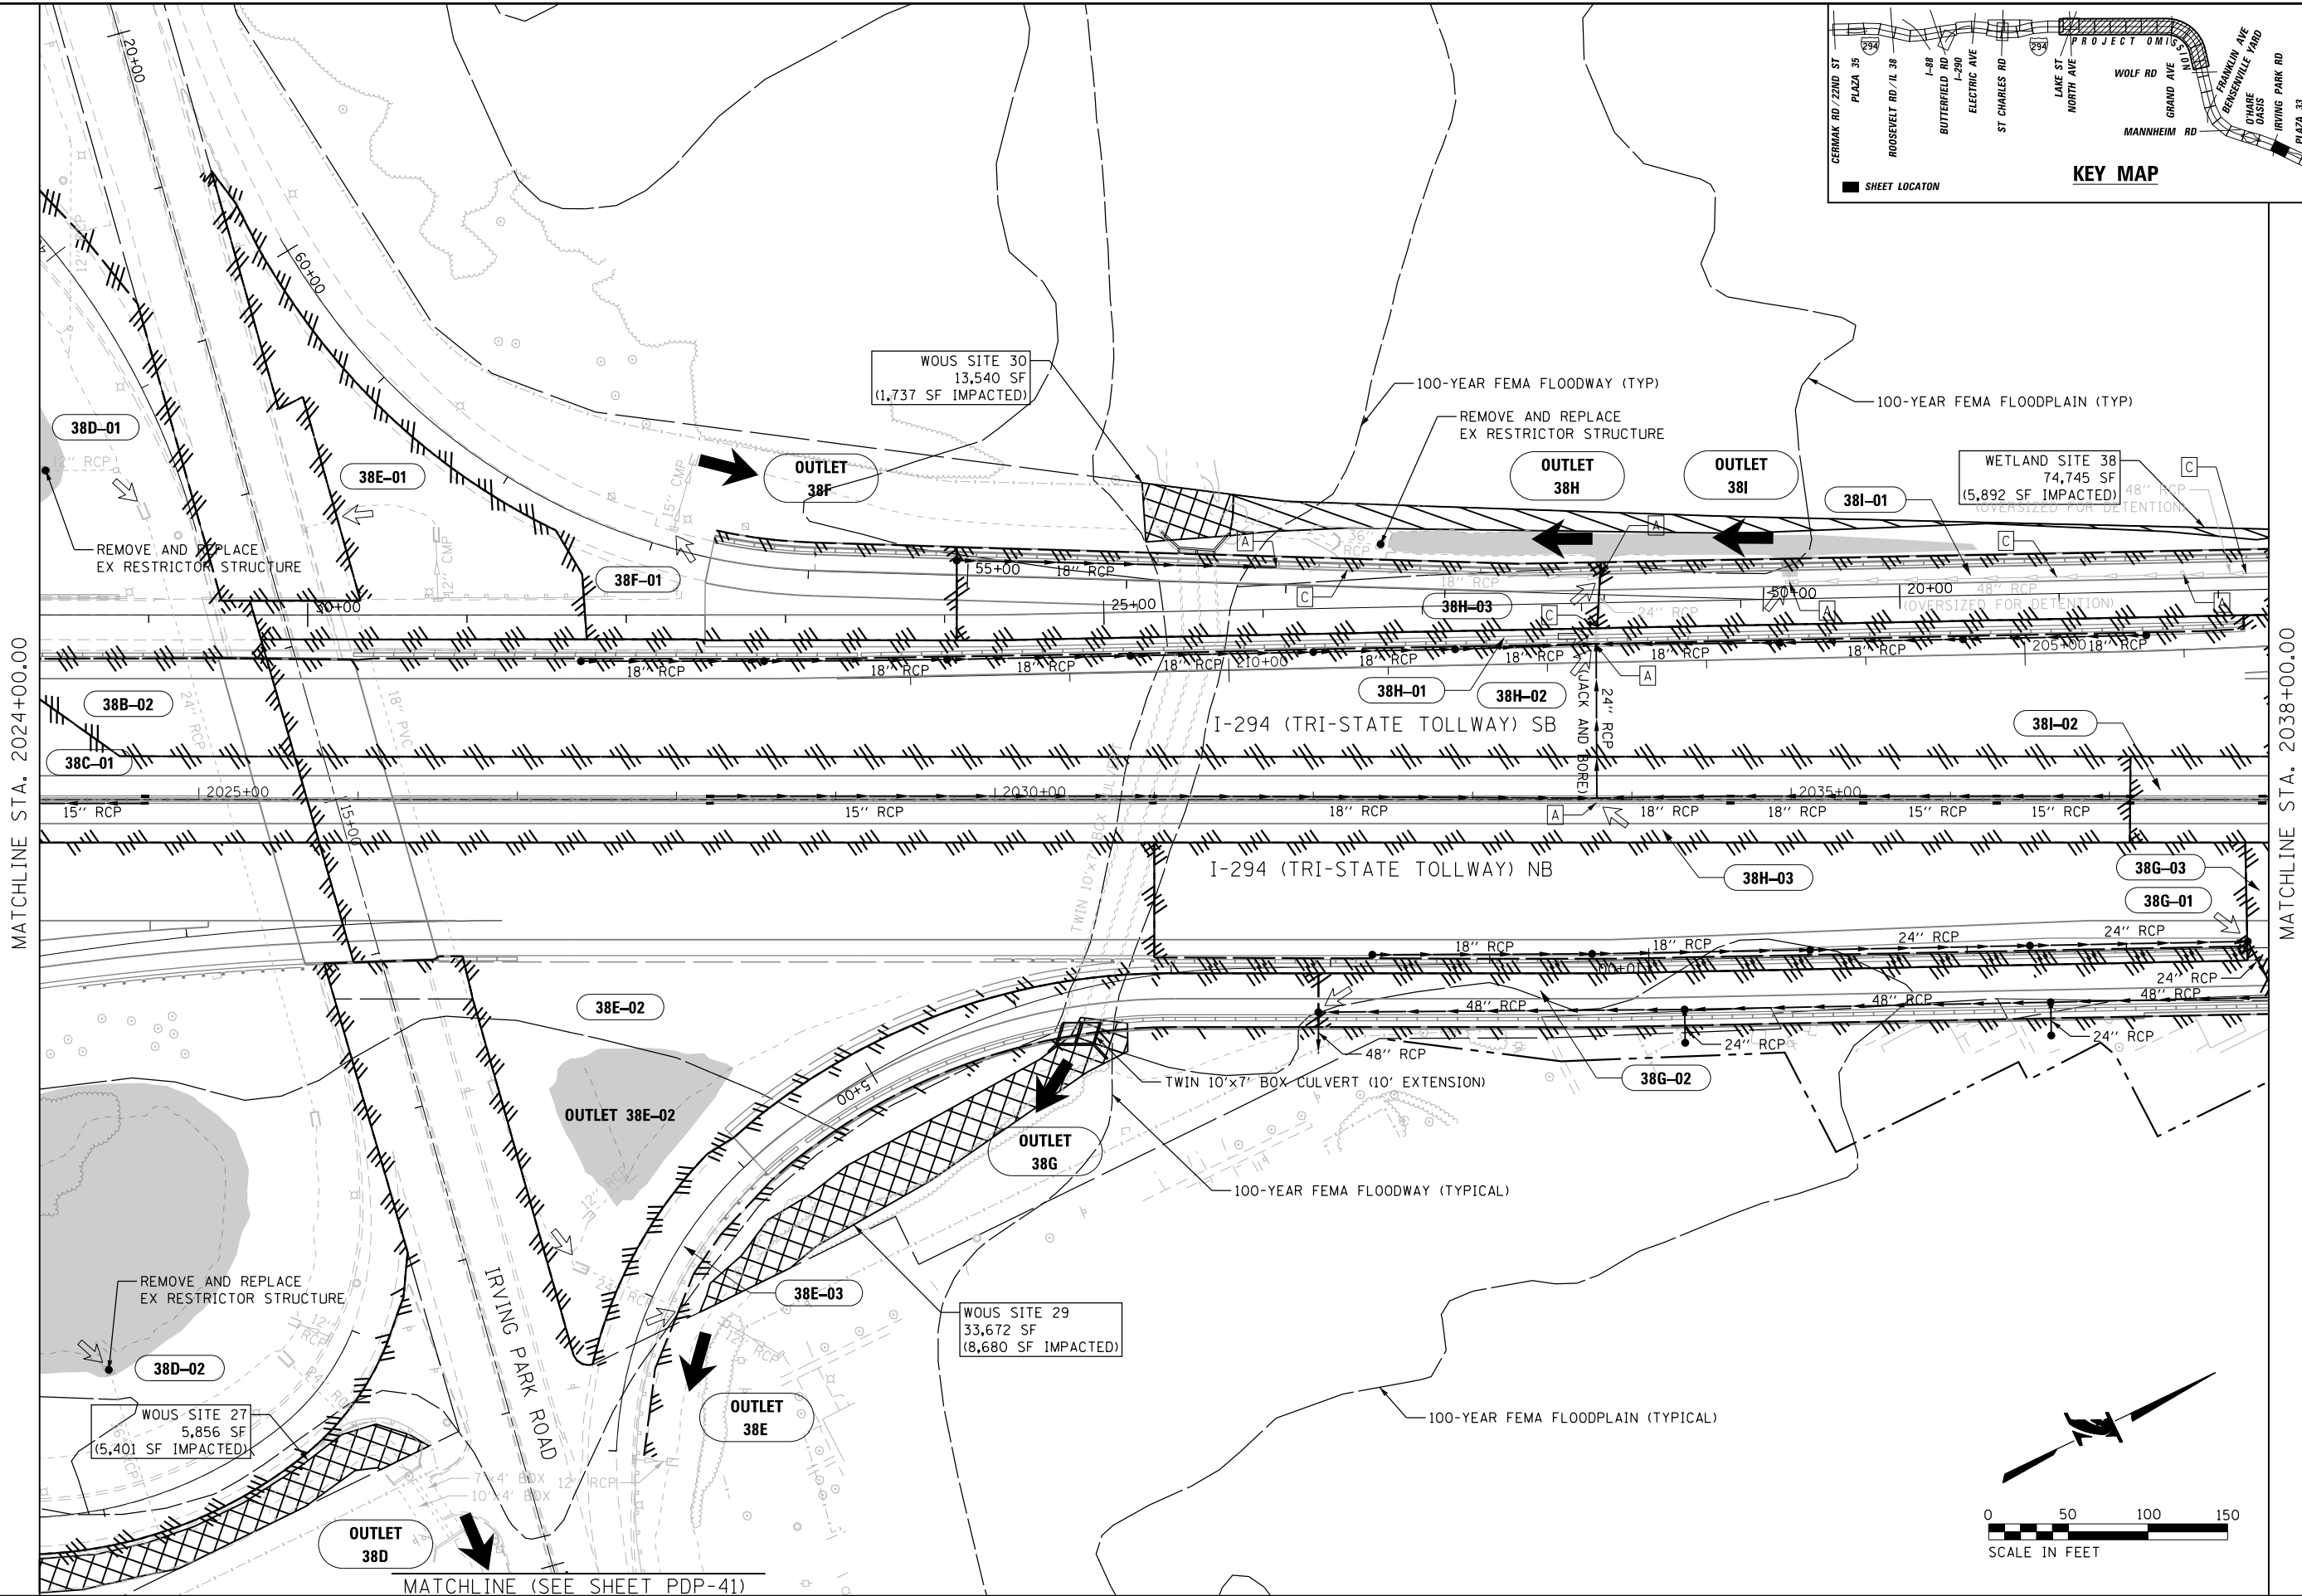

DRAWN BY KRH		SCALE 1" = 50'	 750 Warrenville Rd, Suite 200 Lisle, Illinois 60532 Telephone: 630.990.3800 Fax: 630.990.3801 © Copyright Hanson Professional Services Inc.	 THE ILLINOIS STATE TOLL HIGHWAY AUTHORITY 2700 OGDEN AVENUE DOWNERS GROVE, ILLINOIS 60515	REVISIONS			RR-14-4224	SHEET NO. PDP-34
CHECKED BY JJW		DATE 12/22/2017			NO. DATE DESCRIPTION			EXHIBIT A5.5-4 PROPOSED DRAINAGE PLAN	DRAWING NO. 86 OF 196

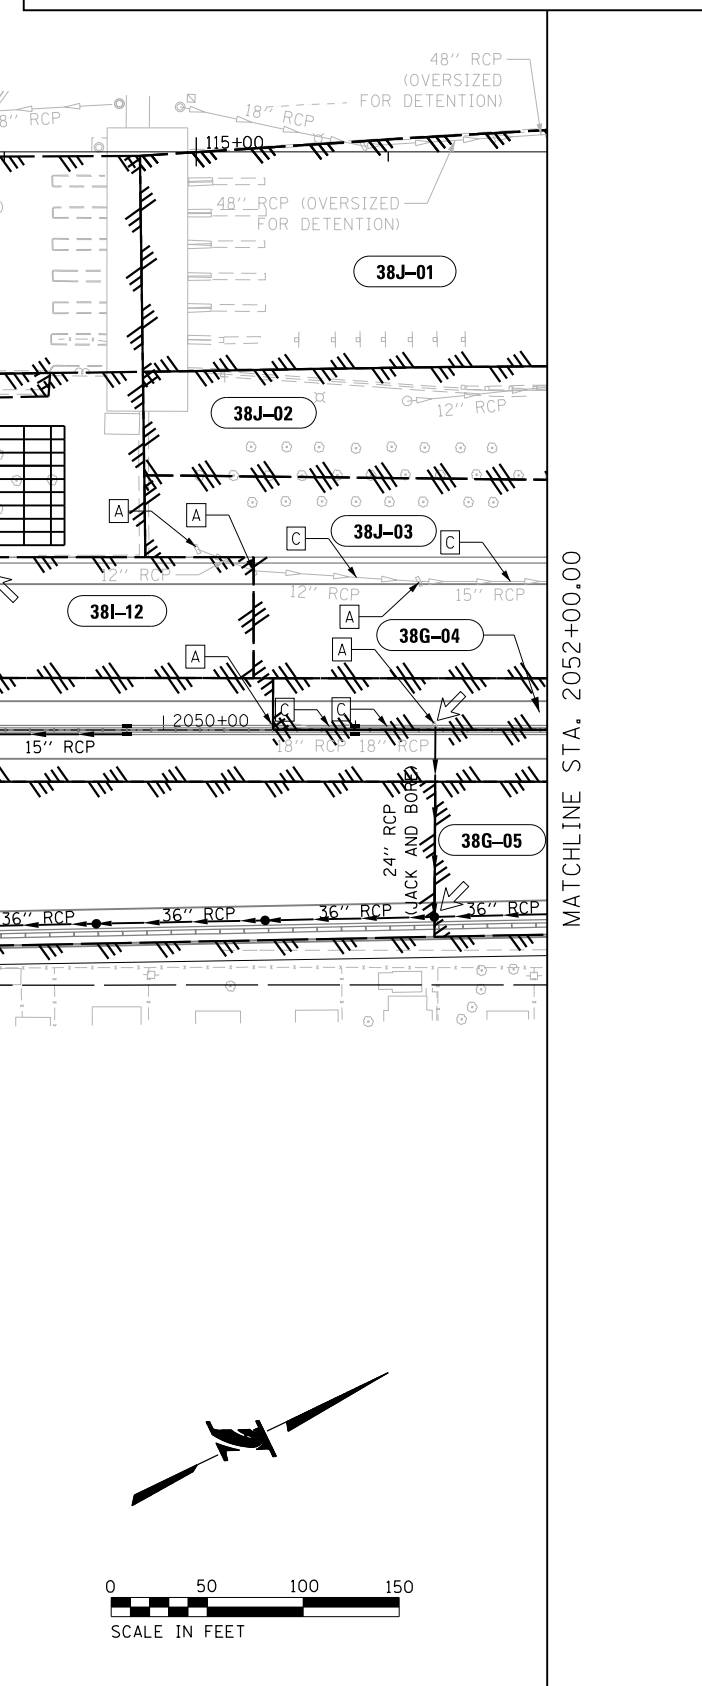



DRAWN BY	KRH	SCALE	1" = 50'
CHECKED BY	JJW	DATE	12/22/2017

  

SHEET NO.
PDP-35
DRAWING NO.
87 OF 196

LAYOUT	KAS	10/26/17
DRAWN	KAS	10/26/17
REVIEWED	JJM	--

Default: pet:\projects\Illinois Tollway\Documents\924600_Central_Tri-State_Tollway\4224H-ent-drain-in-012.dgn
 12/22/2017
 100.00000' / in.

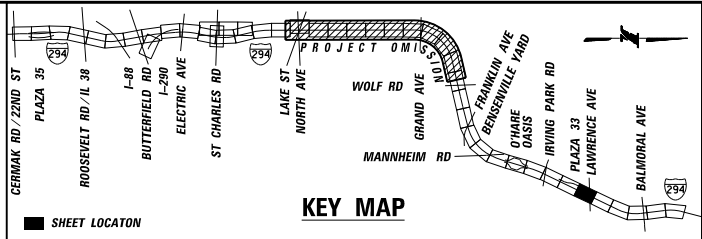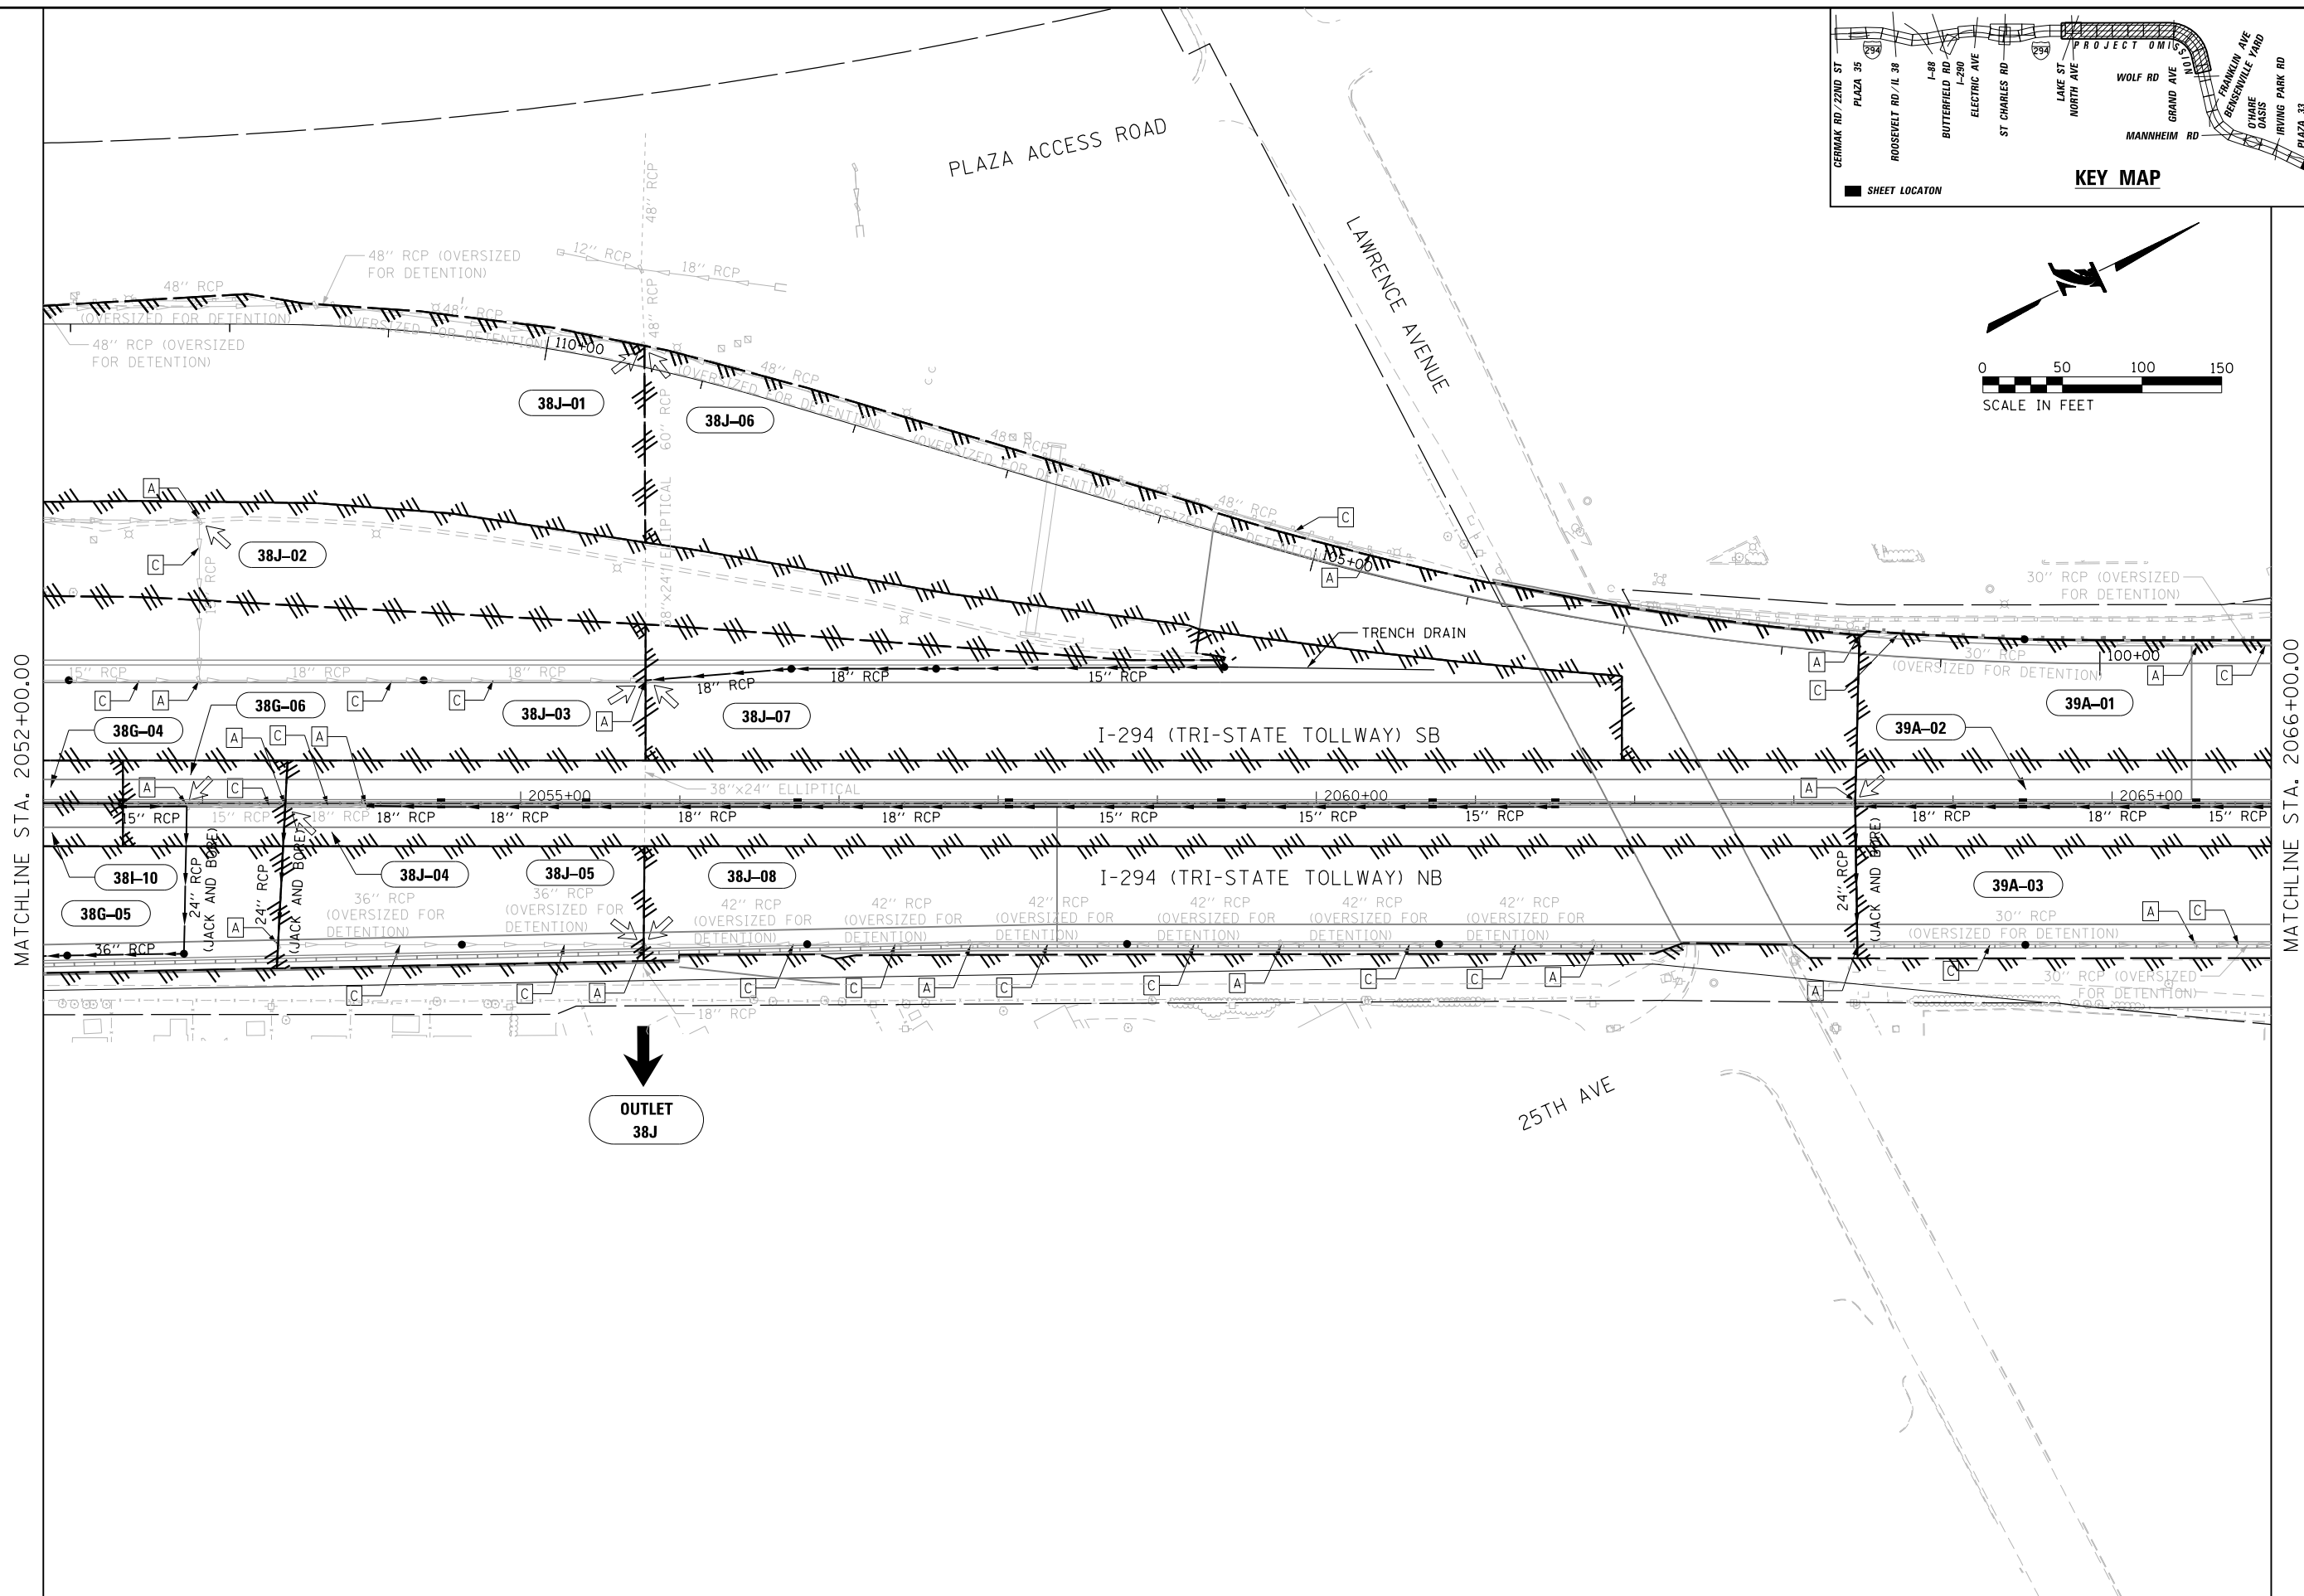

DRAWN BY	KRH	SCALE	1" = 50'
CHECKED BY	JJW	DATE	12/22/2017

HANSON
 750 Warrenville Rd, Suite 200
 Lisle, Illinois 60532
 Telephone: 630.990.3800
 Fax: 630.990.3801

THE ILLINOIS STATE TOLL HIGHWAY AUTHORITY
 2700 OGDEN AVENUE
 DOWNERS GROVE, ILLINOIS 60515

REVISIONS		
NO.	DATE	DESCRIPTION


RR-14-4224
EXHIBIT A5.5-4
PROPOSED DRAINAGE PLAN

SHEET NO.	PDP-36
DRAWING NO.	88 OF 196



LAYOUT	KAS	10/26/17
DRAWN	KAS	10/26/17
REVIEWED	JJM	--

Default: pet:\projects\Illinois\Documents\924600\Central_Tri-State_Tollway\4224H-ent-drain-in-013.dgn
 12/22/2017 10:00:00 / / in.

MATCHLINE STA. 2066+00.00

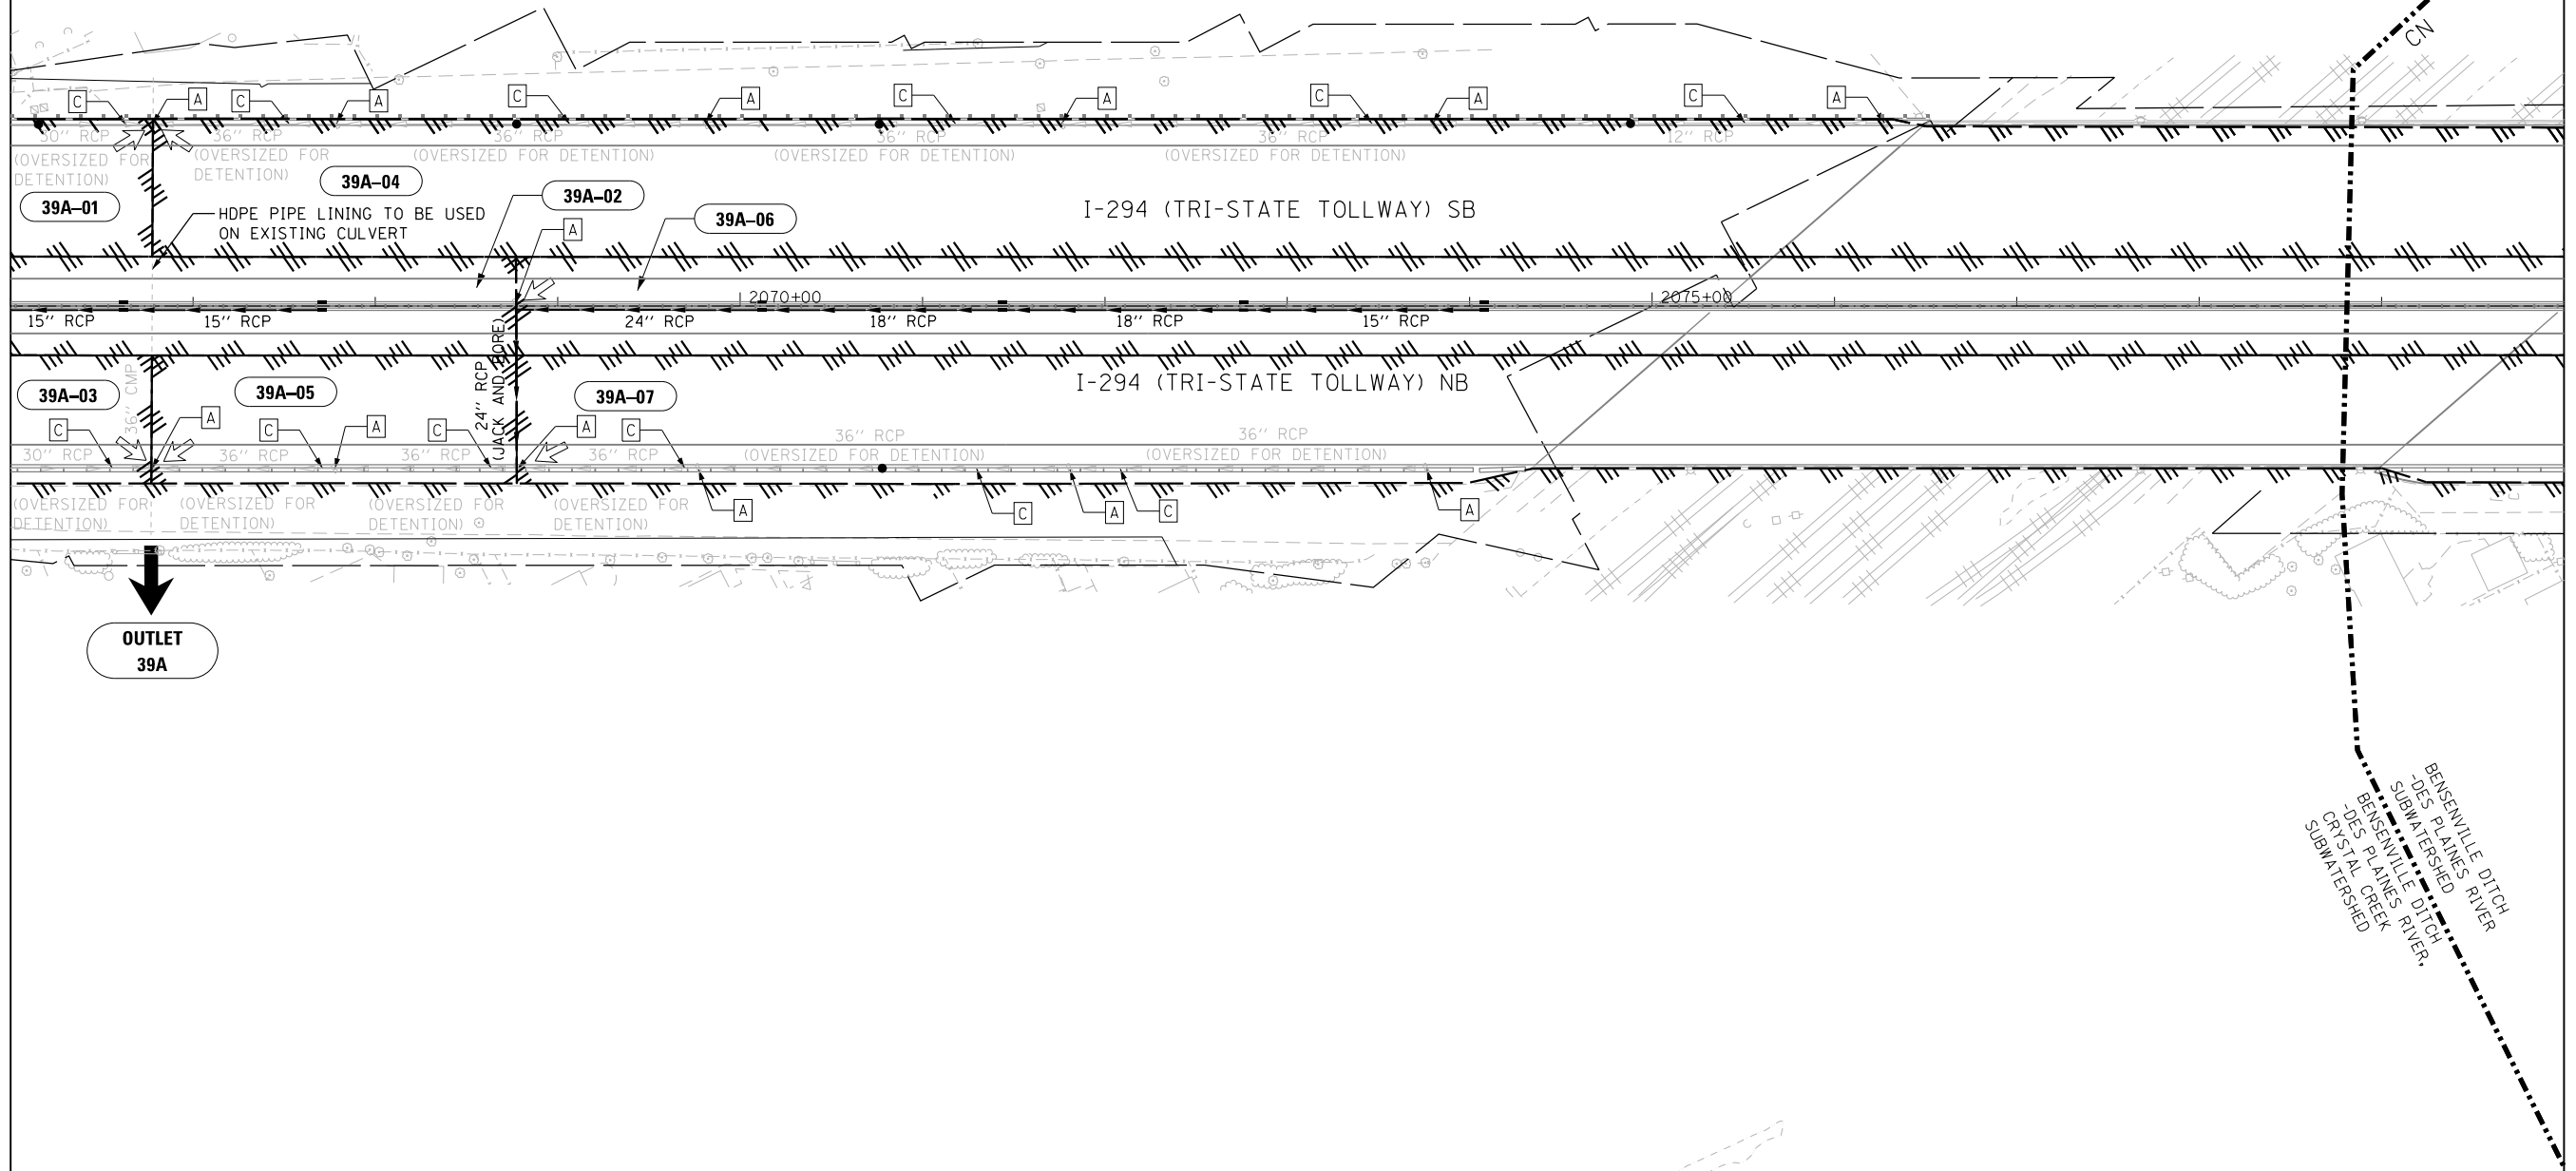

MATCHLINE STA. 2080+00.00

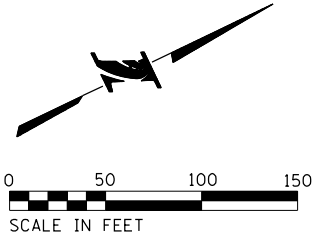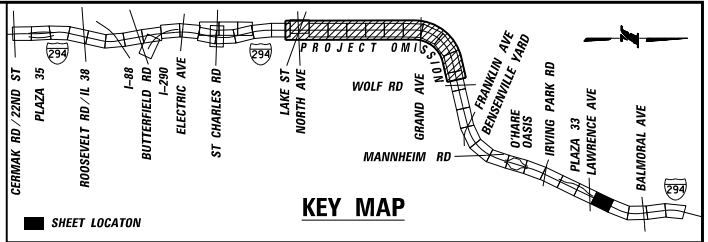

DRAWN BY **KRH** SCALE **1" = 50'**
 CHECKED BY **JJW** DATE **12/22/2017**





750 Warrenville Rd, Suite 200
 Lisle, Illinois 60532
 Telephone: 630.990.3800
 Fax: 630.990.3801



REVISIONS		
NO.	DATE	DESCRIPTION

RR-14-4224
EXHIBIT A5.5-4
PROPOSED DRAINAGE PLAN

SHEET NO.
PDP-37
 DRAWING NO.
89 OF 196

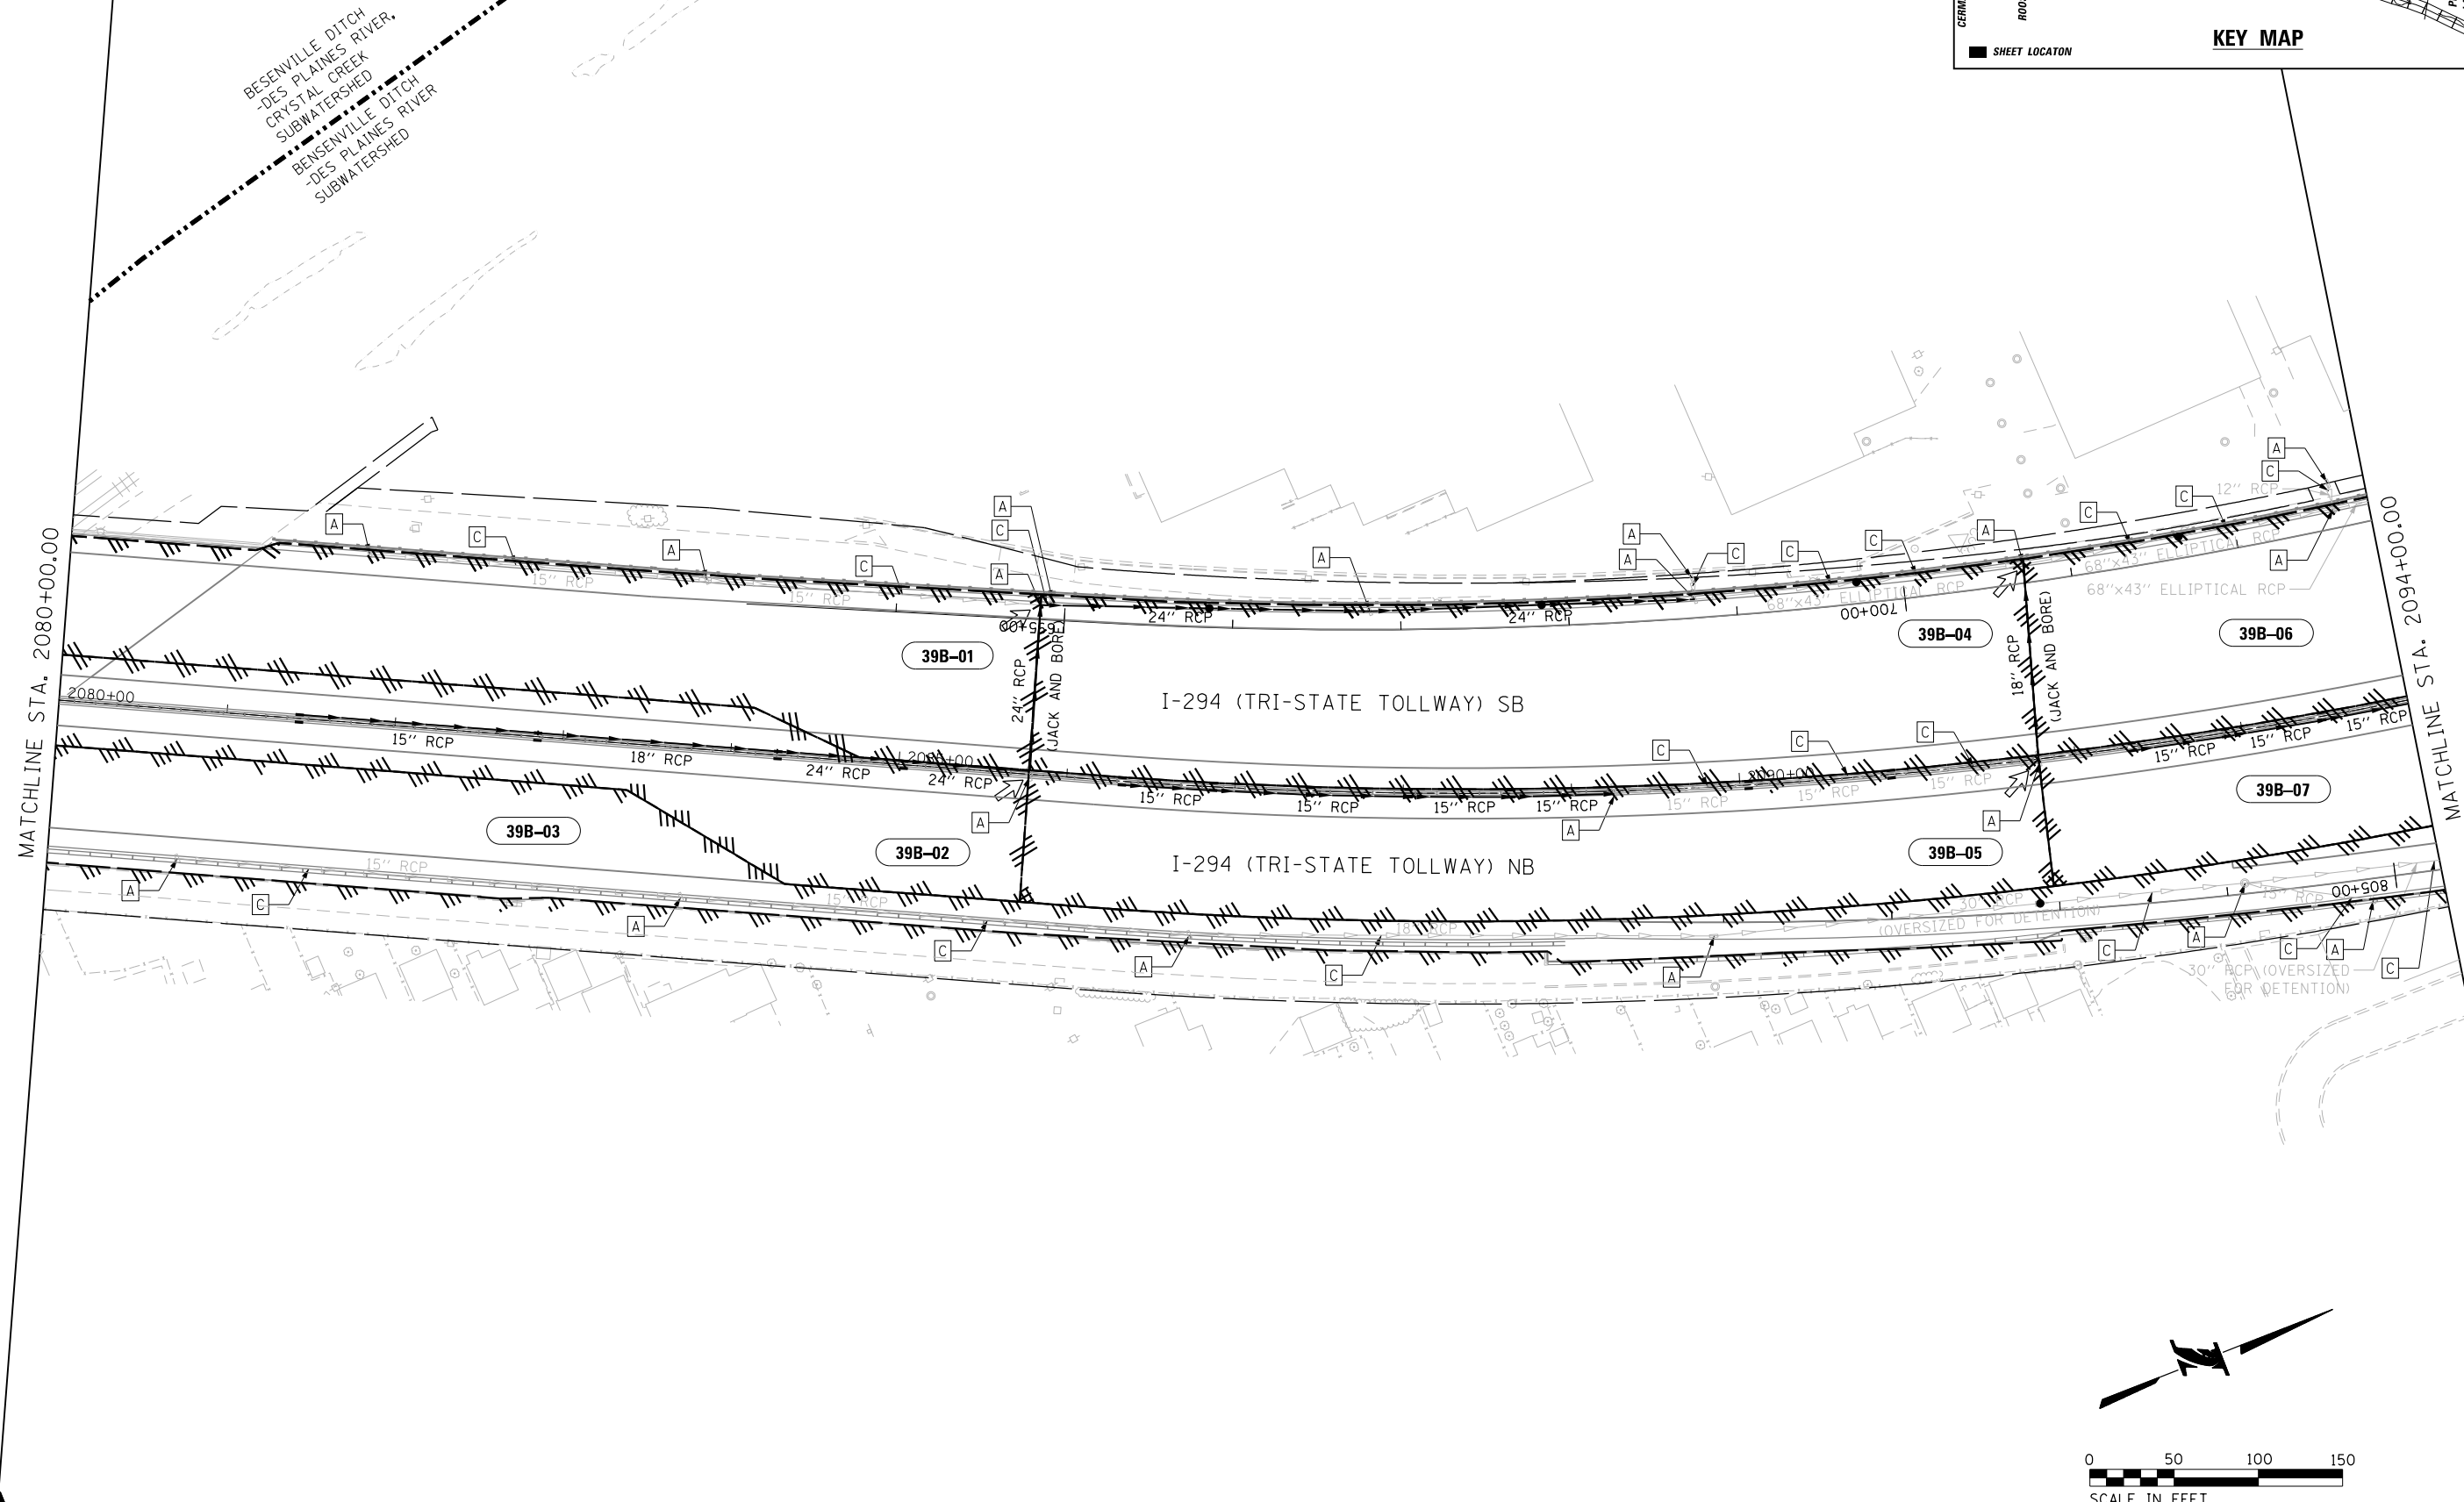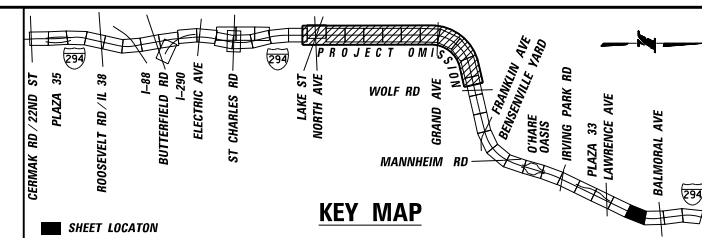

LAYOUT	KAS	10/26/17
DRAWN	KAS	10/26/17
REVIEWED	JJW	--

```
Default:
%matlab\bin\win64\ncllcs01.jacobs.com\MAT Documents\C9X24600\700CADD2Hanson\705DRAIN.Plan & Profile V42Z4H-sht-drain-im-gj4.dgn
100.00000 / in, 12/22/2017
```

<i>DRAWN BY</i>	KRH	<i>SCALE</i>	1" = 50'
<i>CHECKED BY</i>	JJW	<i>DATE</i>	12/22/2017



750 Warrenville Rd, Suite 200
Lisle, Illinois 60532
Telephone: 630.990.3800
Fax: 630.990.3801





THE ILLINOIS STATE TOLL HIGHWAY AUTHORITY
2700 OGDEN AVENUE
DOWNERS GROVE, ILLINOIS 60515

REVISIONS		
NO.	DATE	DESCRIPTION

RR-14-4224
EXHIBIT A5.5-4 PROPOSED DRAINAGE PLAN

SHEET NO.
PDP-38
DRAWING NO.
90 OF 196

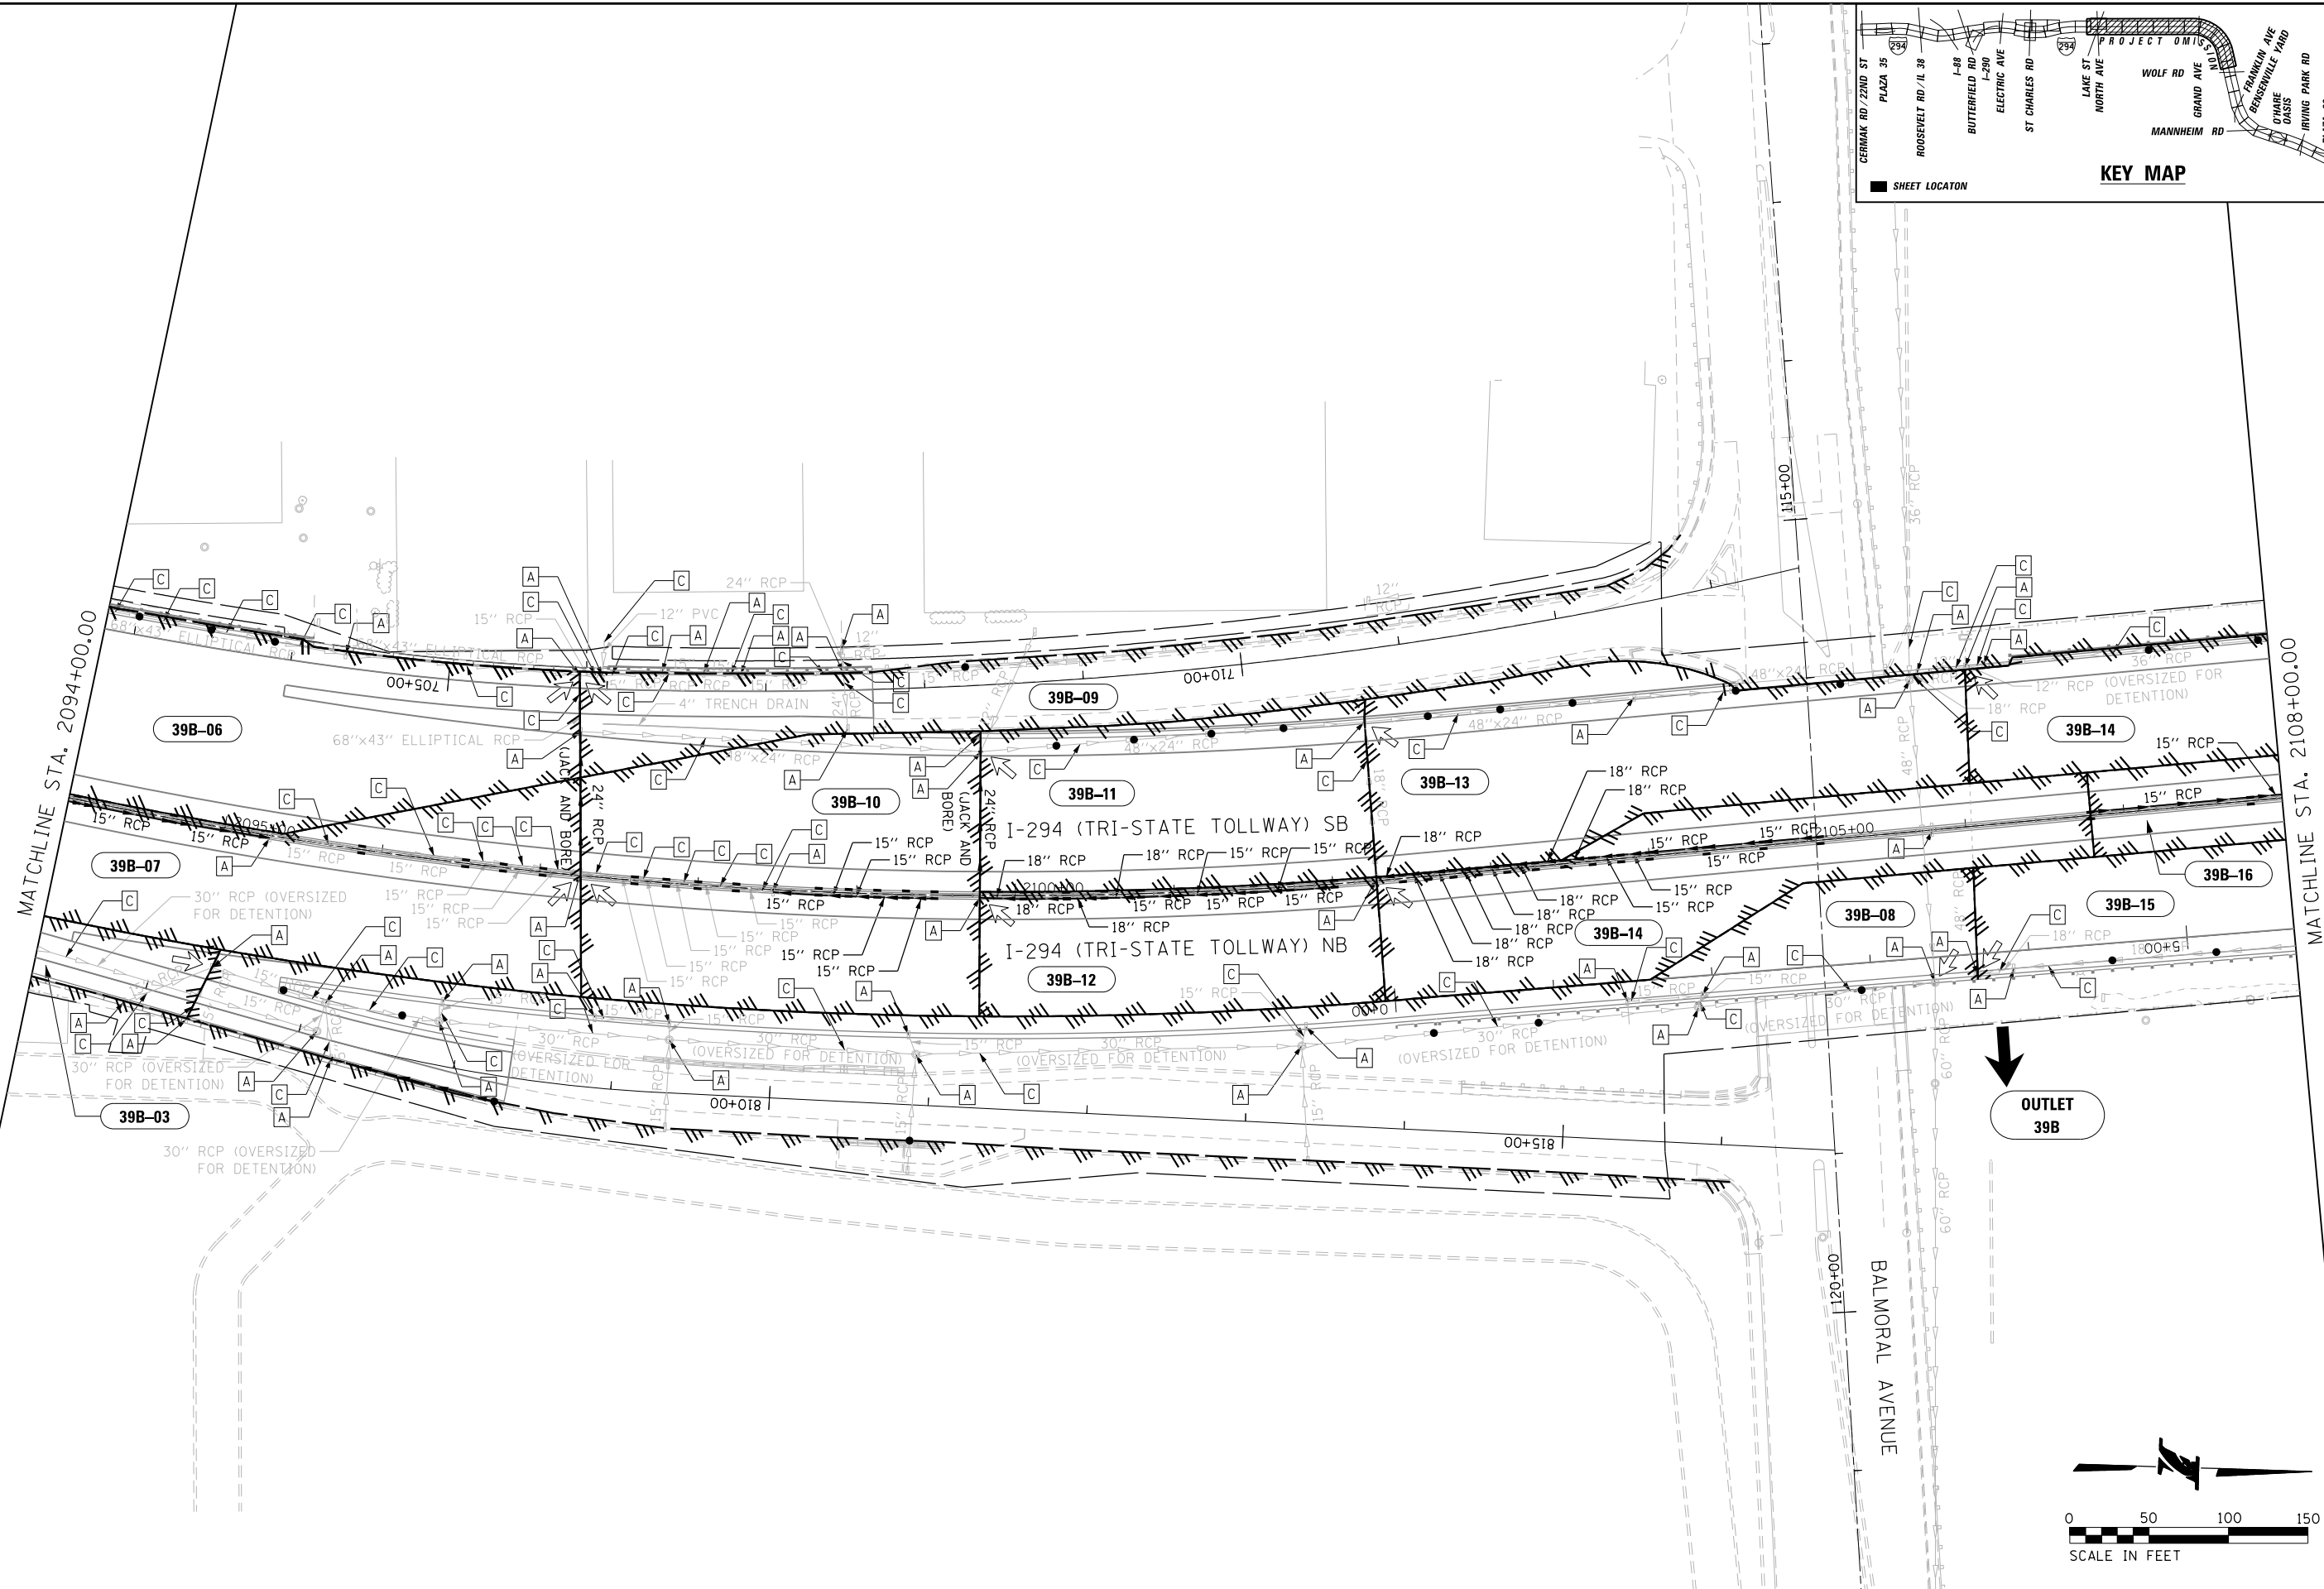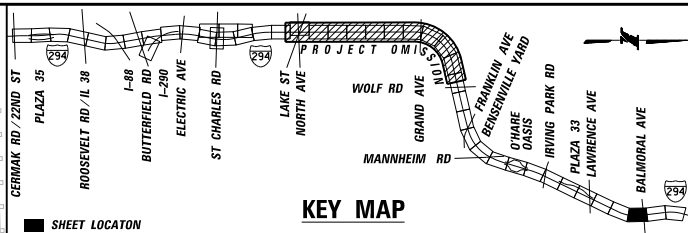

LAYOUT	KAS	10/26/17
DRAWN	KAS	10/26/17
REVIEWED	JJW	--

Default
C:\Users\US01\Documents\N1\Documents\C9\24680_7000\AD2\Henson\705DRAIN\Plan & Profile\4224H-shr-drain-m-0155.dgn
100.000000 / / in.
12/22/2017

DRAWN BY	KRH	SCALE	1" = 50'
CHECKED BY	JJW	DATE	12/22/2017



750 Warrenville Rd, Suite 200
Lisle, Illinois 60532
Telephone: 630.990.3800
Fax: 630.990.3801



THE ILLINOIS STATE TOLL HIGHWAY AUTHORITY
2700 OGDEN AVENUE
DOWNERS GROVE, ILLINOIS 60515

REVISIONS		
NO.	DATE	DESCRIPTION

RR-14-4224


EXHIBIT A5.5-4
PROPOSED DRAINAGE PLAN

SHEET NO.
PDP-39
DRAWING NO.
91 OF 196



LAYOUT	KAS	10/26/17
DRAWN	KAS	10/26/17
REVIEWED	JJM	--

Default: pet:\projects\Illinois Tollway\Documents\924600_Central_Tri-State_Tollway\924600\700\CAD\Drawings\700\Drawings\Plan & Profile\4224H-sht-drain-in-016.dgn
12/22/2017
100.0000' / in.

MATCHLINE STA. 2108+00.00

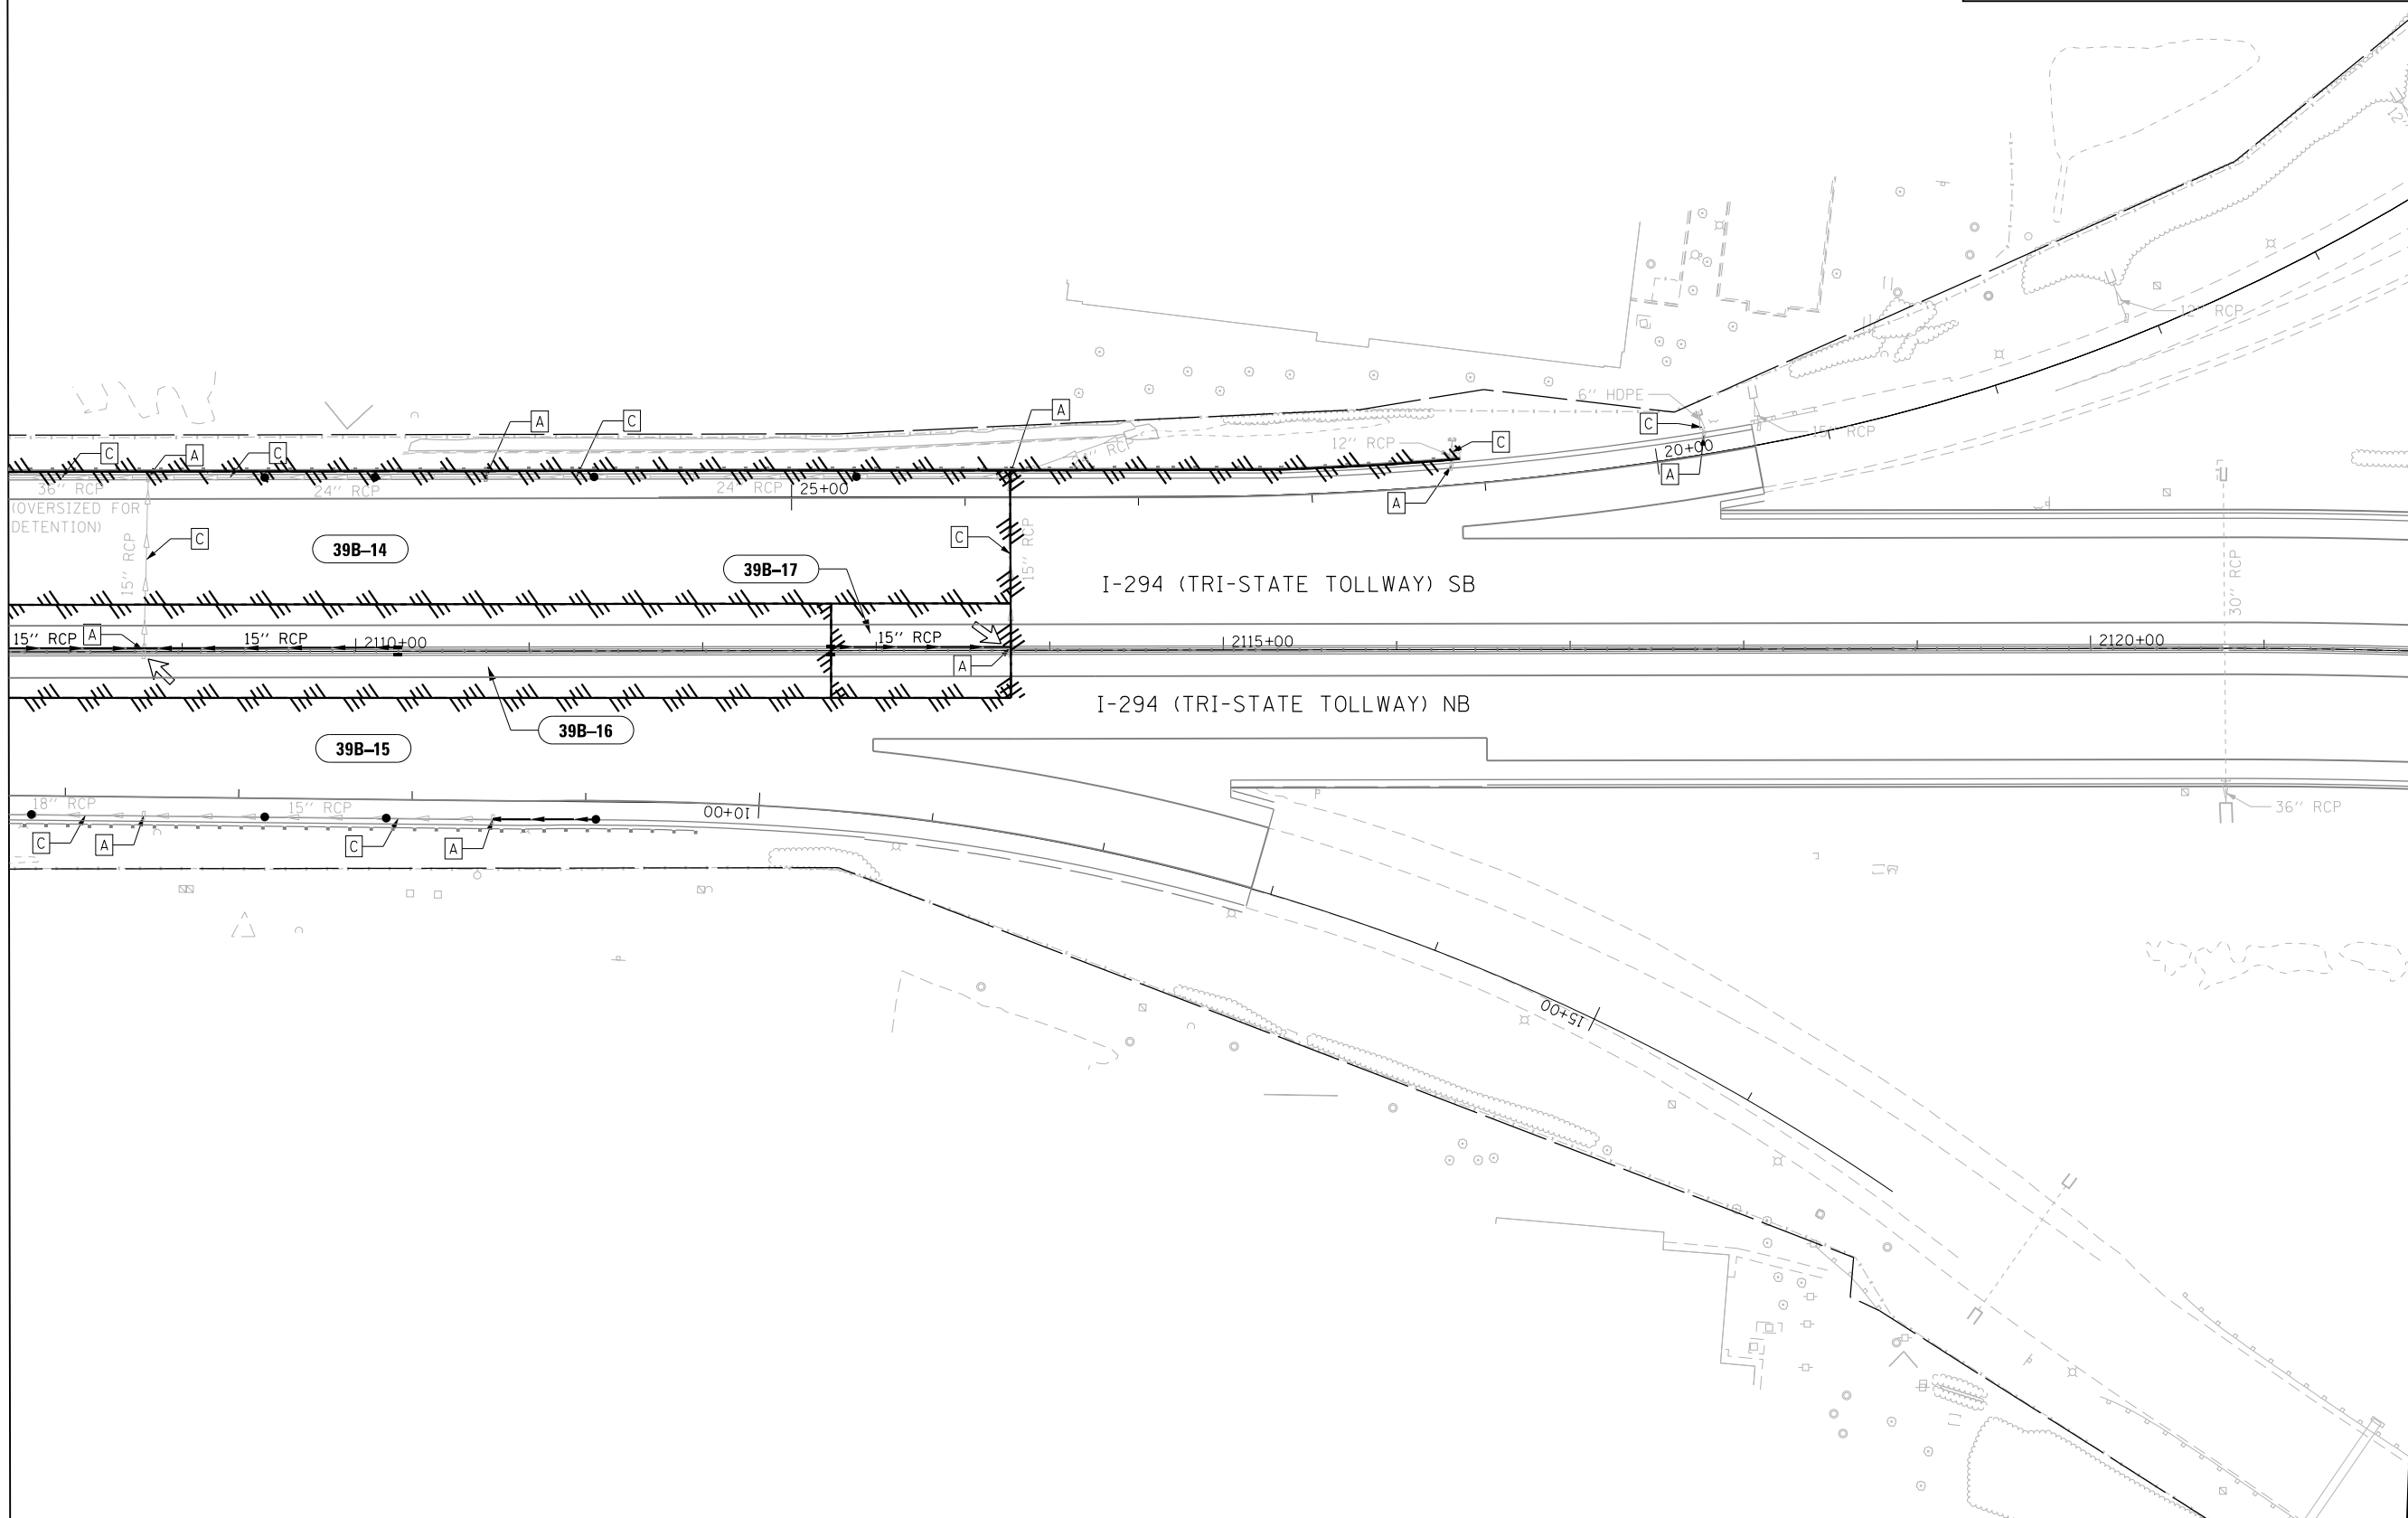

MATCHLINE STA. 2122+00.00

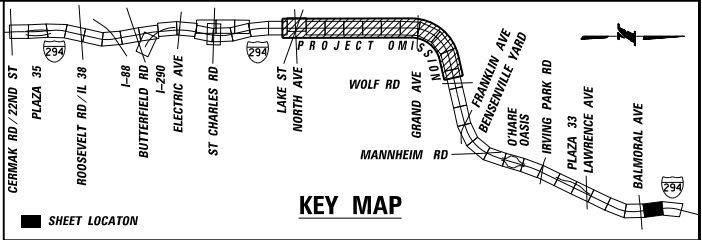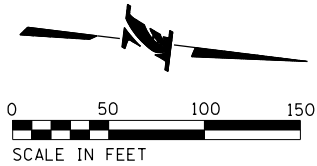

DRAWN BY	KRH	SCALE	1" = 50'
CHECKED BY	JJW	DATE	12/22/2017



750 Warrenville Rd, Suite 200
Lisle, Illinois 60532
Telephone: 630.990.3800
Fax: 630.990.3801



THE ILLINOIS STATE TOLL HIGHWAY AUTHORITY
2700 OGDEN AVENUE
DOWNERS GROVE, ILLINOIS 60515

REVISIONS		
NO.	DATE	DESCRIPTION



RR-14-4224
EXHIBIT A5.5-4
PROPOSED DRAINAGE PLAN

SHEET NO.
PDP-40
DRAWING NO.
92 OF 196




```

default:
  C:\wsl\Ubuntu\Documents\C9Y24600\Central_Tri-State_Tollway\C9Y24600\700C40D2\Hanson\705DRA\N\Plan & Profile\4224Hr-sht-dra\im-017.dgn
  100.00000 / in,
  12/22/2017
  enb01663

```

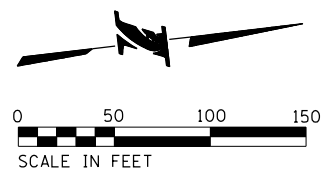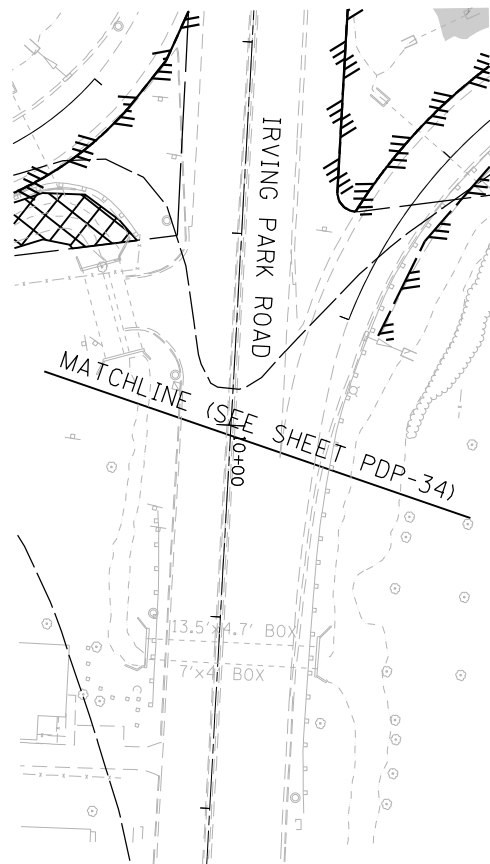

DRAWN BY KRH		SCALE 1" = 50'	 HANSON 750 Warrenville Rd, Suite 200 Lisle, Illinois 60532 Telephone: 630.990.3800 Fax: 630.990.3801 © Copyright Hanson Professional Services Inc.	 THE ILLINOIS STATE TOLL HIGHWAY AUTHORITY 2700 OGDEN AVENUE DOWNERS GROVE, ILLINOIS 60515	REVISIONS <table><thead><tr><th>NO.</th><th>DATE</th><th>DESCRIPTION</th></tr></thead><tbody><tr><td> </td><td> </td><td> </td></tr><tr><td> </td><td> </td><td> </td></tr><tr><td> </td><td> </td><td> </td></tr><tr><td> </td><td> </td><td> </td></tr><tr><td> </td><td> </td><td> </td></tr></tbody></table>			NO.	DATE	DESCRIPTION																RR-14-4224		SHEET NO. PDP-41
NO.	DATE	DESCRIPTION																										
CHECKED BY JJW		DATE 12/22/2017					EXHIBIT A5.5-4 PROPOSED DRAINAGE PLAN		DRAWING NO. 93 OF 196																			

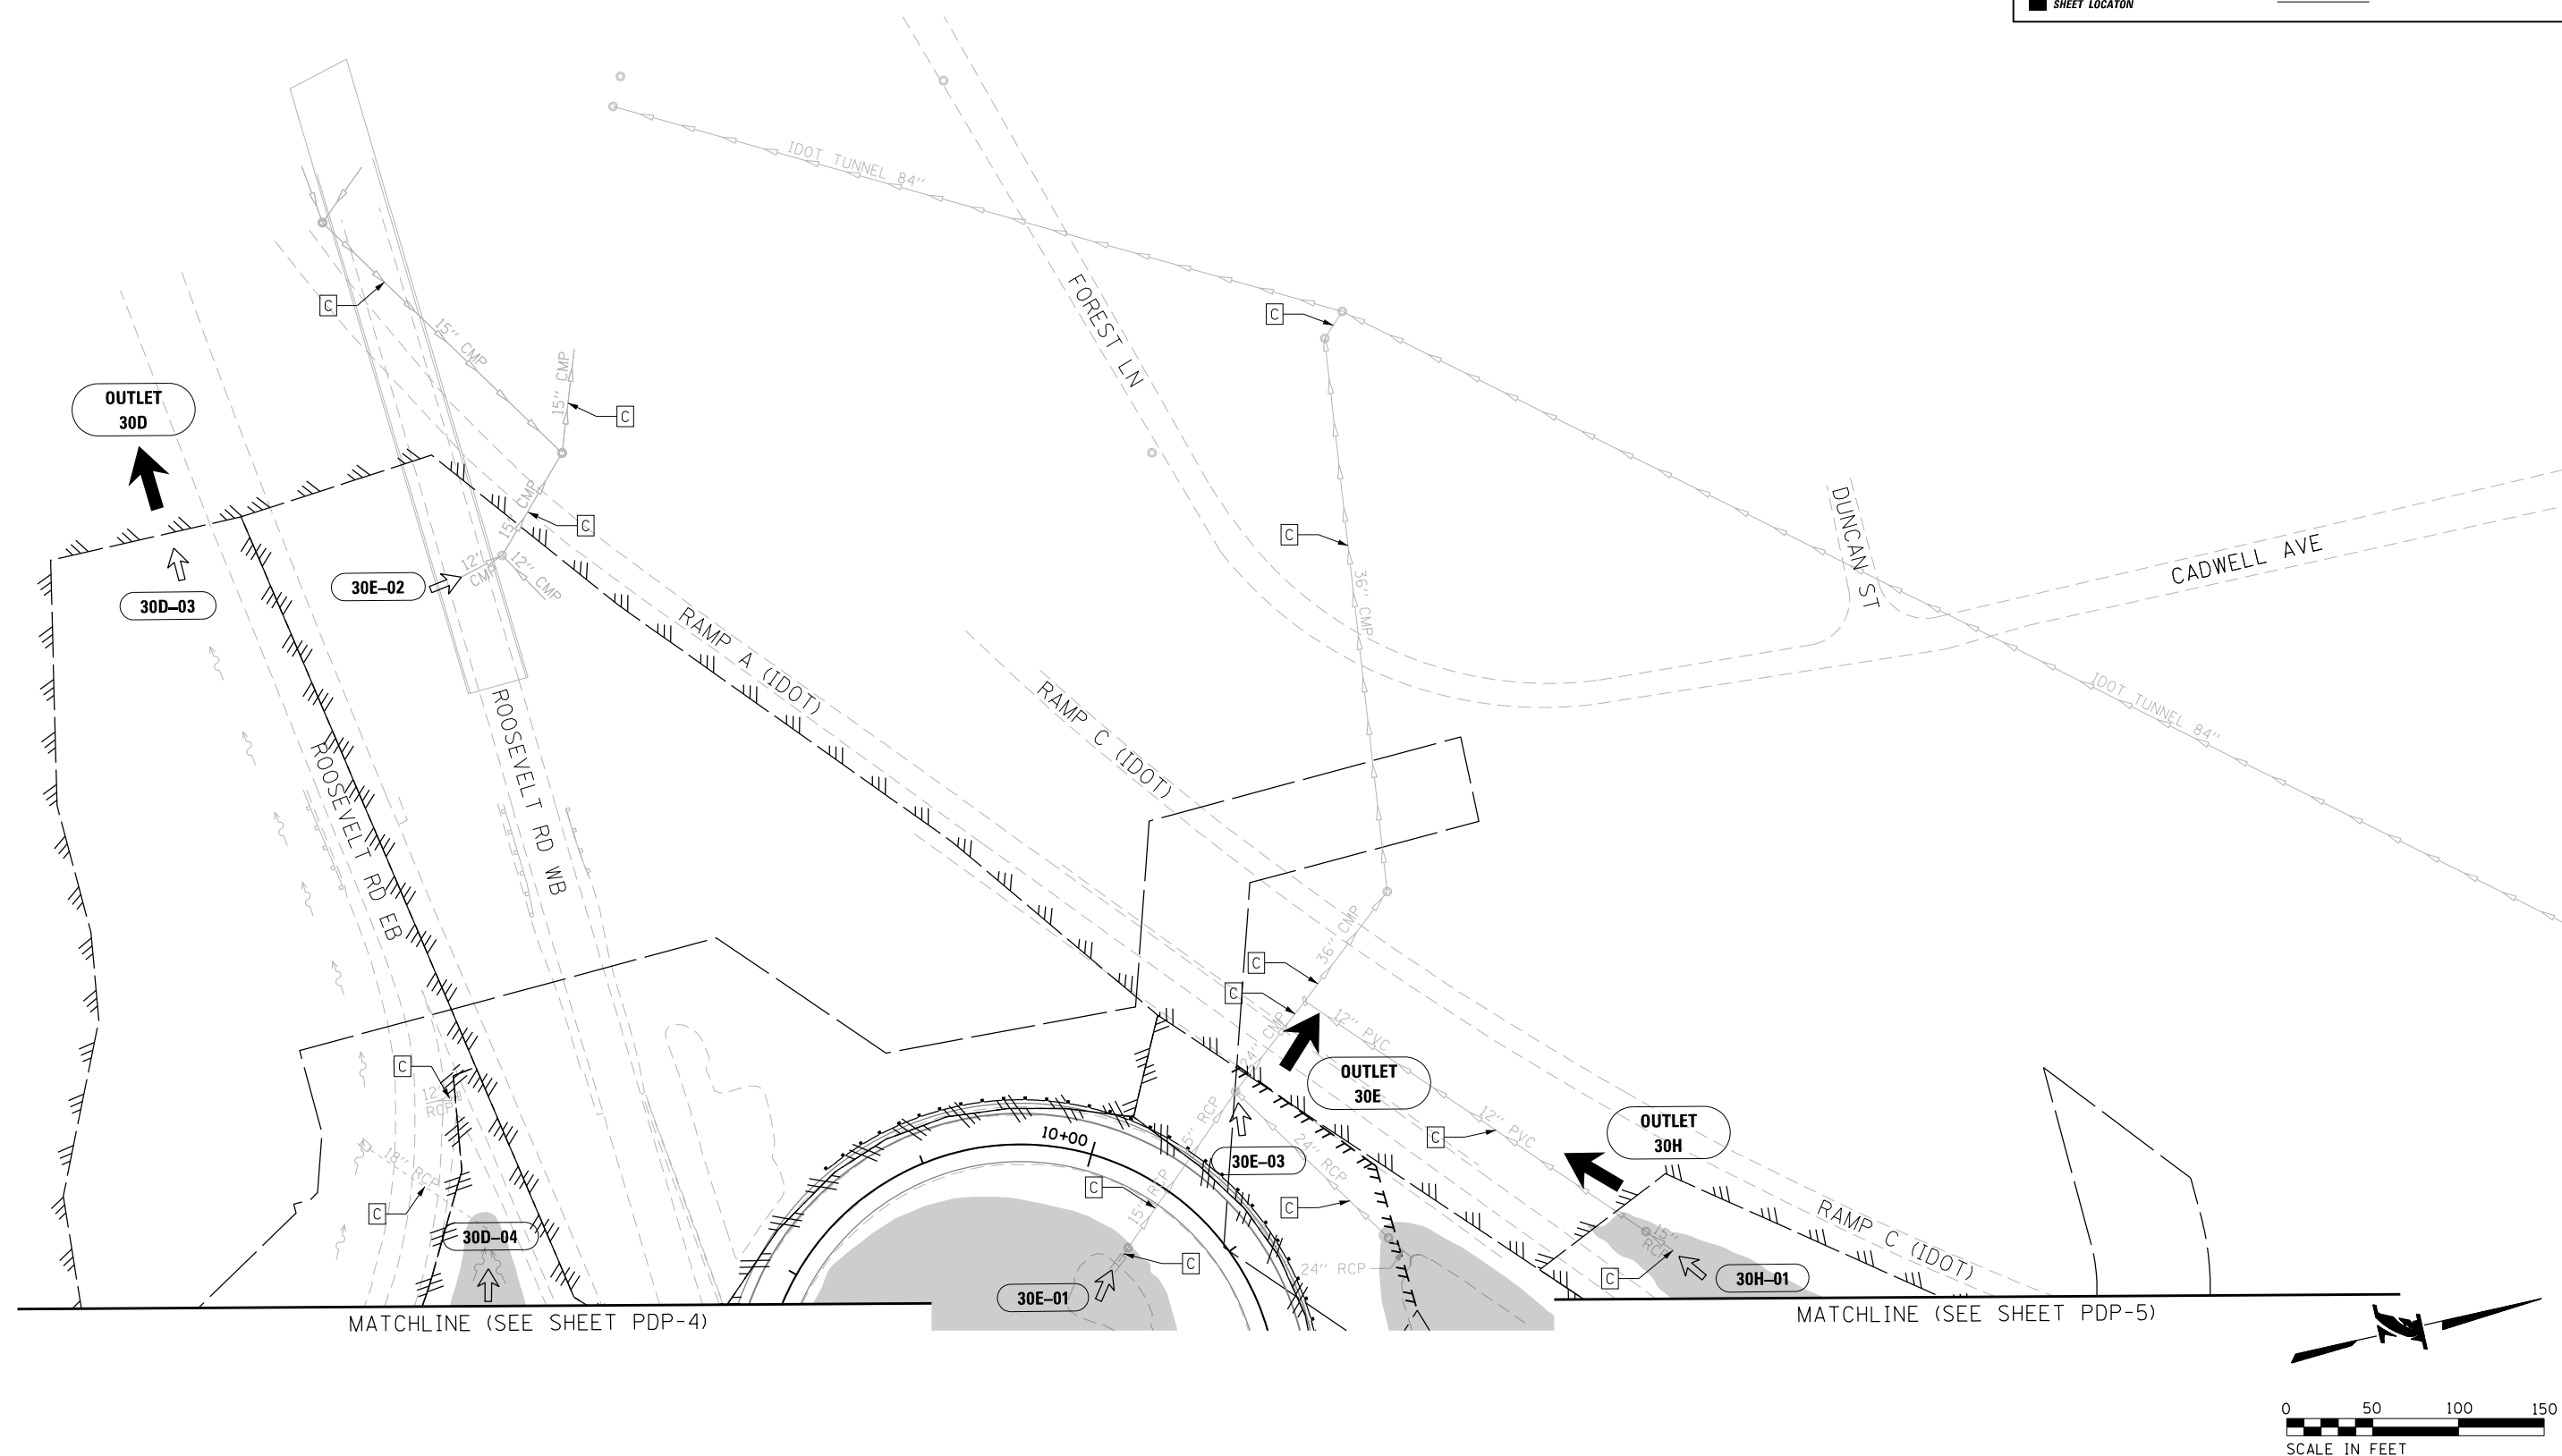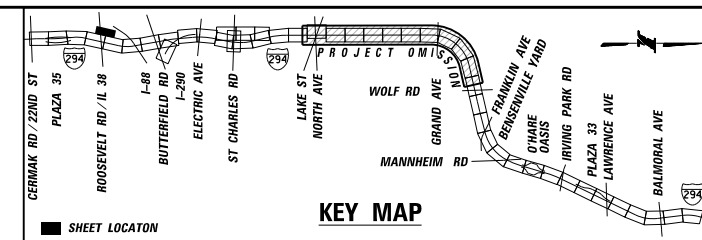

DRAWN BY	KLG	SCALE	1" = 50'
CHECKED BY	SN	DATE	12/22/2017

JACOBS

525 W. Monroe Suite 1600
Chicago, Illinois 60661
Telephone: 312.251.3000
Fax: 312.251.3015





THE ILLINOIS STATE TOLL HIGHWAY AUTHORITY
2700 OGDEN AVENUE
DOWNERS GROVE, ILLINOIS 60515

REVISIONS		
NO.	DATE	DESCRIPTION

RR-14-4224




EXHIBIT A5.5-4
PROPOSED DRAINAGE PLAN

SHEET NO.
PDP-43
DRAWING NO.
94 OF 196

 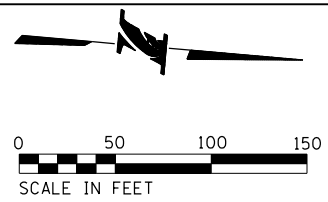

DRAWN BY KLG	SCALE 1" = 50'	JACOBS	525 W. Monroe Suite 1600 Chicago, Illinois 60661 Telephone: 312.251.3000 Fax: 312.251.3015	 THE ILLINOIS STATE TOLL HIGHWAY AUTHORITY 2700 OGDEN AVENUE DOWNERS GROVE, ILLINOIS 60515	REVISIONS			RR-14-4224	SHEET NO. PDP-44
					NO.	DATE	DESCRIPTION		
CHECKED BY SN	DATE 12/22/2017							EXHIBIT A5.5-4 PROPOSED DRAINAGE PLAN	DRAWING NO. 95 OF 196

Default: pet\\jcl\\CL\\US\\J\\jacobson\\Documents\\C9X24600\\Central_Tra-State_Tollway\\C9X24600\\700\\CADD\\J\\jacobson\\705DRAIN\\Plan & Profile\\4224J-shd-pr-drain-045.dgn
12/21/2017 10:00:00 / / in.

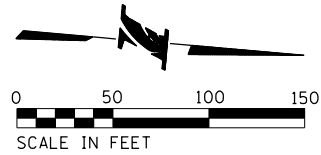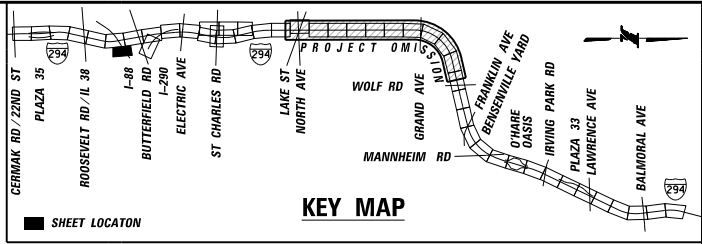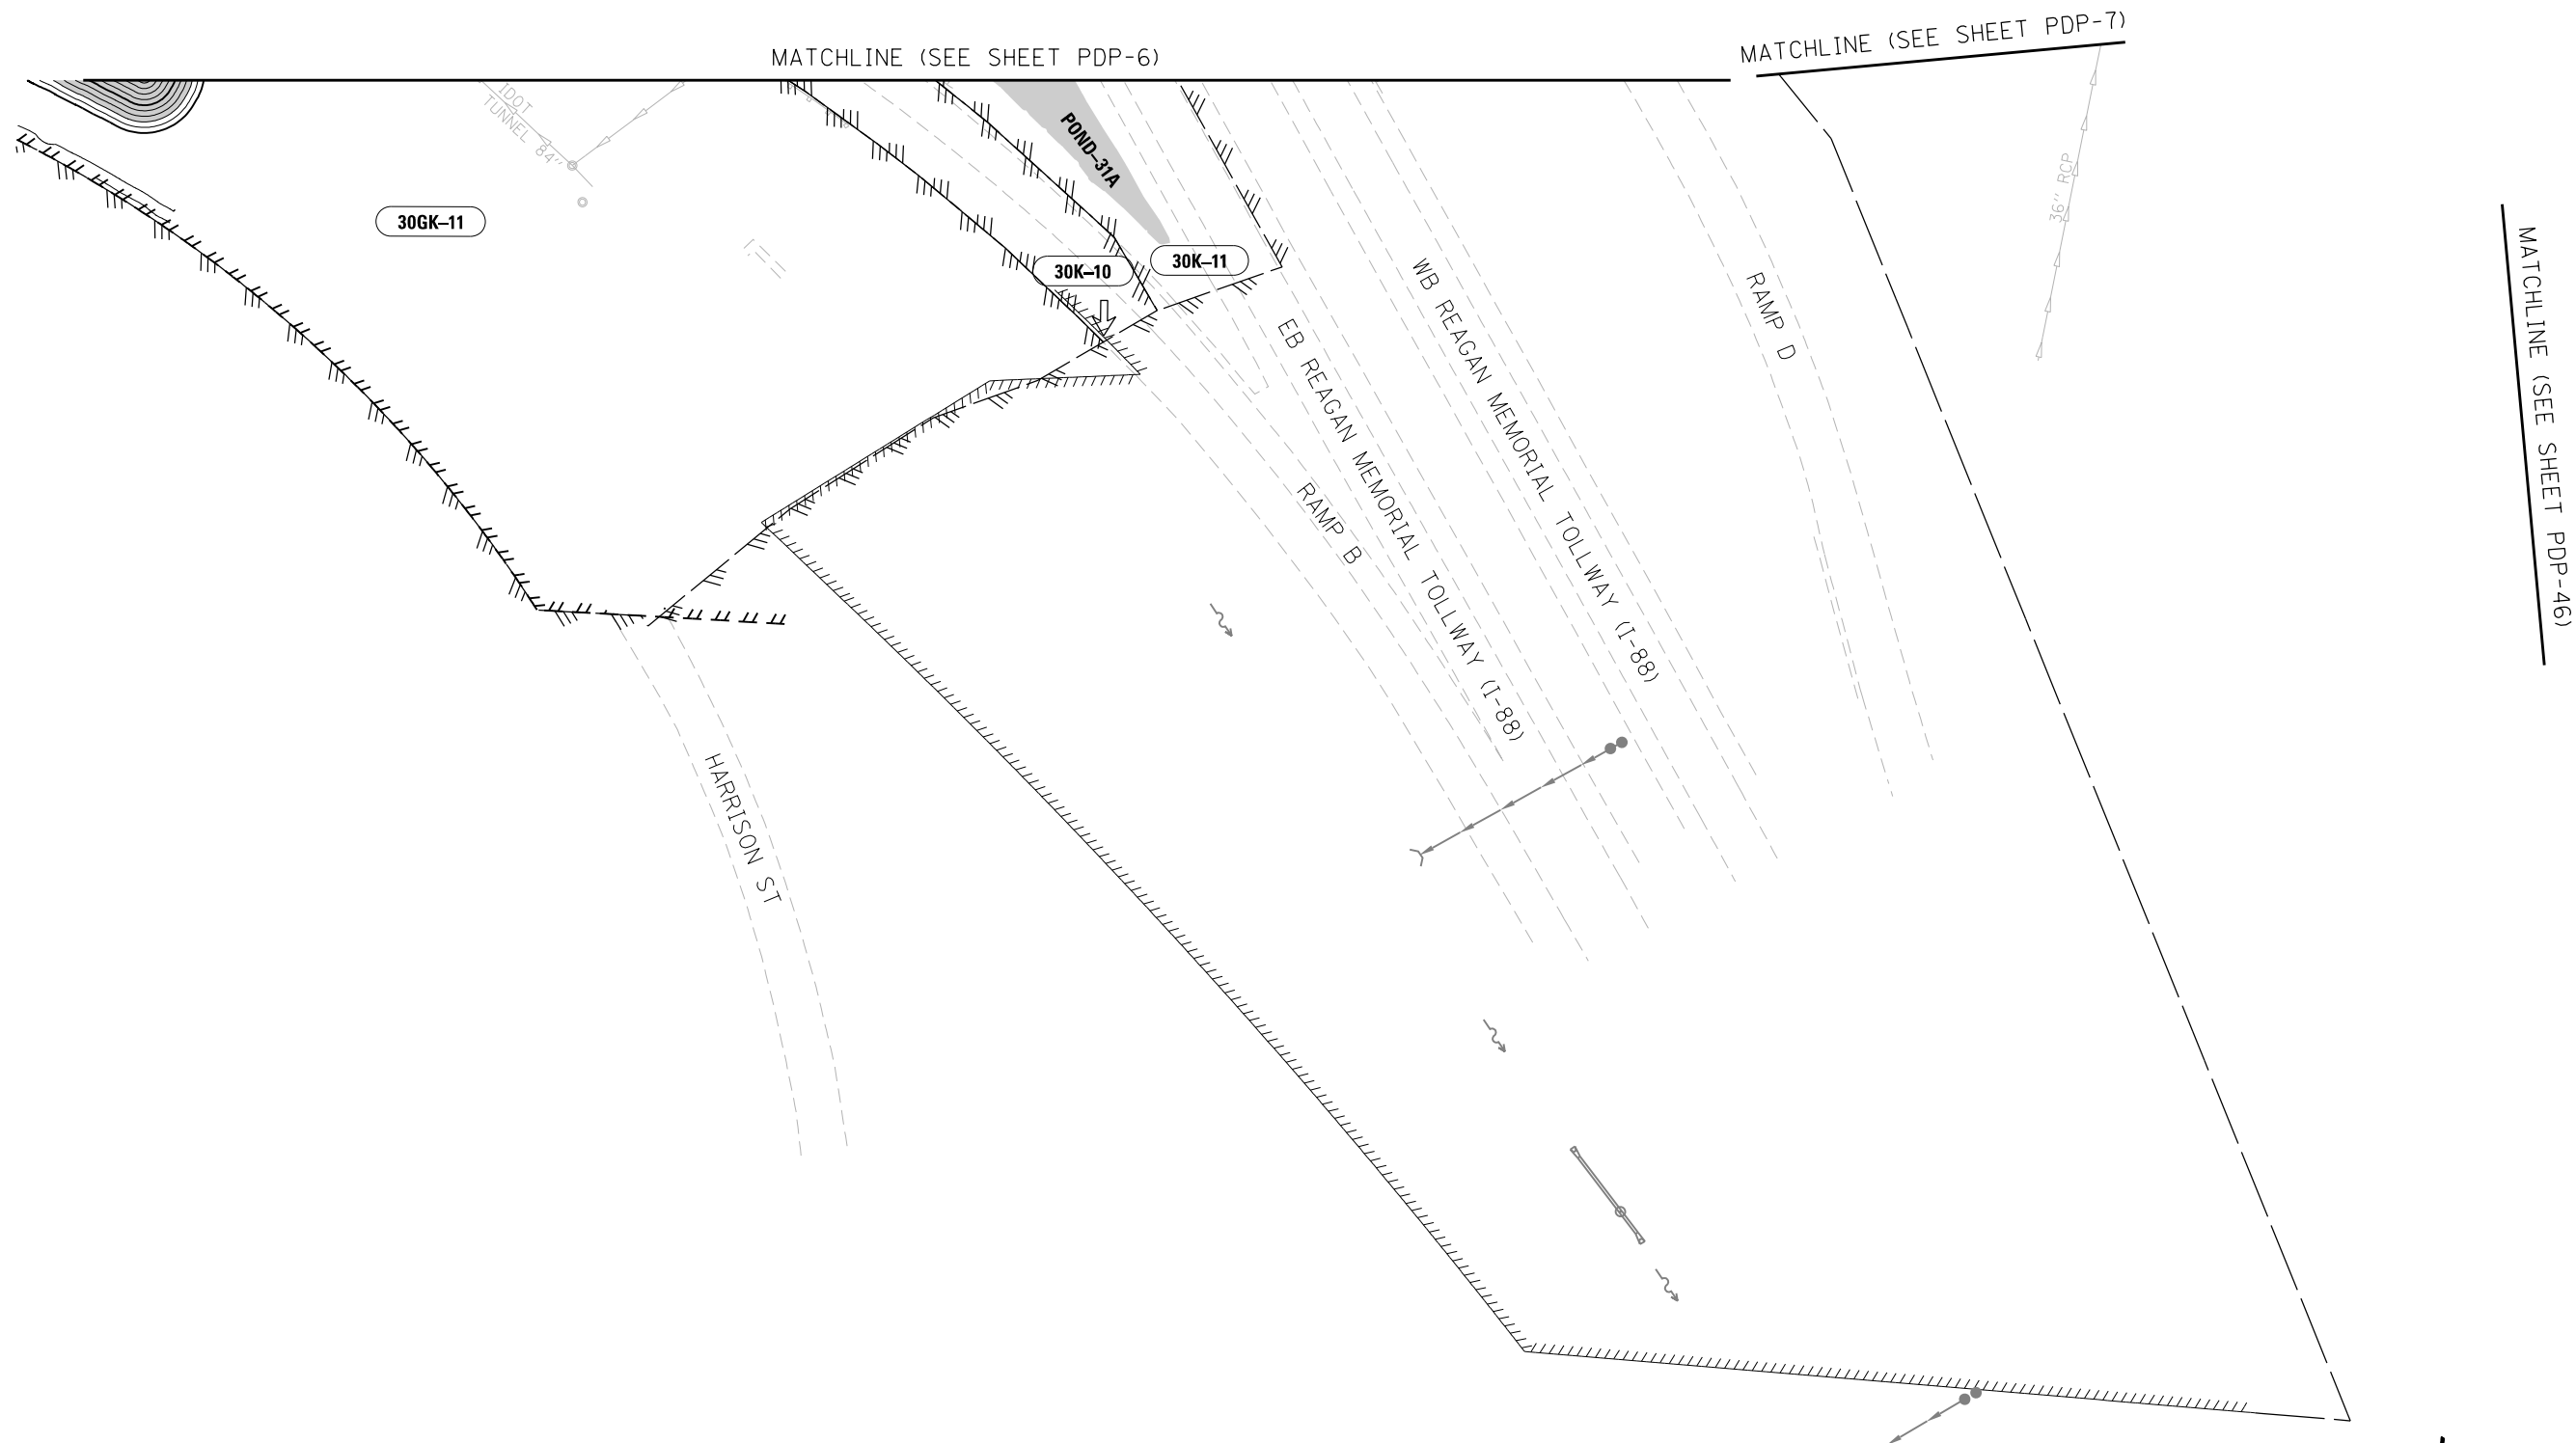

DRAWN BY	KLG	SCALE	1" = 50'
CHECKED BY	SN	DATE	12/22/2017

JACOBS

525 W. Monroe Suite 1600
Chicago, Illinois 60661
Telephone: 312.251.3000
Fax: 312.251.3015

 **THE ILLINOIS STATE TOLL HIGHWAY AUTHORITY**

2700 OGDEN AVENUE
DOWNERS GROVE, ILLINOIS 60515

REVISIONS		
NO.	DATE	DESCRIPTION




RR-14-4224

EXHIBIT A5.5-4
PROPOSED DRAINAGE PLAN

SHEET NO.
PDP-45

DRAWING NO.
96 OF 196

Default: pet\\jcl\\CL\\US01\\jacobson\\Documents\\9X24600\\Central_Tra-State_Tollway\\9X24600\\700\\CADD\\J\\Jacobson\\705DRAIN\\Plan & Profile\\4224J-shd-pr-drain-046.dgn
12/21/2017
100.00000' / in.

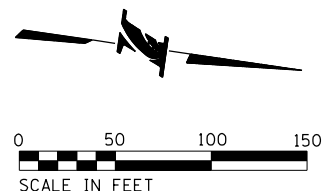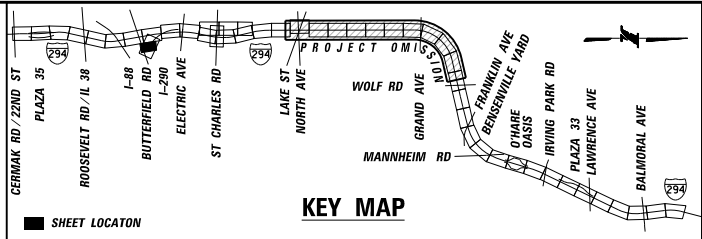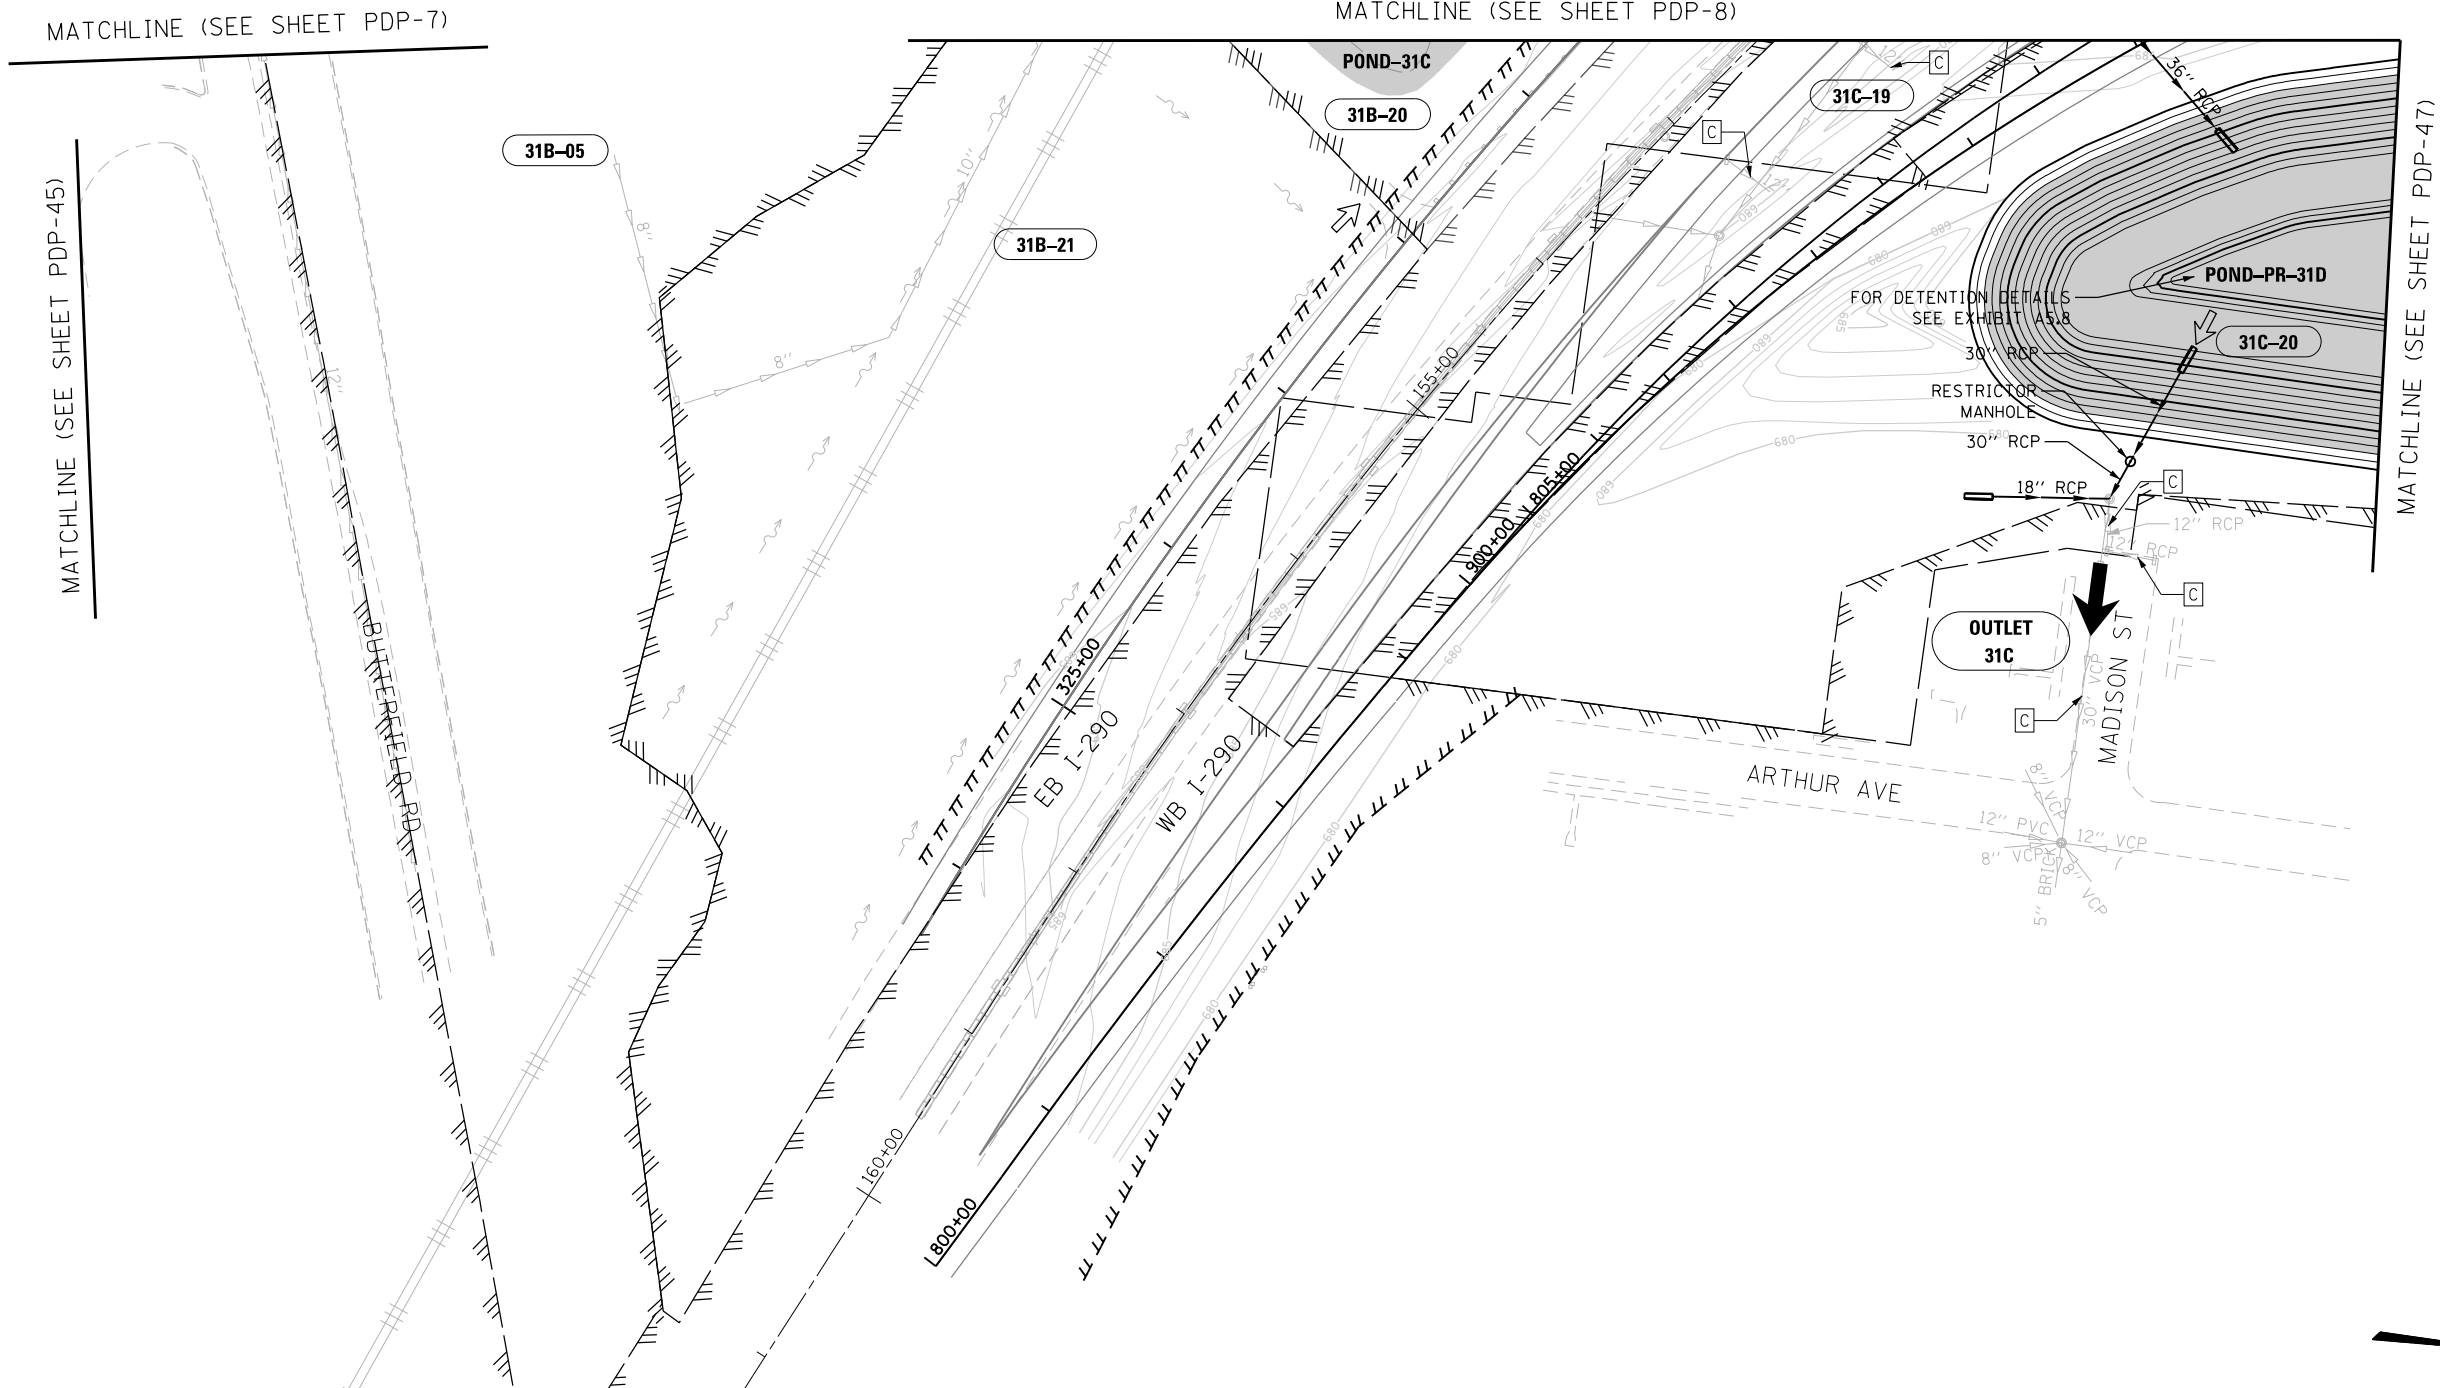

DRAWN BY	KLK	SCALE	1" = 50'
CHECKED BY	SN	DATE	12/22/2017

525 W. Monroe Suite 1600
Chicago, Illinois 60661
Telephone: 312.251.3000
Fax: 312.251.3015

THE ILLINOIS STATE TOLL HIGHWAY AUTHORITY
2700 OGDEN AVENUE
DOWNERS GROVE, ILLINOIS 60515

REVISIONS		
NO.	DATE	DESCRIPTION




RR-14-4224

EXHIBIT A5.5-4
PROPOSED DRAINAGE PLAN

SHEET NO.
PDP-46

DRAWING NO.
97 OF 196

Default:
pet\JOICL\CL\US01\jacobs.com\NA\Documents\9X24600\Central_Tra-State_Tollway\9X24600\700\CAADD\Jacobas\705DRAIN\Plan & Profile\4224J-shr-pr-drain-047.dgn
12/21/2017
100.00000' / in.

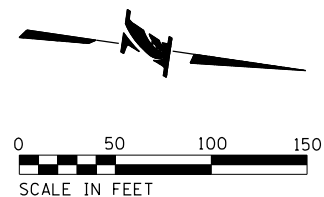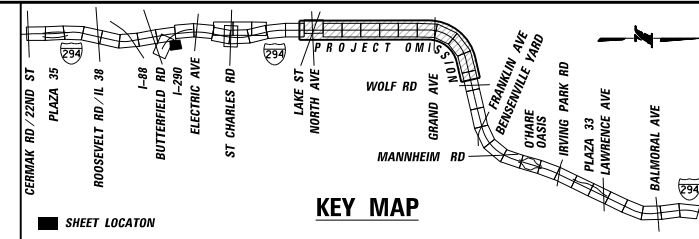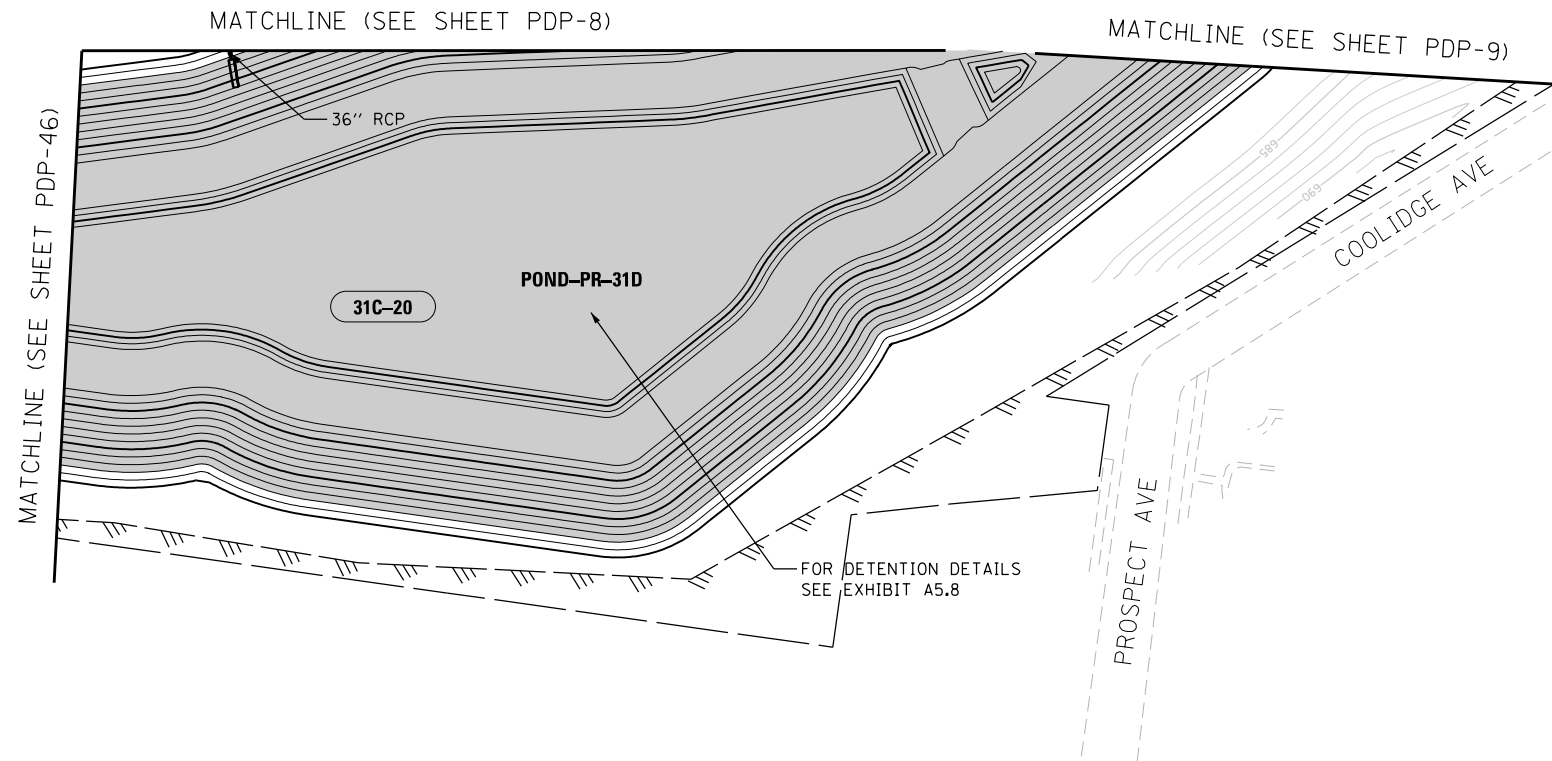

DRAWN BY	KLK	SCALE	1" = 50'
CHECKED BY	SN	DATE	12/22/2017

525 W. Monroe Suite 1600
Chicago, Illinois 60661
Telephone: 312.251.3000
Fax: 312.251.3015

THE ILLINOIS STATE TOLL HIGHWAY AUTHORITY
2700 OGDEN AVENUE
DOWNERS GROVE, ILLINOIS 60515

REVISIONS		
NO.	DATE	DESCRIPTION



RR-14-4224

EXHIBIT A5.5-4
PROPOSED DRAINAGE PLAN

SHEET NO.
PDP-47

DRAWING NO.
98 OF 196

Default: pet\\jc\\cl\\US01\\jacobson\\Documents\\C9X24600\\Central_Tra-State_Tollway\\C9X24600\\700\\CADD\\J\\jacobson\\705DRAIN\\Plan & Profile\\4224J-shr-pr-drain-048.dgn
200.00000' / 1" = 100'
12/21/2017

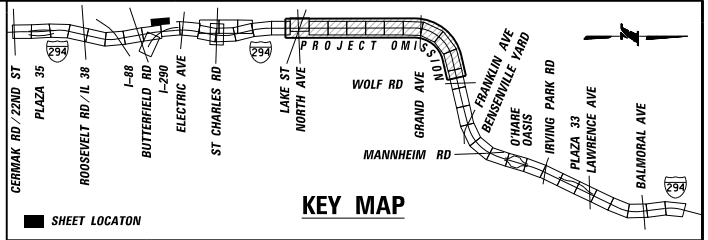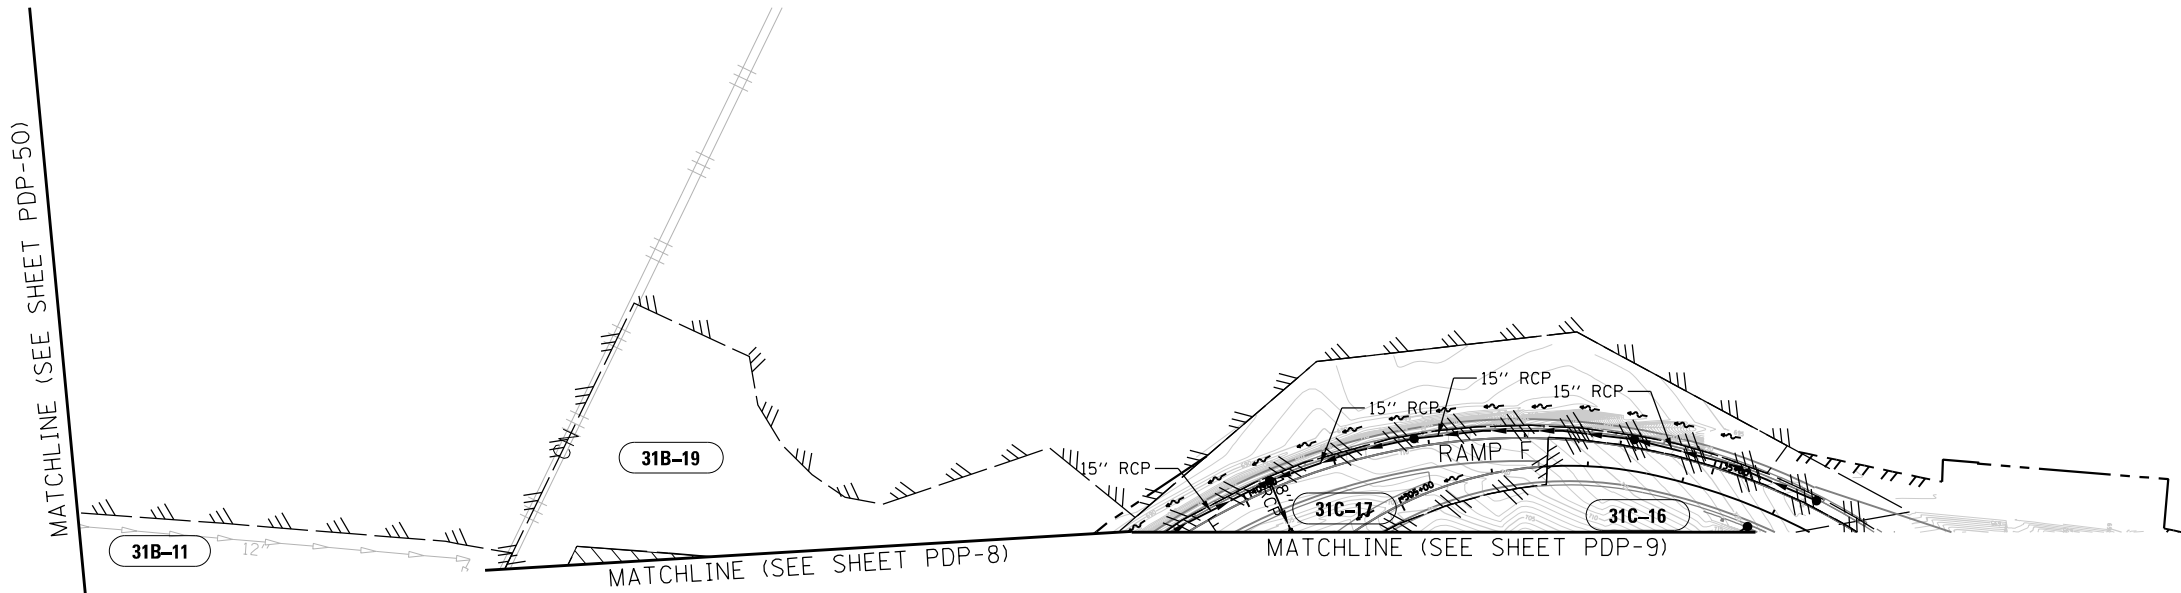

DRAWN BY	KLK	SCALE	1" = 100'
CHECKED BY	SN	DATE	12/22/2017

525 W. Monroe Suite 1600
Chicago, Illinois 60661
Telephone: 312.251.3000
Fax: 312.251.3015

THE ILLINOIS STATE TOLL HIGHWAY AUTHORITY
2700 OGDEN AVENUE
DOWNERS GROVE, ILLINOIS 60515

REVISIONS		
NO.	DATE	DESCRIPTION



RR-14-4224

EXHIBIT A5.5-4
PROPOSED DRAINAGE PLAN

SHEET NO.
PDP-48

DRAWING NO.
99 OF 196

Default: pet:\JCI\CL\US01\jacobson\Documents\9X24600\Central_Trt-State_Tollway\9X24600\700\CAADD\Jacobson\705\DRAIN\Plan & Profile\4224J-shr-drain-049.dgn
12/21/2017 10:00:00 / in.

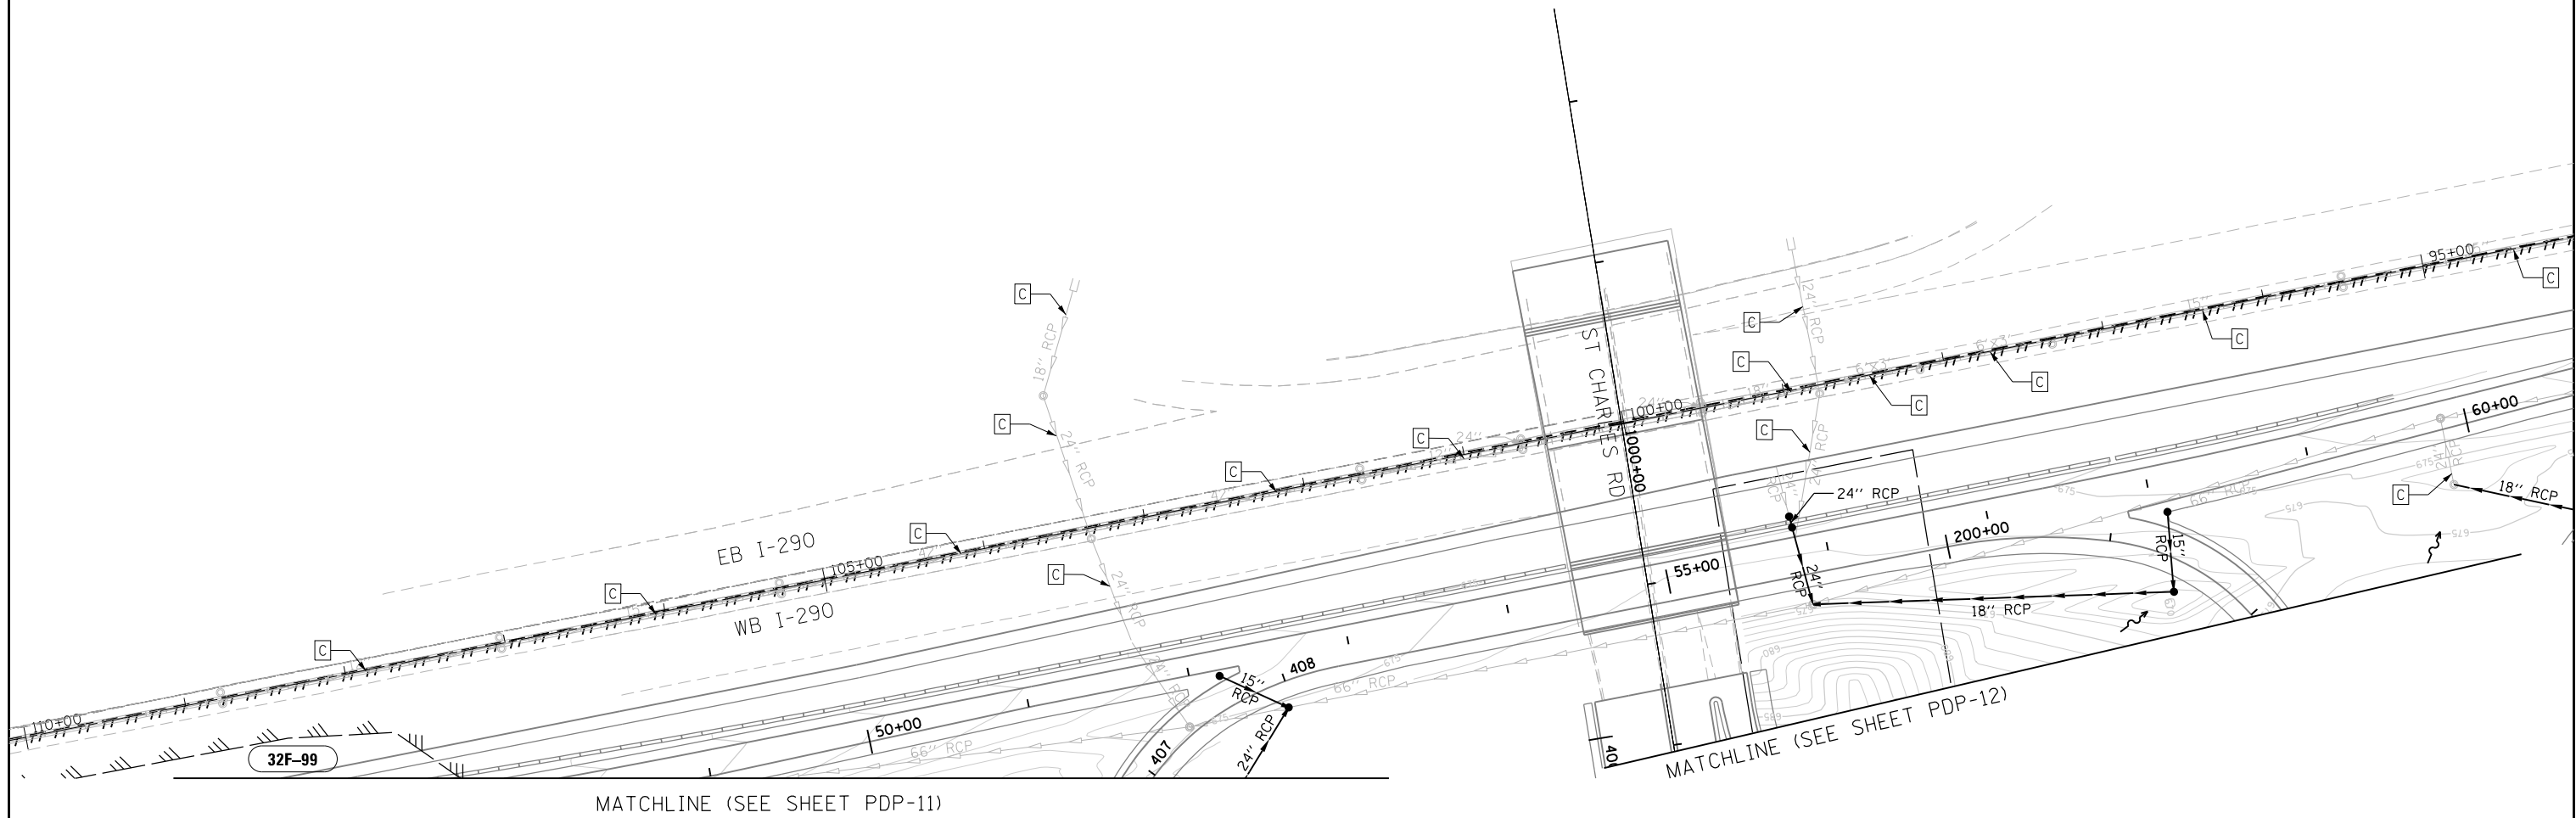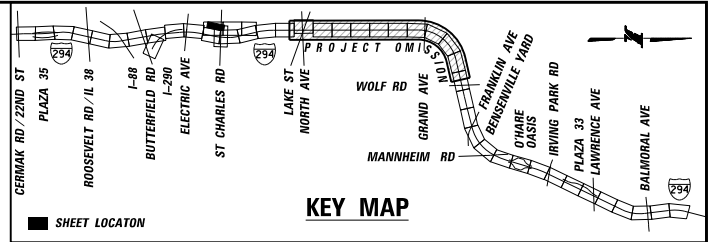

DRAWN BY	KLK	SCALE	1" = 50'
CHECKED BY	SN	DATE	12/22/2017

JACOBS

525 W. Monroe Suite 1600
Chicago, Illinois 60661
Telephone: 312.251.3000
Fax: 312.251.3015

 **THE ILLINOIS STATE TOLL HIGHWAY AUTHORITY**
2700 OGDEN AVENUE
DOWNERS GROVE, ILLINOIS 60515

REVISIONS		
NO.	DATE	DESCRIPTION

RR-14-4224

EXHIBIT A5.5-4
PROPOSED DRAINAGE PLAN

SHEET NO.
PDP-49

DRAWING NO.
100 OF 196

Default: pet:\projects\Illinois\Documents\9X24600\Central_Traffic_State_Tollway\9X24600\700\CAADD\Jacobson\705\DRAIN\Plan & Profile\4224J-shr-pr-drain-050.dgn
200.00000 / / in.
12/21/2017
gomez.k

DRAWN BY	KLK	SCALE	1" = 100'
CHECKED BY	SN	DATE	12/22/2017

JACOBS

525 W. Monroe Suite 1600
Chicago, Illinois 60661
Telephone: 312.251.3000
Fax: 312.251.3015

 **THE ILLINOIS STATE TOLL HIGHWAY AUTHORITY**
2700 OGDEN AVENUE
DOWNERS GROVE, ILLINOIS 60515



REVISIONS		
NO.	DATE	DESCRIPTION

RR-14-4224


EXHIBIT A5.5-4
PROPOSED DRAINAGE PLAN

SHEET NO.
PDP-50


DRAWING NO.
101 OF 196

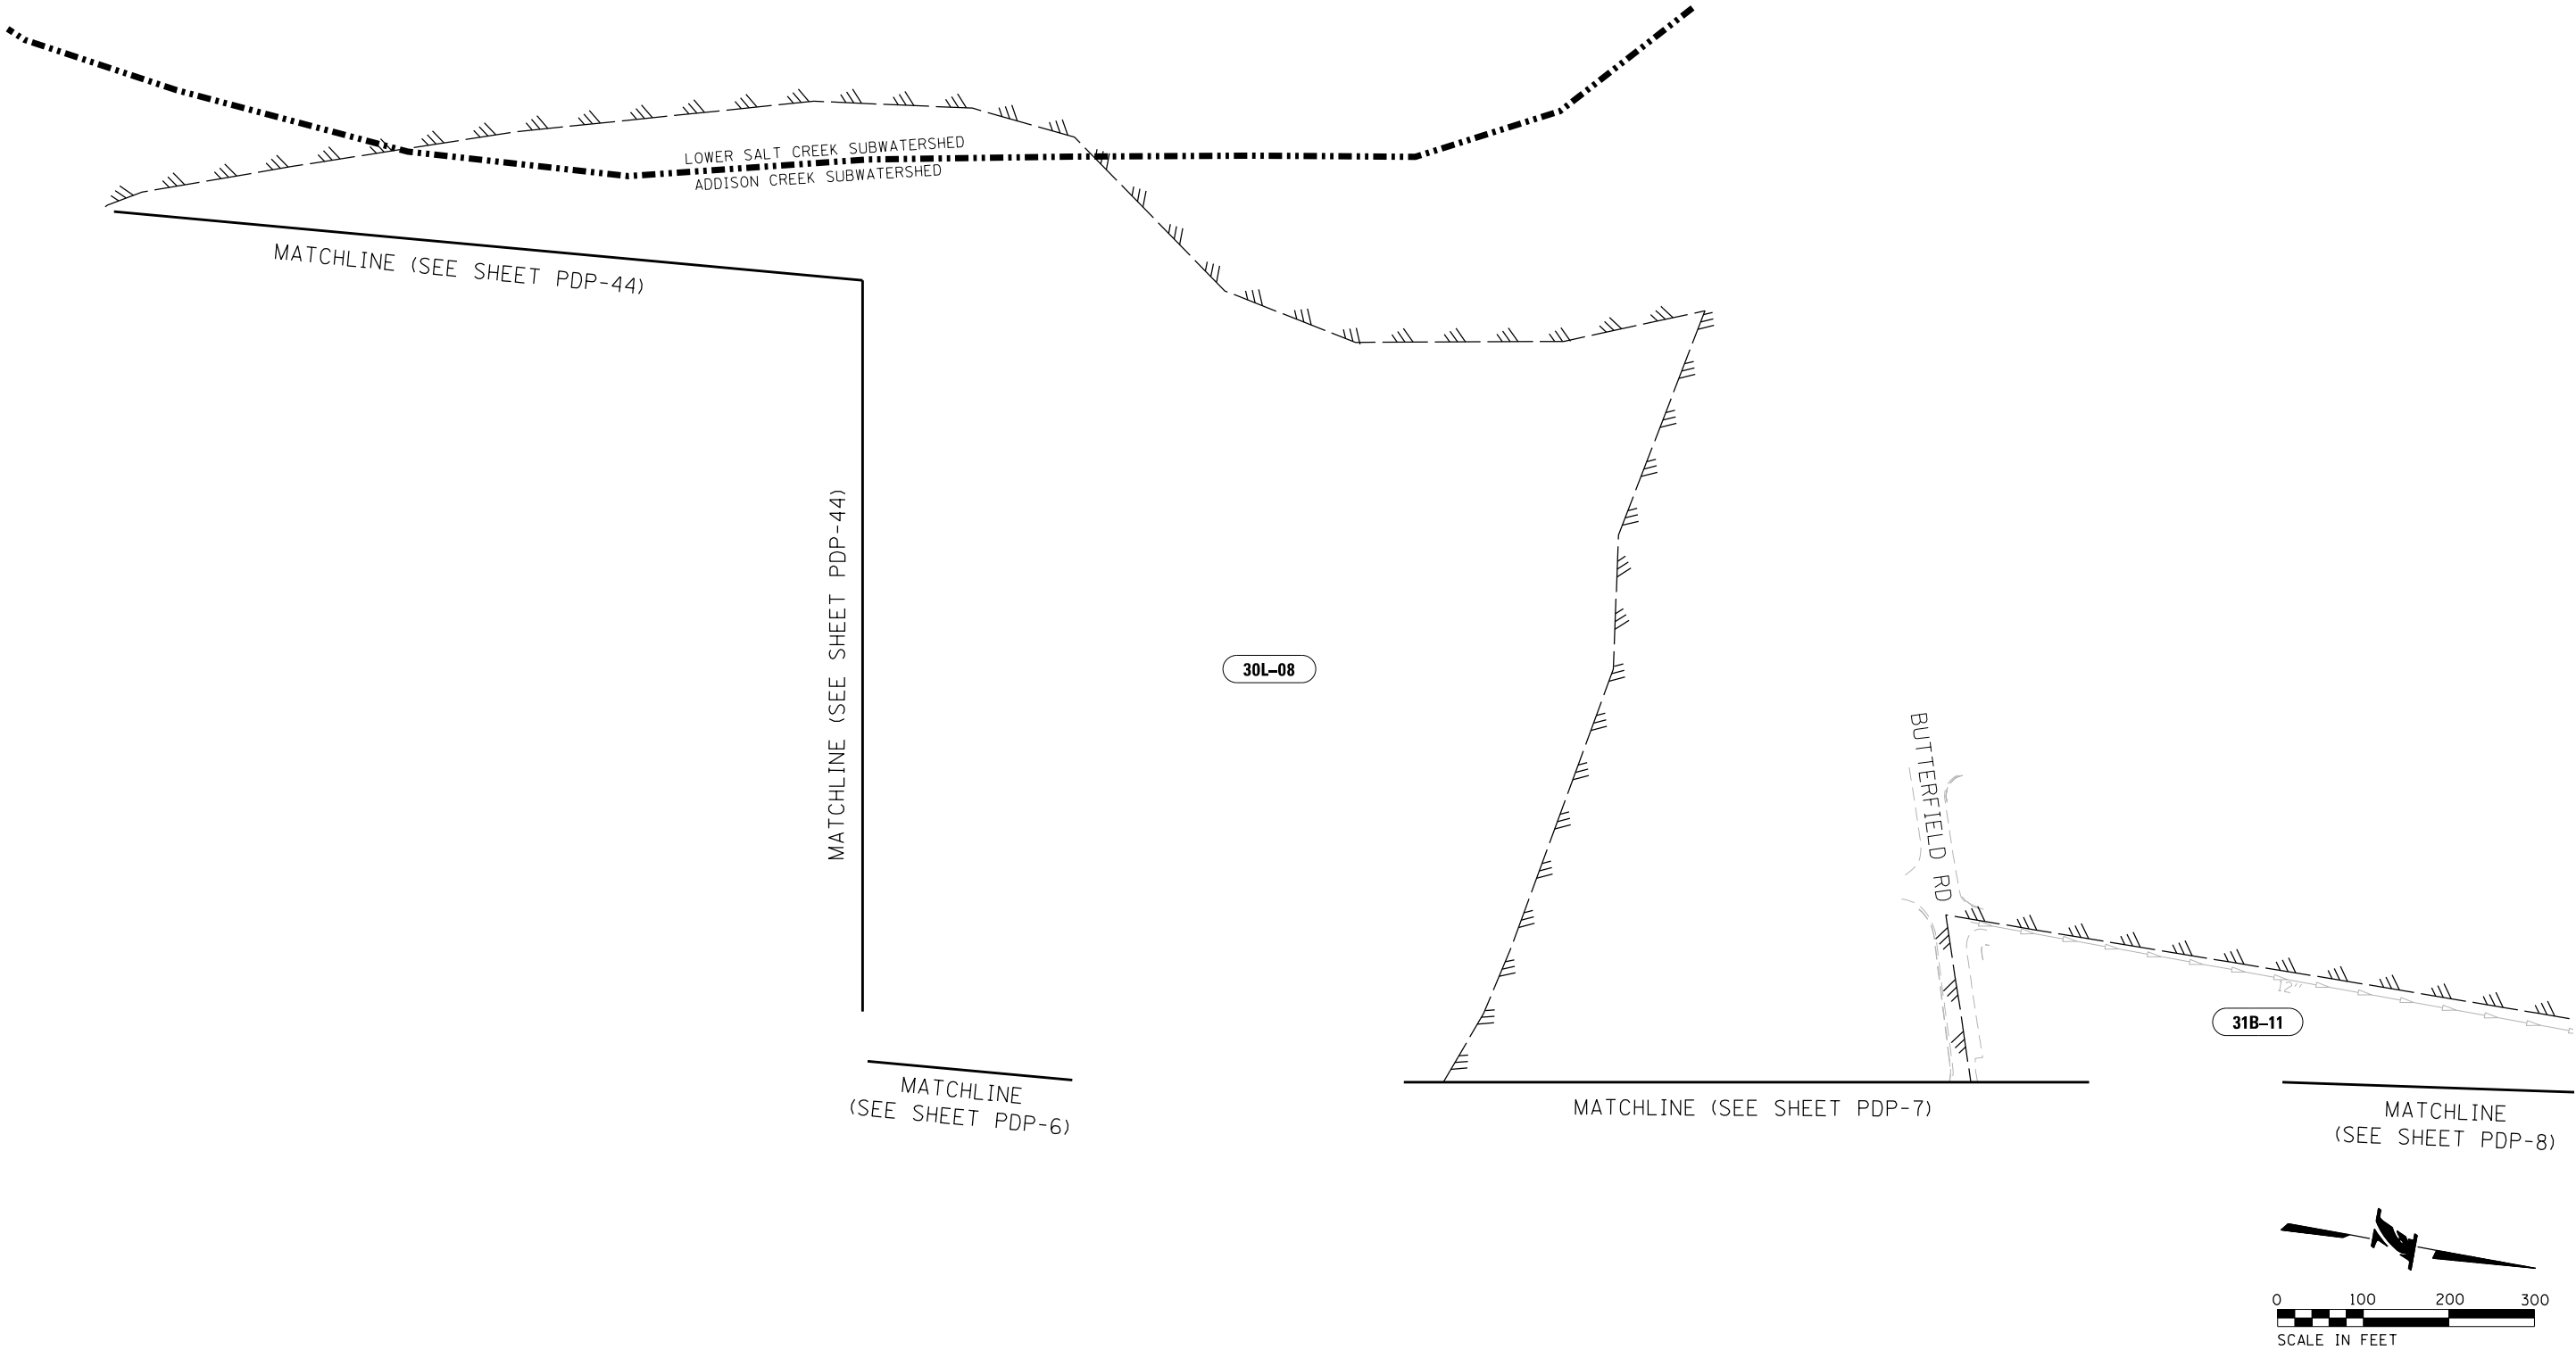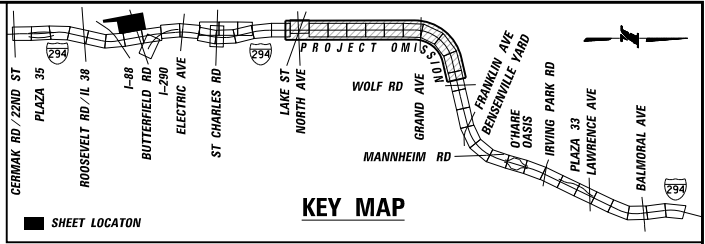

Default
poc\JCL\CL\US01_jacobson\Documents\CSX24600_Central_Traffic\Subs_Traffic\CSX24600\705DRAIN\Plan_ & Profile\Profile\42241-sht-dpr-prf-294sb-005.dgn
12/15/2017
100.0000 / m.

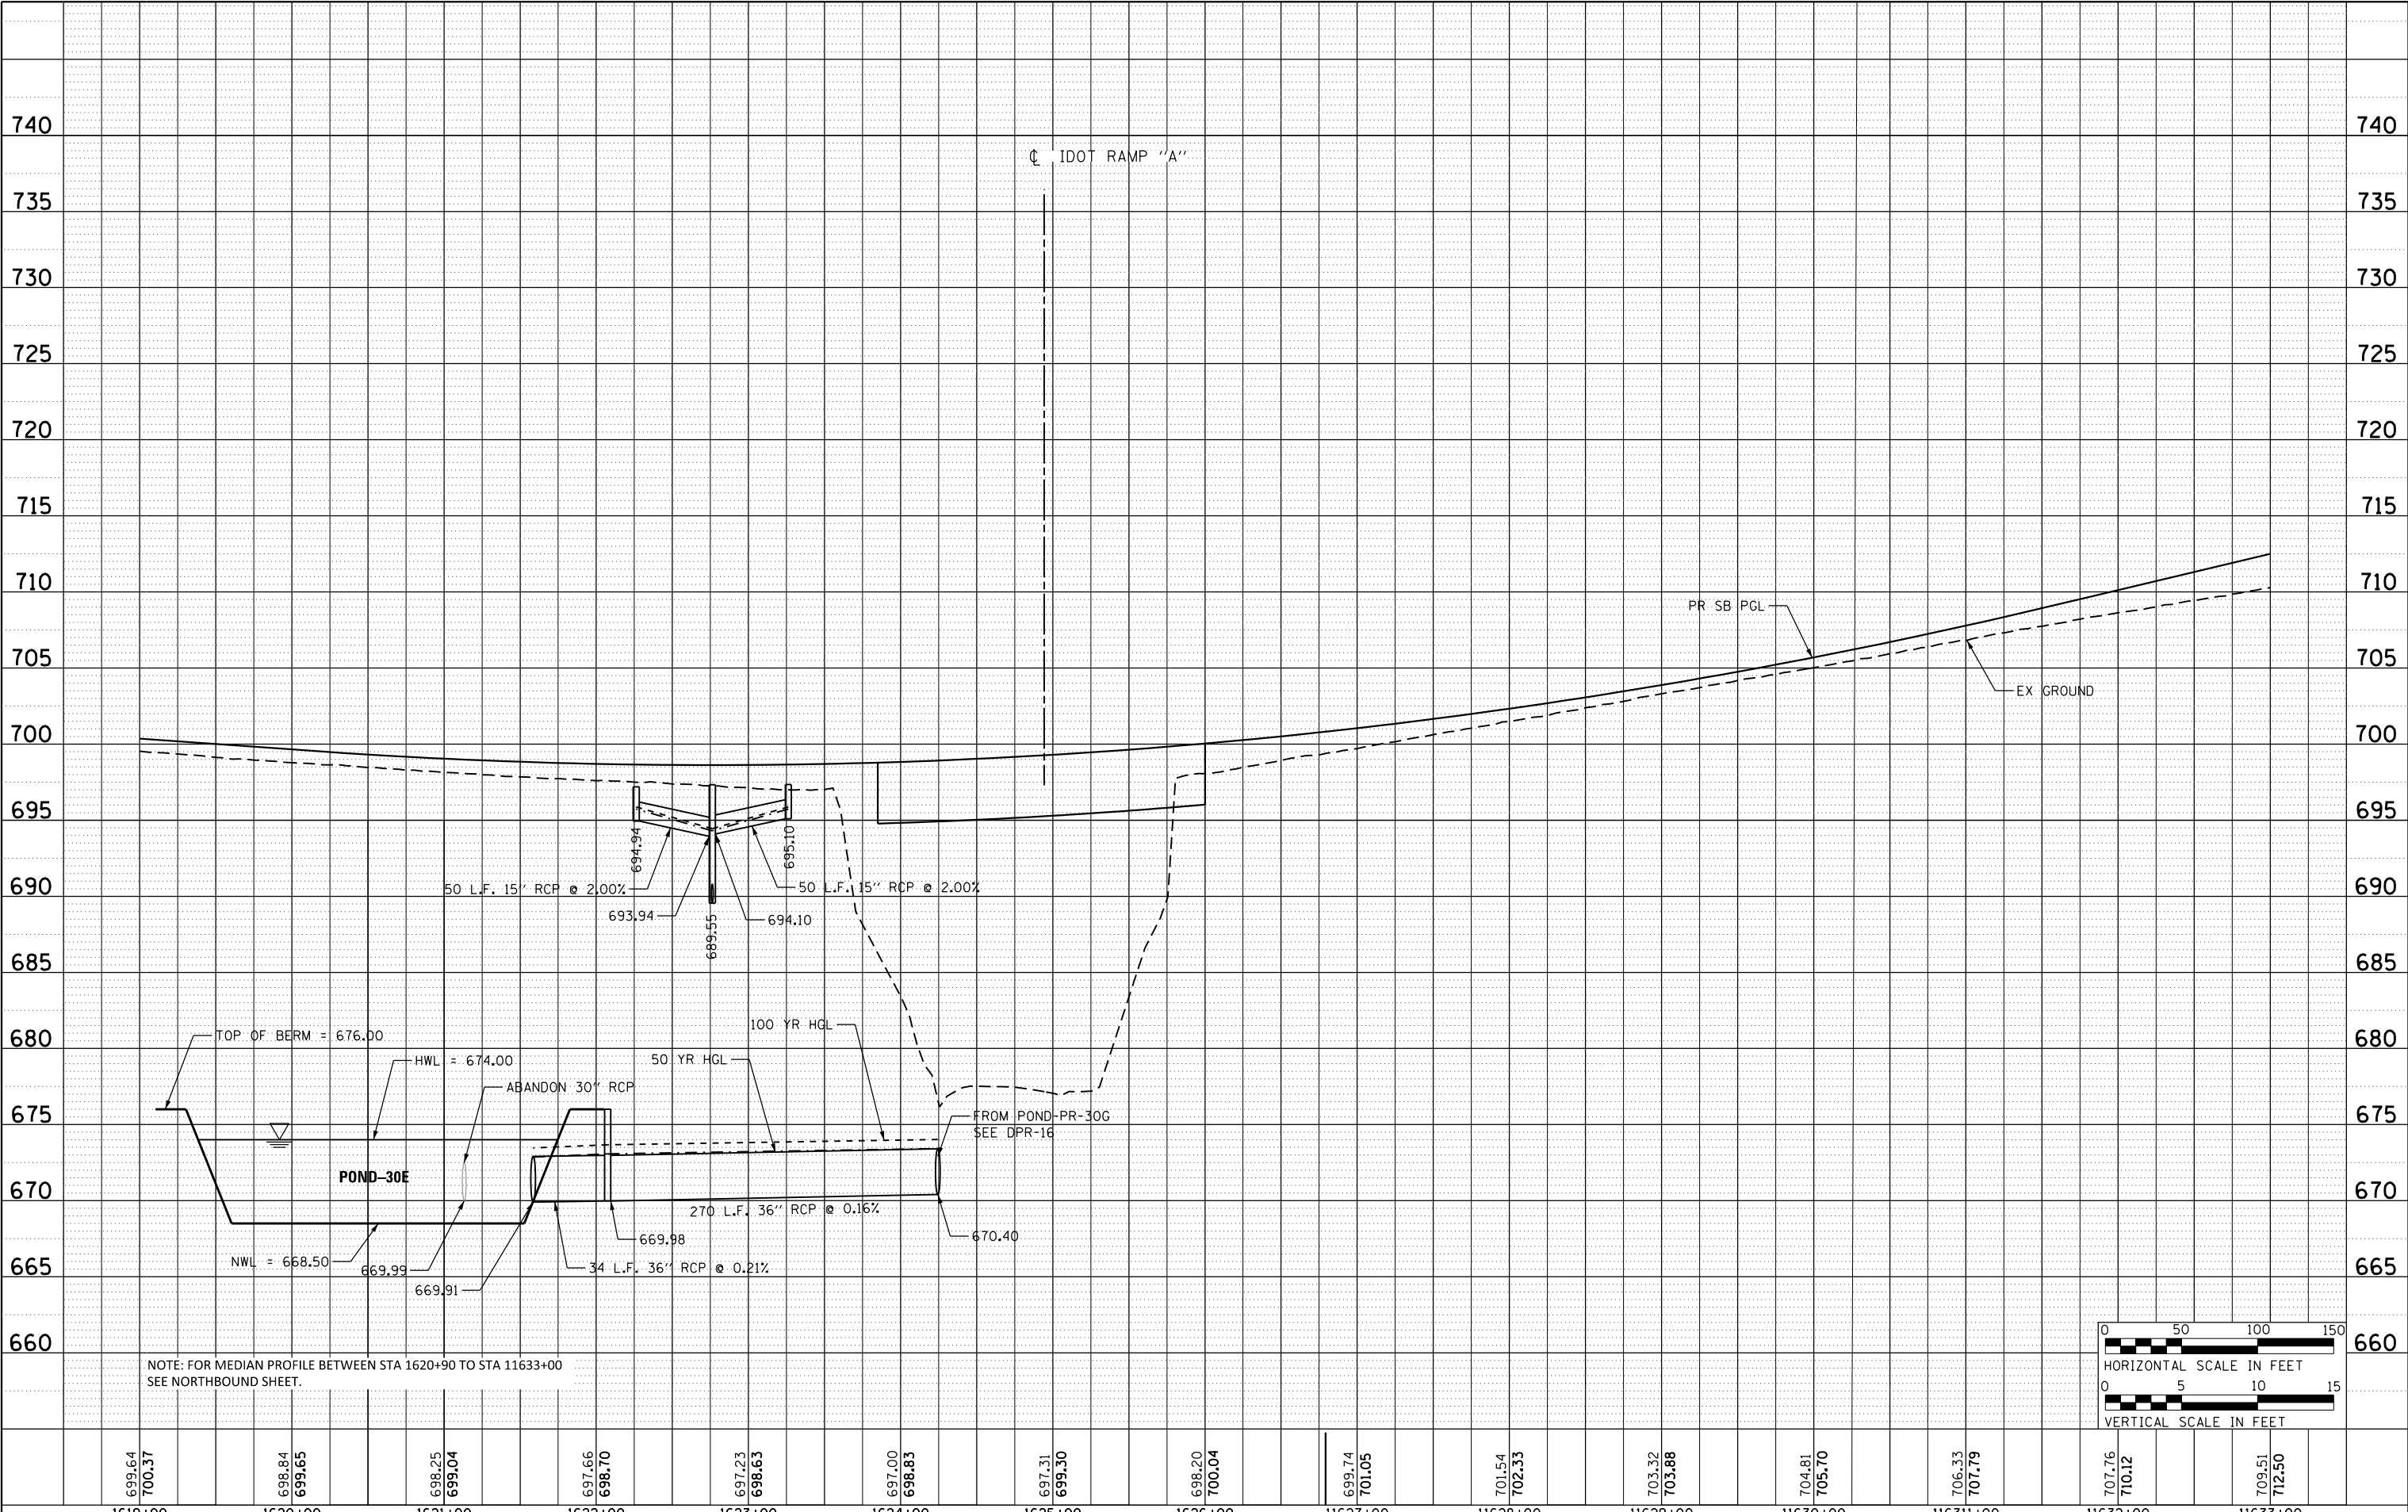


NOTE: FOR MEDIAN PROFILE BETWEEN STA 1620+90 TO STA 11633+00
SEE NORTHBOUND SHEET.

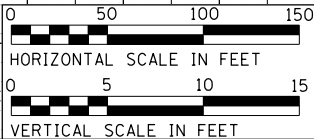


DRAWN BY		SJM		SCALE		1" = 50'		JACOBS 525 W. Monroe Suite 1600 Chicago, Illinois 60661 Telephone: 312.251.3000 Fax: 312.251.3015		THE ILLINOIS STATE TOLL HIGHWAY AUTHORITY 2700 OGDEN AVENUE DOWNERS GROVE, ILLINOIS 60515		NO.		DATE		REVISIONS		DESCRIPTION		RR-14-4224		SHEET NO. DPR-03	
CHECKED BY		SN		DATE		12/22/2017																	

Default
p01\DOT\CL\US01\jacobson\Drawings\CS924600\Central_Traffic\State_Tollway\CS924600\705DRAIN\Plan & Profile\Profile\4224\1-sht-dpr-prf-294a-006.dgn
100.0000 / m.
12/15/2017

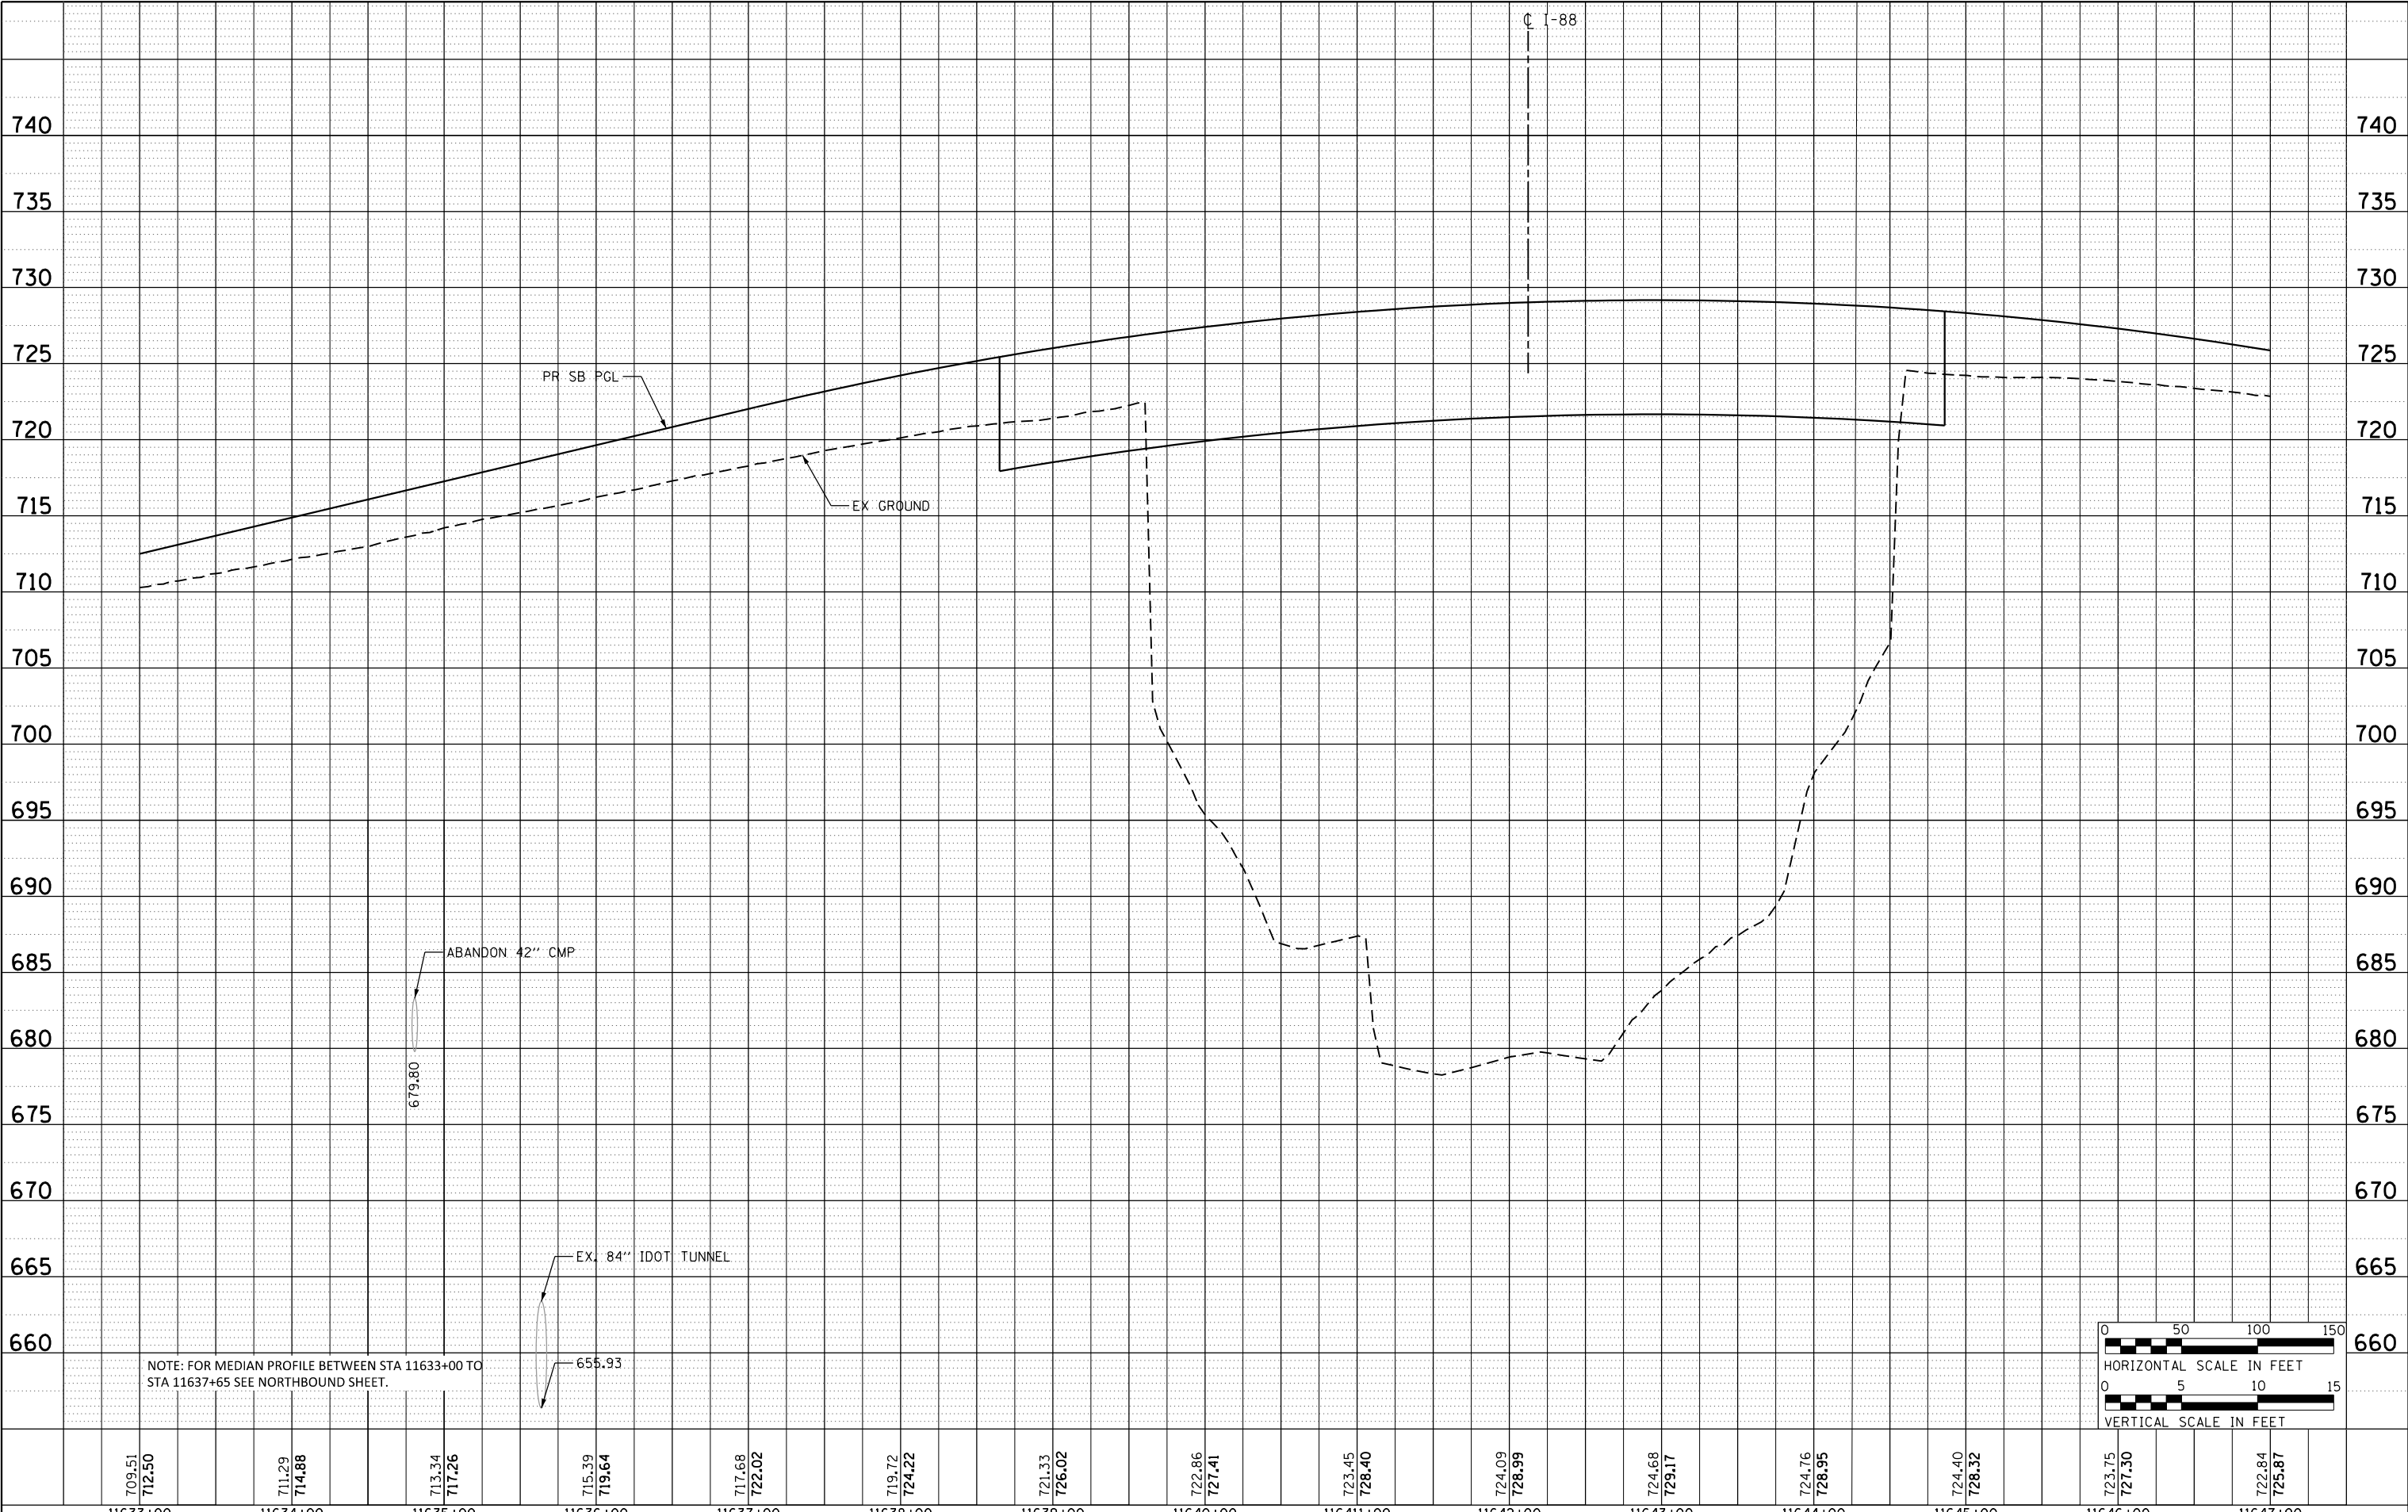

DRAWN BY		SJM	SCALE		1" = 50'
CHECKED BY		SN	DATE		12/22/2017
JACOBS			THE ILLINOIS STATE TOLL HIGHWAY AUTHORITY		
525 W. Monroe Suite 1600 Chicago, Illinois 60661 Telephone: 312.251.3000 Fax: 312.251.3015			2700 OGDEN AVENUE DOWNERS GROVE, ILLINOIS 60515		
			REVISIONS		
			NO.	DATE	DESCRIPTION
			RR-14-4224		
			EXHIBIT A5.5-5 DRAINAGE PROFILE SB I-294		
			SHEET NO. DPR-04 DRAWING NO. 105 OF 196		

Default
poc\JCL\CL\US01_jacobson\Documents\CS924600_Central_Traffic_Signals_Tollway\CS924600\705DRAIN\Plan_ & Profile\Profile\42241-sht-dpr-prf-294sb-008.dgn
100.0000 / m.
12/15/2017

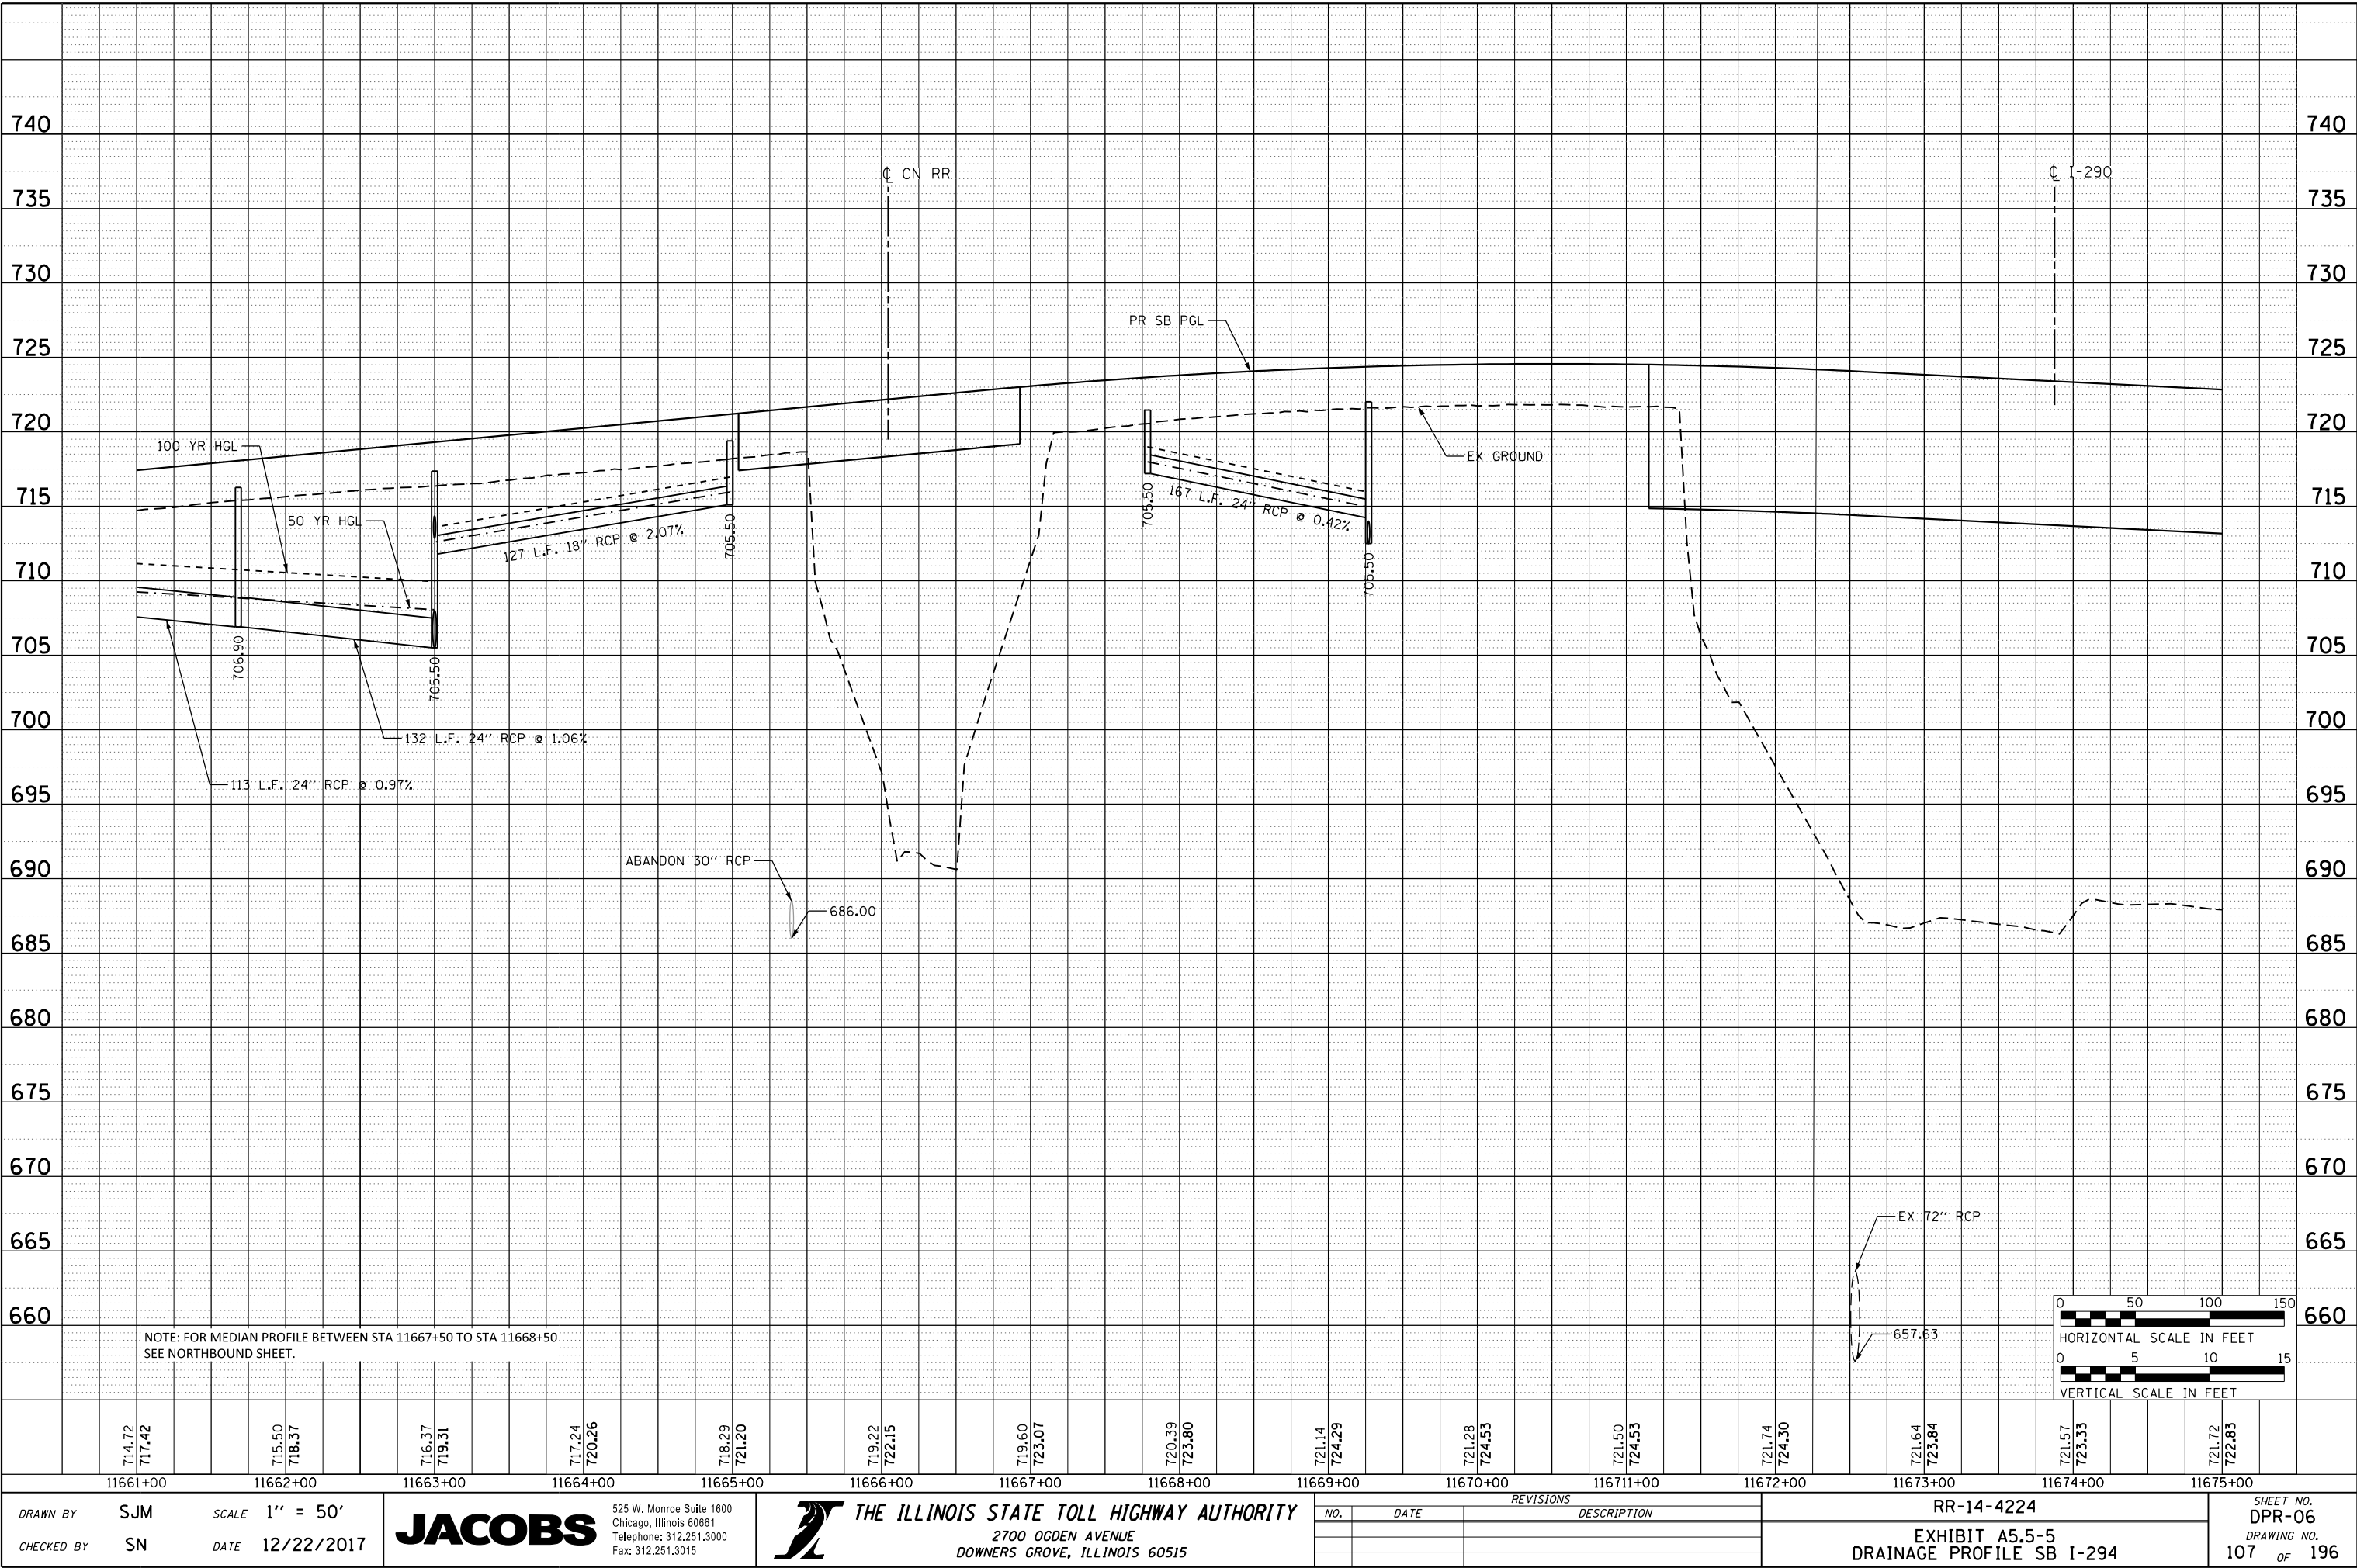

DRAWN BY **SJM** SCALE **1" = 50'**

CHECKED BY **SN** DATE **12/22/2017**

JACOBS

525 W. Monroe Suite 1600
Chicago, Illinois 60661
Telephone: 312.251.3000
Fax: 312.251.3015

THE ILLINOIS STATE TOLL HIGHWAY AUTHORITY

2700 OGDEN AVENUE
DOWNERS GROVE, ILLINOIS 60515

REVISIONS		
NO.	DATE	DESCRIPTION


RR-14-4224

EXHIBIT A5.5-5
DRAINAGE PROFILE SB I-294


SHEET NO.
DPR-06

DRAWING NO.
107 OF 196

Default
poc\UCL\CL\US01_jacobson\Drawings\CS924600_Central_Traffic\State_Tollway\CS924600\705DRAIN\Plan_ & Profile\Profile\4224\1-shd-dpr-prf-294a-008.dgn
100.0000 / m.
12/15/2017

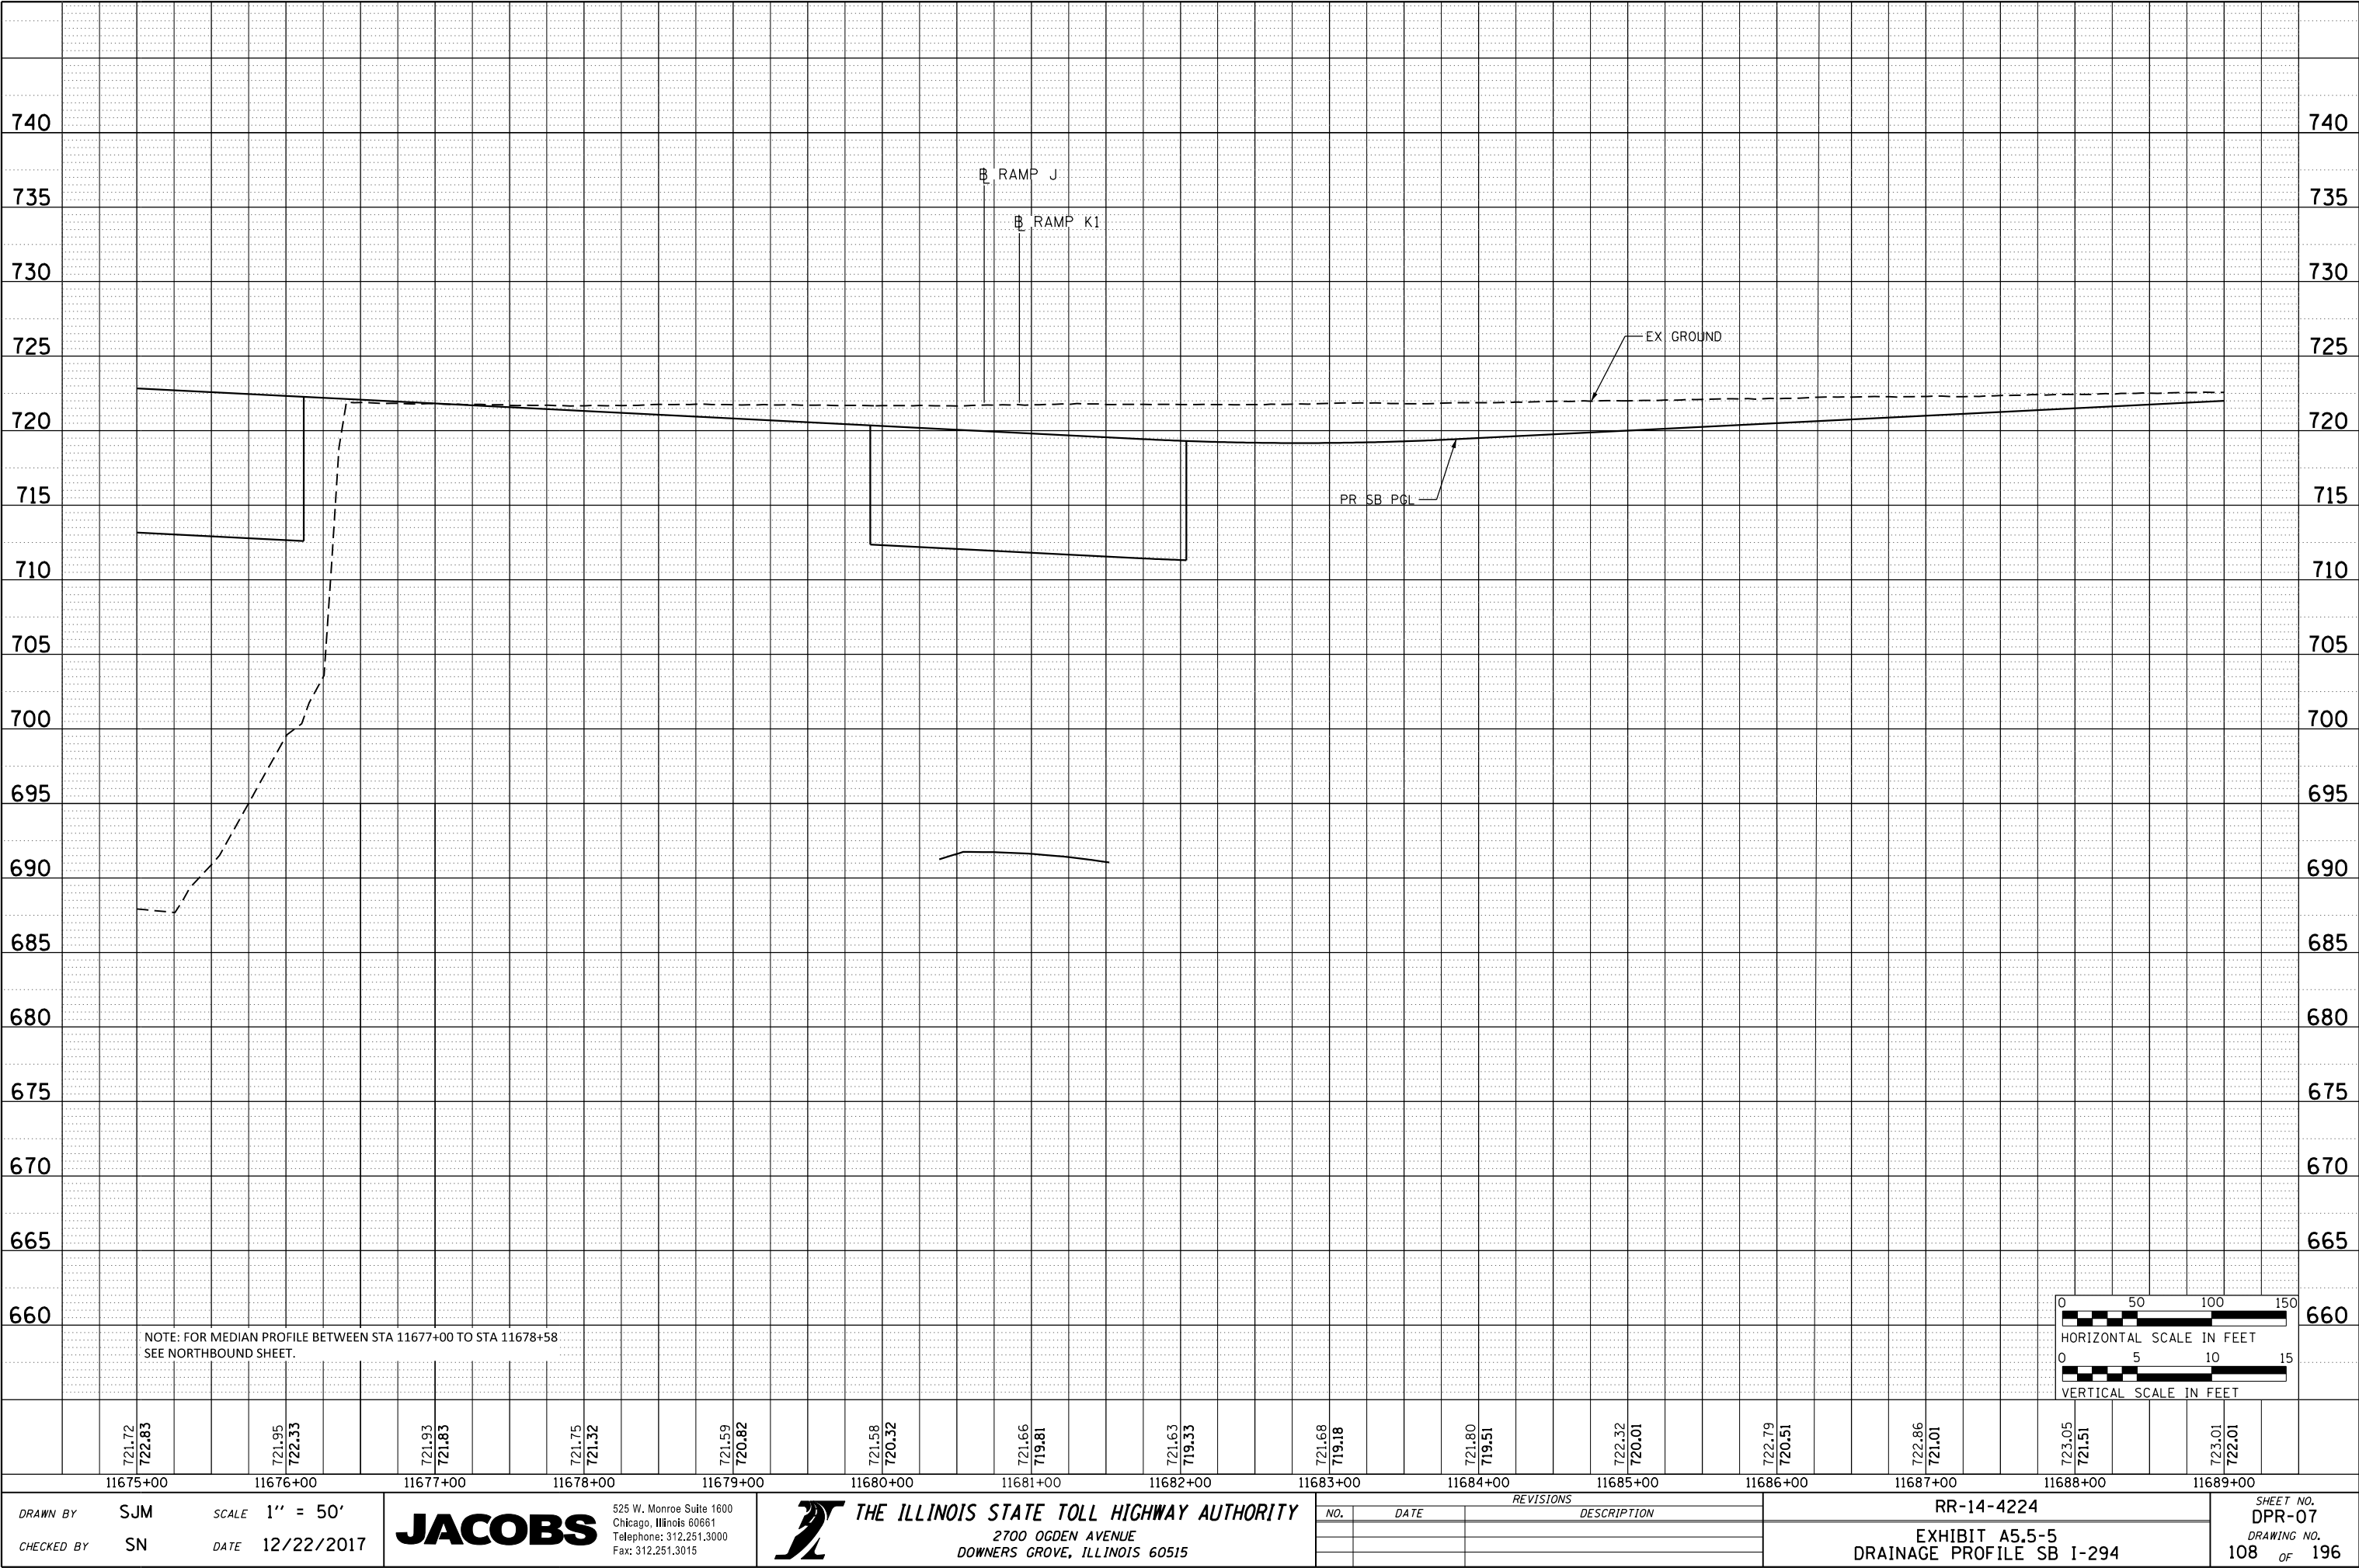

Default
poc\JCL\CL\US01_jacobson\Drawings\CS924600_Central_Traffic\Tollway\CS924600\705DRAIN\Plan & Profile\Profile\42241-sht-dpr-prf-294sb-011.dgn
10/30/2017 12/15/2017

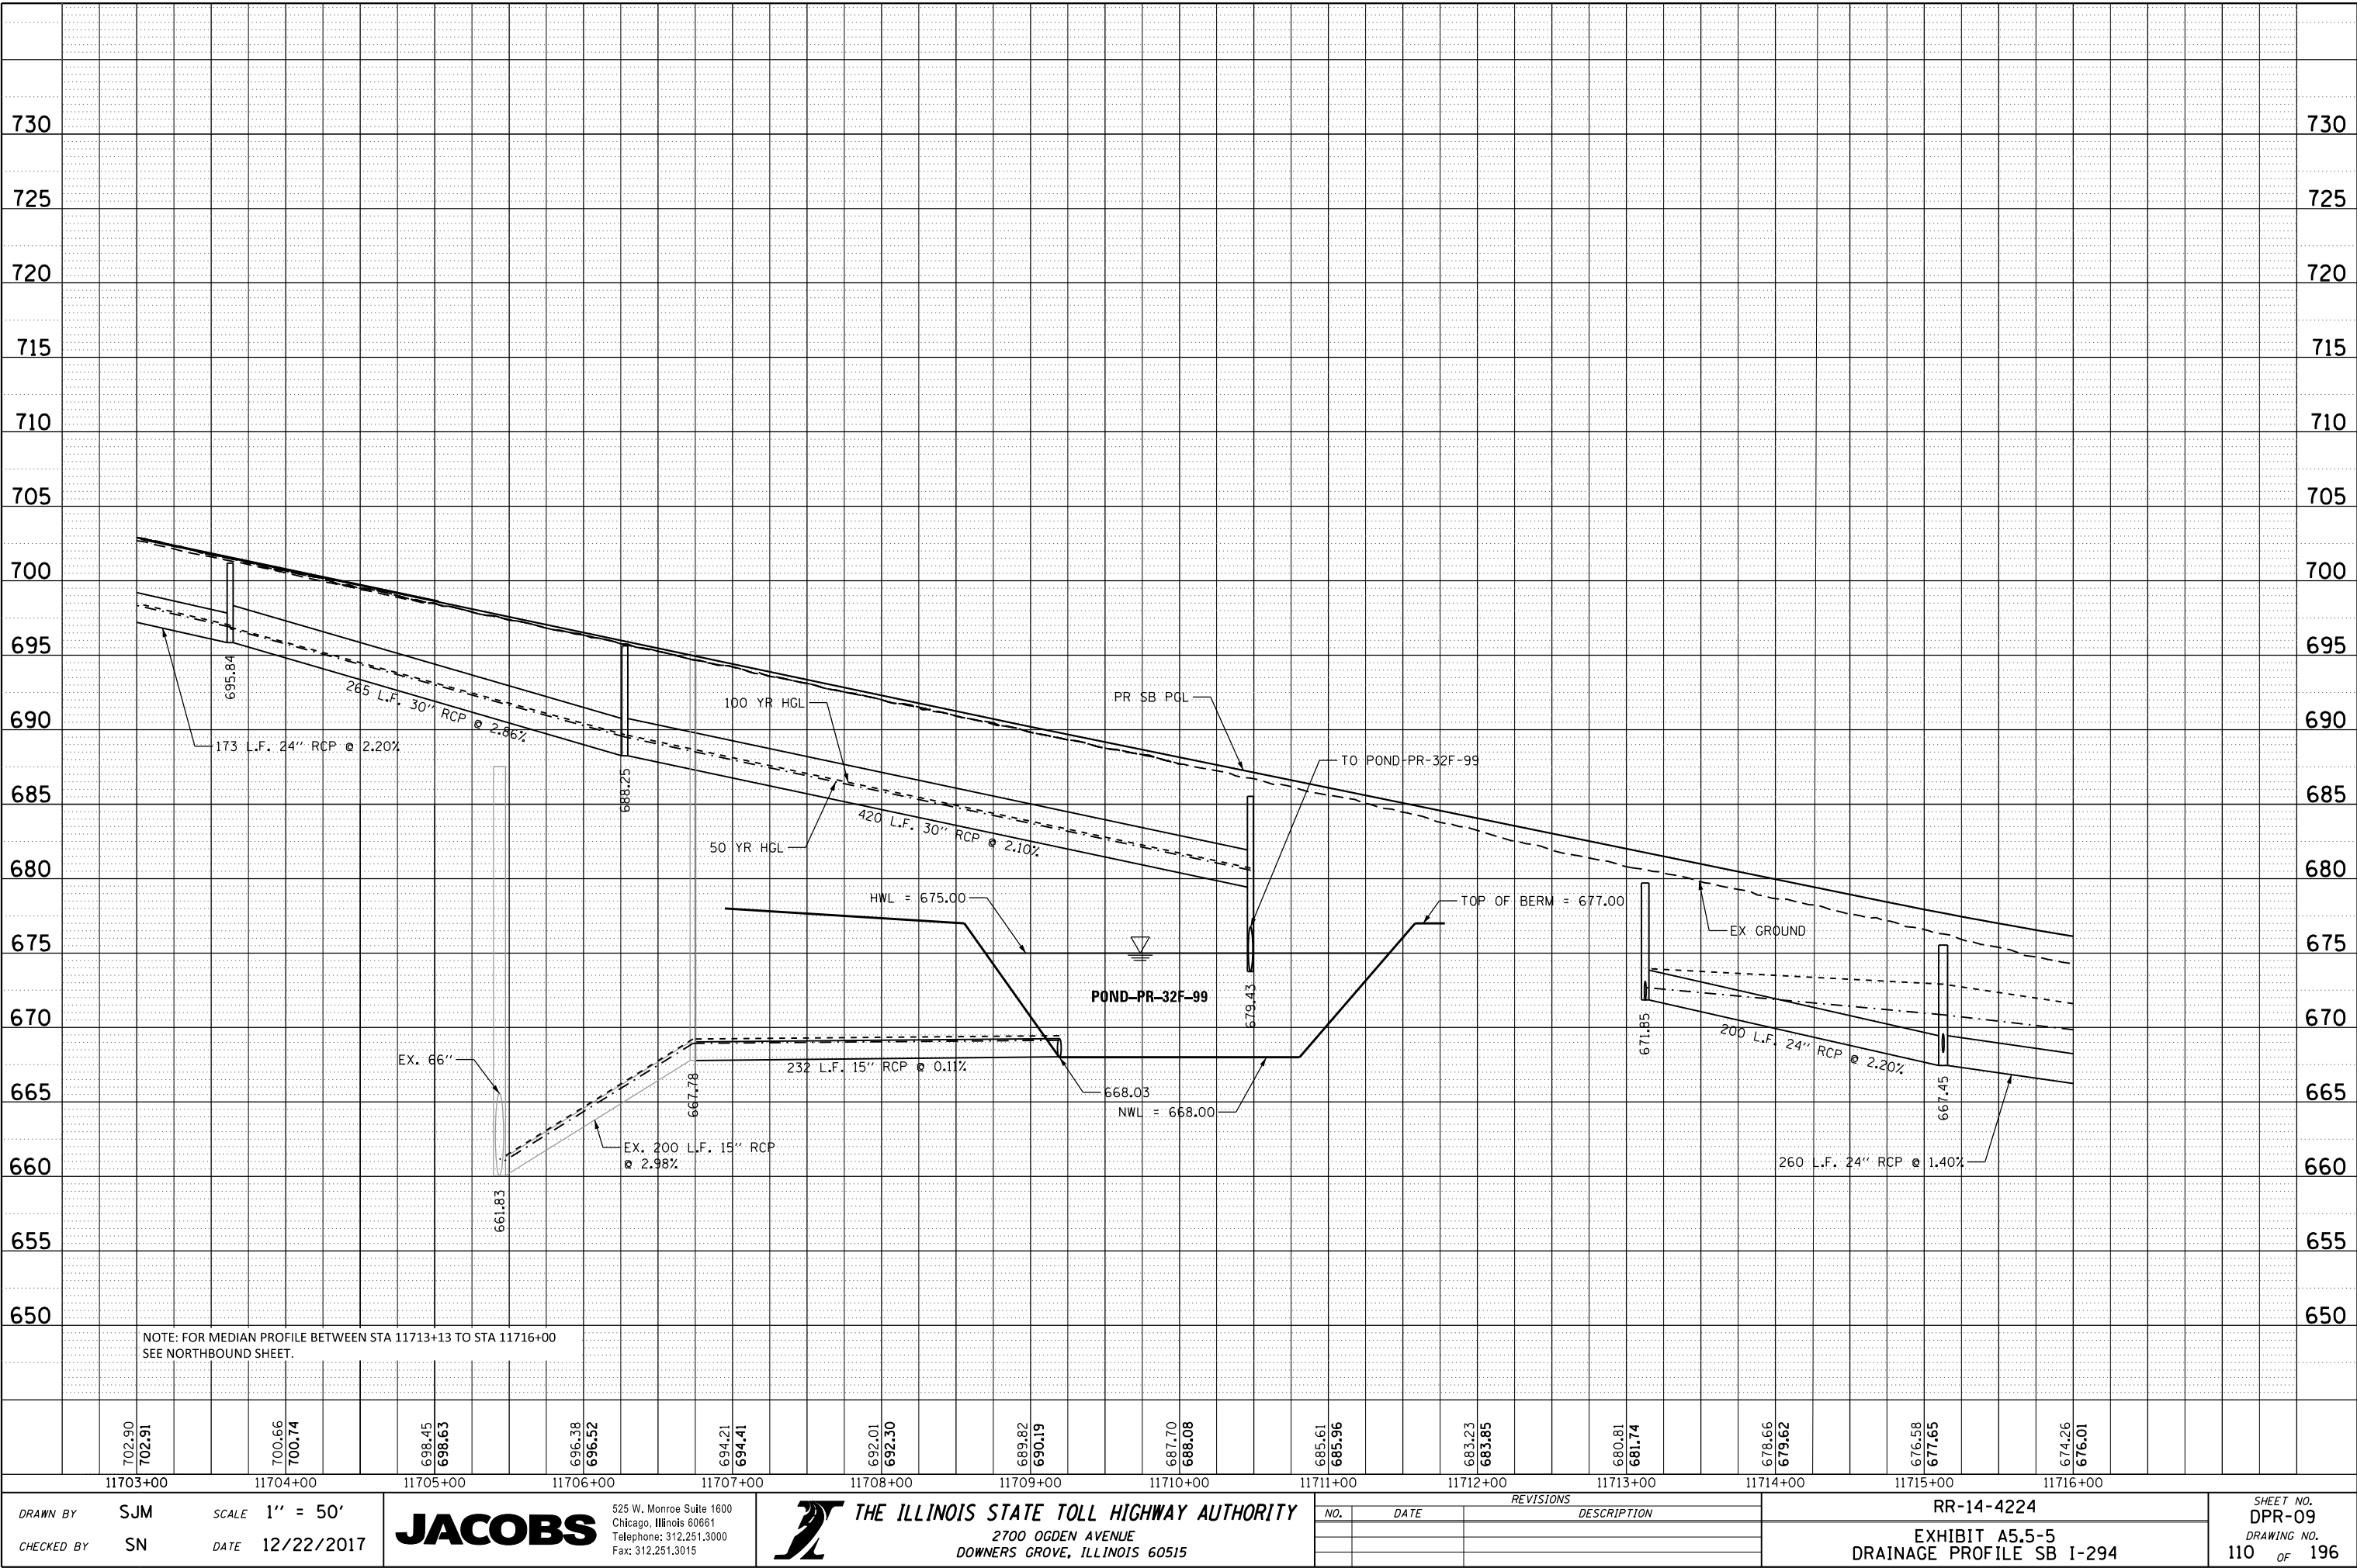

DRAWN BY SJM SCALE 1" = 50'
CHECKED BY SN DATE 12/22/2017

JACOBS
525 W. Monroe Suite 1600
Chicago, Illinois 60661
Telephone: 312.251.3000
Fax: 312.251.3015


THE ILLINOIS STATE TOLL HIGHWAY AUTHORITY
2700 OGDEN AVENUE
DOWNERS GROVE, ILLINOIS 60515

REVISIONS		
NO.	DATE	DESCRIPTION

RR-14-4224
EXHIBIT A5.5-5
DRAINAGE PROFILE SB I-294

SHEET NO.
DPR-09
DRAWING NO.
110 OF 196

Default
poc\JCL\CL\US01_jacobson\Drawings\CS924600_Central_Traffic\States_Tollway\CS924600\700CADD\Jacobson\705DRAIN\Plan & Profile\Profile\42241-sht-dpr-prf-294sb-012.dgn
12/15/2017
100.0000 / m.

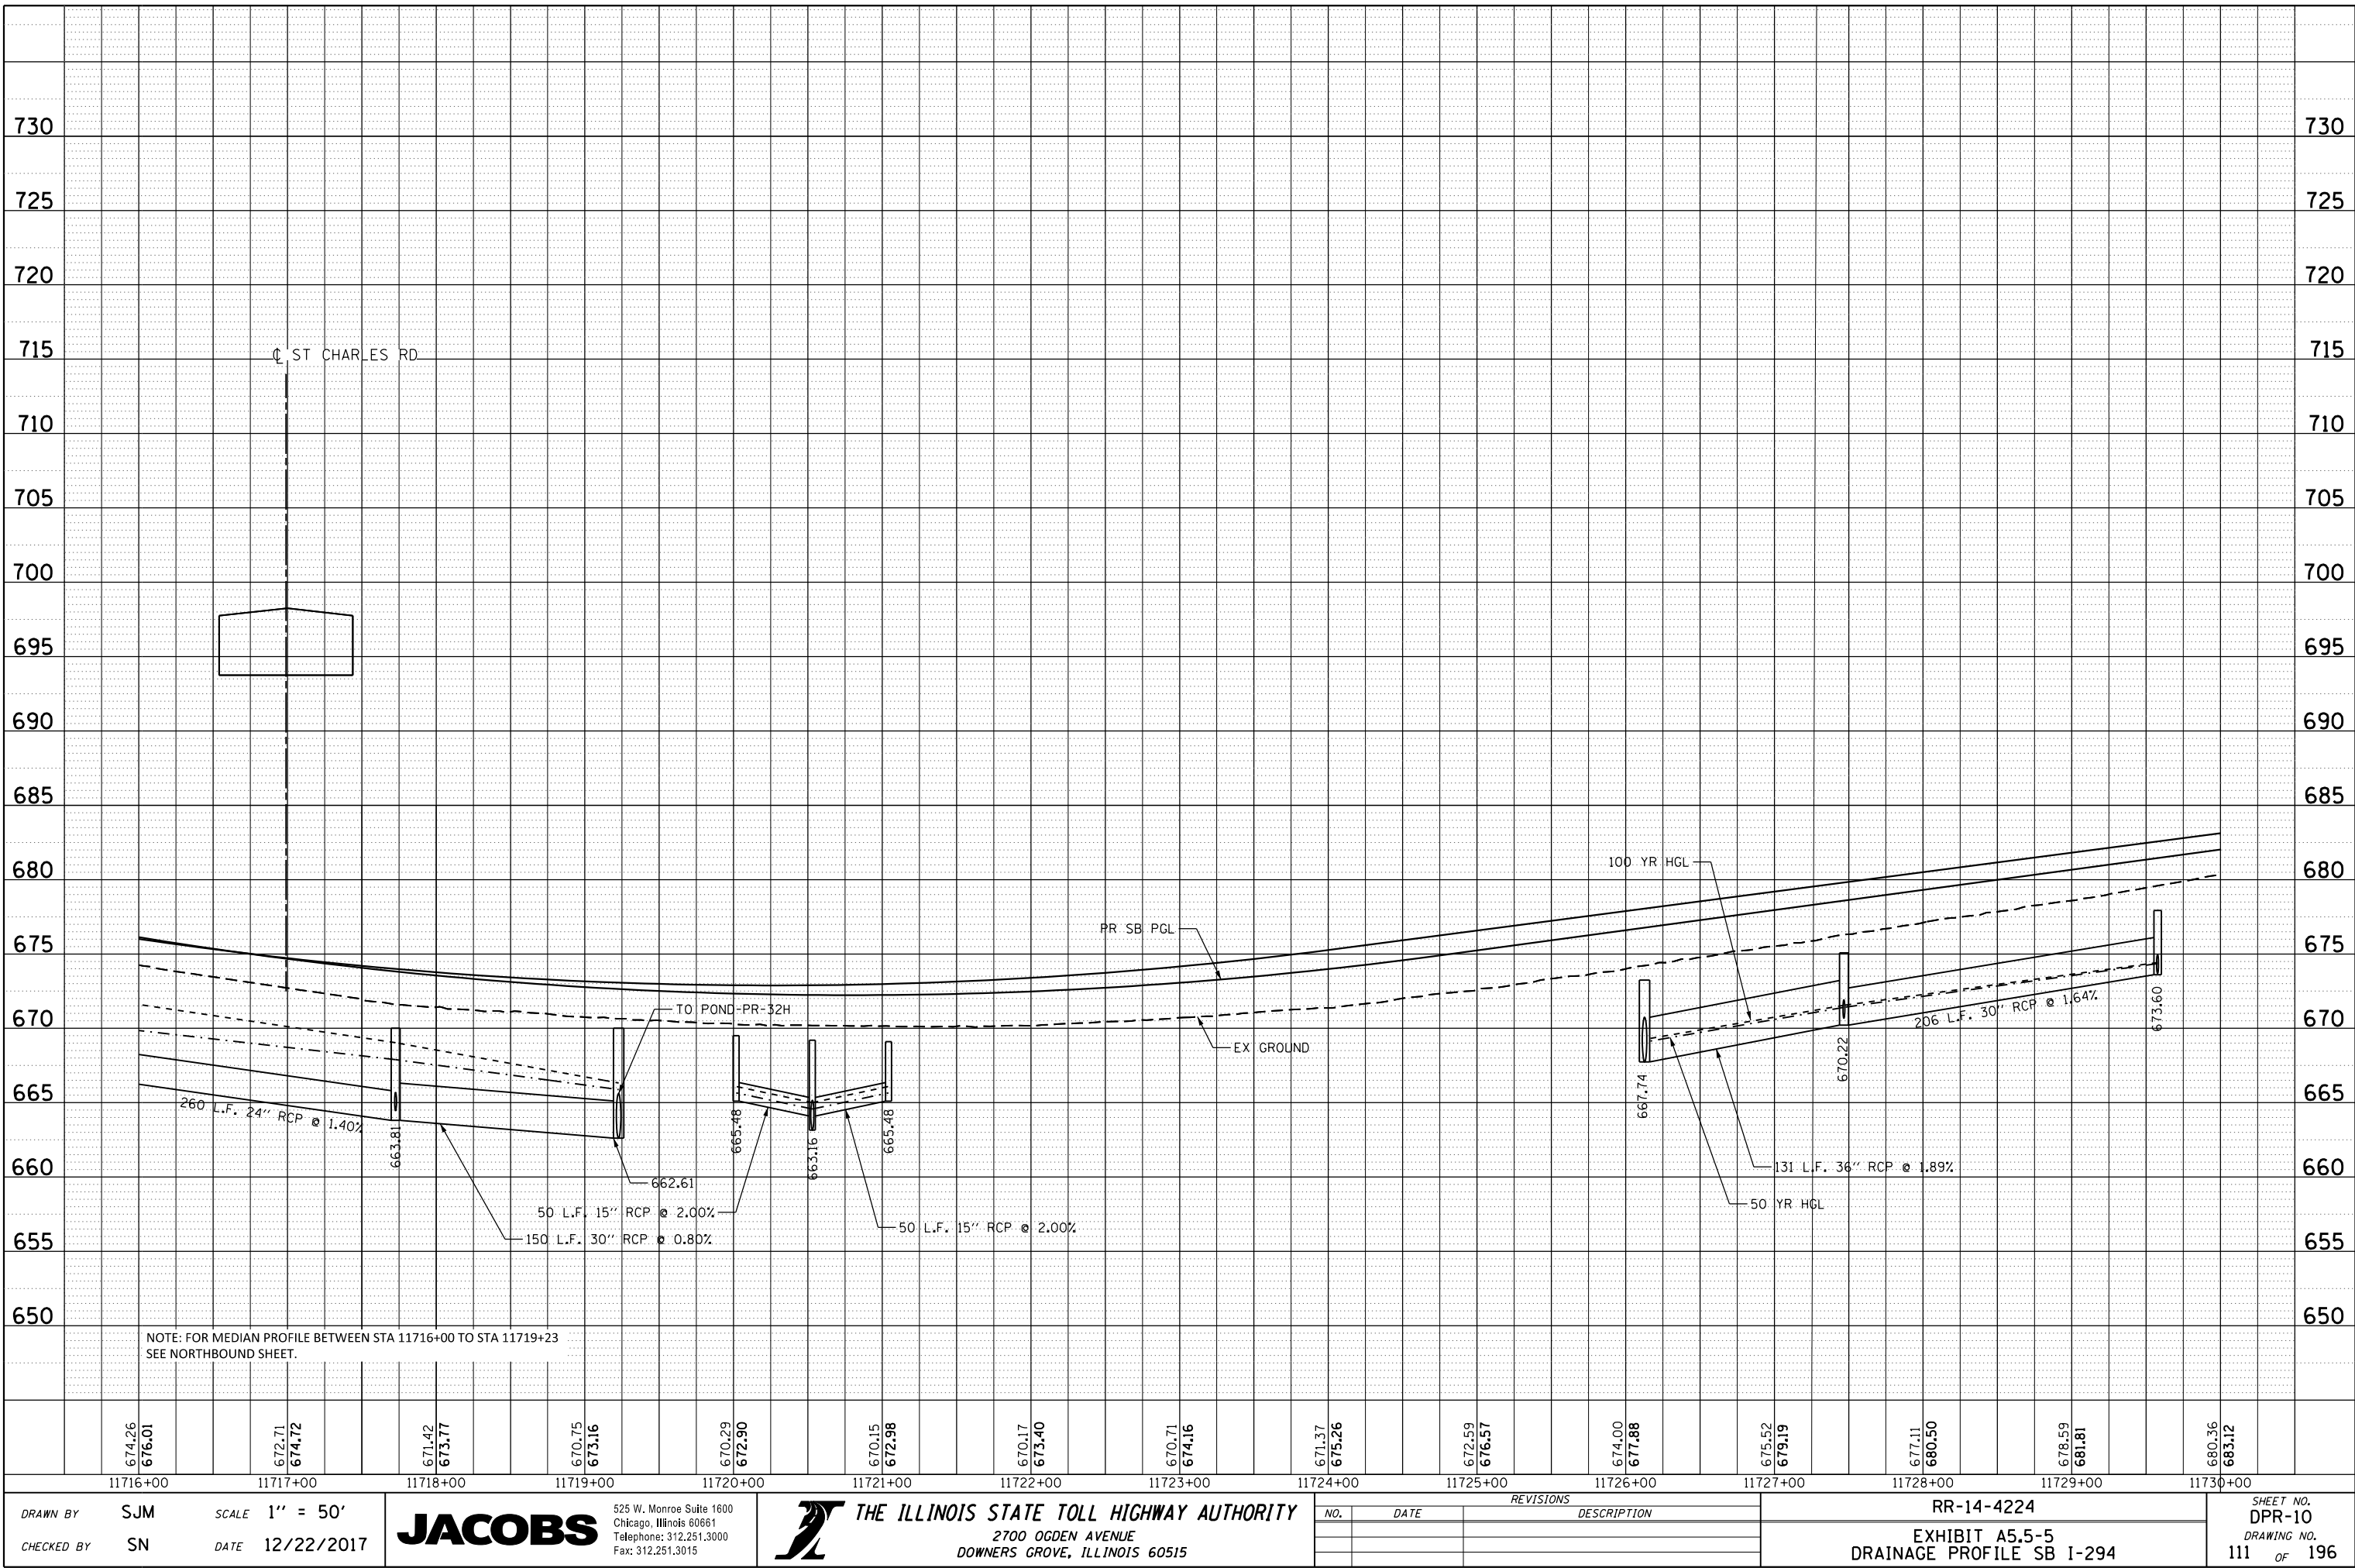

DRAWN BY SJM SCALE 1" = 50'
CHECKED BY SN DATE 12/22/2017

JACOBS
525 W. Monroe Suite 1600
Chicago, Illinois 60661
Telephone: 312.251.3000
Fax: 312.251.3015


THE ILLINOIS STATE TOLL HIGHWAY AUTHORITY
2700 OGDEN AVENUE
DOWNERS GROVE, ILLINOIS 60515

REVISIONS		
NO.	DATE	DESCRIPTION

RR-14-4224
EXHIBIT A5.5-5
DRAINAGE PROFILE SB I-294

SHEET NO.
DPR-10
DRAWING NO.
111 OF 196

Default
poc\JCL\CL\US01\jacobs.com\AN\Documents\CSX24600_Central_Traffic\Tollway\700CADD\Jacobs\705DRAIN\Plan & Profile\Profile\42241-sht-dpr-prf-294sb-014.dgn
100.0000 / m.
12/15/2017

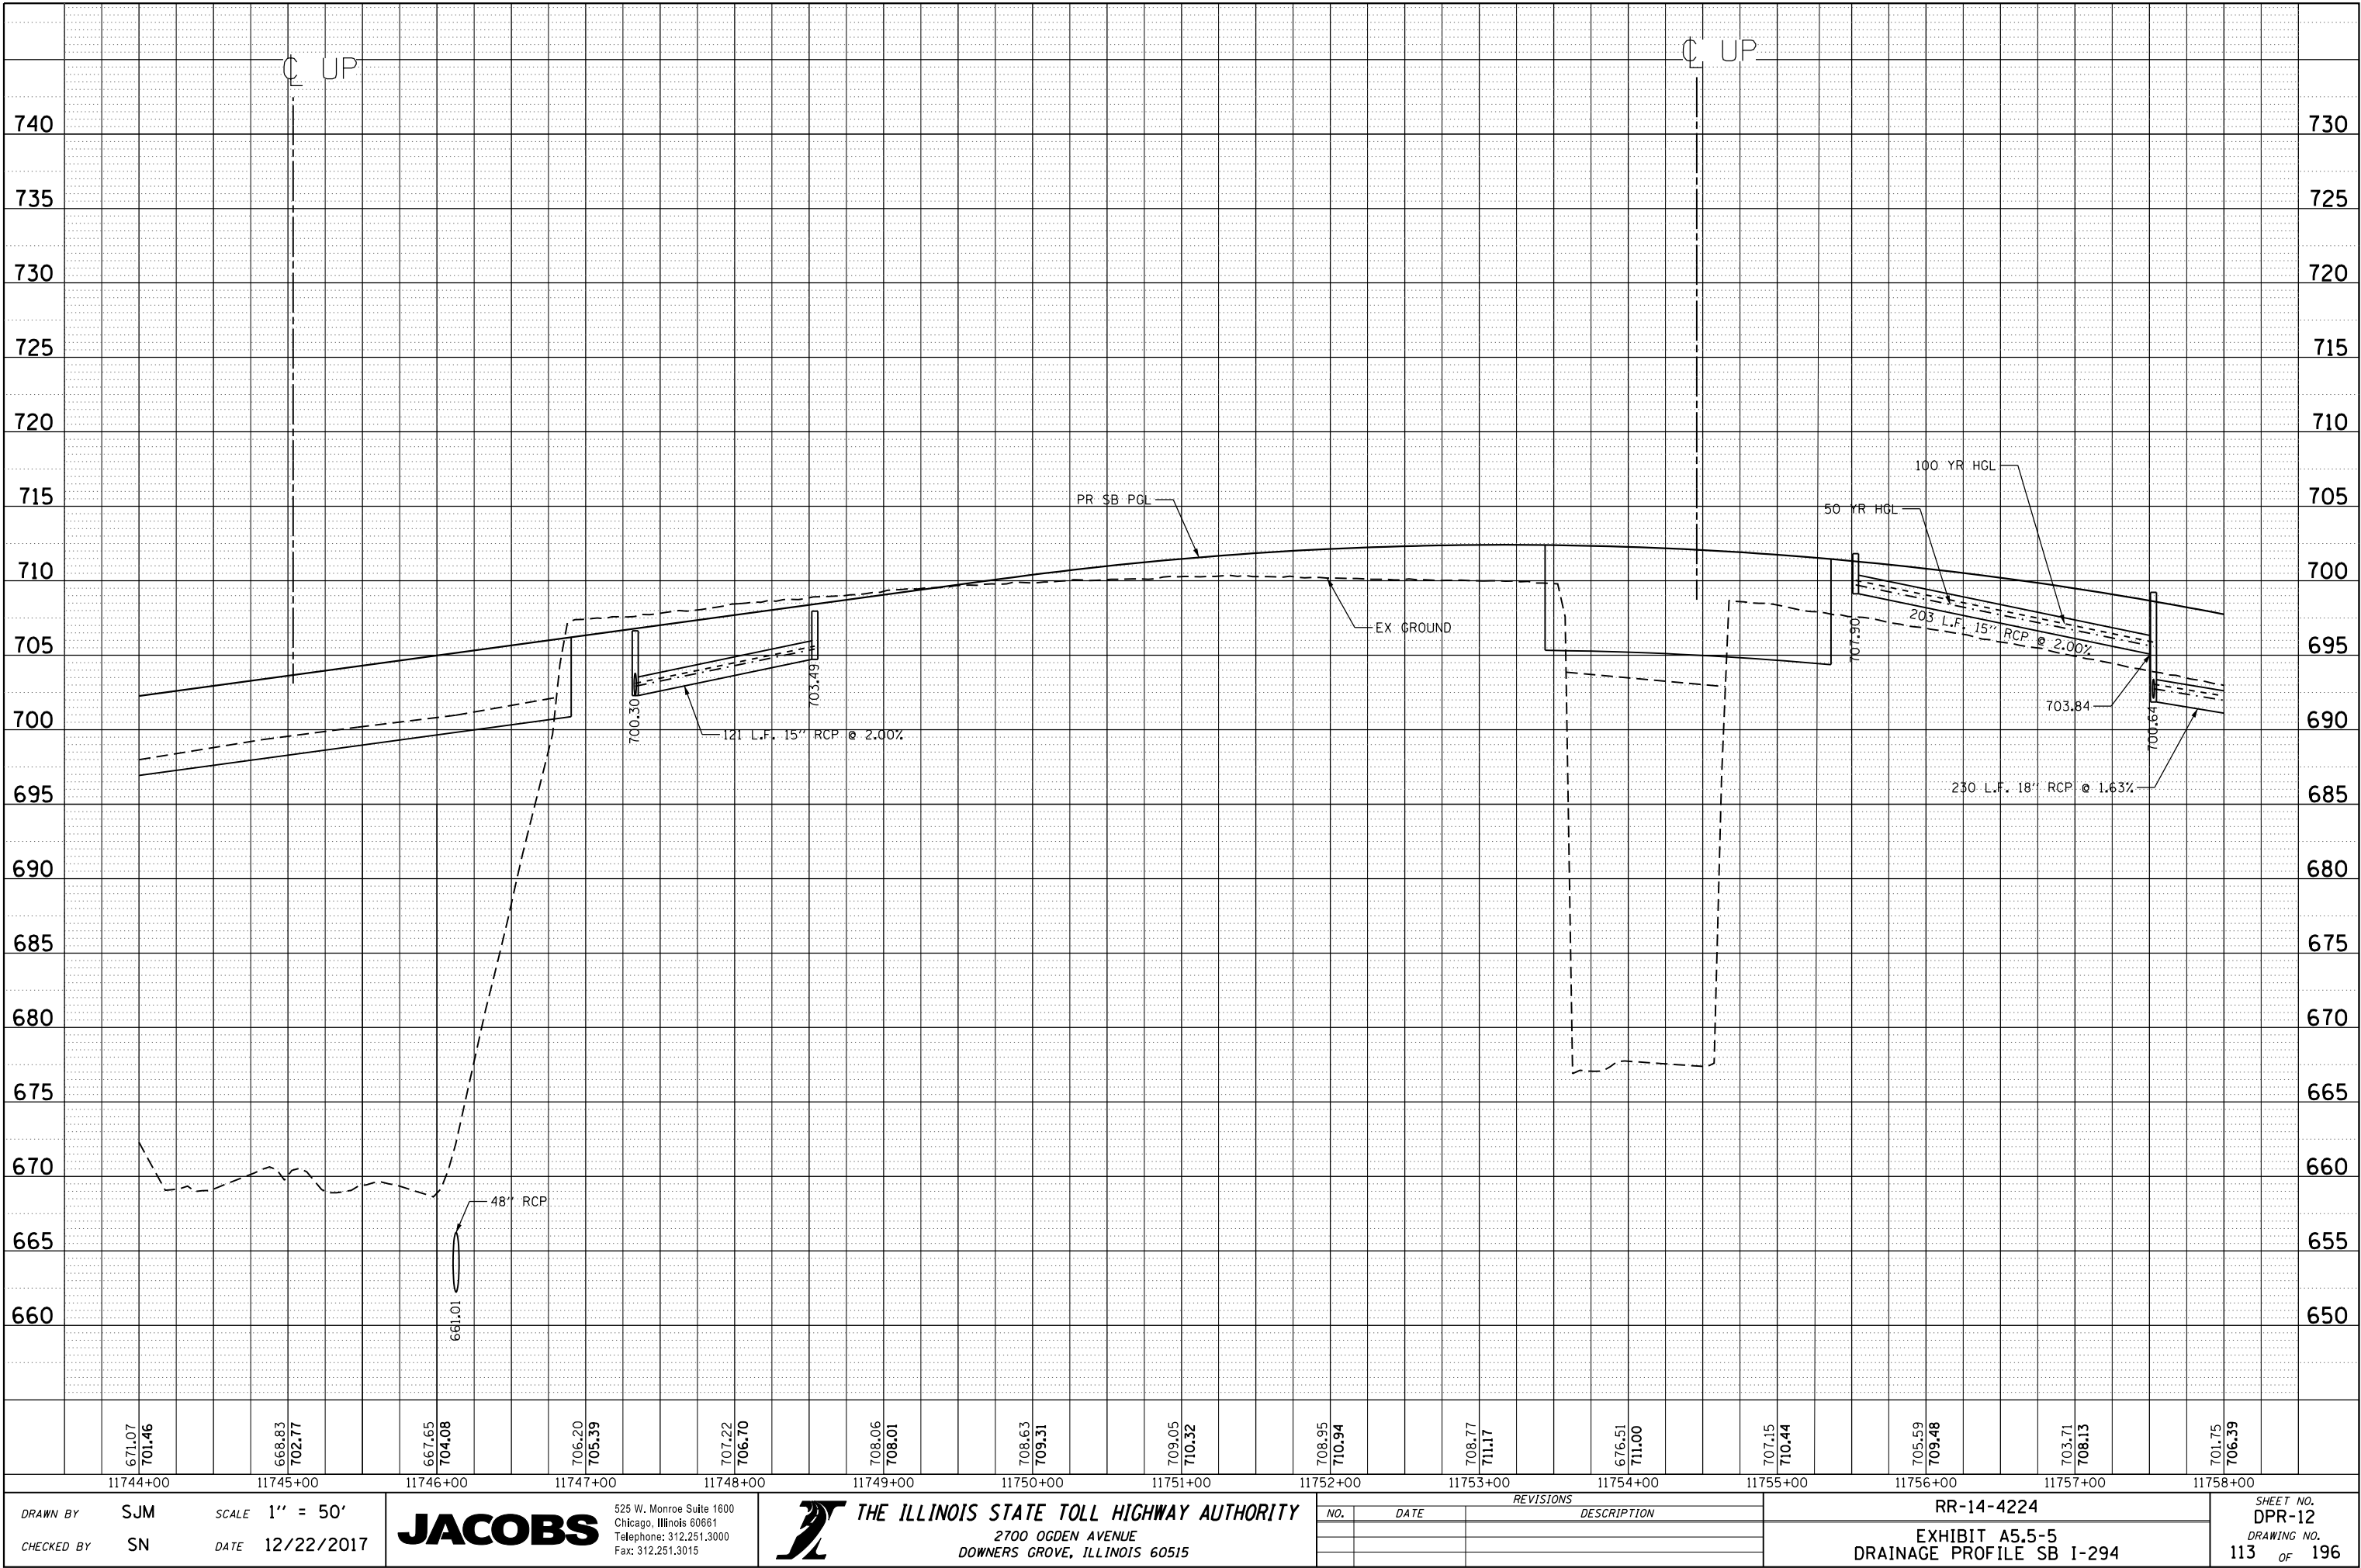

DRAWN BY SJM
SCALE 1" = 50'
CHECKED BY SN
DATE 12/22/2017

JACOBS
525 W. Monroe Suite 1600
Chicago, Illinois 60661
Telephone: 312.251.3000
Fax: 312.251.3015


THE ILLINOIS STATE TOLL HIGHWAY AUTHORITY
2700 OGDEN AVENUE
DOWNERS GROVE, ILLINOIS 60515

REVISIONS		
NO.	DATE	DESCRIPTION

RR-14-4224
EXHIBIT A5.5-5
DRAINAGE PROFILE SB I-294

SHEET NO.
DPR-12
DRAWING NO.
113 OF 196

Default
poc\UCL\CL\US01_jacobson\AN\Documents\CSX24600_Central_Traffic\State_Tollway\CSX24600\705DRAIN\Plan & Profile\Profile\42241-sht-dpr-prf-294sb-015.dgn
100.0000 / m.

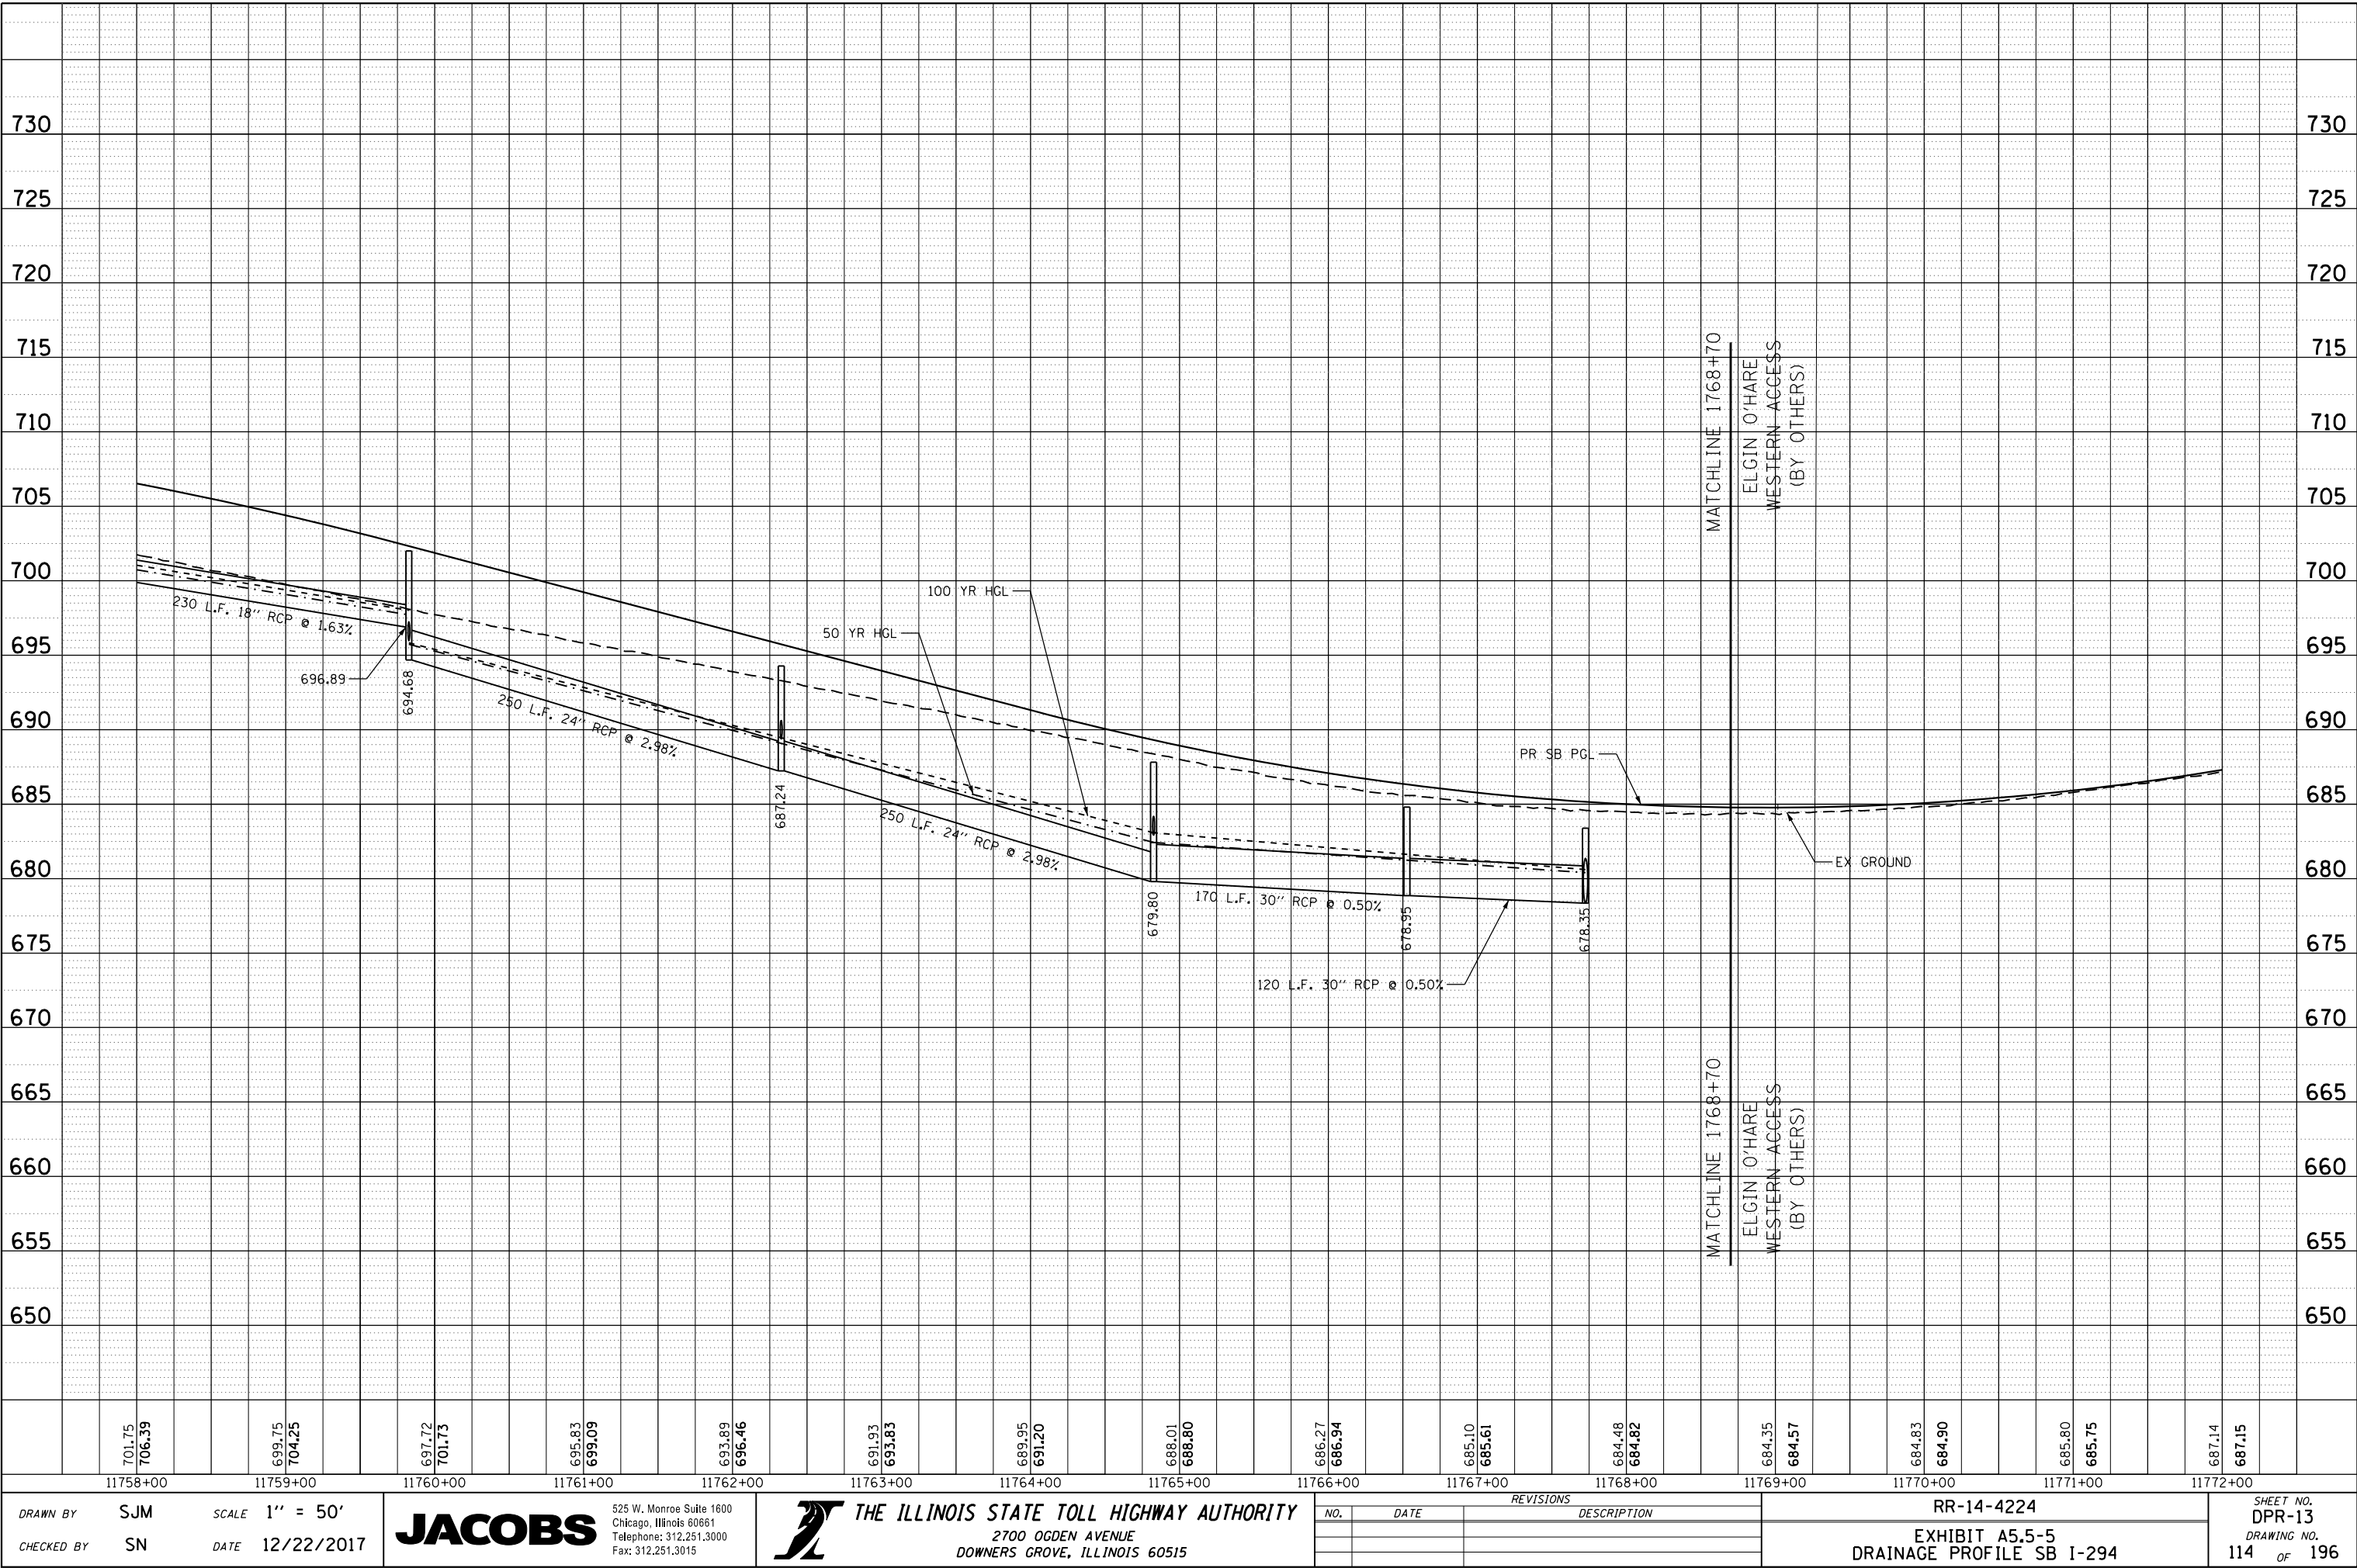

DRAWN BY	SJM	SCALE	1" = 50'
CHECKED BY	SN	DATE	12/22/2017

525 W. Monroe Suite 1600
Chicago, Illinois 60661
Telephone: 312.251.3000
Fax: 312.251.3015

THE ILLINOIS STATE TOLL HIGHWAY AUTHORITY
2700 OGDEN AVENUE
DOWNERS GROVE, ILLINOIS 60515

REVISIONS		
NO.	DATE	DESCRIPTION



RR-14-4224


EXHIBIT A5.5-5
DRAINAGE PROFILE SB I-294

SHEET NO.
DPR-13


DRAWING NO.
114 OF 196

Default
poc\JCL\CL\US01_jacobson\Documents\CSX24600_Central_Traffic\State_Tollway\CSX24600\705DRAIN\Plan_ & Profile\Profile\4224\1-sht-dpr-prf-294-nb-003.dgn
100.0000 / m.
12/15/2017

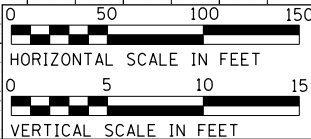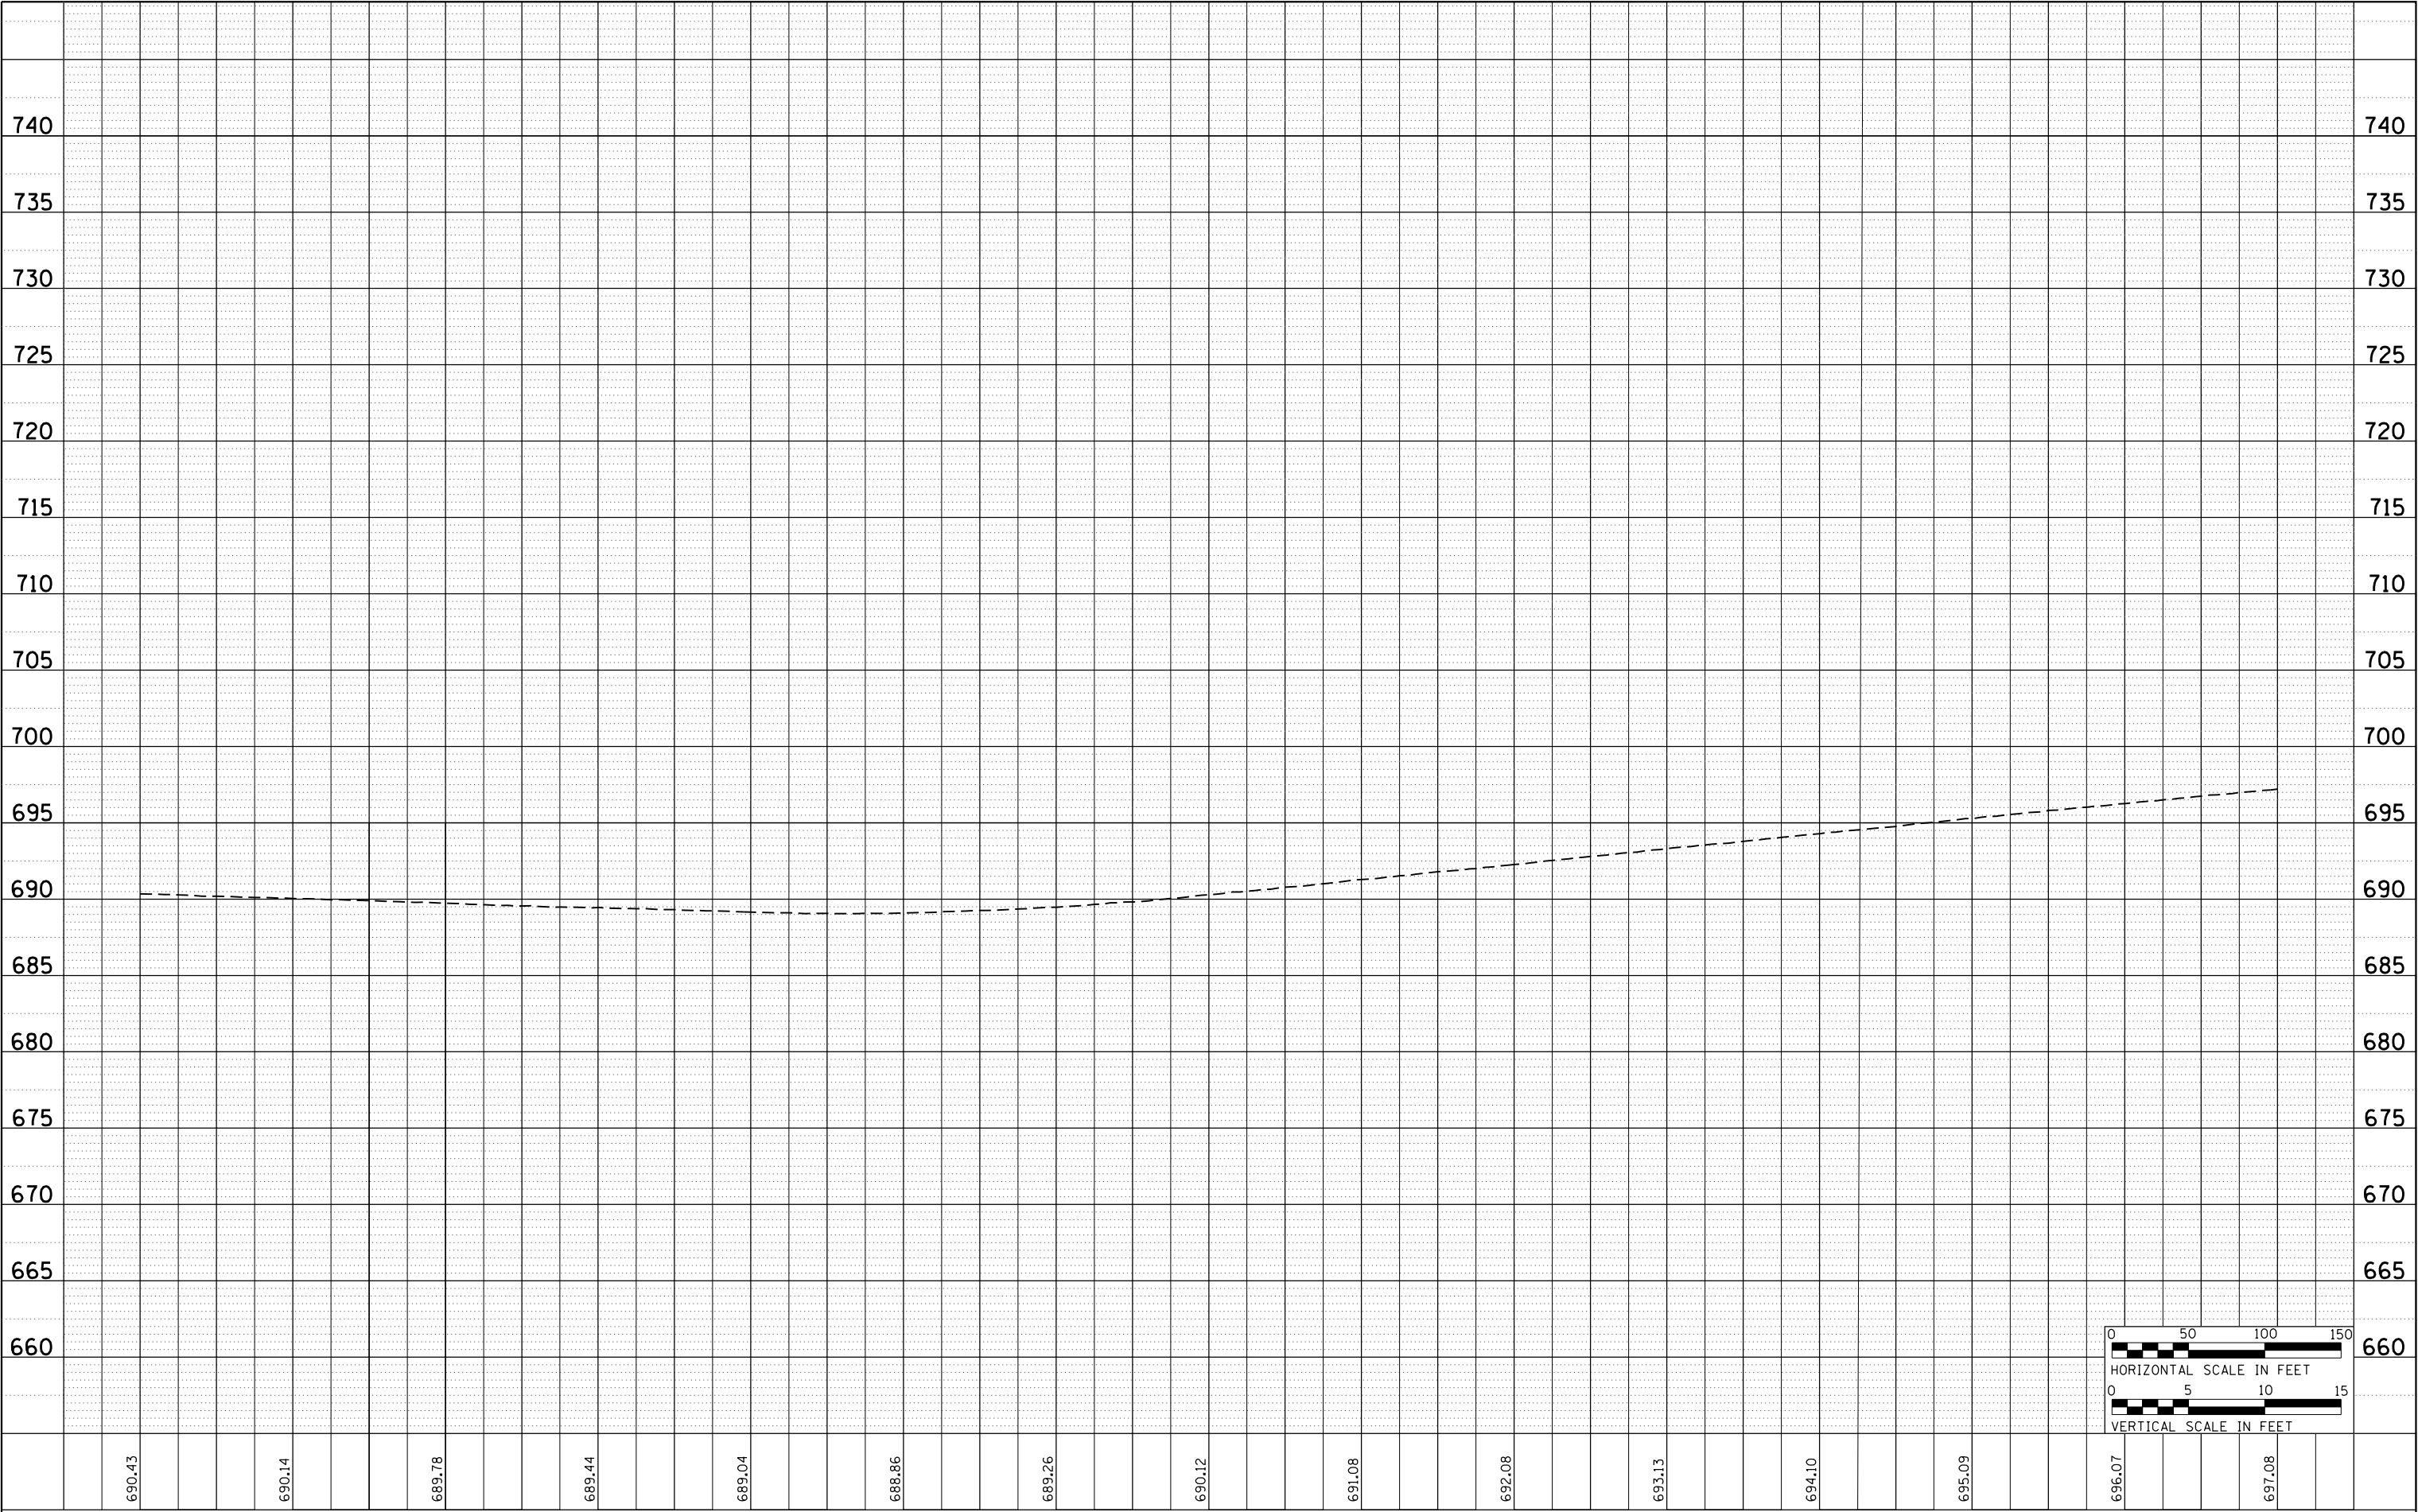

 
1591+00		1592+00		1593+00		1594+00		1595+00		1596+00		1597+00		1598+00		1599+00		1600+00		1601+00		1602+00		1603+00		1604+00		1605+00	
DRAWN BY	SJM	SCALE	1" = 50'	JACOBS	525 W. Monroe Suite 1600 Chicago, Illinois 60661 Telephone: 312.251.3000 Fax: 312.251.3015		THE ILLINOIS STATE TOLL HIGHWAY AUTHORITY	2700 OGDEN AVENUE DOWNERS GROVE, ILLINOIS 60515	REVISIONS			RR-14-4224												SHEET NO. DPR-14					
									NO.	DATE	DESCRIPTION													DRAWING NO.					
CHECKED BY	SN	DATE	12/22/2017									EXHIBIT A5.5-5 DRAINAGE PROFILE NB I-294												115 OF 196					

Default
poc\JCL\CL\US01_jacobson\Documents\CSX24600_Central_Traffic\State_Tollway\CSX24600_700CADD\Jacobson\705DRAIN\Plan & Profile\Profile\42241-sht-dpr-prf-294nb-004.dgn
100.0000 / m.
12/15/2017


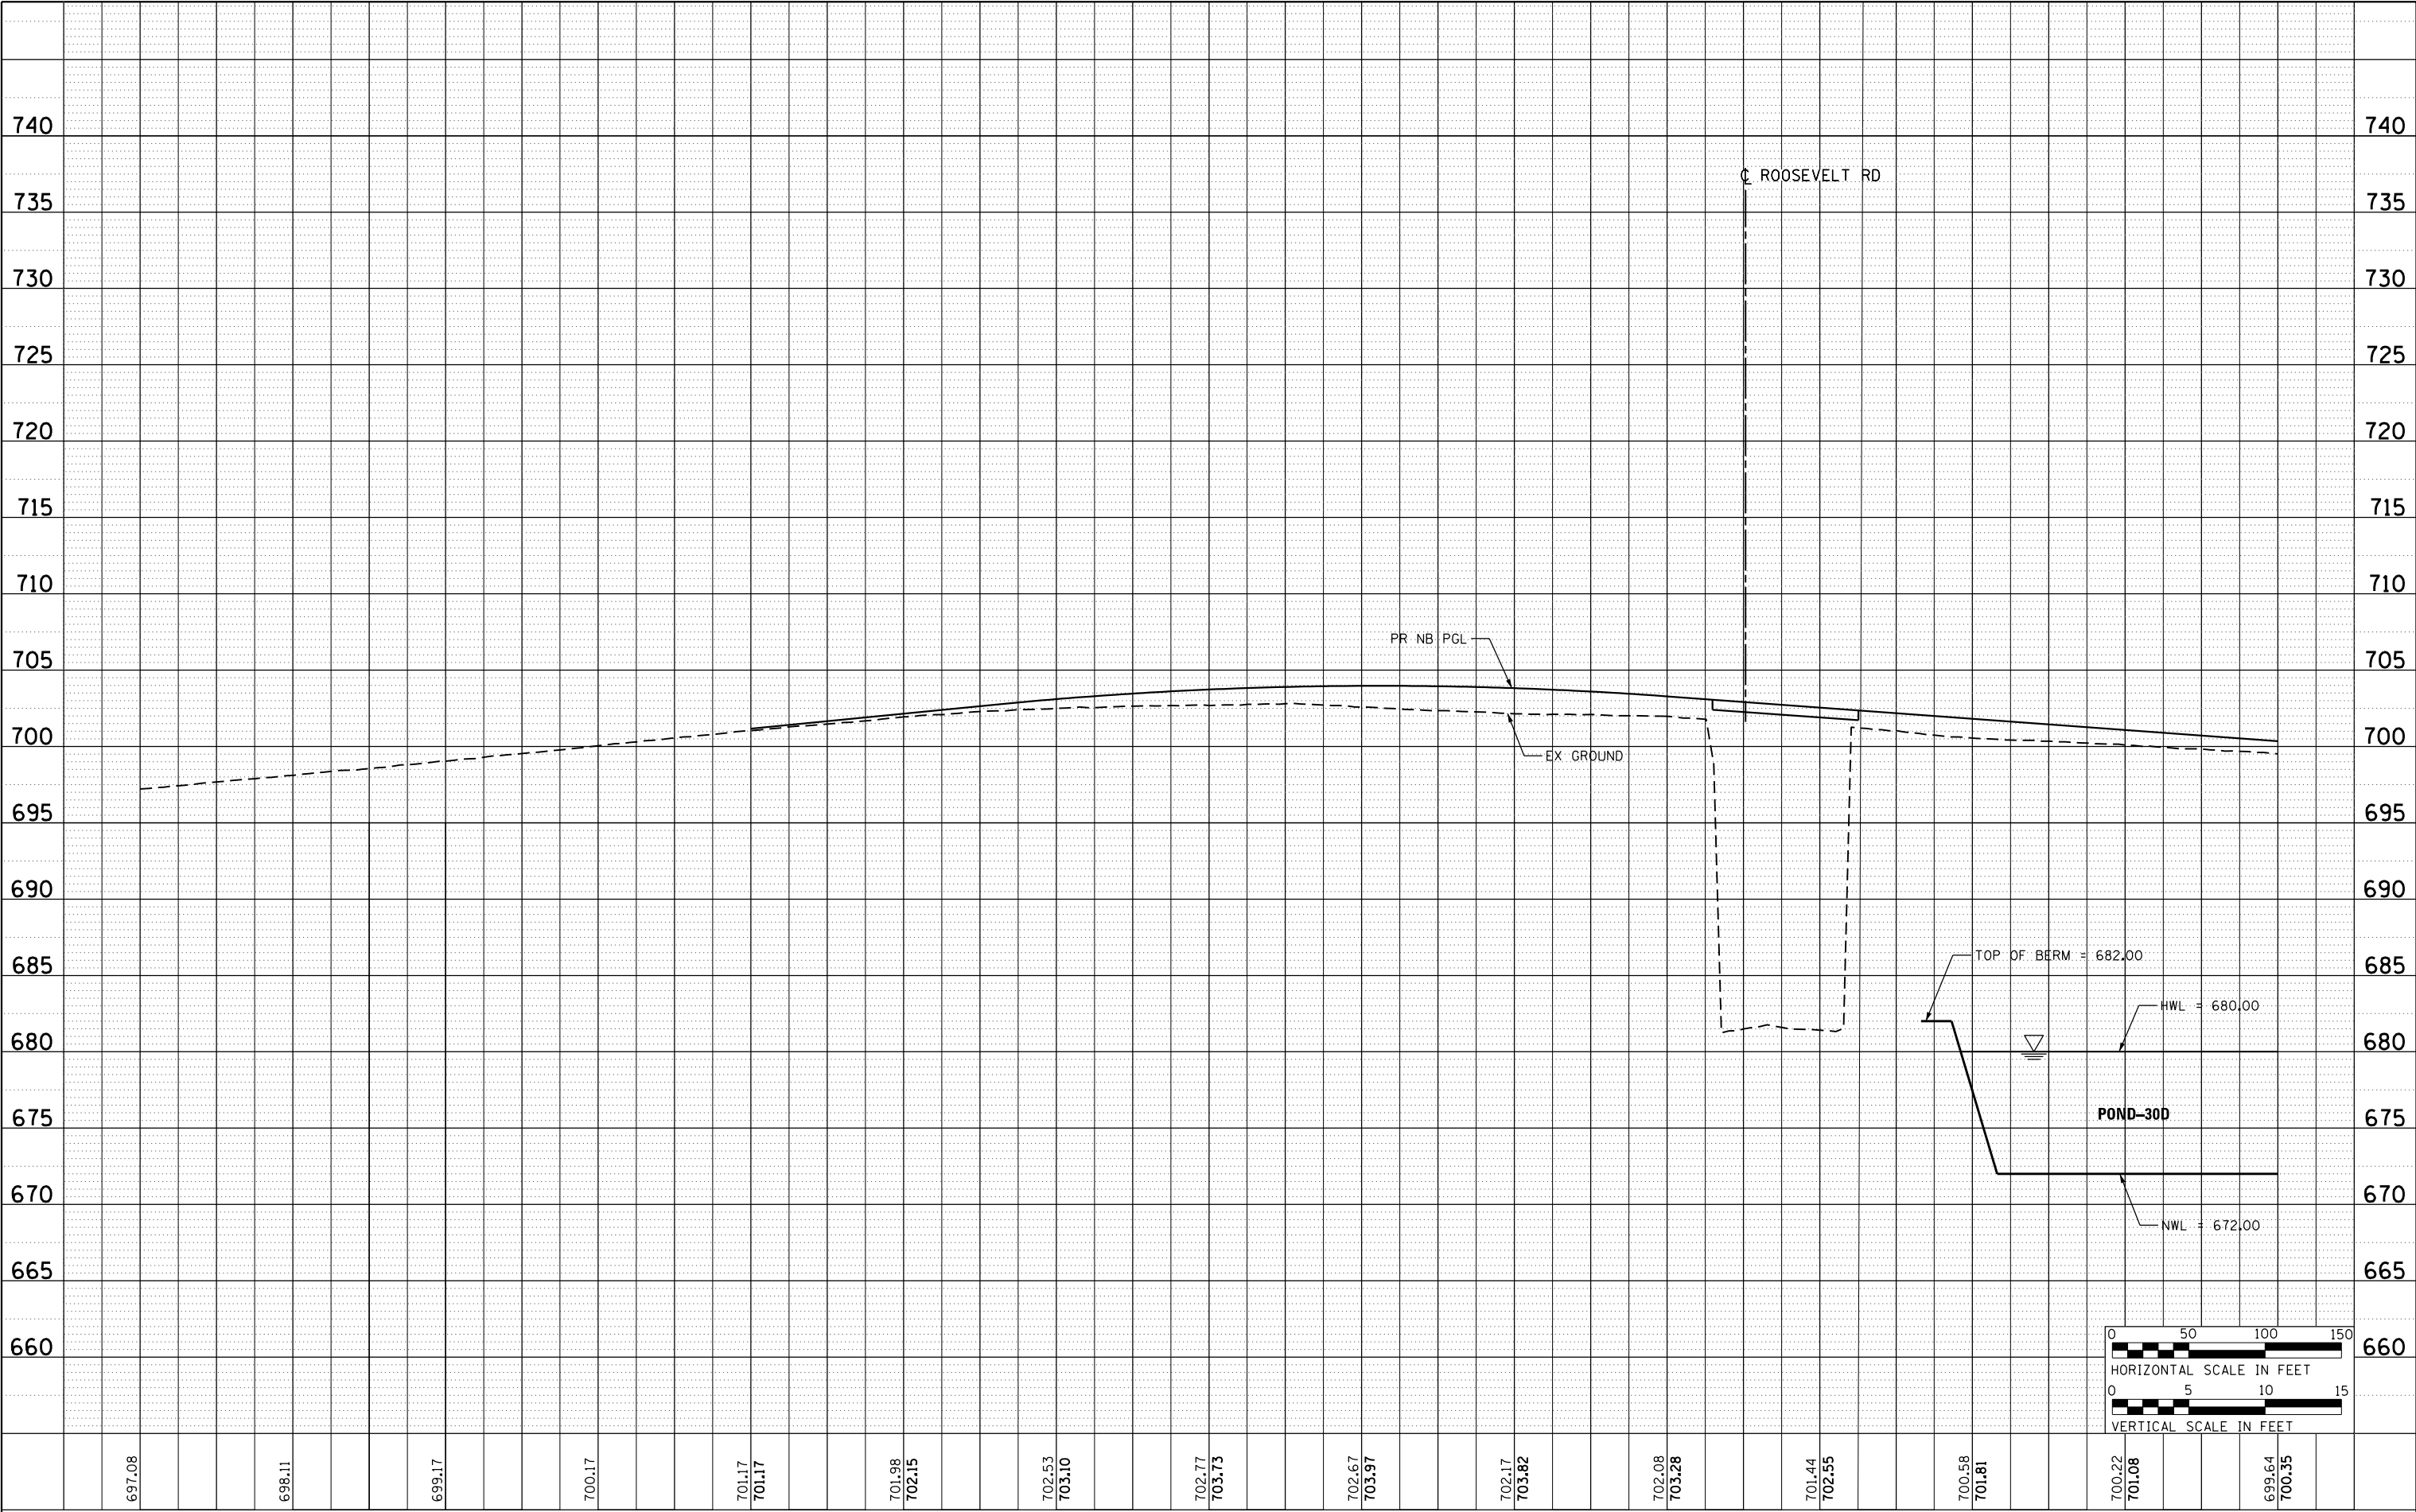


1605+00		1606+00		1607+00		1608+00		1609+00		1610+00		1611+00		1612+00		1613+00		1614+00		1615+00		1616+00		1617+00		1618+00		1619+00	
DRAWN BY	SJM	SCALE	1" = 50'	JACOBS	525 W. Monroe Suite 1600 Chicago, Illinois 60661 Telephone: 312.251.3000 Fax: 312.251.3015		THE ILLINOIS STATE TOLL HIGHWAY AUTHORITY	2700 OGDEN AVENUE DOWNERS GROVE, ILLINOIS 60515	REVISIONS			RR-14-4224			SHEET NO. DPR-15														
									NO.	DATE	DESCRIPTION	EXHIBIT A5.5-5			DRAWING NO.														
												DRAINAGE PROFILE NB I-294			116 OF 196														
CHECKED BY	SN	DATE	12/22/2017																										

Default
p01\CD\CL\US01_jacobson\Documents\CSX24600_Central_Traffic\State_Tollway\CSX24600\705DRAIN\Plan & Profile\Profile\42241-sht-dpr-prf-294nb-007.dgn
10.0.0000 / m.

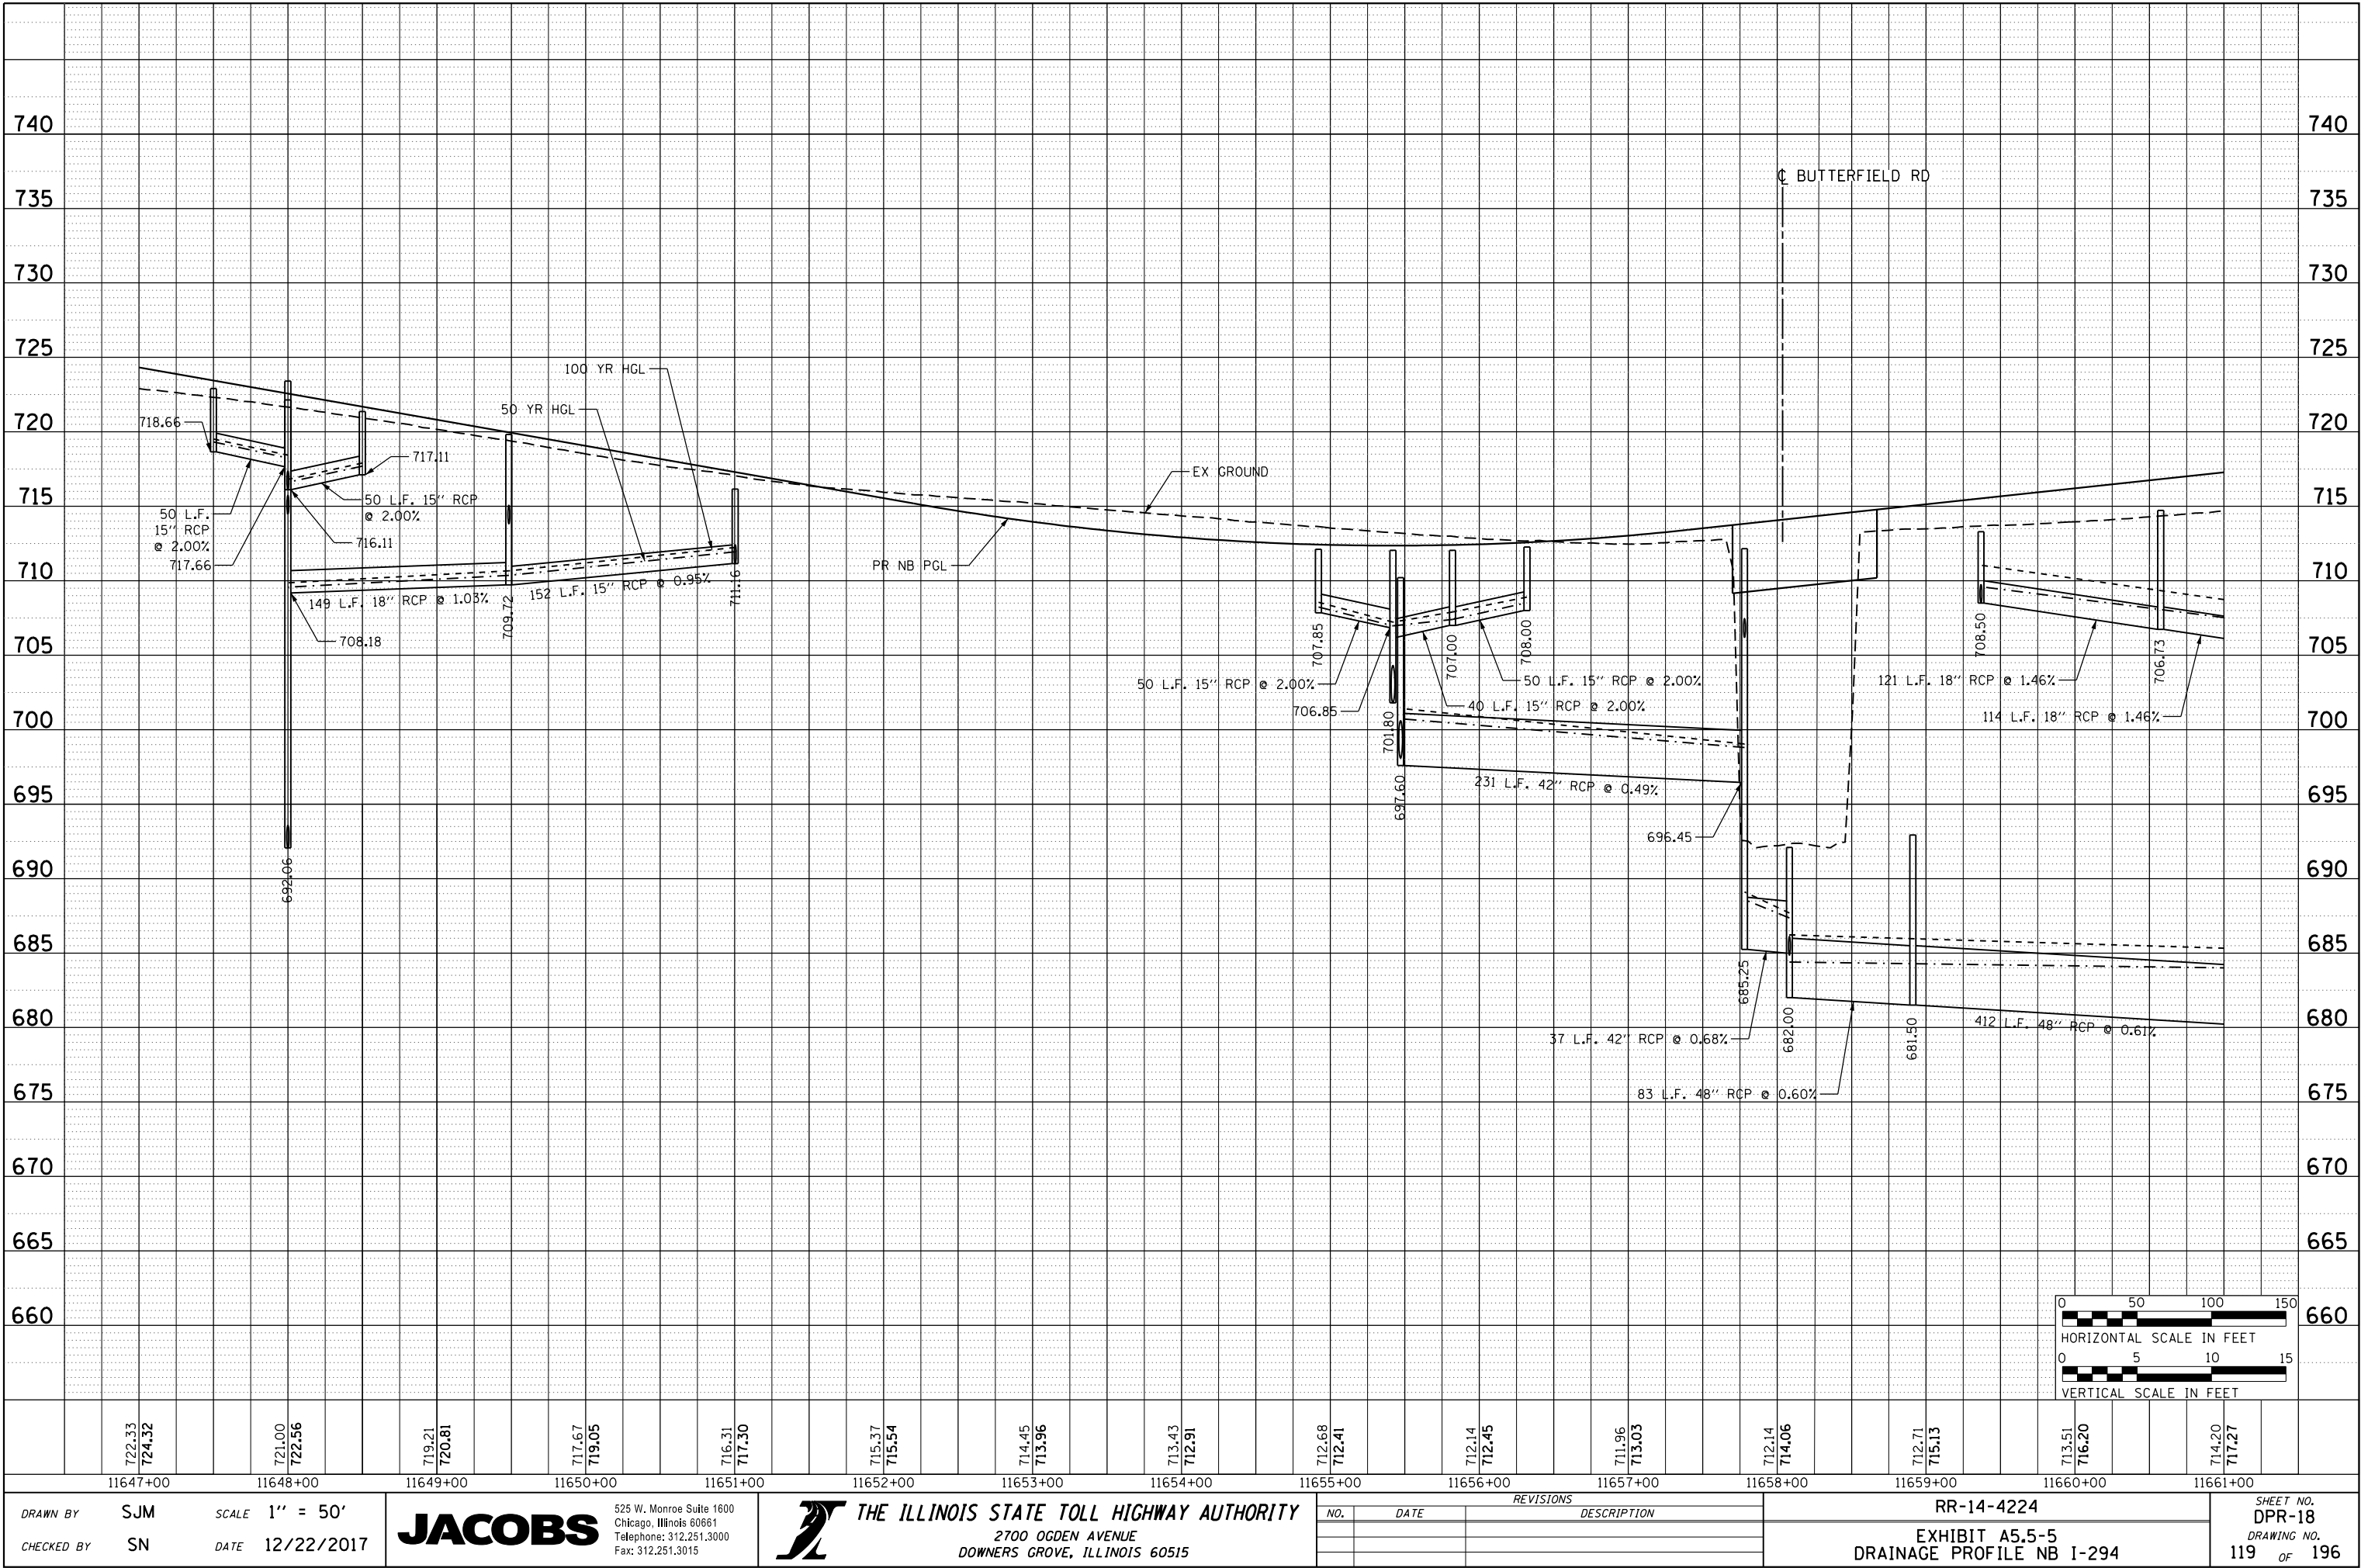

Default
poc\JCL\CL\US01_jacobson\Drawings\CSX24600_Central_Traffic\States_Tollway\CSX24600_705DRAIN\Plan & Profile\Profile\42241-sht-dpr-prf-294nb-000.dgn
100.0000 / m.
12/15/2017

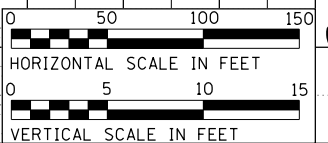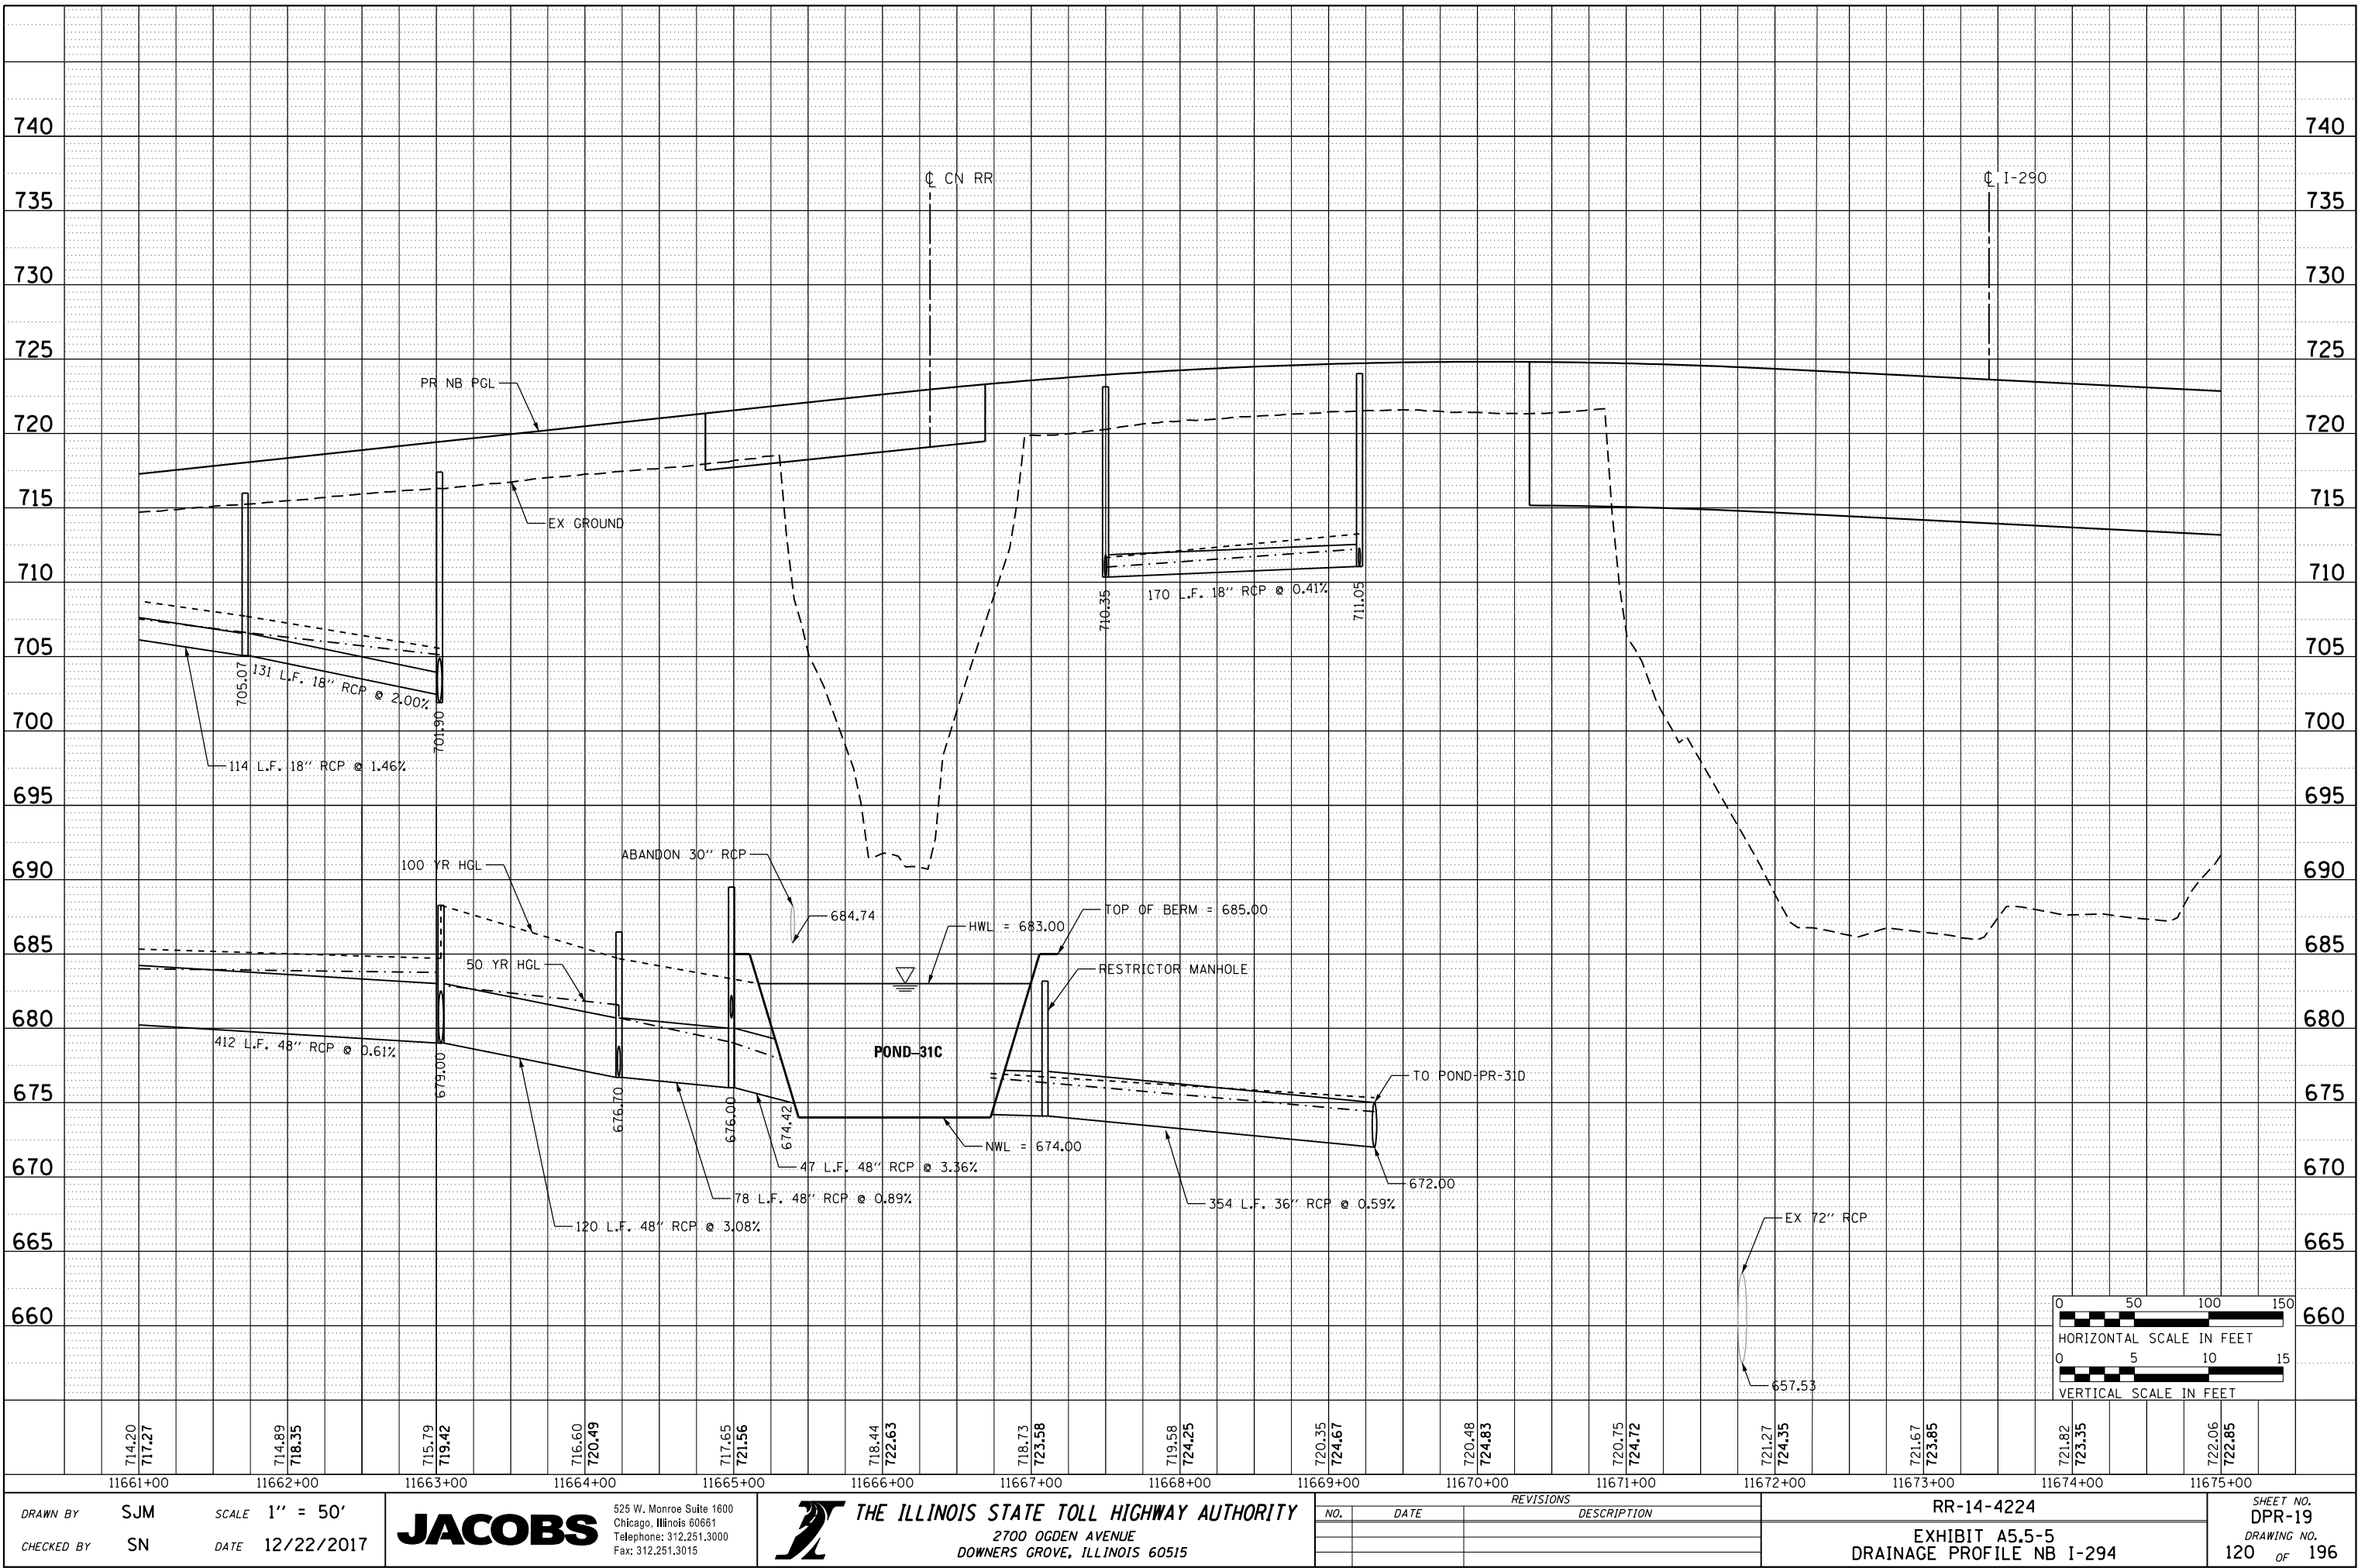

DRAWN BY: SJM
CHECKED BY: SN
SCALE: 1" = 50'
DATE: 12/22/2017

JACOBS
525 W. Monroe Suite 1600
Chicago, Illinois 60661
Telephone: 312.251.3000
Fax: 312.251.3015



THE ILLINOIS STATE TOLL HIGHWAY AUTHORITY
2700 OGDEN AVENUE
DOWNERS GROVE, ILLINOIS 60515

REVISIONS		
NO.	DATE	DESCRIPTION

RR-14-4224
EXHIBIT A5.5-5
DRAINAGE PROFILE NB I-294


SHEET NO.
DPR-19
DRAWING NO.
120 OF 196

Default
poc\JCL\CL\US01_jacobson\Documents\CSX24600_Central_Traffic\State_Traffic\Profile\42241-sht-dpr-prf-294-nb-000.dgn
100.0000 / m.
12/15/2017

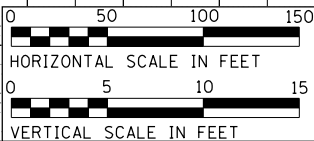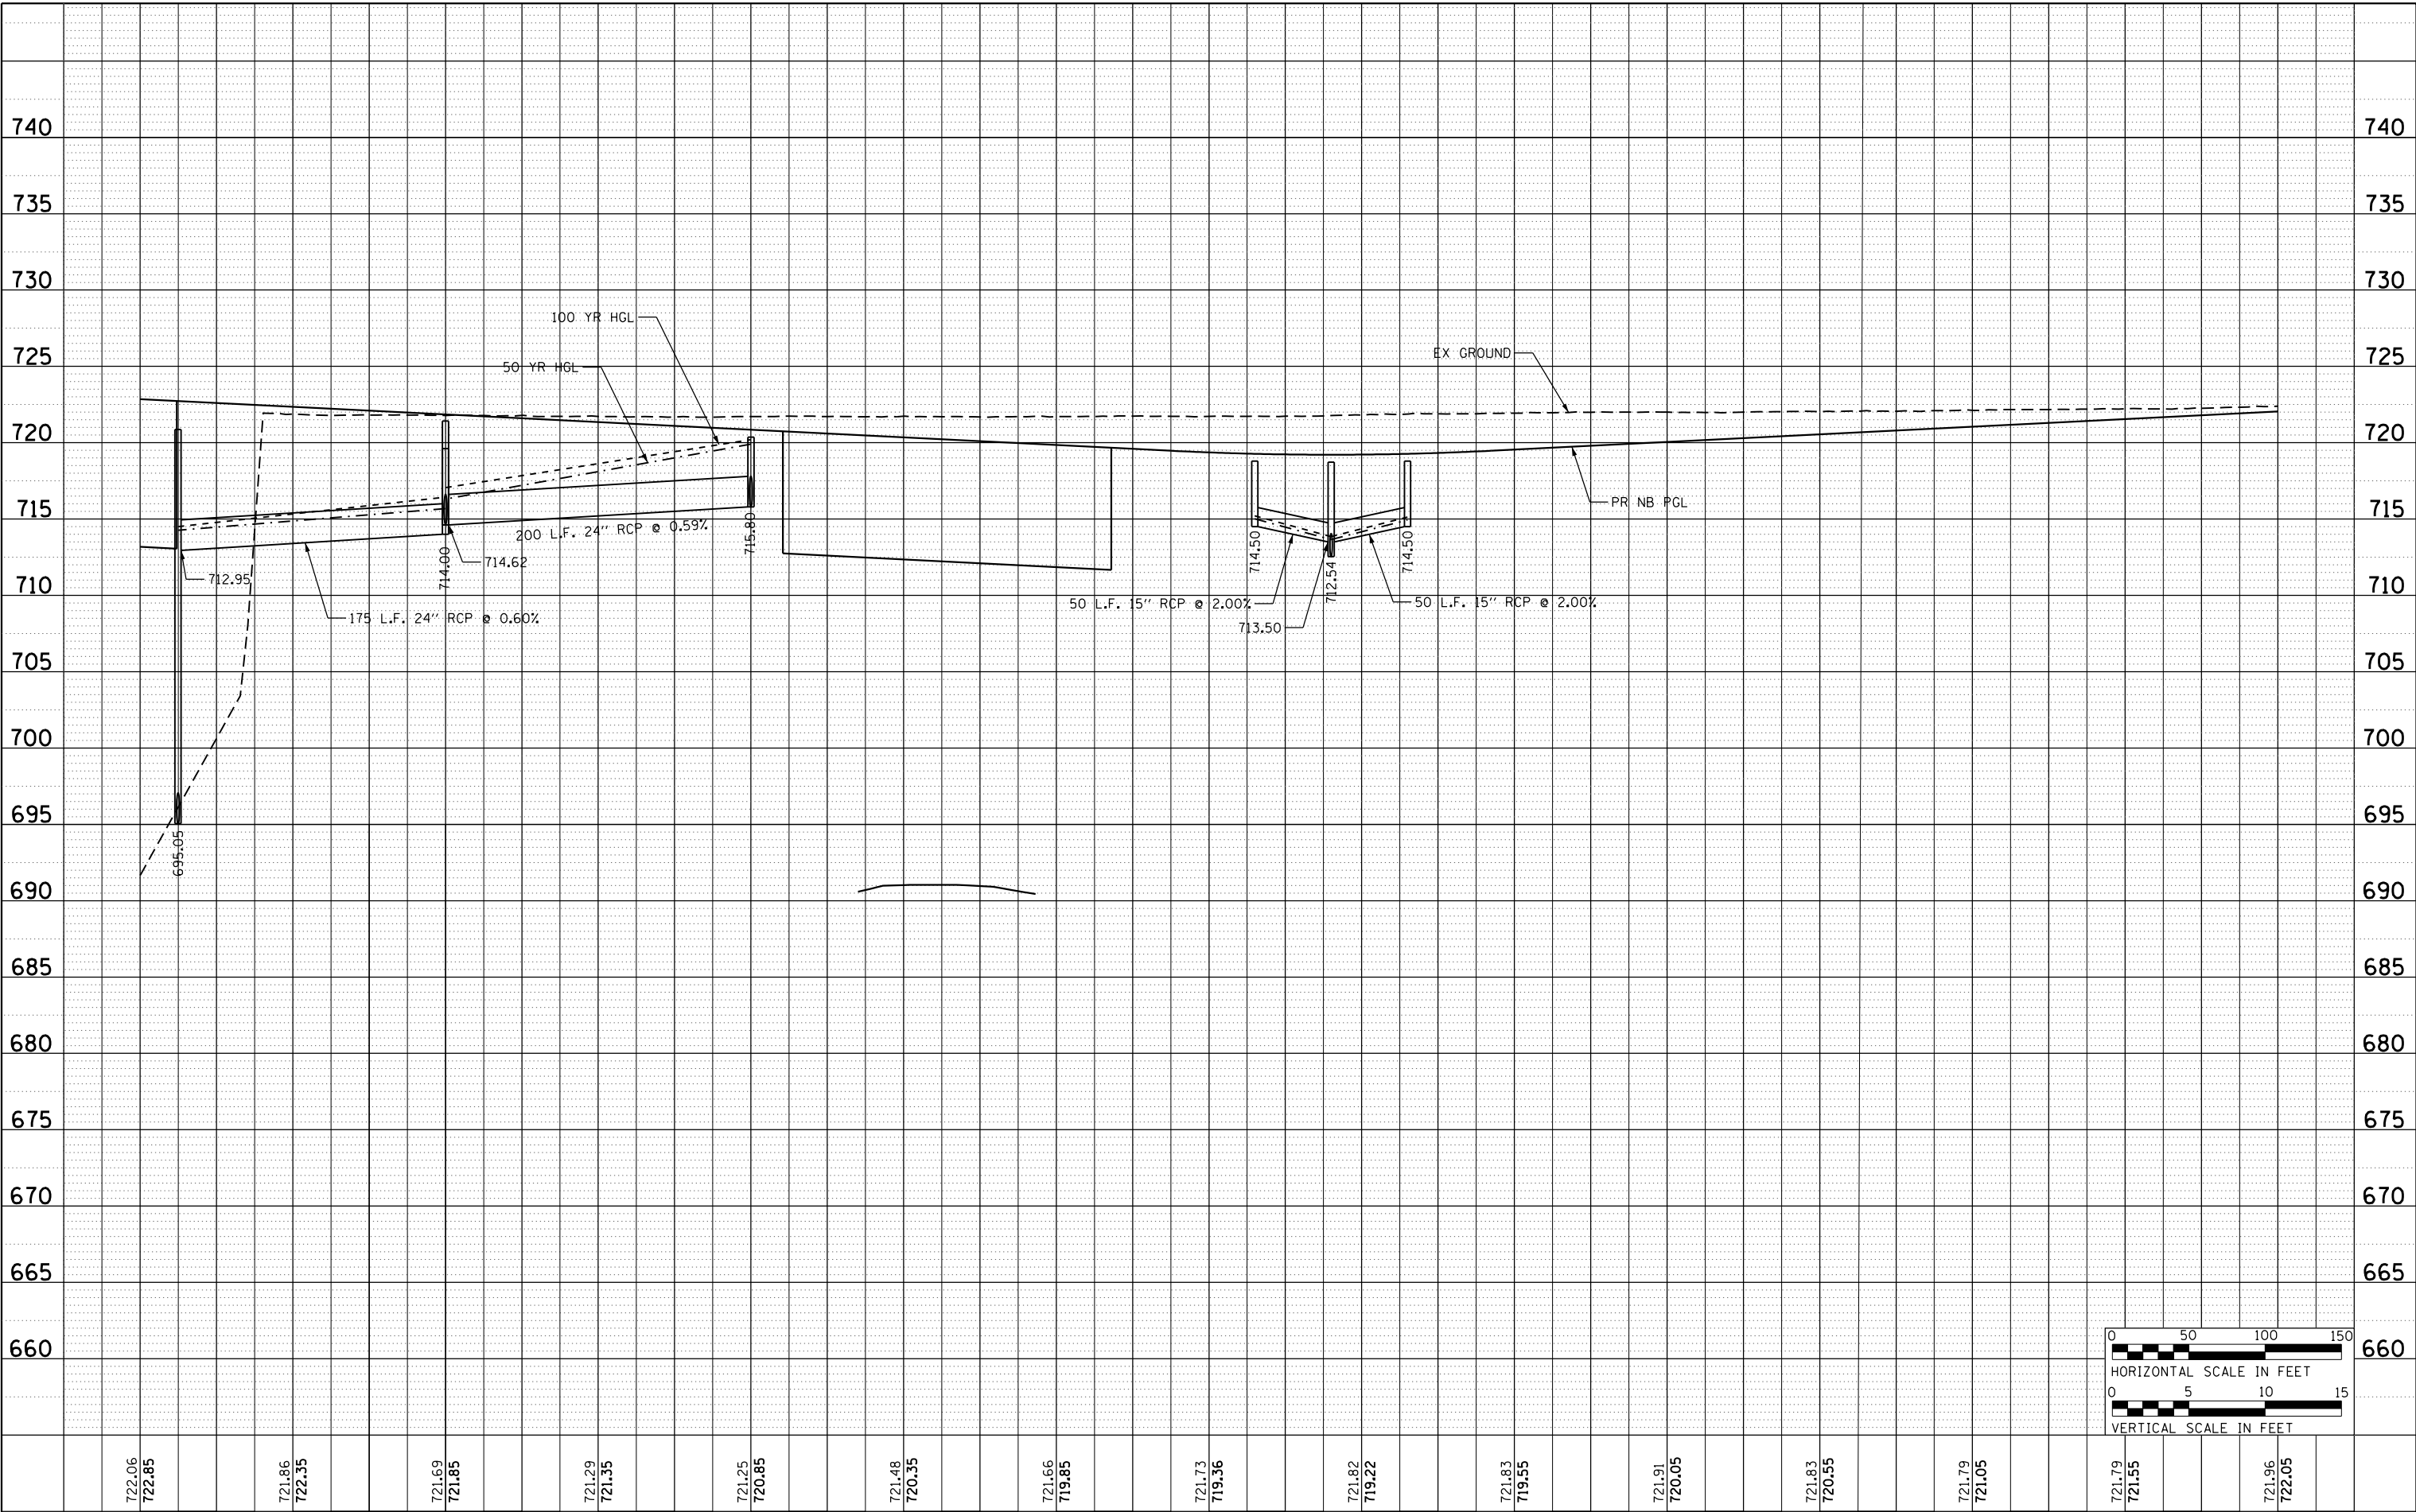

11675+00		11676+00		11677+00		11678+00		11679+00		11680+00		11681+00		11682+00		11683+00		11684+00		11685+00		11686+00		11687+00		11688+00		11689+00	
DRAWN BY		SJM		SCALE		1" = 50'		JACOBS 525 W. Monroe Suite 1600 Chicago, Illinois 60661 Telephone: 312.251.3000 Fax: 312.251.3015		 THE ILLINOIS STATE TOLL HIGHWAY AUTHORITY 2700 OGDEN AVENUE DOWNERS GROVE, ILLINOIS 60515		NO.		DATE		REVISIONS		DESCRIPTION		RR-14-4224						SHEET NO.			
CHECKED BY		SN		DATE		12/22/2017														EXHIBIT A5.5-5 DRAINAGE PROFILE NB I-294						DPR-20			
																												DRAWING NO. 121 OF 196	

Default
poc\JCL\CL\US01_jacobson\Documents\CS924600_Central_Traffic\State_Tollway\CS924600\705DRAIN\Plan_ & Profile\Profile\4224\1-sht-dpr-prf-294-nb-010.dgn
100.0000 / m.
12/15/2017

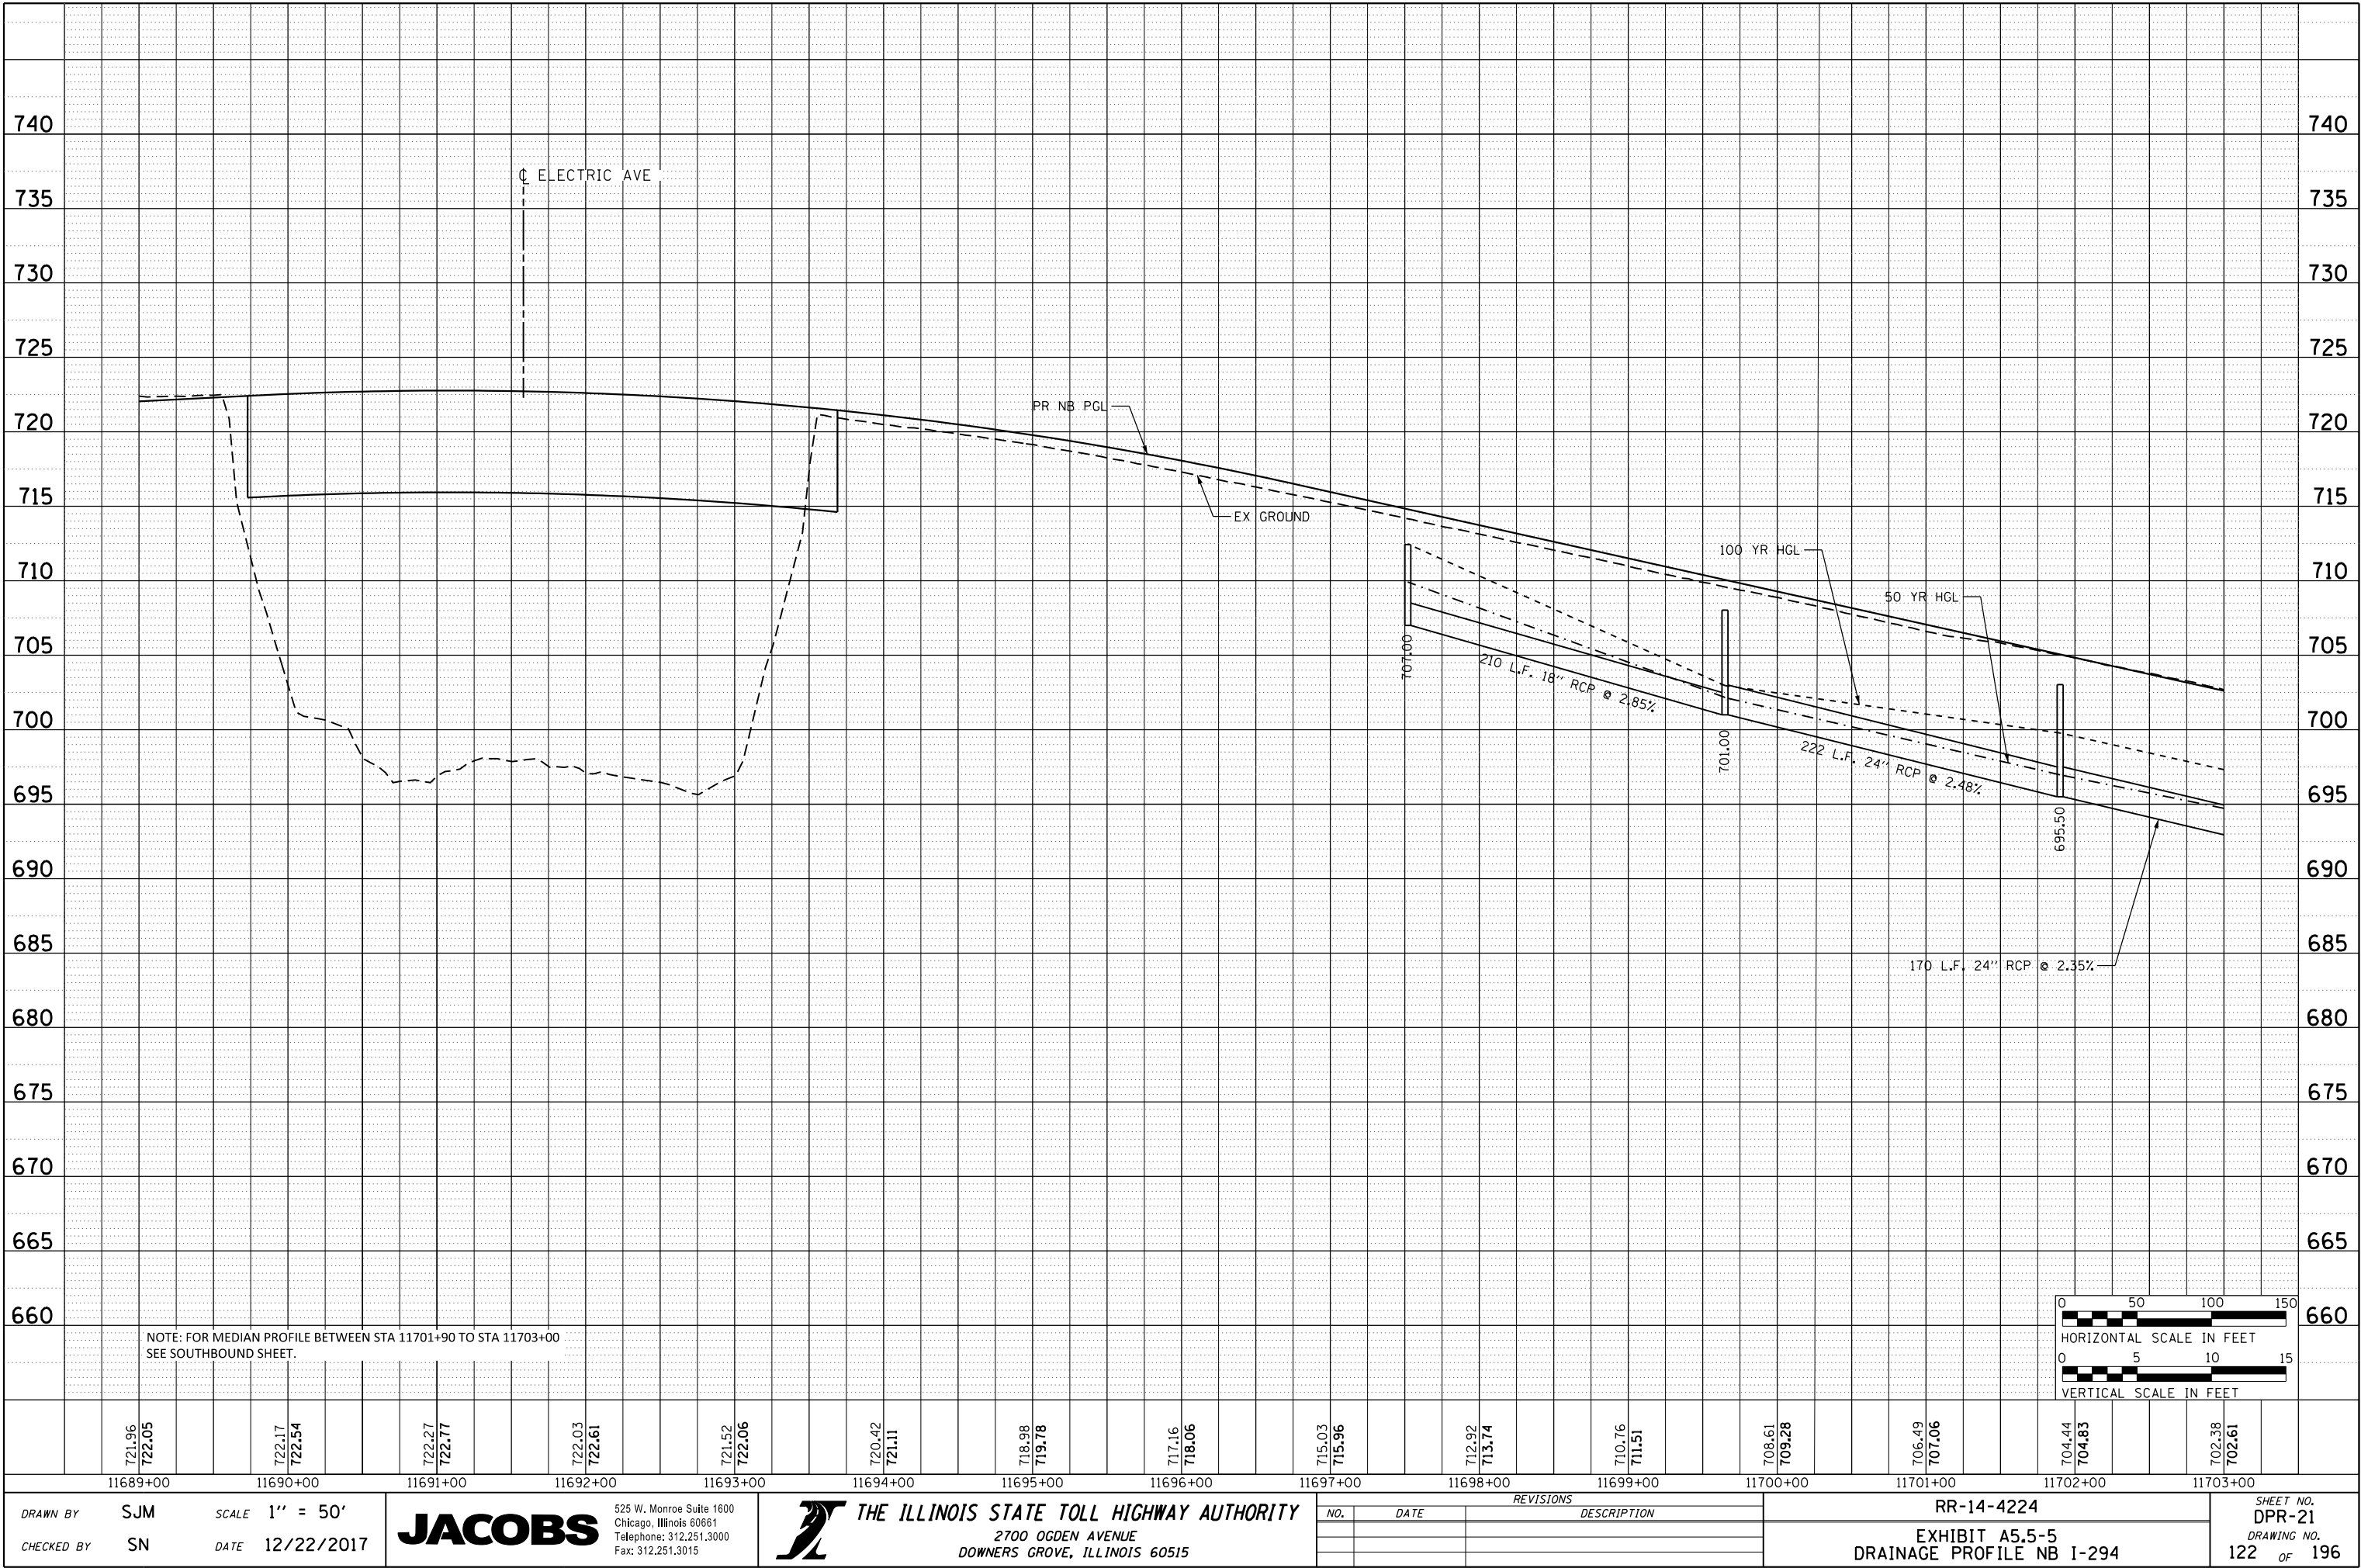

DRAWN BY	SJM	SCALE	1" = 50'
CHECKED BY	SN	DATE	12/22/2017

525 W. Monroe Suite 1600
Chicago, Illinois 60661
Telephone: 312.251.3000
Fax: 312.251.3015

THE ILLINOIS STATE TOLL HIGHWAY AUTHORITY
2700 OGDEN AVENUE
DOWNERS GROVE, ILLINOIS 60515

REVISIONS		
NO.	DATE	DESCRIPTION


RR-14-4224

EXHIBIT A5.5-5
DRAINAGE PROFILE NB I-294


SHEET NO.
DPR-21

DRAWING NO.
122 OF 196

Default
poc\JCL\CL\US01_jacobson\Drawings\CSX24600_Central_Traffic\Stationing\Profile\Profile\4224\1-sht-dpr-nb-294.dgn
100.0000 / m
12/15/2017

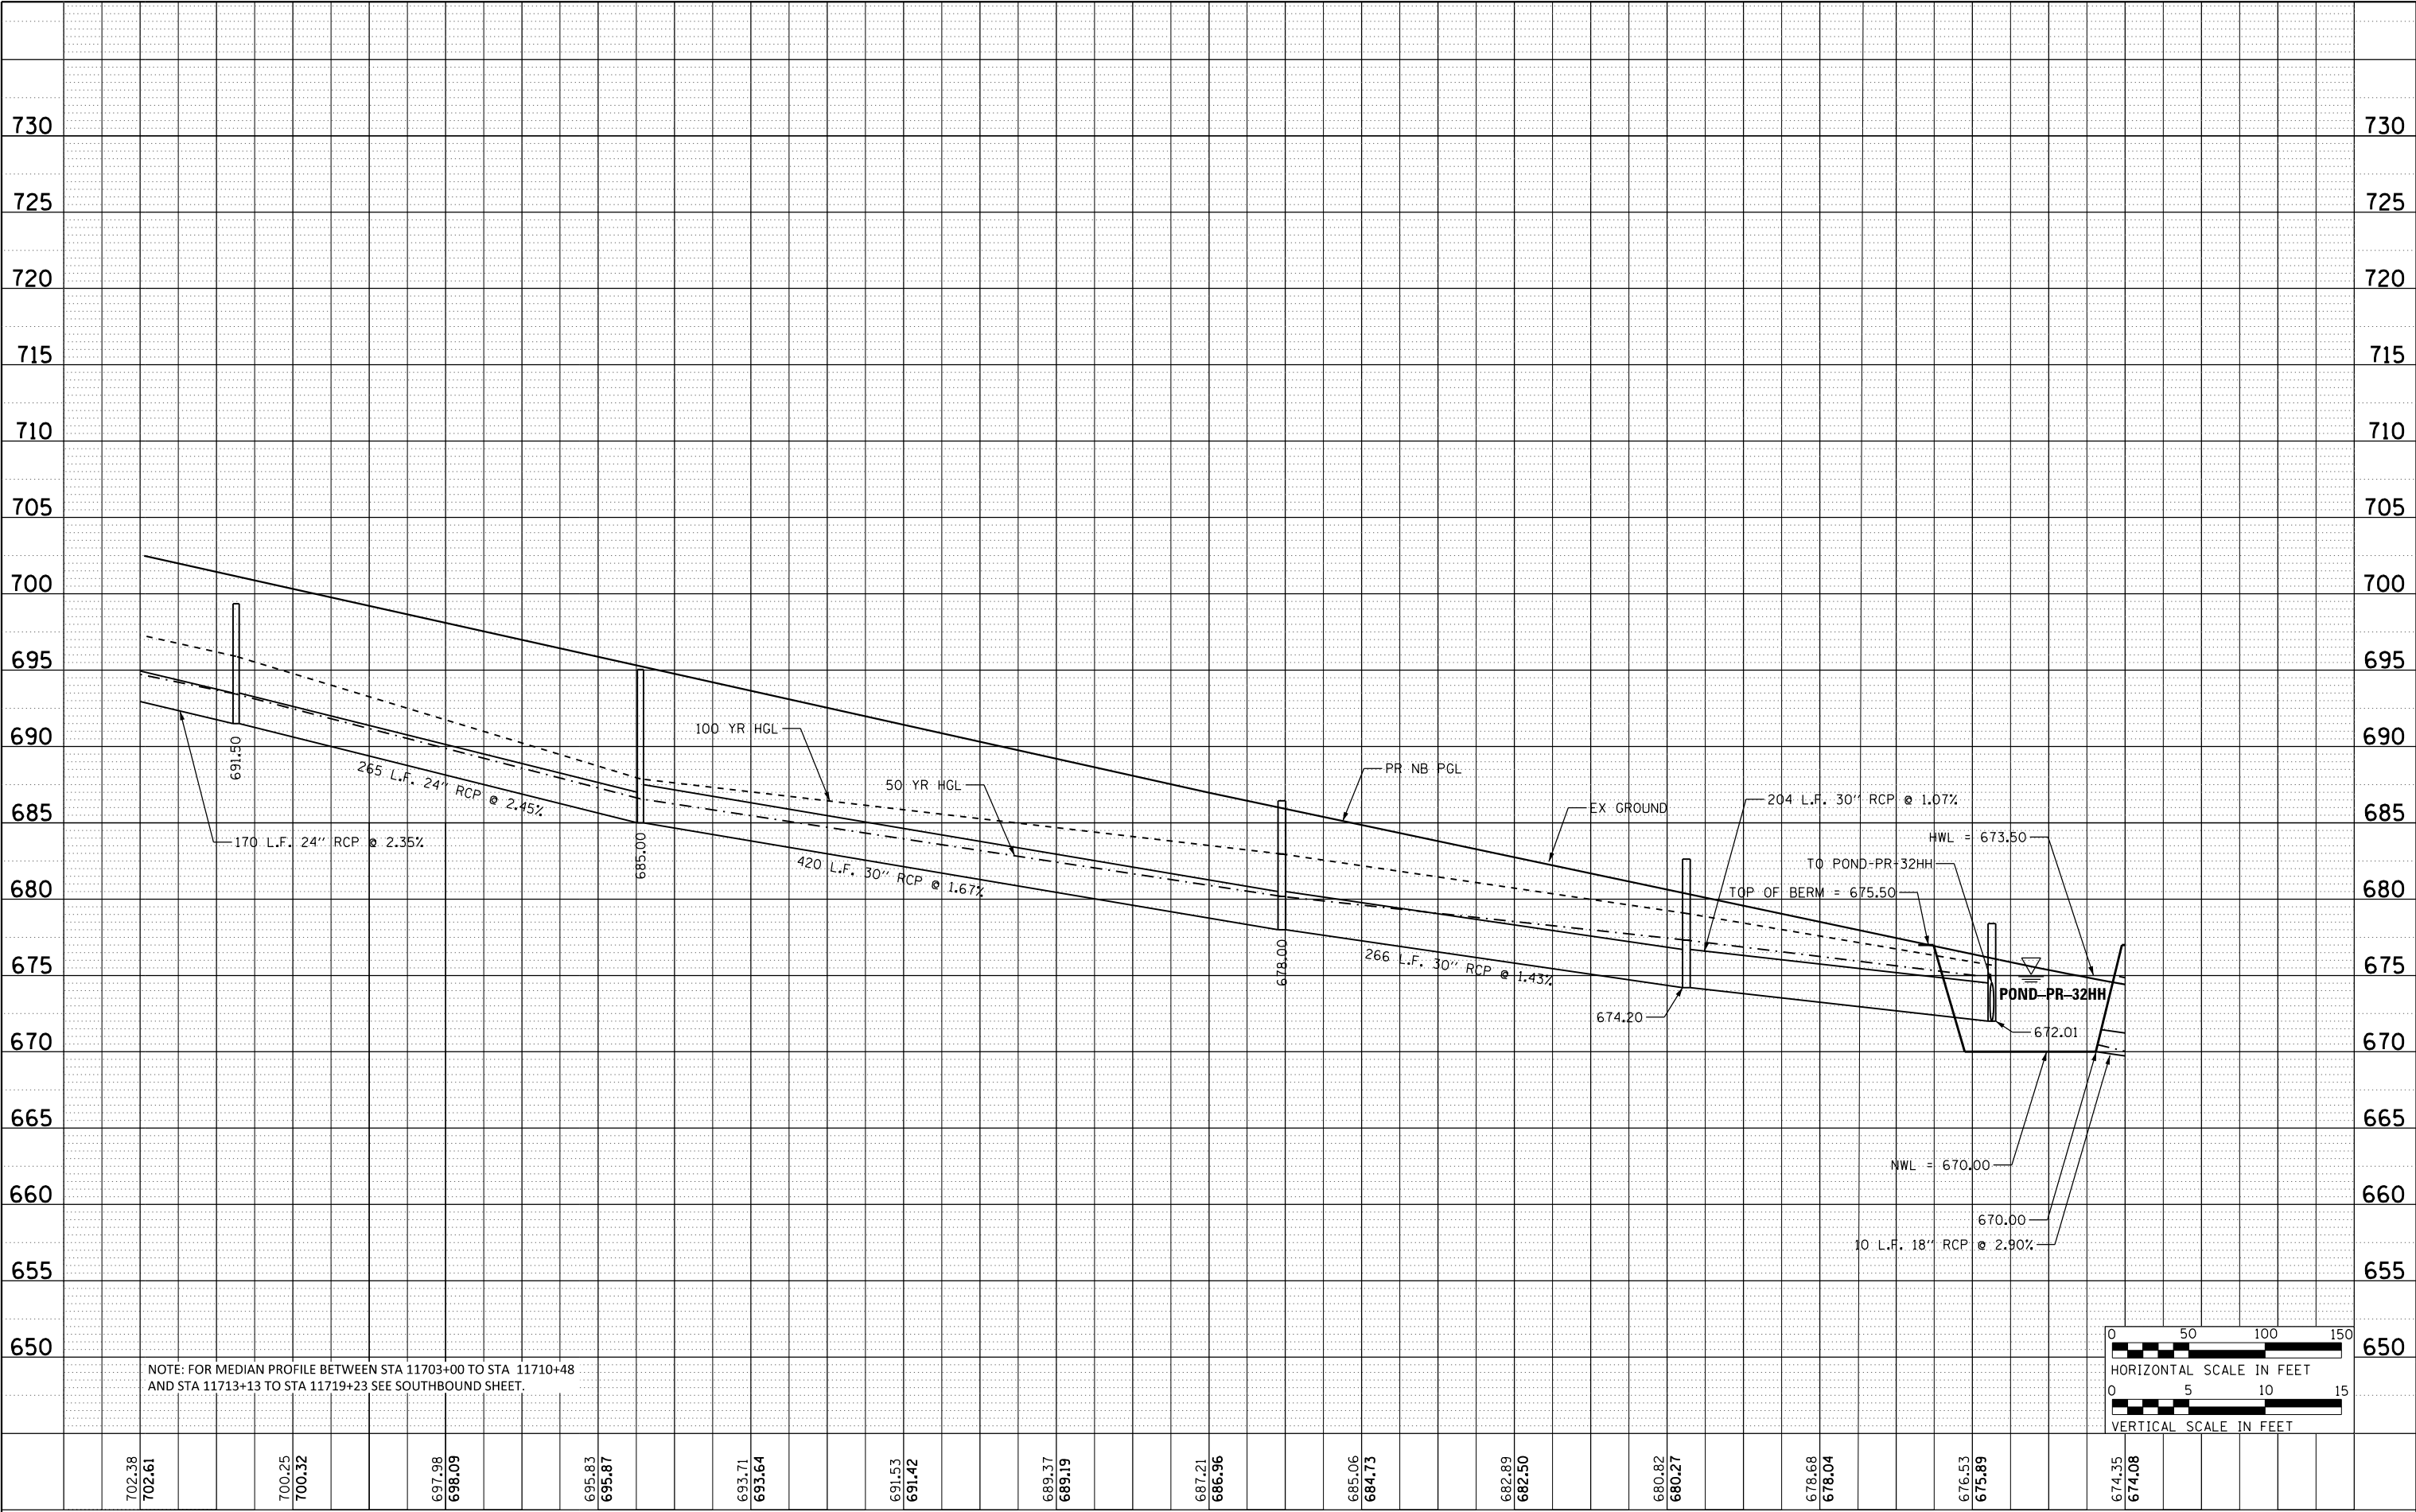


NOTE: FOR MEDIAN PROFILE BETWEEN STA 11703+00 TO STA 11710+48
AND STA 11713+13 TO STA 11719+23 SEE SOUTHBOUND SHEET.

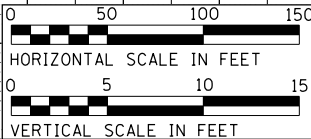

11703+00		11704+00		11705+00		11706+00		11707+00		11708+00		11709+00		11710+00		11711+00		11712+00		11713+00		11714+00		11715+00		11716+00	
DRAWN BY	SJM	SCALE	1" = 50'	JACOBS 525 W. Monroe Suite 1600 Chicago, Illinois 60661 Telephone: 312.251.3000 Fax: 312.251.3015		 THE ILLINOIS STATE TOLL HIGHWAY AUTHORITY 2700 OGDEN AVENUE DOWNERS GROVE, ILLINOIS 60515		NO.		DATE		REVISIONS		DESCRIPTION		RR-14-4224		EXHIBIT A5.5-5 DRAINAGE PROFILE NB I-294		SHEET NO. DPR-22 DRAWING NO. 123 OF 196							
CHECKED BY	SN	DATE	12/22/2017																								

Default
poc\USC\CL\USC1\jacobs.com\AN\Documents\CSX24600_Central_Traffic\Stations_Tollway\CSX24600_7005400\Jaco\Profile\4224\1-sht.dgn
12/15/2017
100.0000 / m.

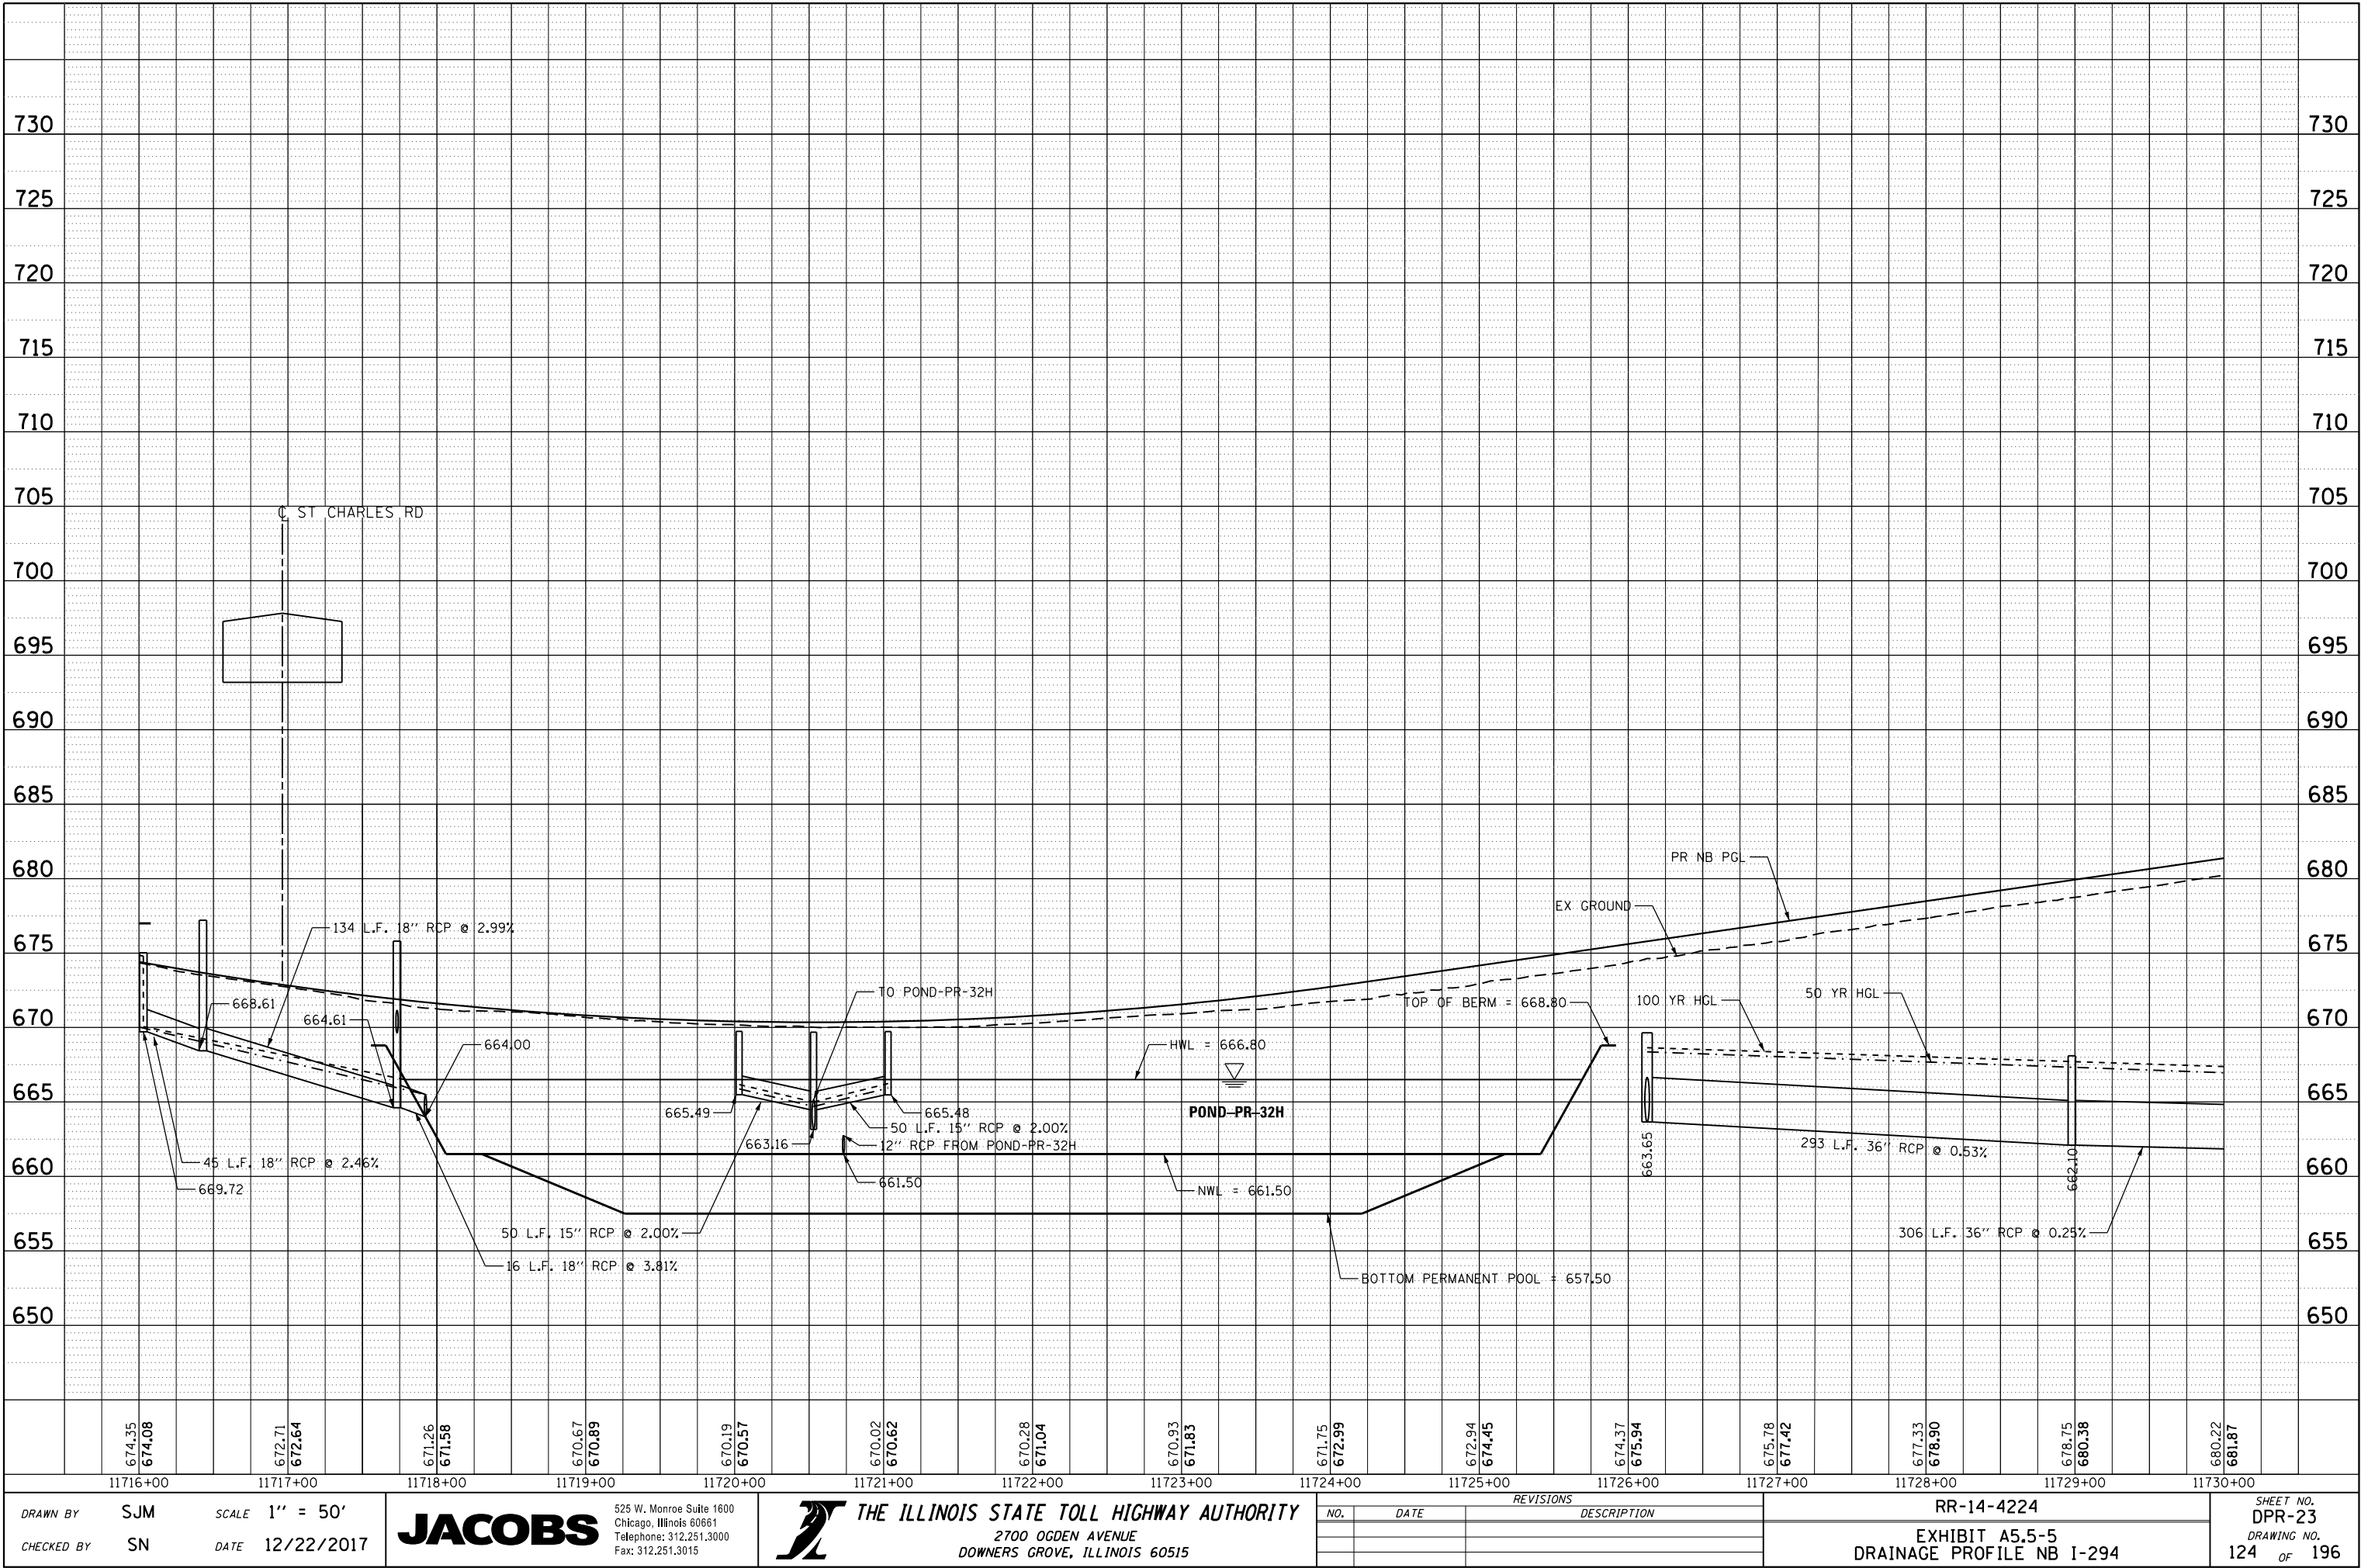

DRAWN BY **SJM** SCALE **1" = 50'**
CHECKED BY **SN** DATE **12/22/2017**

JACOBS
525 W. Monroe Suite 1600
Chicago, Illinois 60661
Telephone: 312.251.3000
Fax: 312.251.3015


THE ILLINOIS STATE TOLL HIGHWAY AUTHORITY
2700 OGDEN AVENUE
DOWNERS GROVE, ILLINOIS 60515

REVISIONS		
NO.	DATE	DESCRIPTION

RR-14-4224
EXHIBIT A5.5-5
DRAINAGE PROFILE NB I-294

SHEET NO.
DPR-23
DRAWING NO.
124 OF 196

Default
poc\UCL\CL\US01\jacobs.com\N\Documents\CSX24600_Central_Traffic\CSX24600_705DRAIN\Plan & Profile\Profile\42241-sht-dpr-prf-294-nb-013.dgn
12/15/2017
100.0000 / m.

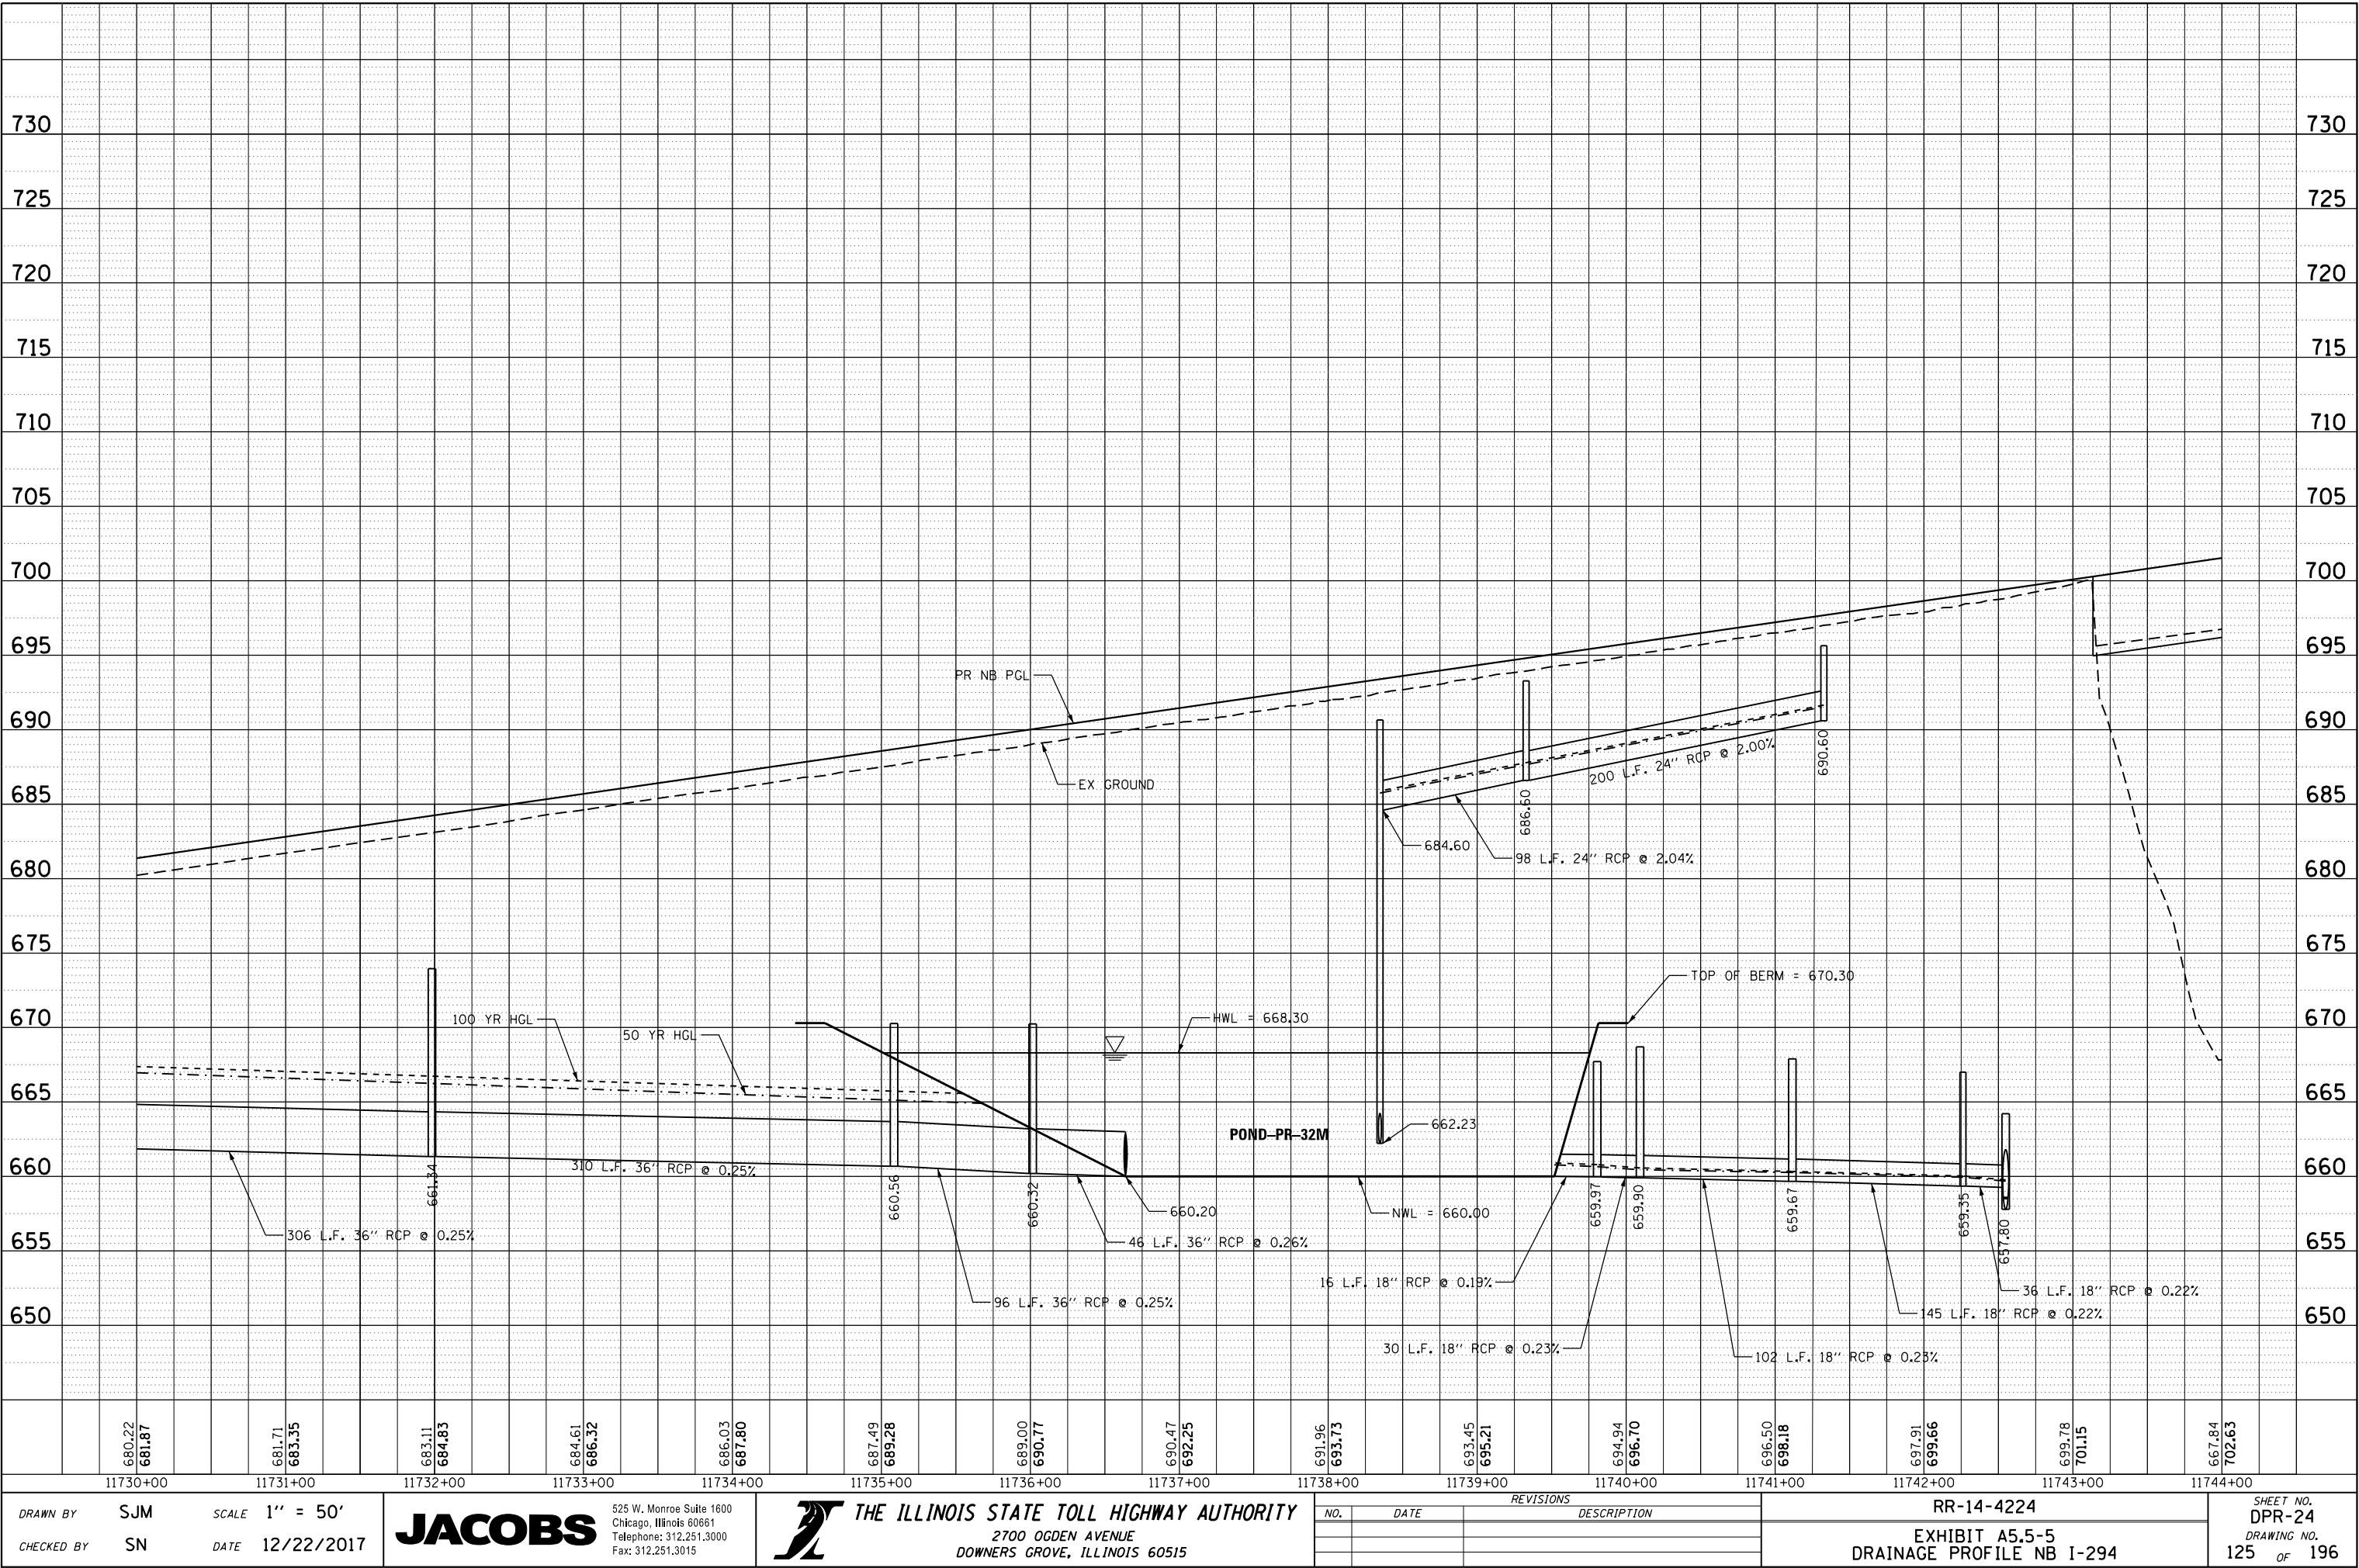

DRAWN BY SJM SCALE 1" = 50'
CHECKED BY SN DATE 12/22/2017

JACOBS
525 W. Monroe Suite 1600
Chicago, Illinois 60661
Telephone: 312.251.3000
Fax: 312.251.3015


THE ILLINOIS STATE TOLL HIGHWAY AUTHORITY
2700 OGDEN AVENUE
DOWNERS GROVE, ILLINOIS 60515

REVISIONS		
NO.	DATE	DESCRIPTION

RR-14-4224
EXHIBIT A5.5-5
DRAINAGE PROFILE NB I-294

SHEET NO.
DPR-24
DRAWING NO.
125 OF 196

Default
poc\JCL\CL\US01\jacobs.com\AN\Documents\CSX24600_Central_Traffic\Tollway\CSX24600\708CADD\Jacobs\705DRAIN\Plan & Profile\Profile\42241-sht-dpr-prf-294-nb-014.dgn
12/15/2017
100.0000 / m.

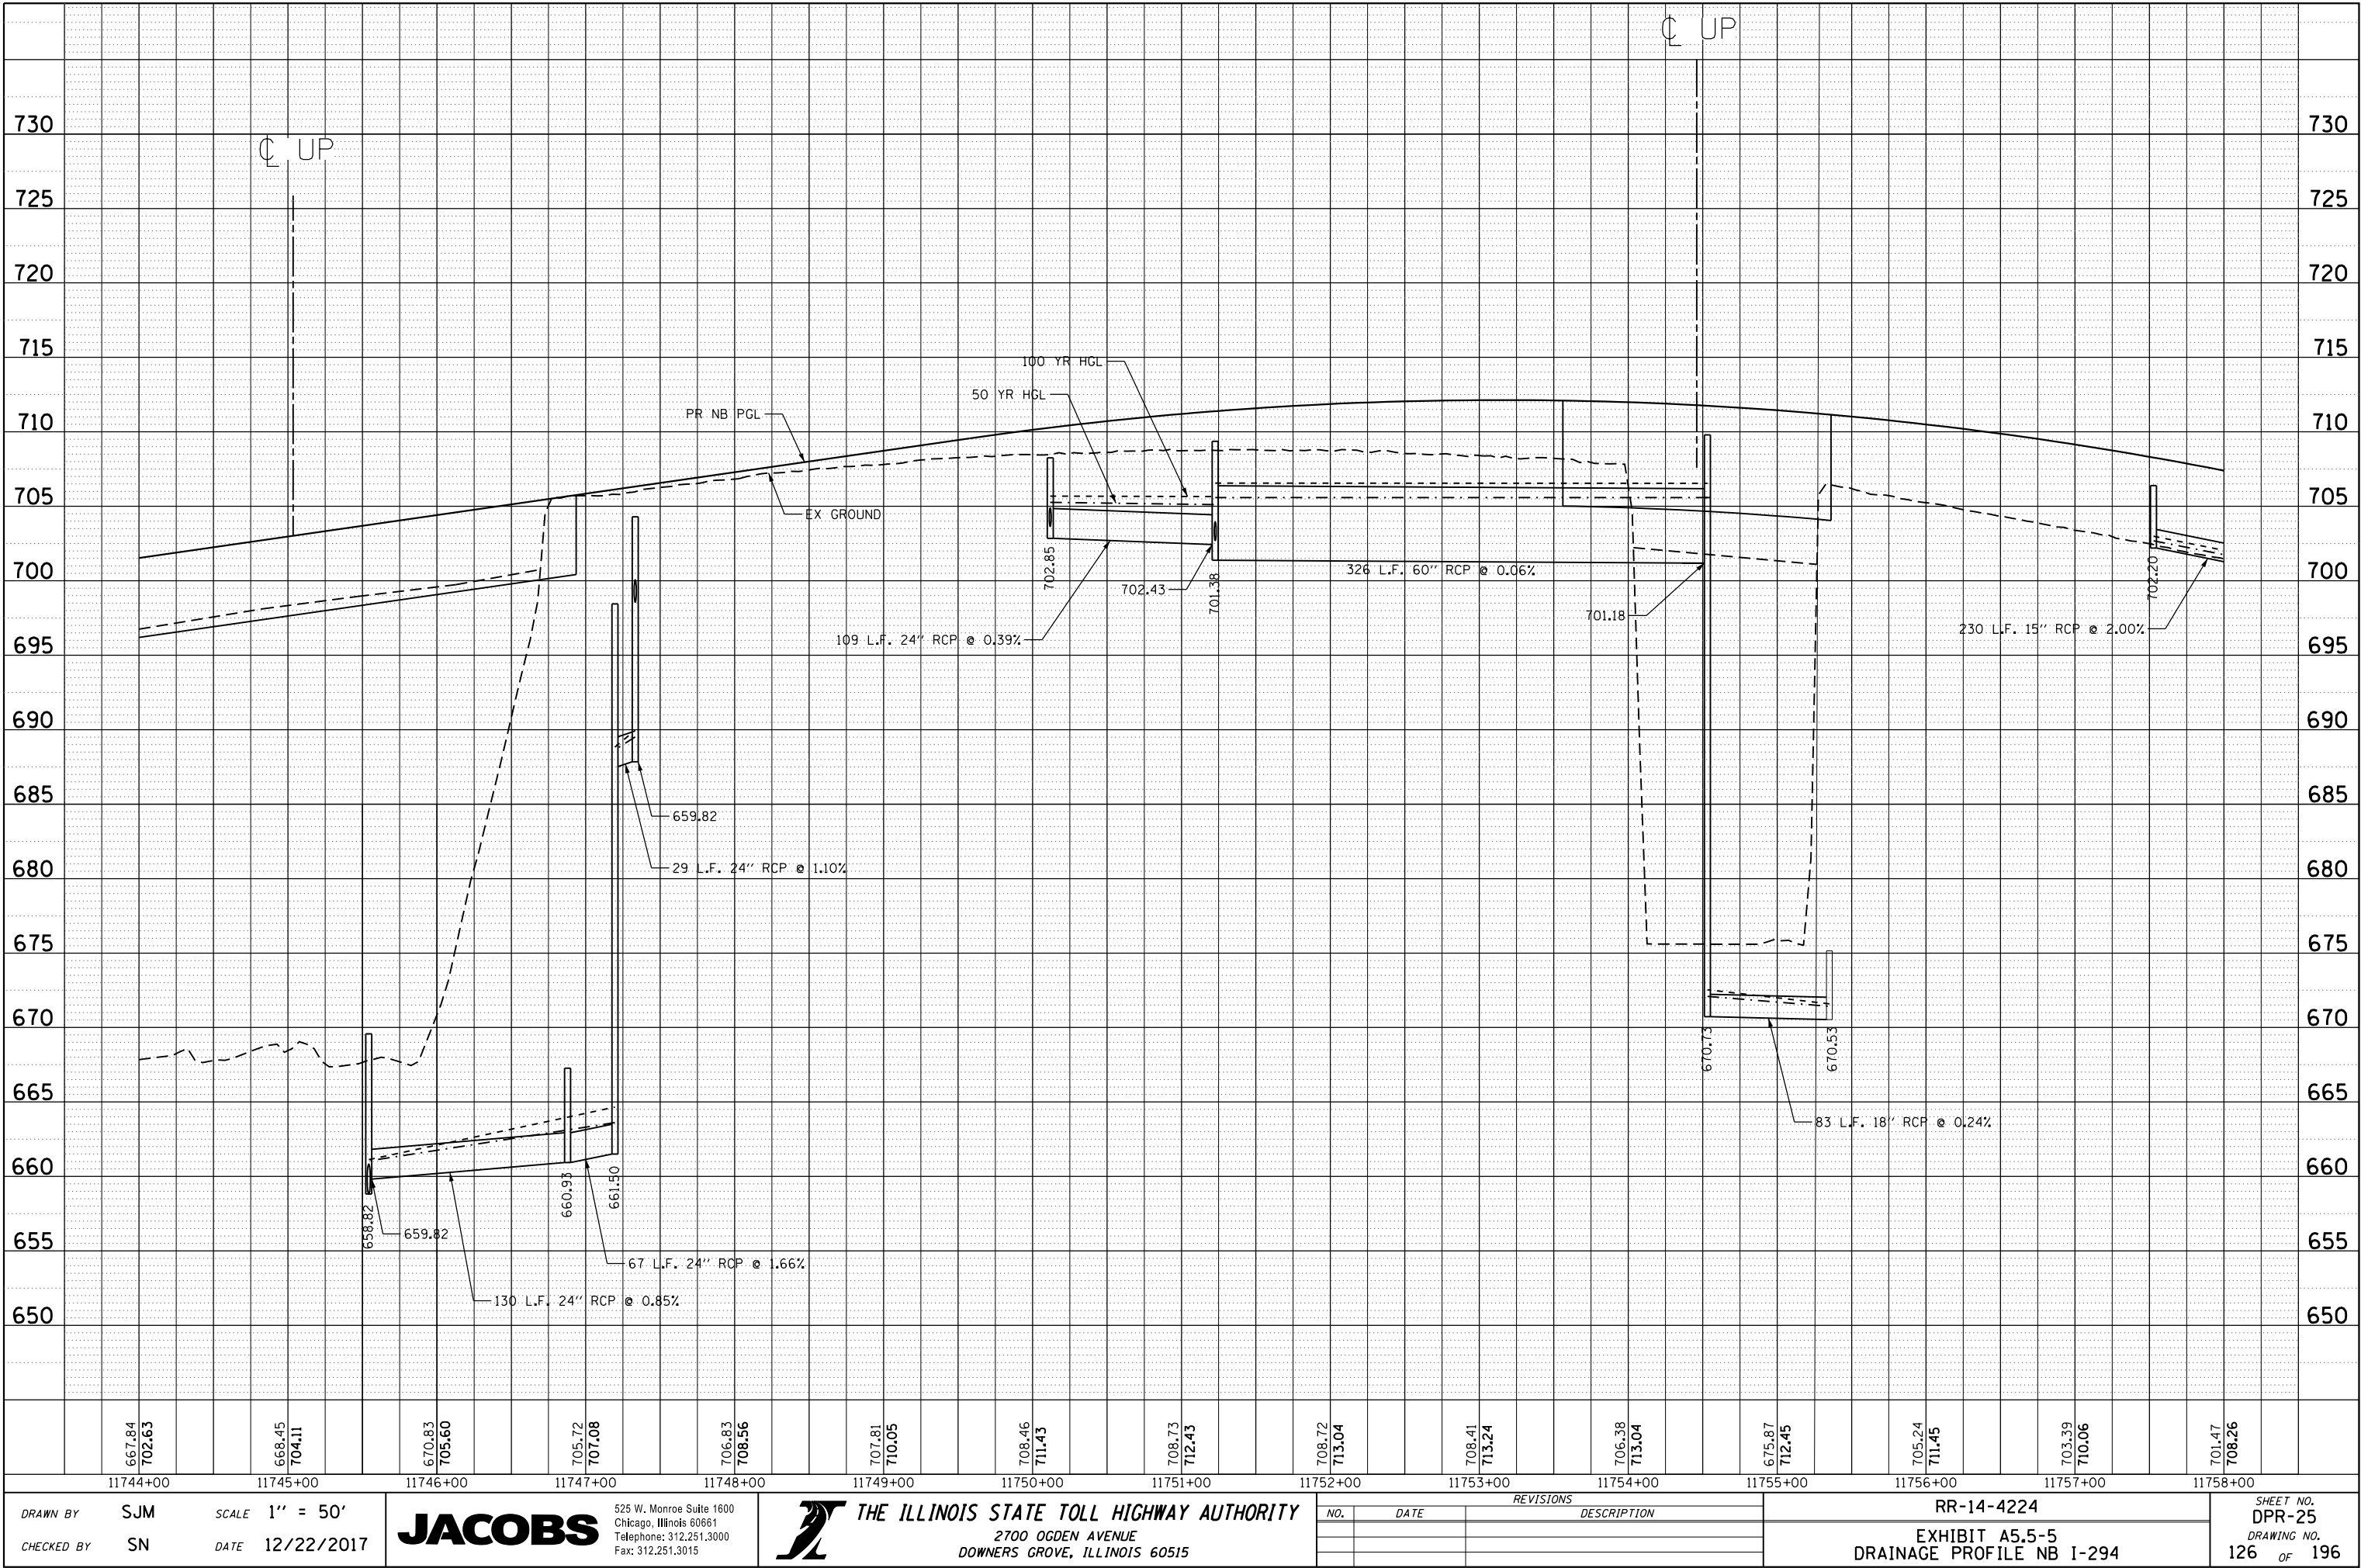

DRAWN BY **SJM** SCALE **1" = 50'**
CHECKED BY **SN** DATE **12/22/2017**

JACOBS
525 W. Monroe Suite 1600
Chicago, Illinois 60661
Telephone: 312.251.3000
Fax: 312.251.3015


THE ILLINOIS STATE TOLL HIGHWAY AUTHORITY
2700 OGDEN AVENUE
DOWNERS GROVE, ILLINOIS 60515

REVISIONS		
NO.	DATE	DESCRIPTION

RR-14-4224
EXHIBIT A5.5-5
DRAINAGE PROFILE NB I-294

SHEET NO.
DPR-25
DRAWING NO.
126 OF 196

Default
poc\JCL\CL\US01_jacobson\Documents\CSX24600_Central_Traffic\States_Tollway\CSX24600\705DRAIN\Plan_ & Profile\Profile\42241-sht-dpr-prf-294-nb-015.dgn
100.0000 / m.
12/15/2017

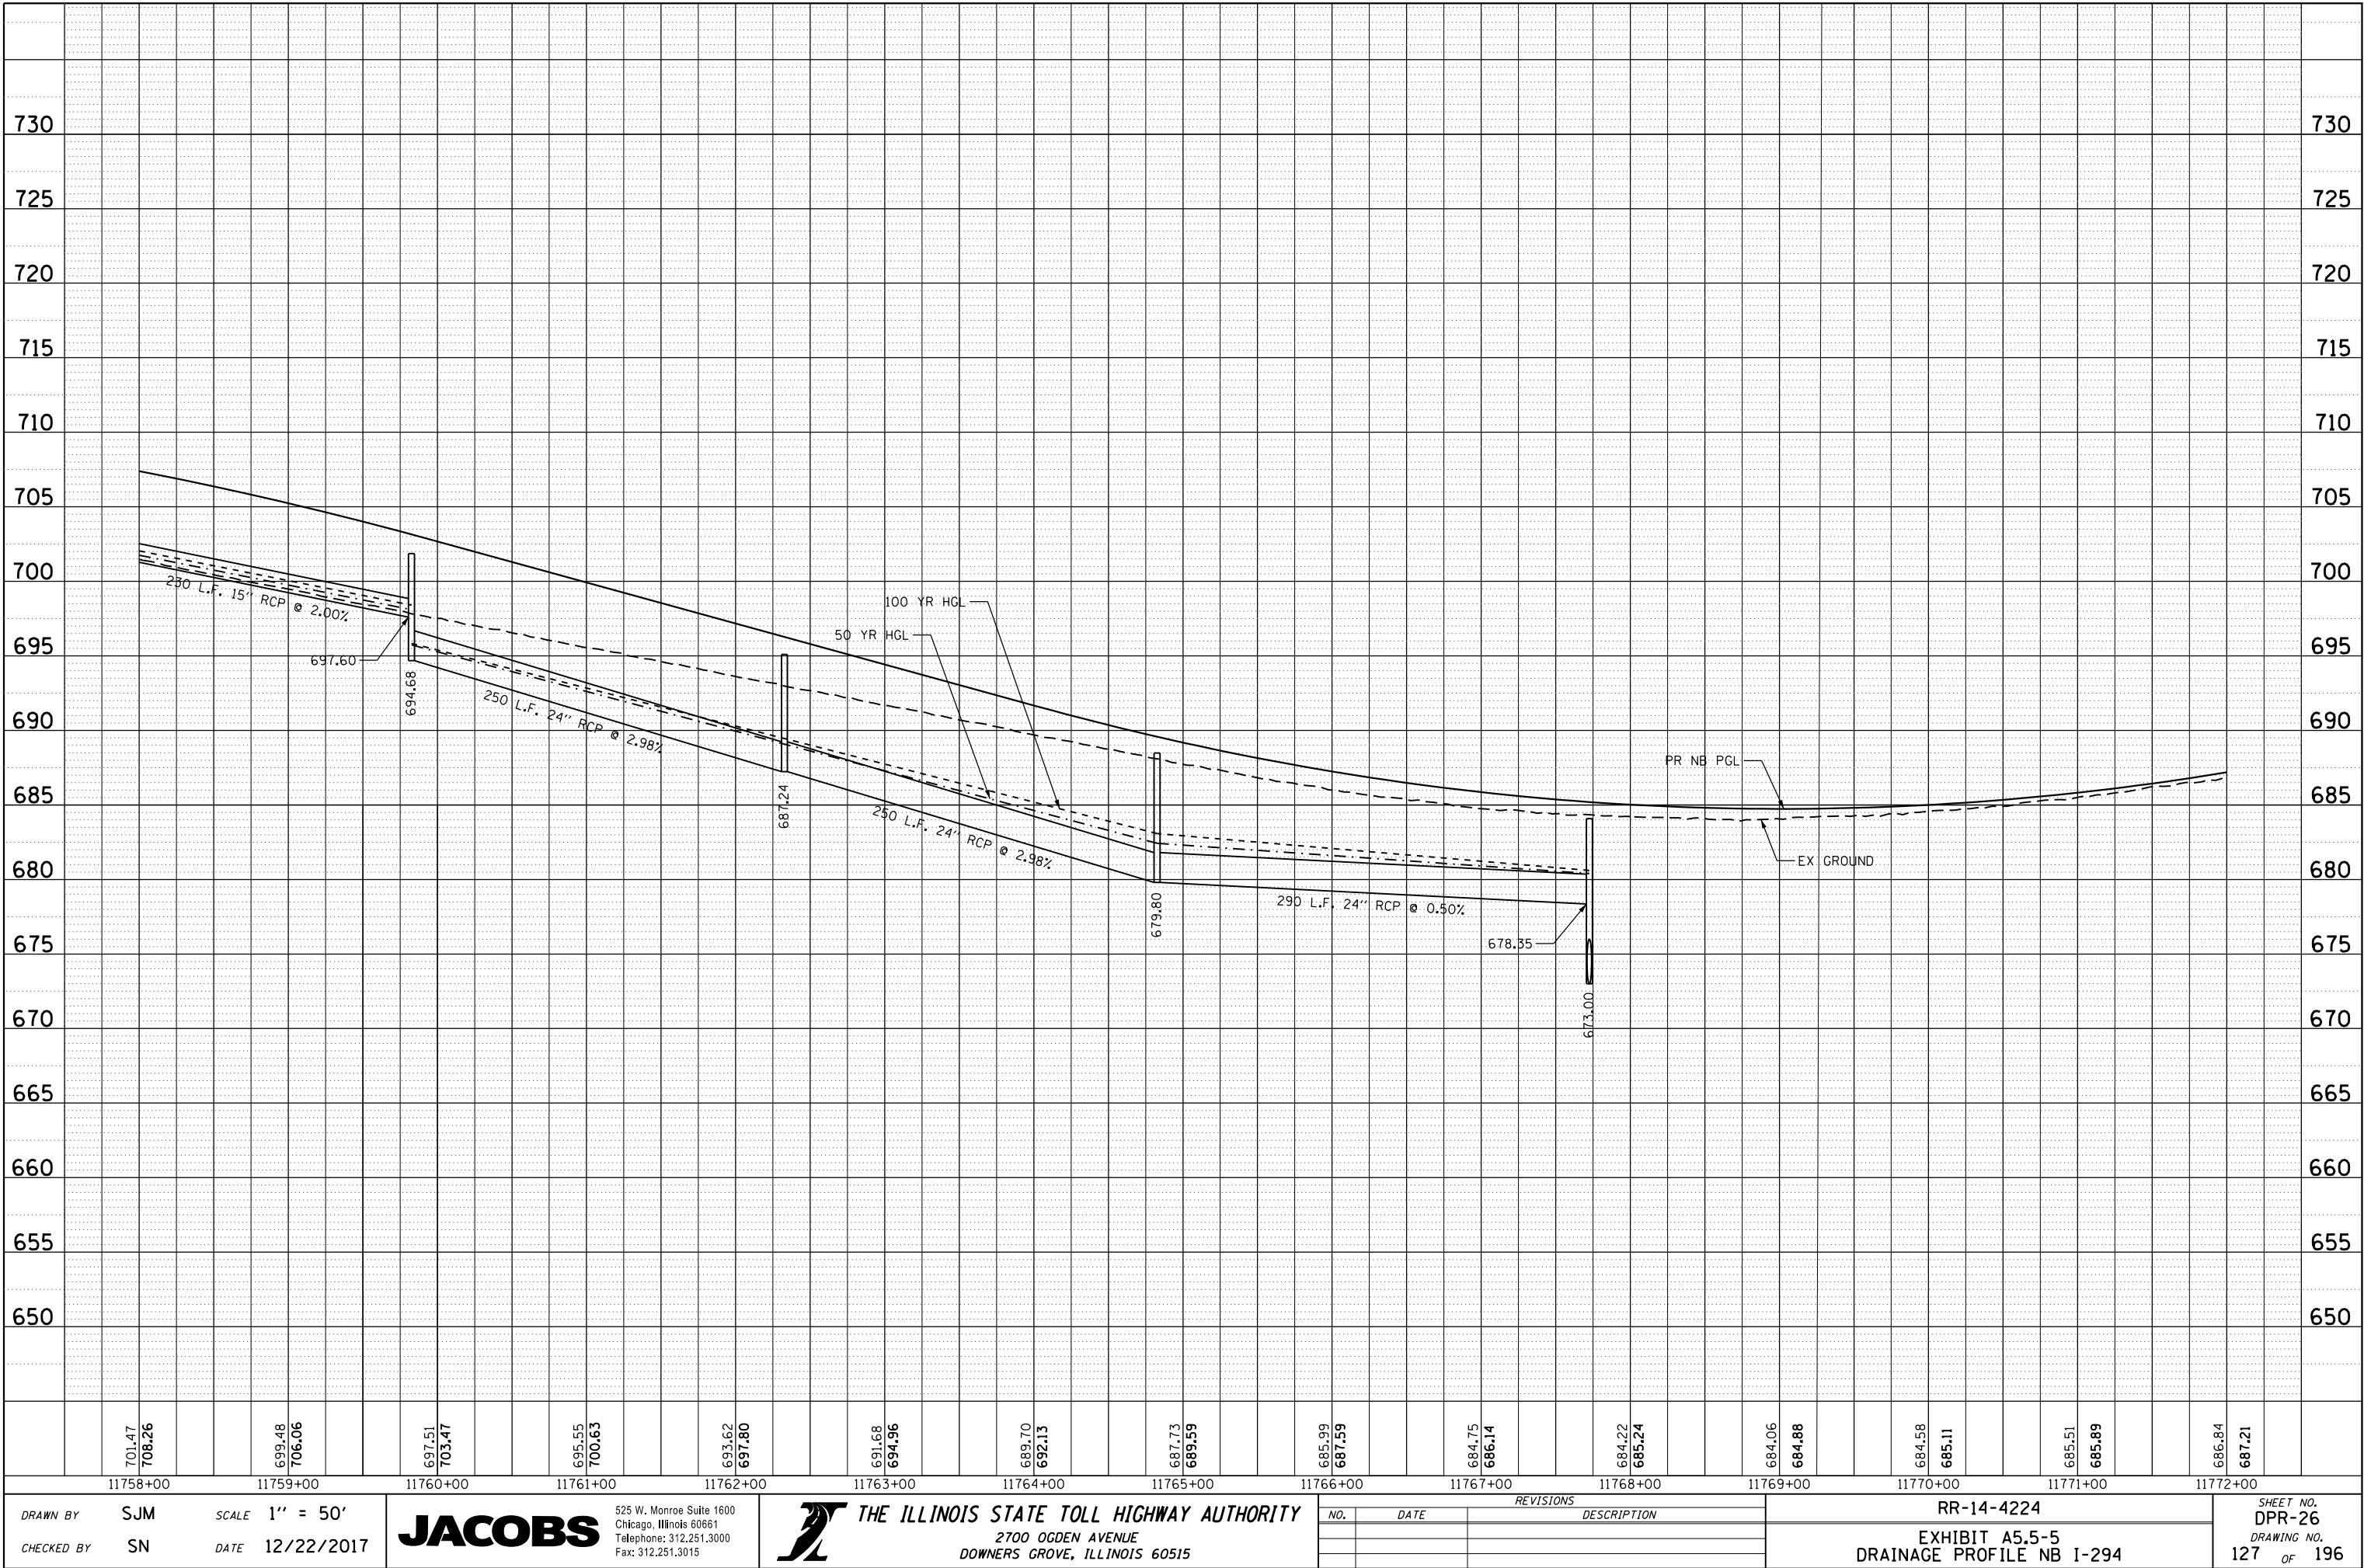

DRAWN BY	SJM	SCALE	1" = 50'
CHECKED BY	SN	DATE	12/22/2017

JACOBS

525 W. Monroe Suite 1600
Chicago, Illinois 60661
Telephone: 312.251.3000
Fax: 312.251.3015

 **THE ILLINOIS STATE TOLL HIGHWAY AUTHORITY**

2700 OGDEN AVENUE
DOWNERS GROVE, ILLINOIS 60515

REVISIONS		
NO.	DATE	DESCRIPTION




RR-14-4224

EXHIBIT A5.5-5
DRAINAGE PROFILE NB I-294

SHEET NO.
DPR-26




DRAWING NO.
127 OF 196

Default: p:\projects\CL\US01\acobs.com\N\Documents\CS\24600\Central_Traffic\State_Tollway\CS\24600\700CAD02\Hanson\705DRAIN\Plan & Profile\4224\ht-dm-pr-F-294-001.dgn
12/21/2017
100.0000 / m.

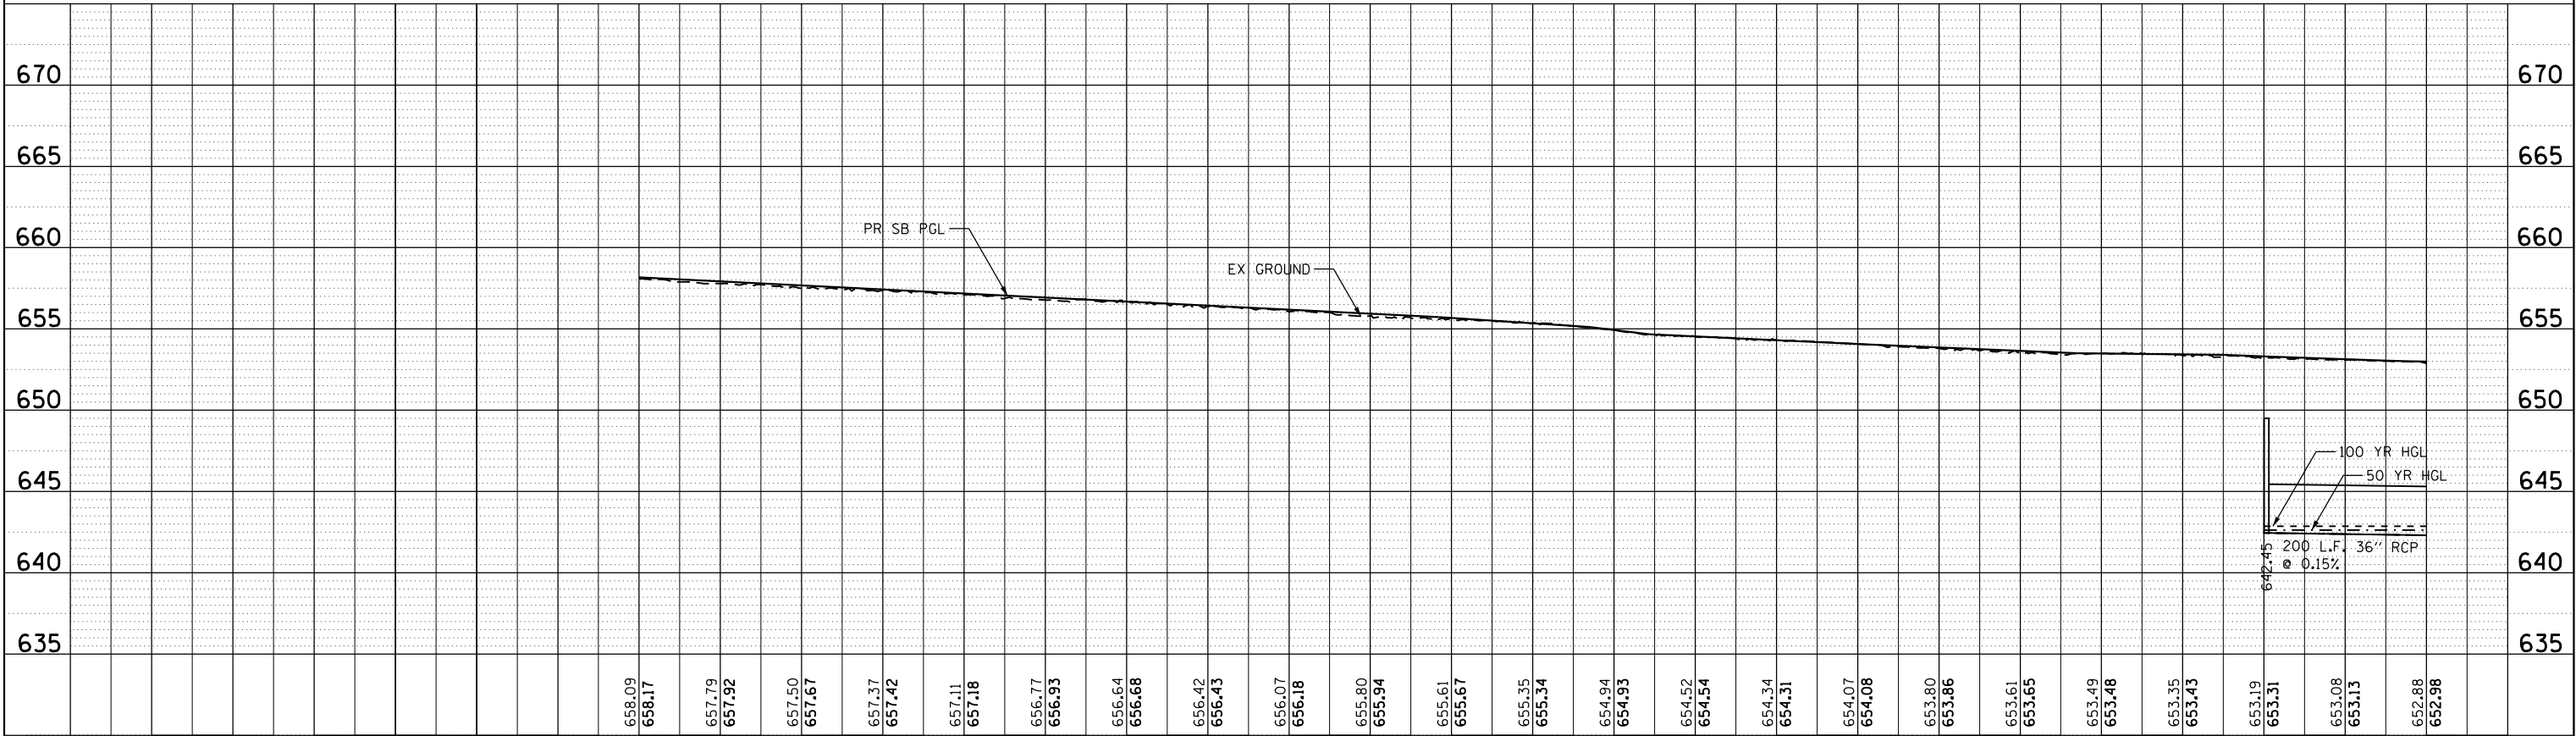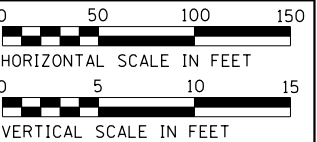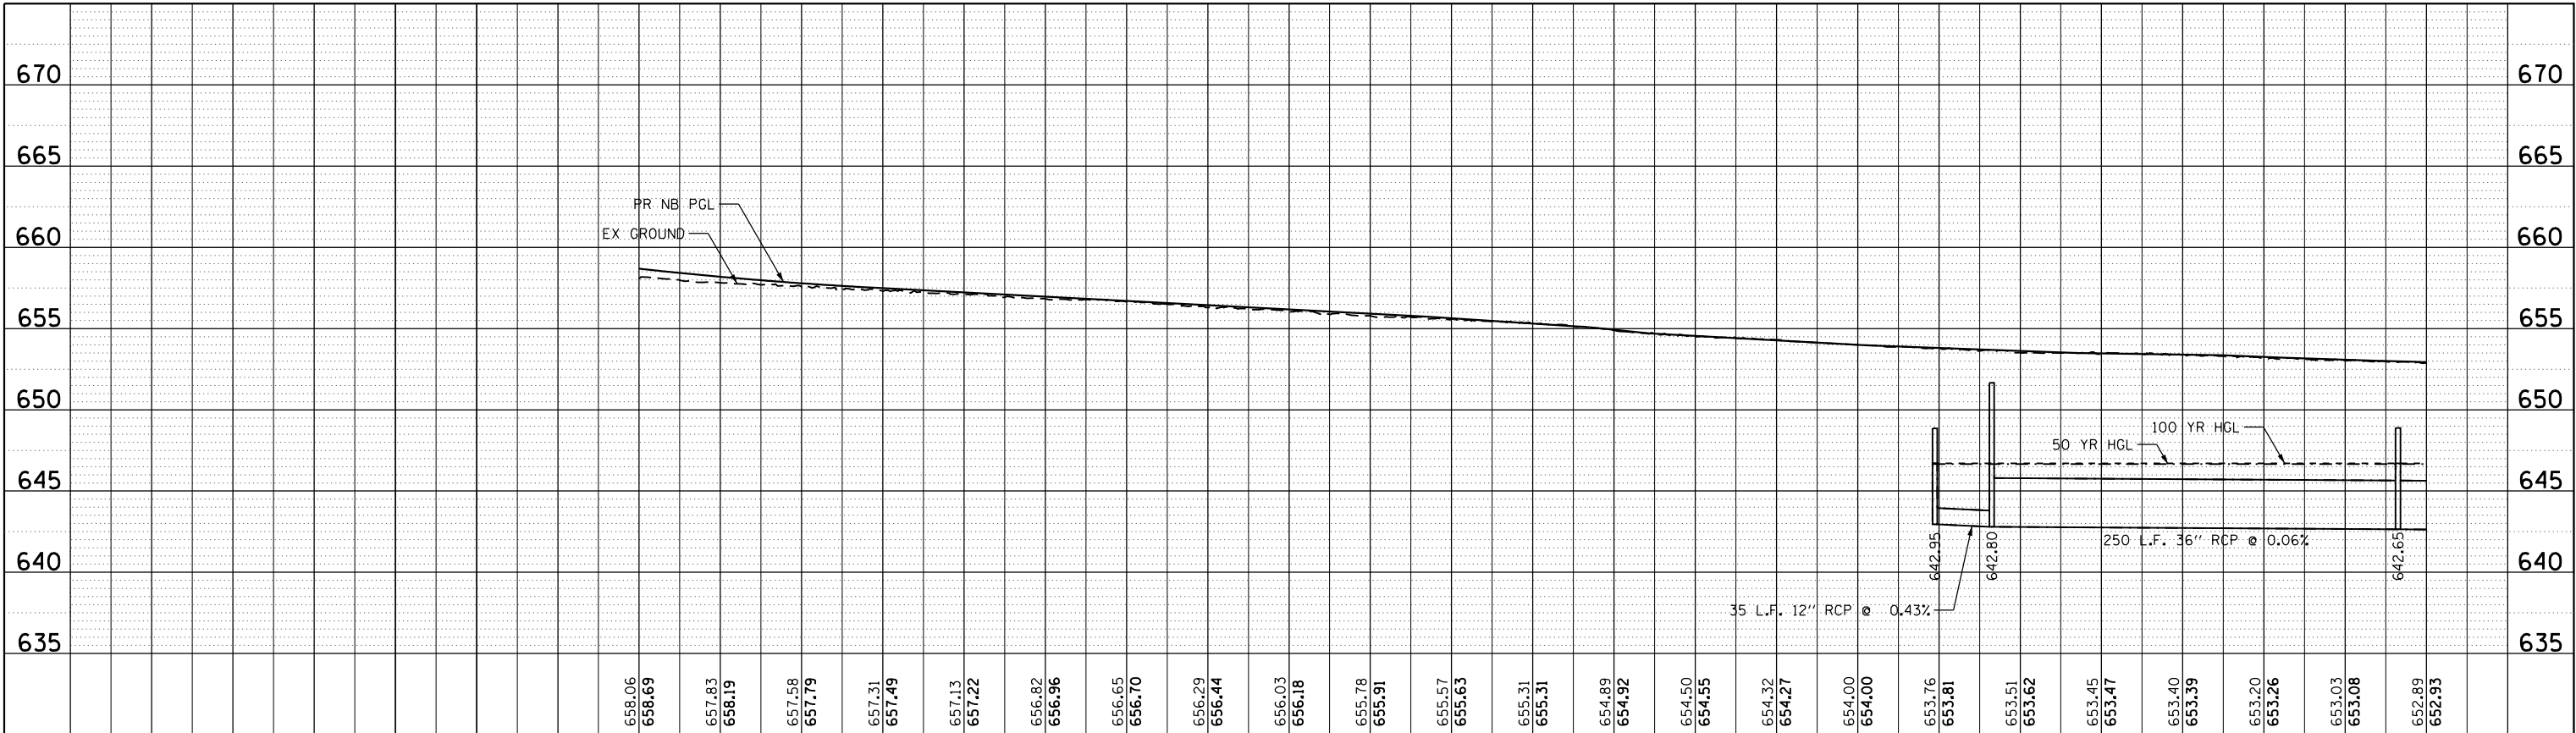




		1915+00		1916+00		1917+00		1918+00		1919+00		1920+00		1921+00		1922+00		1923+00		1924+00		1925+00		1926+00			
DRAWN BY	RLA	SCALE	1" = 50'		 HANSON © Copyright Hanson Professional Services Inc.		750 Warrenville Rd, Suite 200 Lisle, Illinois 60532 Telephone: 630.990.3800 Fax: 630.990.3801		 THE ILLINOIS STATE TOLL HIGHWAY AUTHORITY 2700 OGDEN AVENUE DOWNERS GROVE, ILLINOIS 60515		NO.		DATE		REVISIONS		DESCRIPTION		RR-14-4224				SHEET NO.				
CHECKED BY	JJW	DATE	12/22/2017																		EXHIBIT A5.5-5				DPR-27		
																			DRAINAGE PROFILE NB/SB I-294				DRAWING NO.				
																								128		OF 196	

Default: C:\Users\NAN\Documents\CS924600_Central_Traffic_Signals_Tollway\CS924600\700CAD02\Hanson\705DRAIN\Plan & Profile\4224\ht-dtpr-F-294-003.dgn
100.0000 / 1 in.
12/21/2017

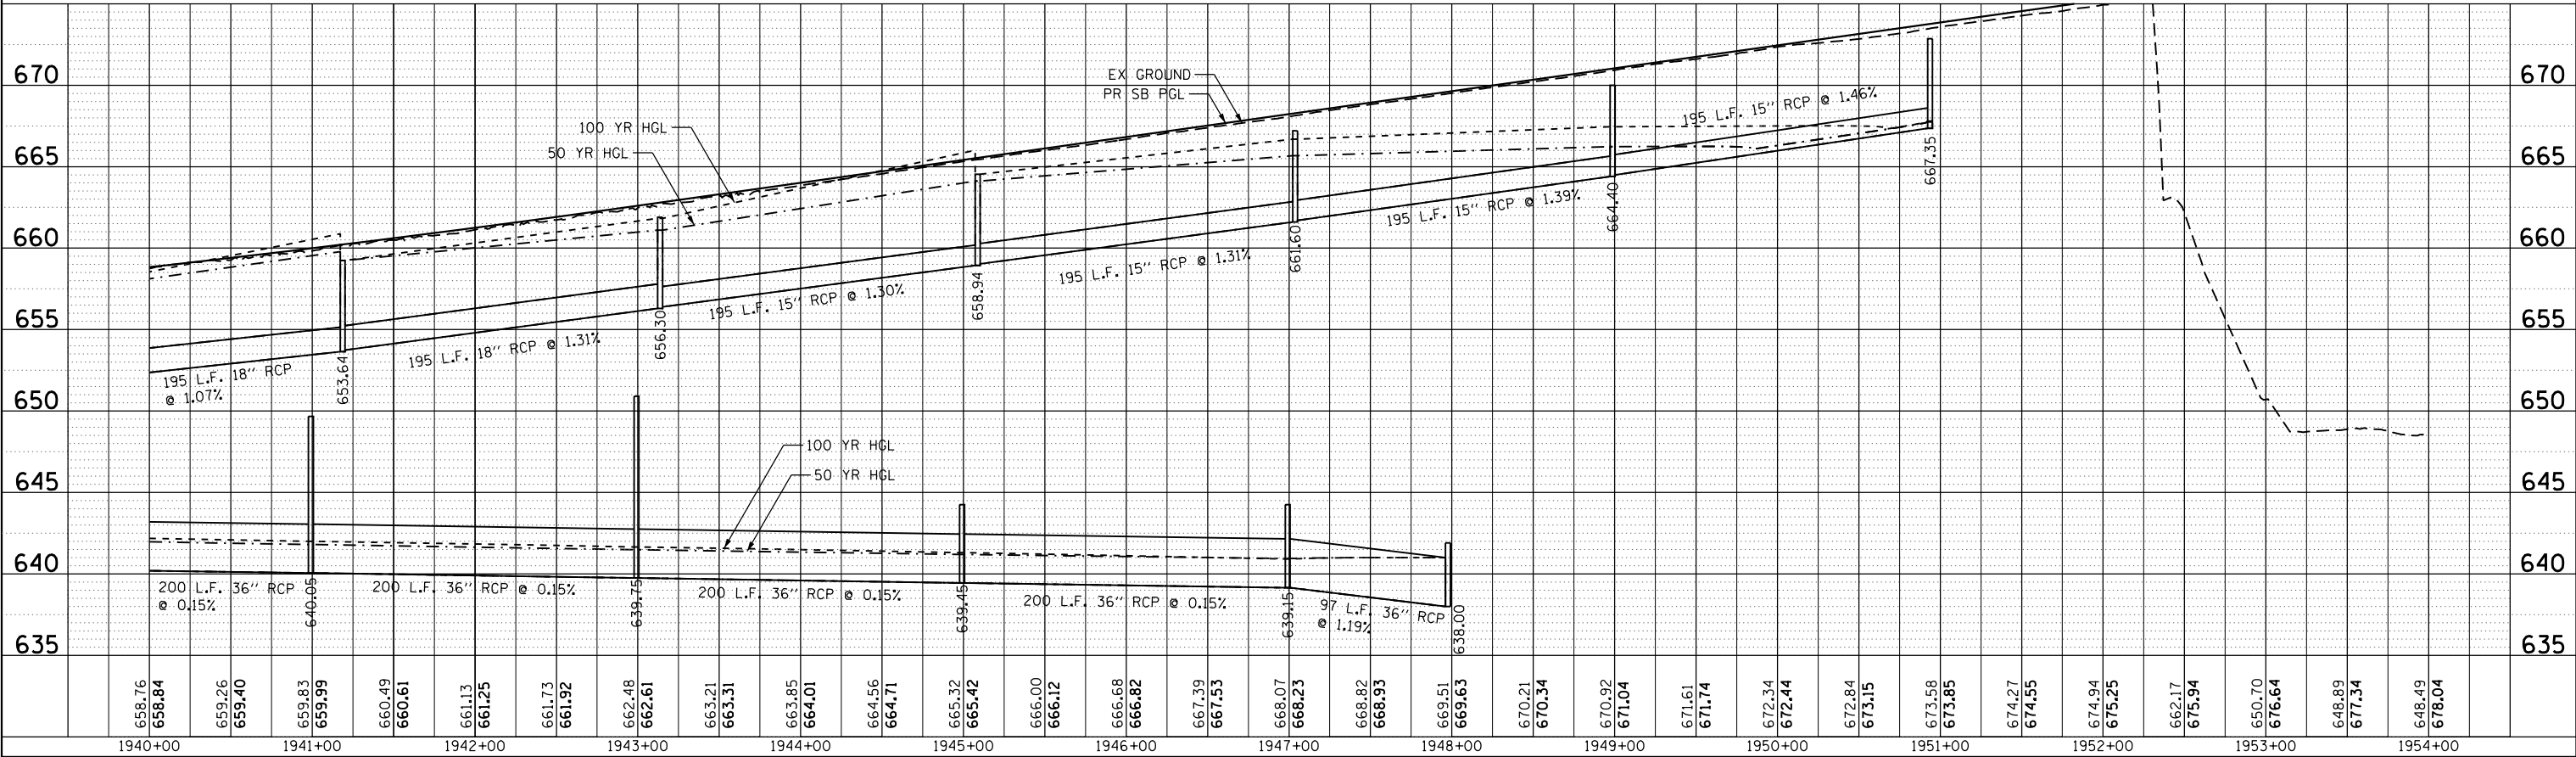
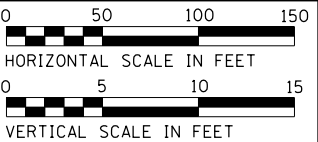
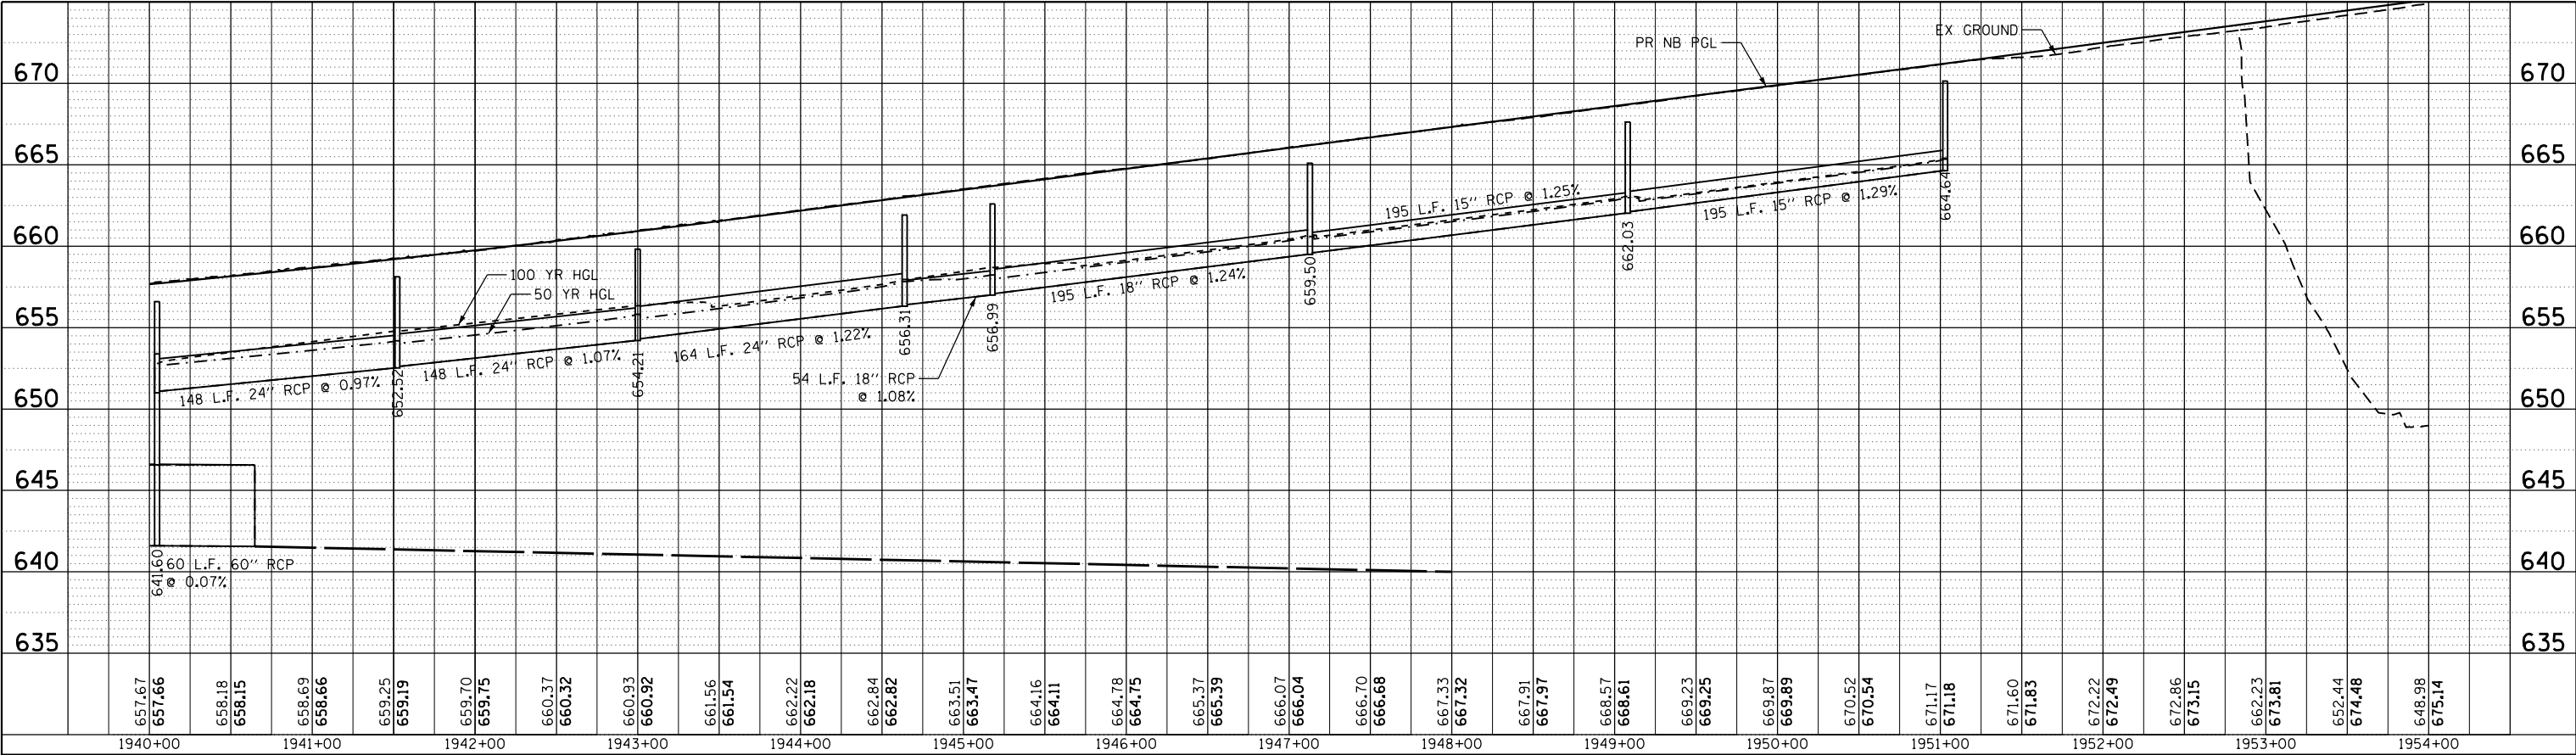


DRAWN BY RLA		SCALE 1" = 50'		 HANSON © Copyright Hanson Professional Services Inc.	750 Warrenville Rd, Suite 200 Lisle, Illinois 60532 Telephone: 630.990.3800 Fax: 630.990.3801	 THE ILLINOIS STATE TOLL HIGHWAY AUTHORITY 2700 OGDEN AVENUE DOWNERS GROVE, ILLINOIS 60515	REVISIONS			RR-14-4224		SHEET NO. DPR-29 DRAWING NO. 130 OF 196	
CHECKED BY JJW		DATE 12/22/2017											NO.

Default
pct
pen01653
100.0000 / m.
12/21/2017
C:\Users\NAN\Documents\C9X24600-Central_Traffic_Sys_Tollway\c9x24600\708CAD02Hanson\705DRAIN\Plan & Profile\4224H-sht-dm-pr-F-294-004.dgn

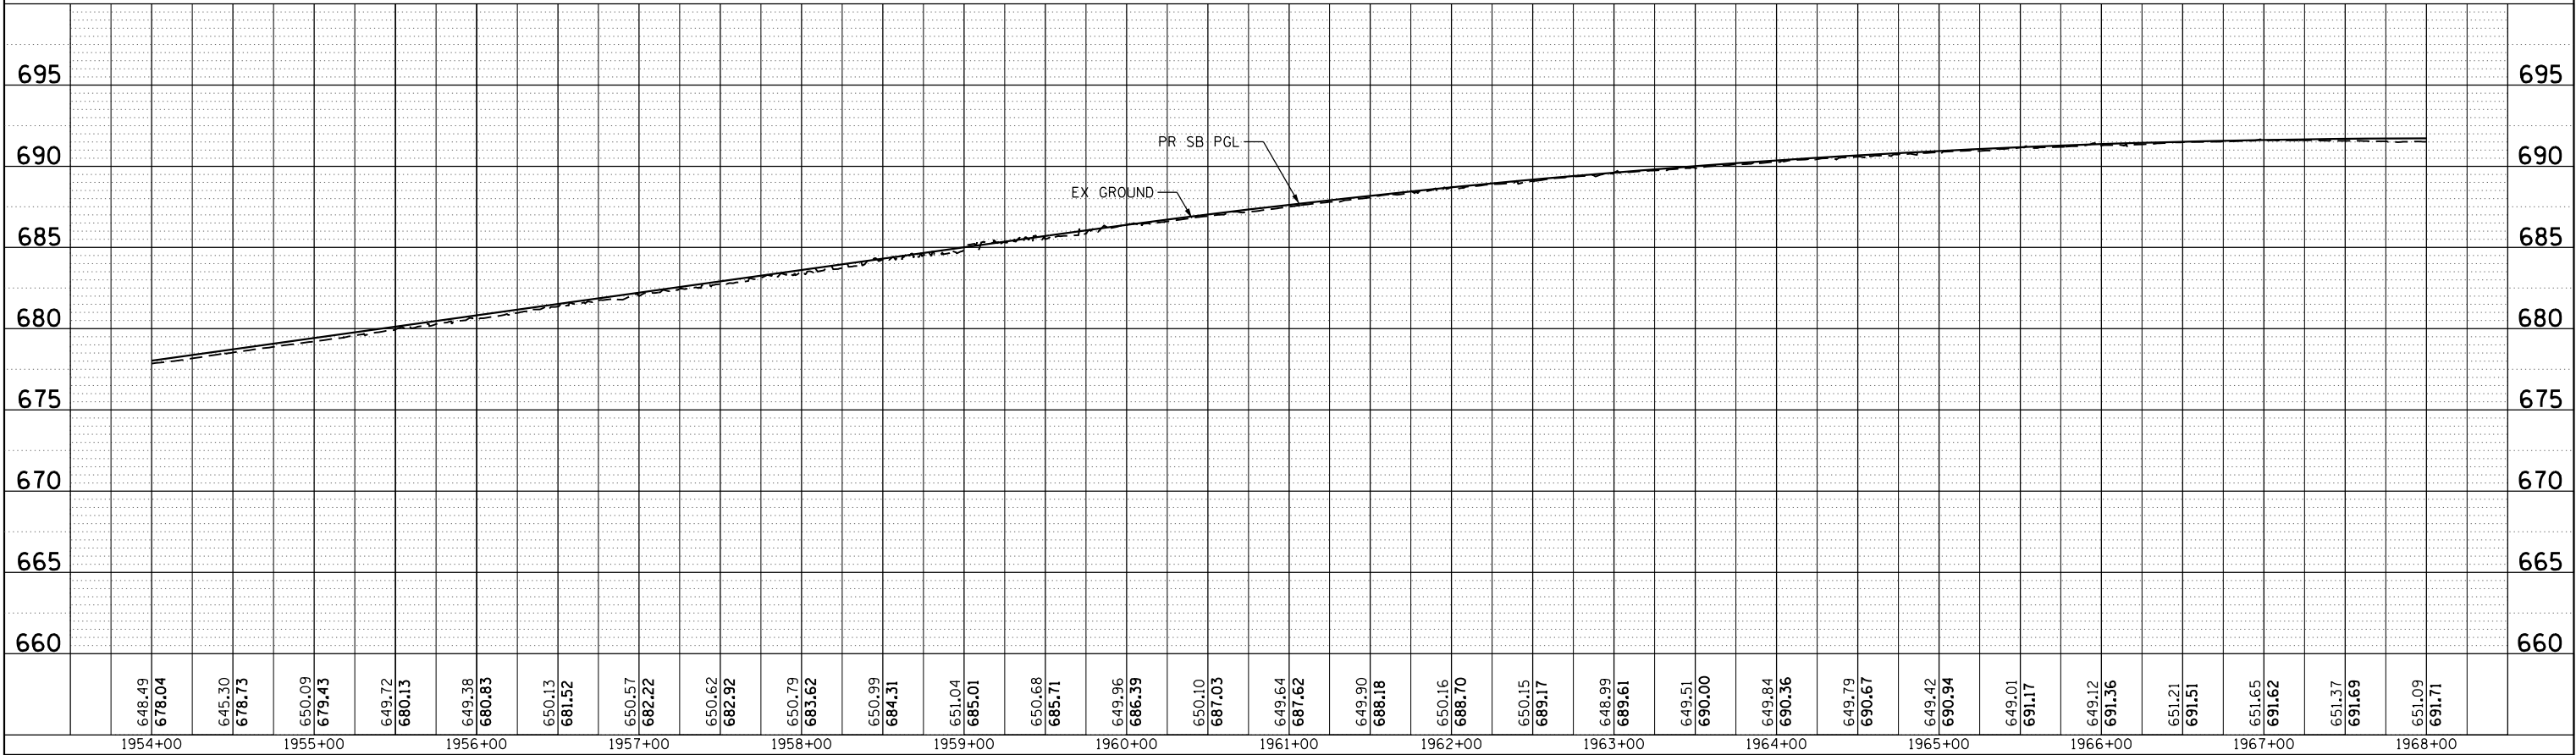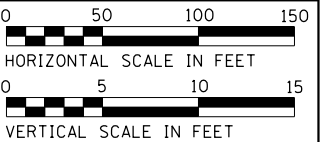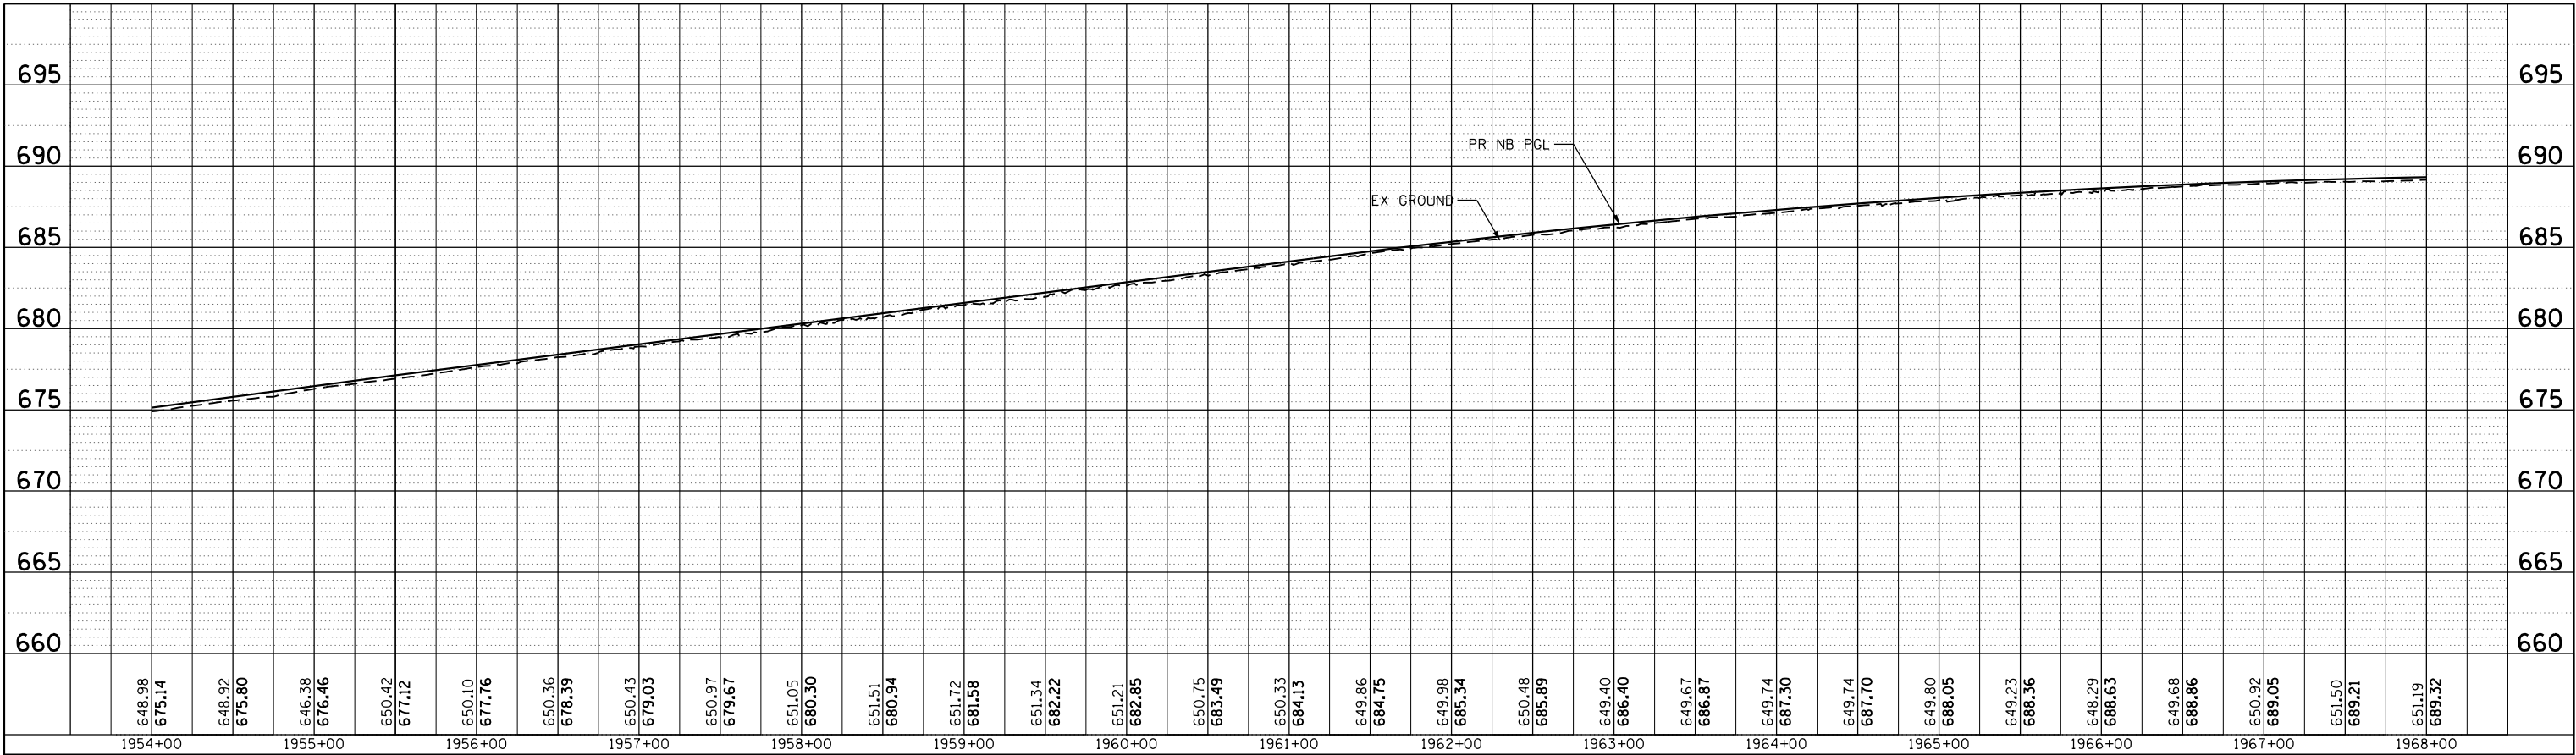

DRAWN BY RLA		SCALE 1" = 50'	 HANSON Copyright Hanson Professional Services Inc.	750 Warrenville Rd, Suite 200 Lisle, Illinois 60532 Telephone: 630.990.3800 Fax: 630.990.3801	 THE ILLINOIS STATE TOLL HIGHWAY AUTHORITY 2700 OGDEN AVENUE DOWNERS GROVE, ILLINOIS 60515	REVISIONS			RR-14-4224 EXHIBIT A5.5-5 DRAINAGE PROFILE NB/SB I-294	SHEET NO. DPR-30 DRAWING NO. 131 OF 196
CHECKED BY JJW	DATE 12/22/2017	NO.				DATE	DESCRIPTION			

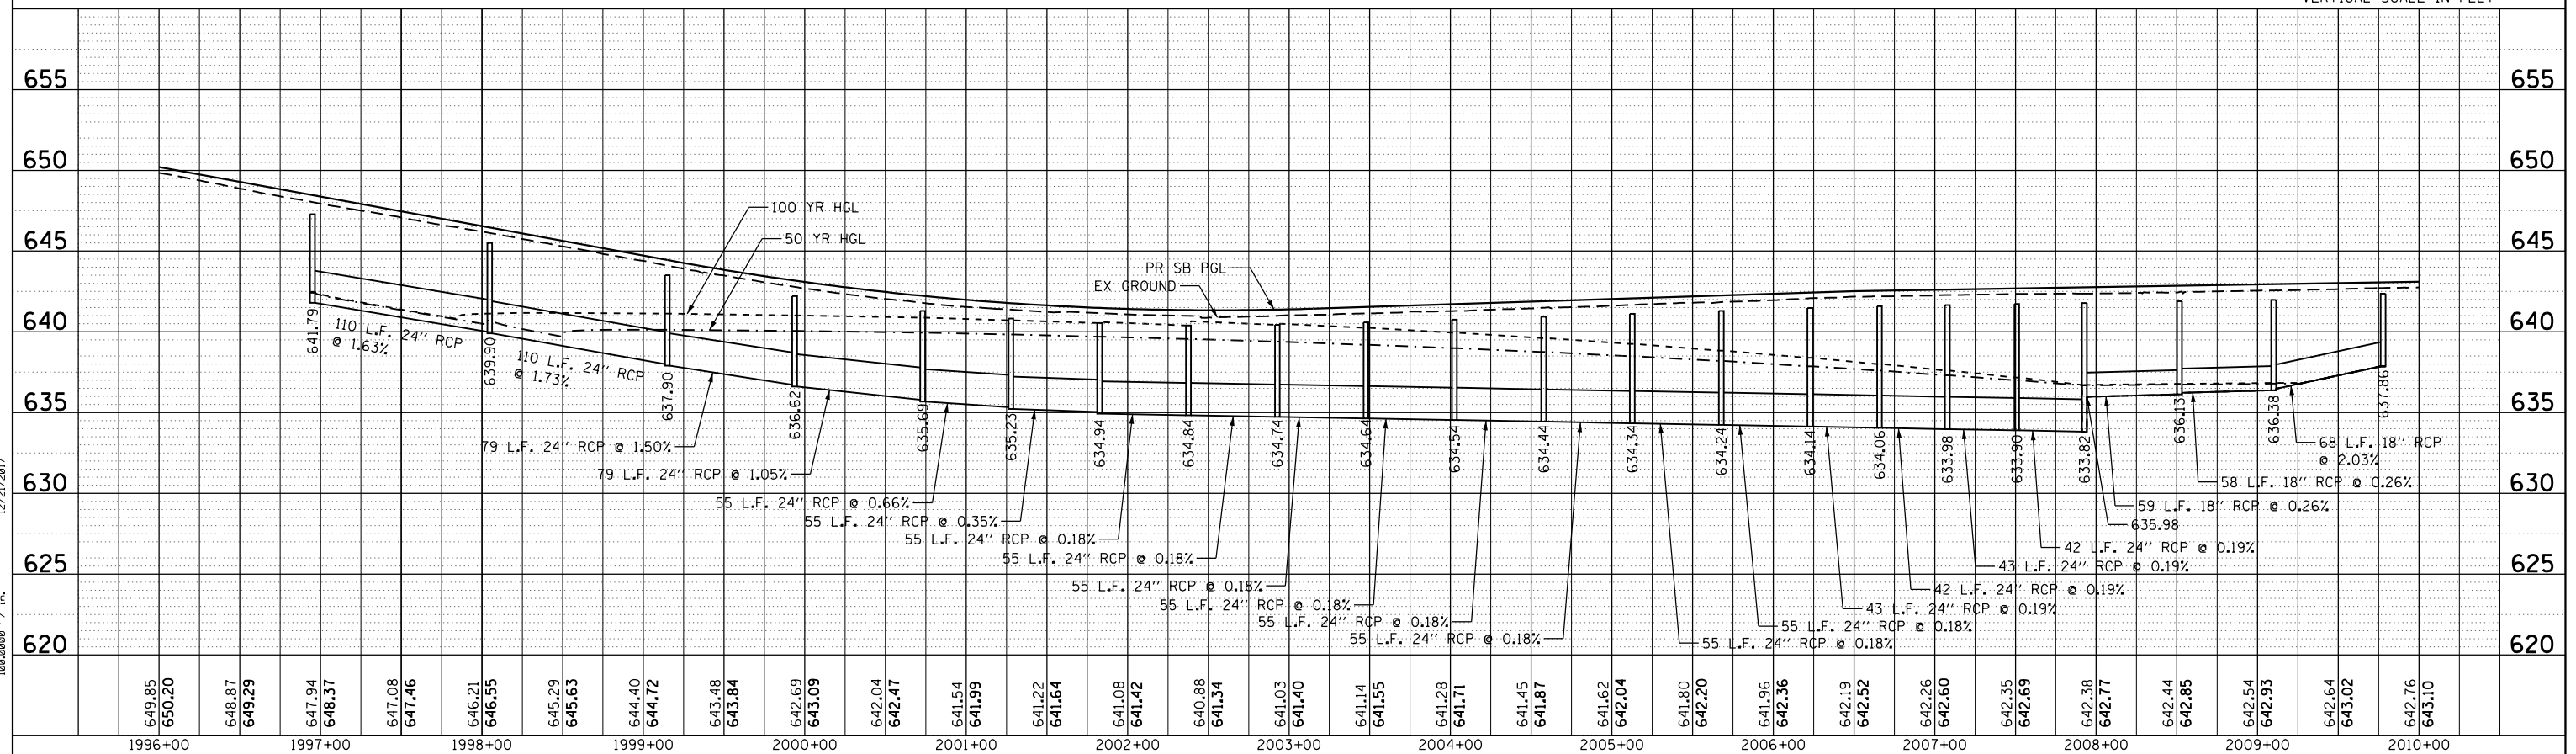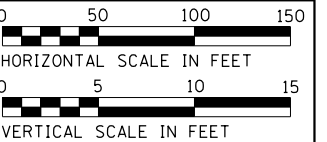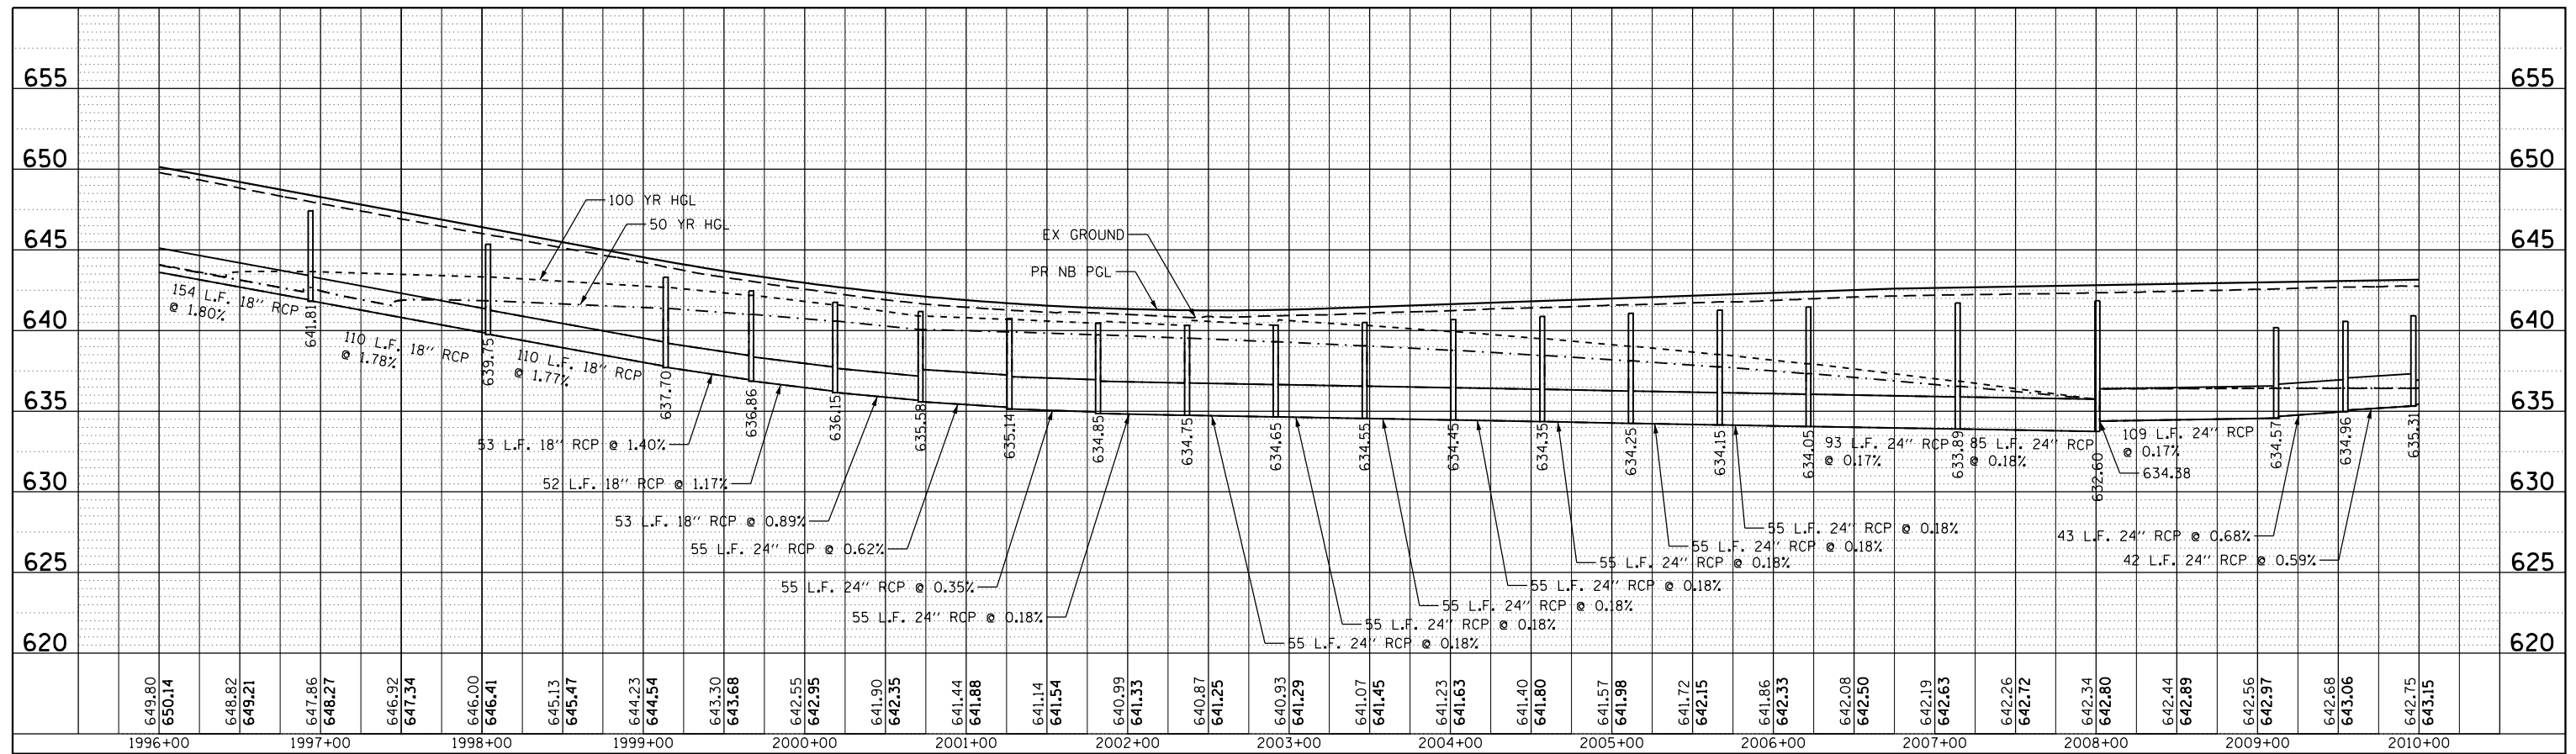

DRAWN BY RLA SCALE 1" = 50'
CHECKED BY JJW DATE 12/22/2017



750 Warrenville Rd, Suite 200
Lisle, Illinois 60532
Telephone: 630.990.3800
Fax: 630.990.3801






THE ILLINOIS STATE TOLL HIGHWAY AUTHORITY
2700 OGDEN AVENUE
DOWNERS GROVE, ILLINOIS 60515

REVISIONS		
NO.	DATE	DESCRIPTION

RR-14-4224
EXHIBIT A5.5-5
DRAINAGE PROFILE NB/SB I-294

SHEET NO.
DPR-33
DRAWING NO.
34 OF 196

Default:
C:\Program Files\NVIDIA Corporation\PhysX SDK\Tools\Benchmarks\Benchmarks.exe
-c C:\Program Files\NVIDIA Corporation\PhysX SDK\Tools\Benchmarks\Benchmarks.exe -m 100.0000 / i m.
12/21/2017

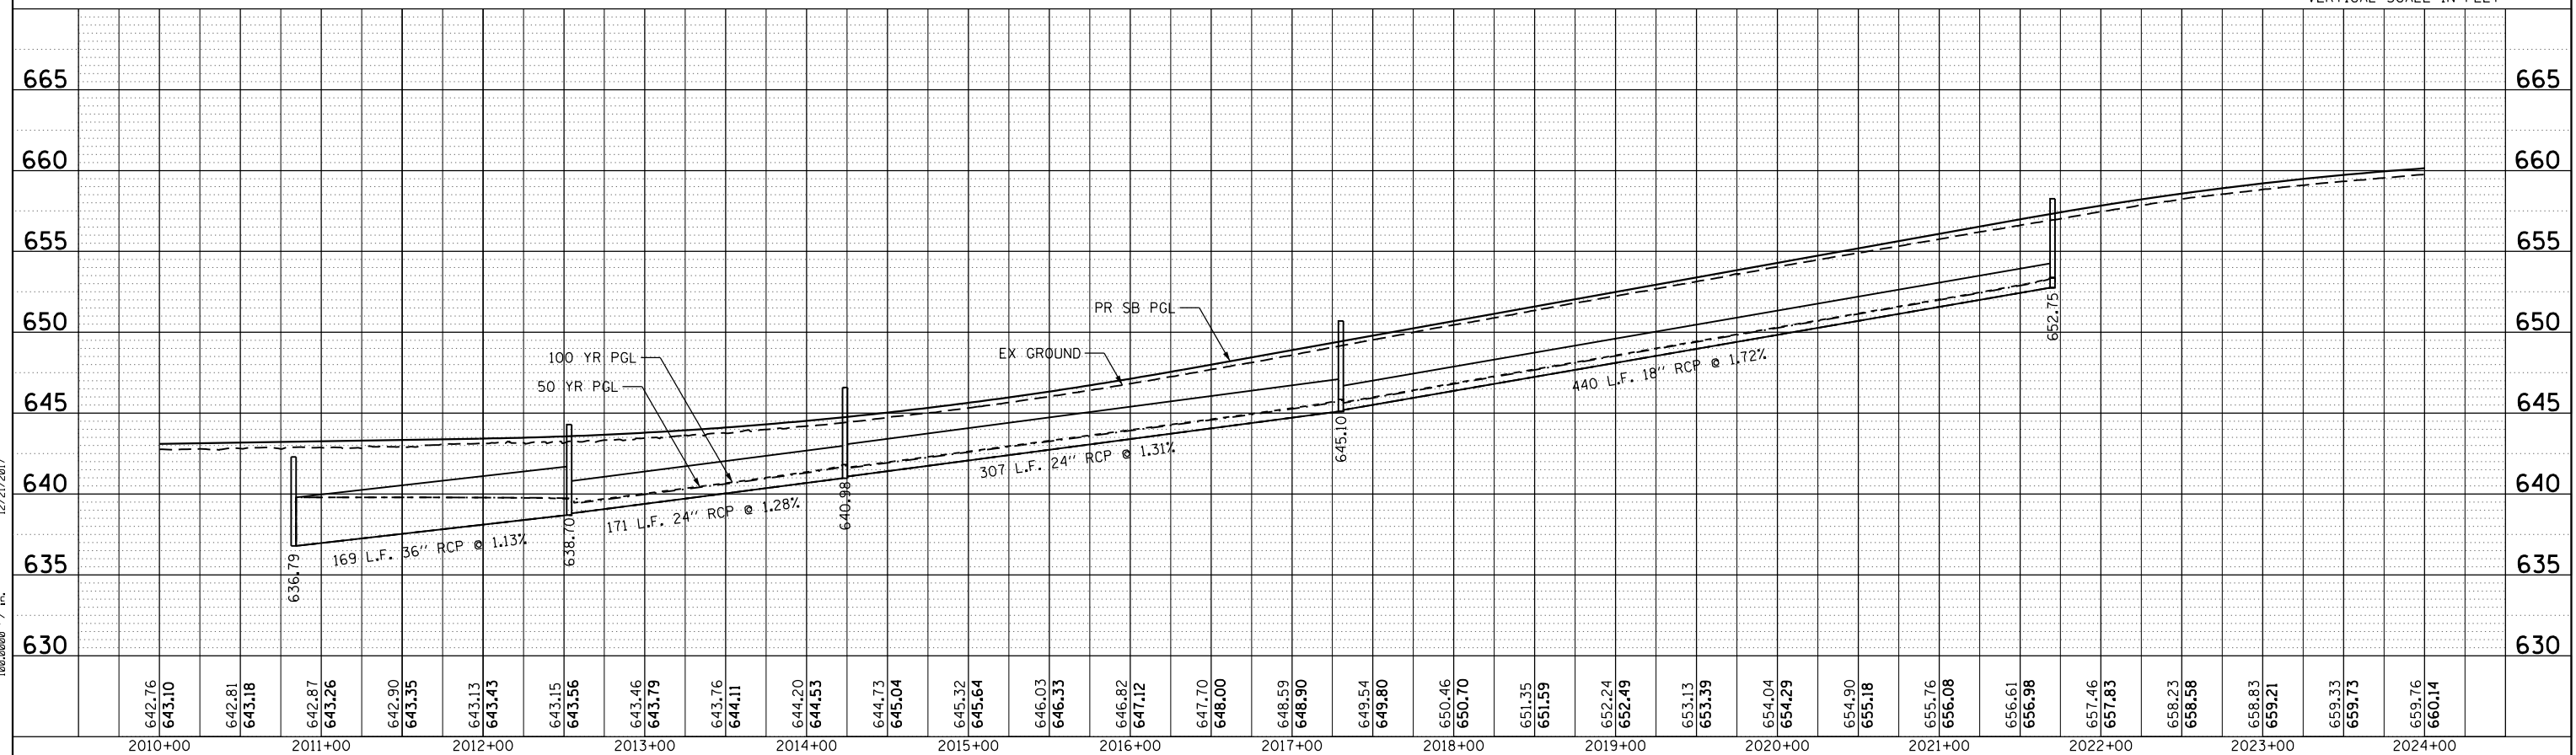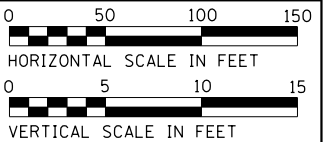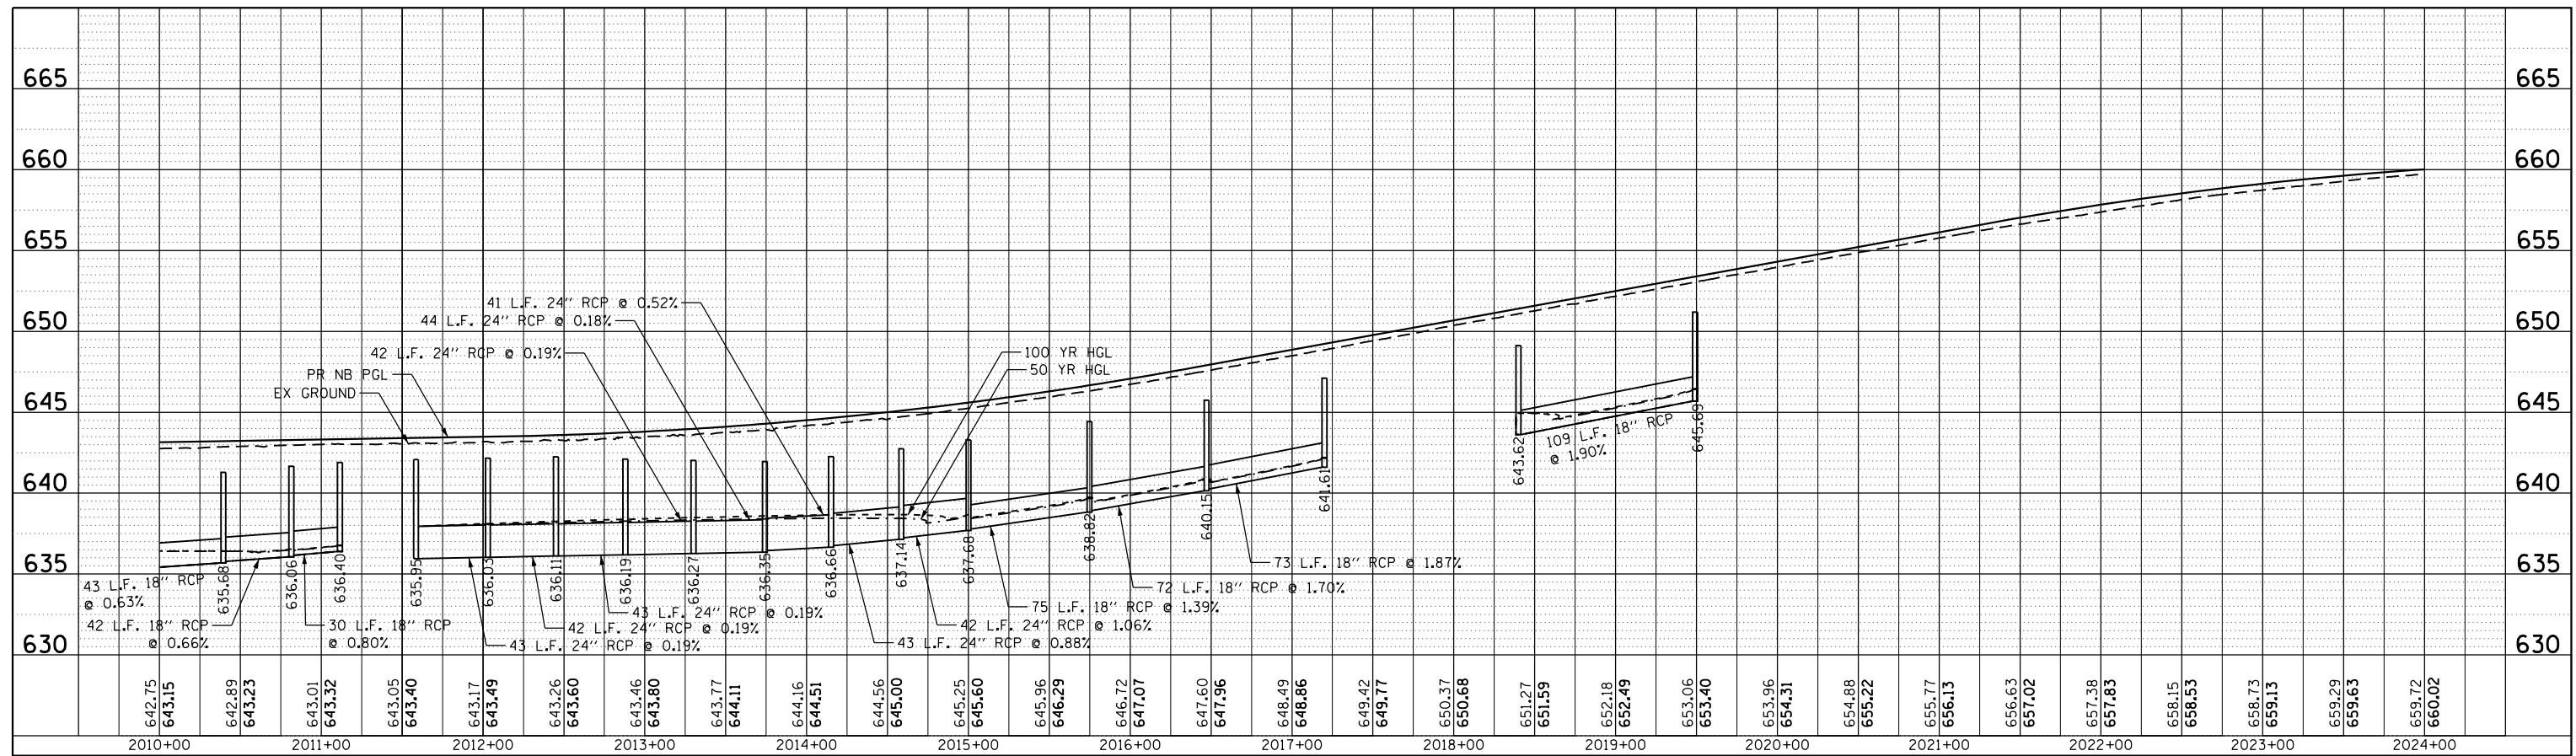

DRAWN BY RLA SCALE 1" = 50'
CHECKED BY JJW DATE 12/22/20



750 Warrenville Rd, Suite 200
Lisle, Illinois 60532
Telephone: 630.990.3800
Fax: 630.990.3801



THE ILLINOIS STATE TOLL HIGHWAY AUTHORITY
2700 OGDEN AVENUE
DOWNERS GROVE, ILLINOIS 60515

REVISIONS		
NO.	DATE	DESCRIPTION




RR-14-4224

EXHIBIT A5.5-5
DRAINAGE PROFILE NB/SB I-294

SHEET NO.
DPR-34
DRAWING NO.
35 OF 196




Default:
 C:\ProgramData\USCIB\USCIB\Documents\92424600\Central_Try-Stats_Tollway\92424600\9200CADD2Hanson\705DPRAN\Plan_& Profile 42224H-sht-dmnpfr-294-3008.dgn
 12/21/2017
 100.0000 / / in.

Default path: C:\Users\jacobson\Documents\CSX24600_Central_Traffic\CSX24600_700CAD02\Hanson\705DRAIN\Plan & Profile\4224\ht-dm-pr-F-294.dgn
100.0000 / in.
12/21/2017

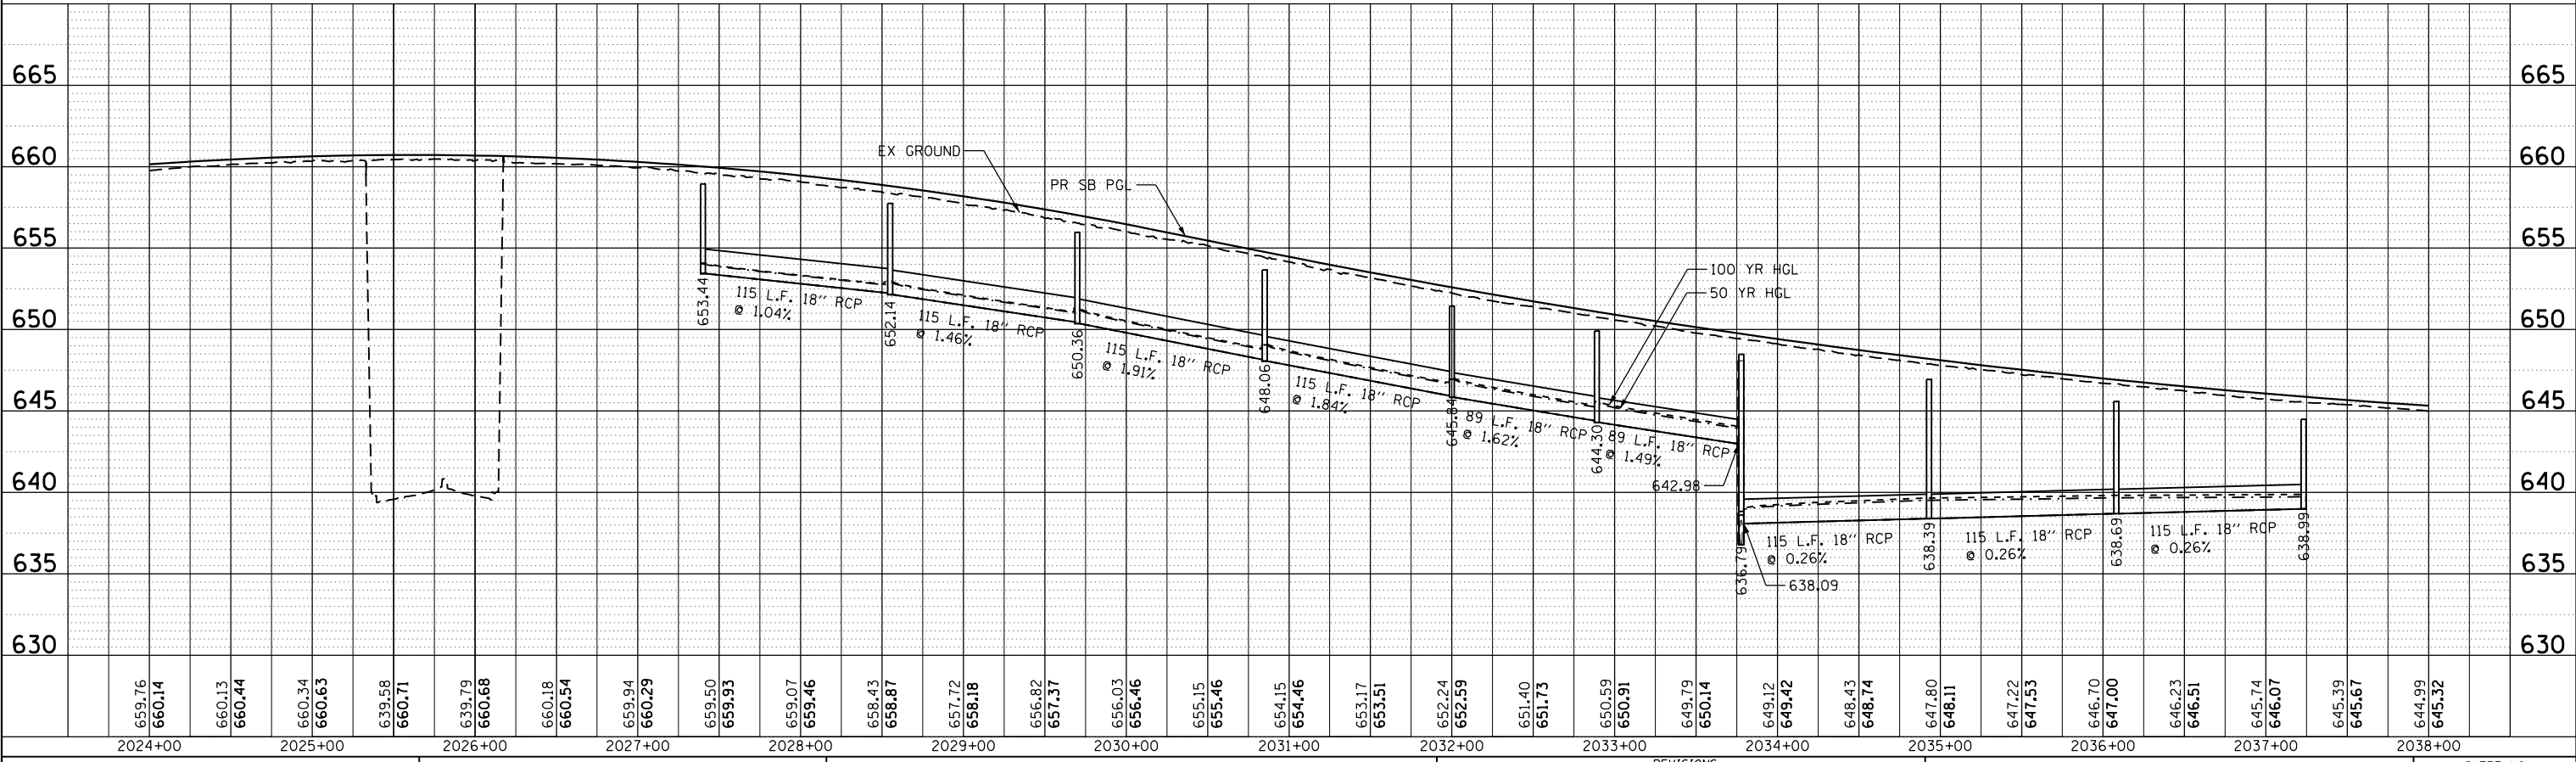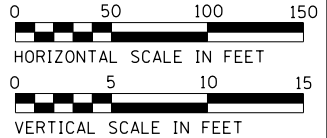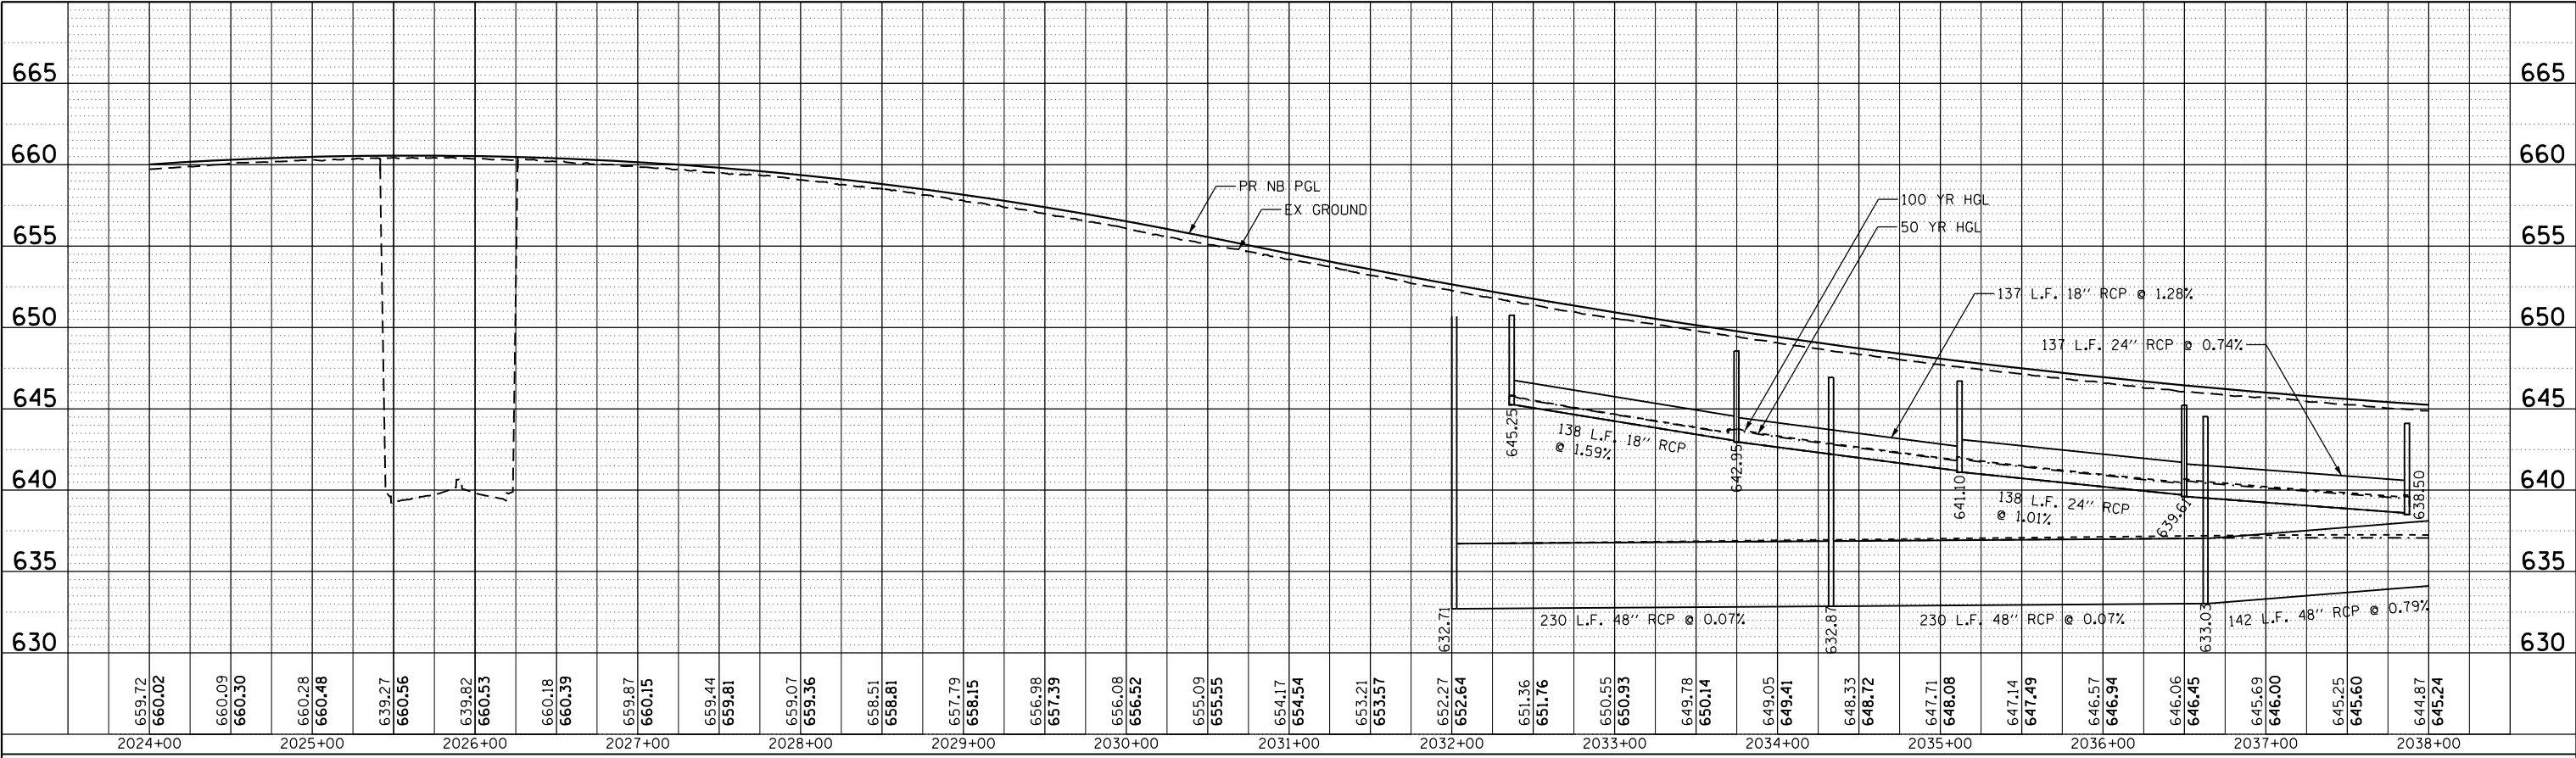




Default
pct
pen@1655

C:\Users\Nelson\Documents\CSX24600_Central_Traffic_Signals_Tollway\CSX24600_700CAD02Hanson\705DRAIN\Plan & Profile\4224\ht-dmp-F-204-010.dgn
10.0.0000 / m.
12/21/2017

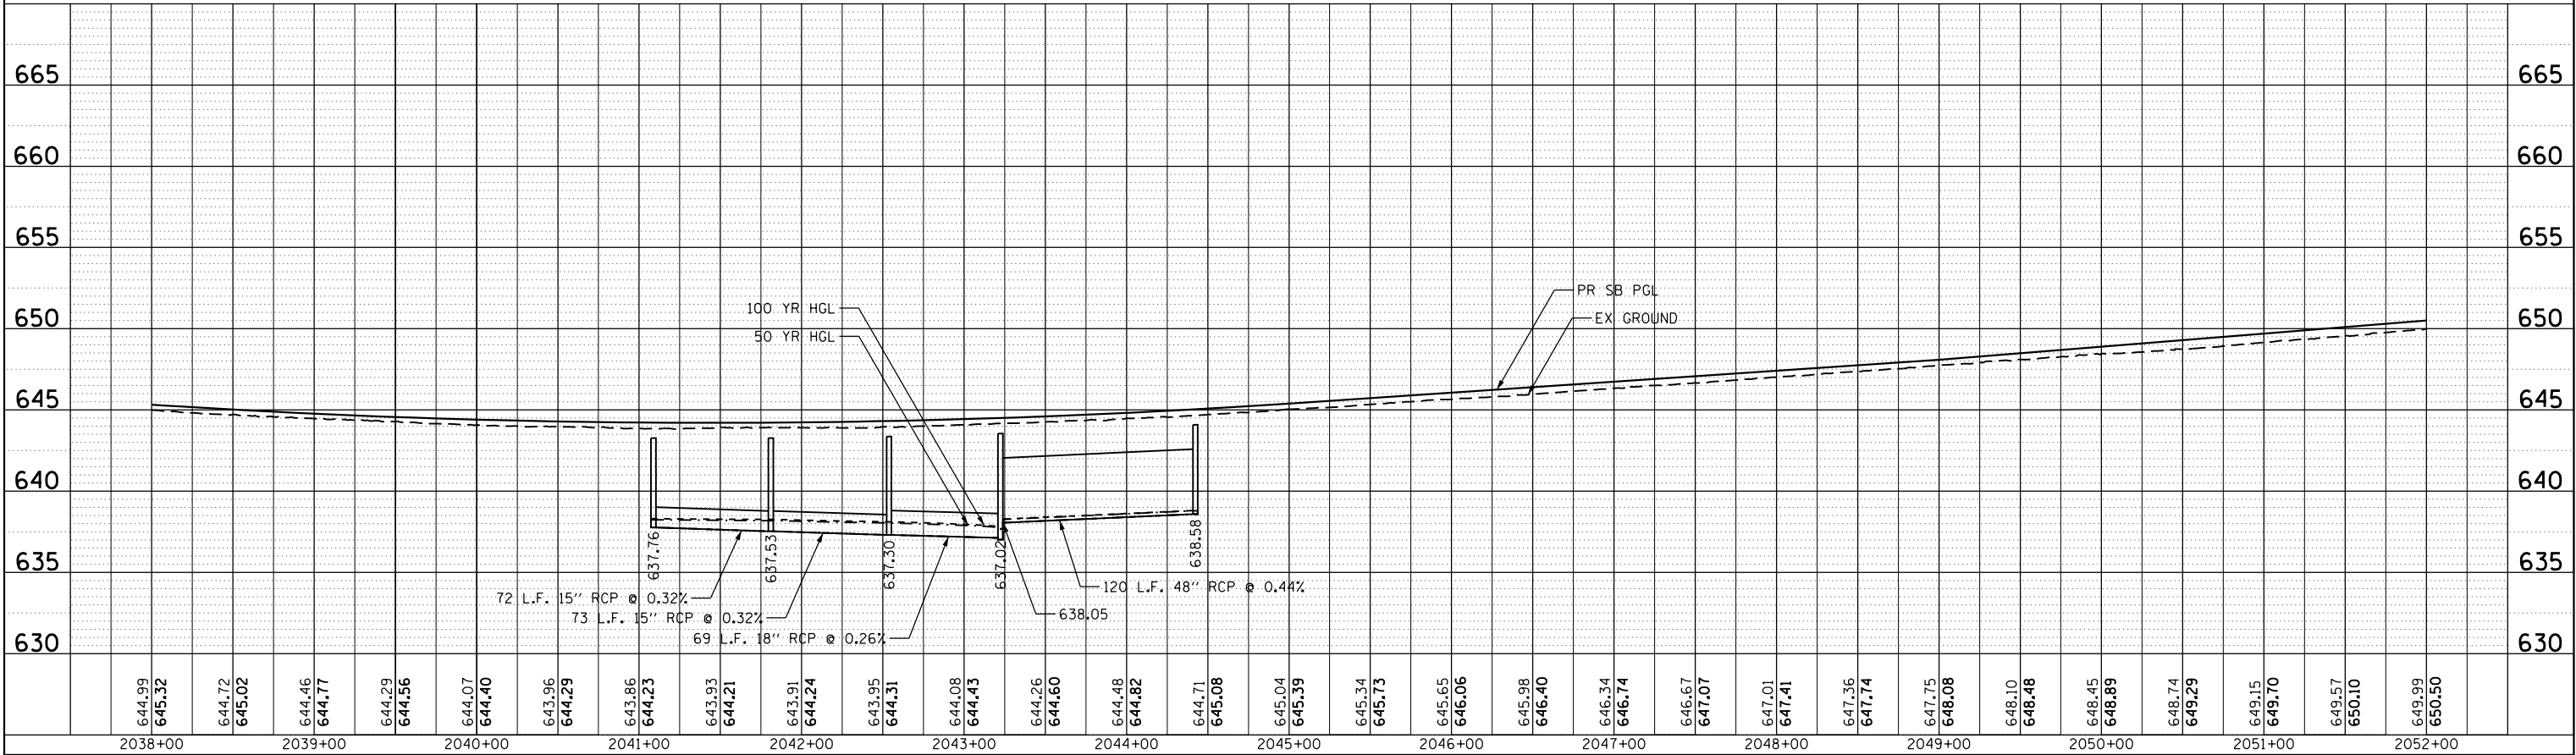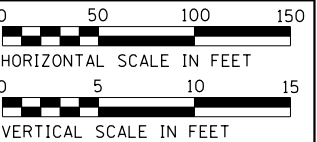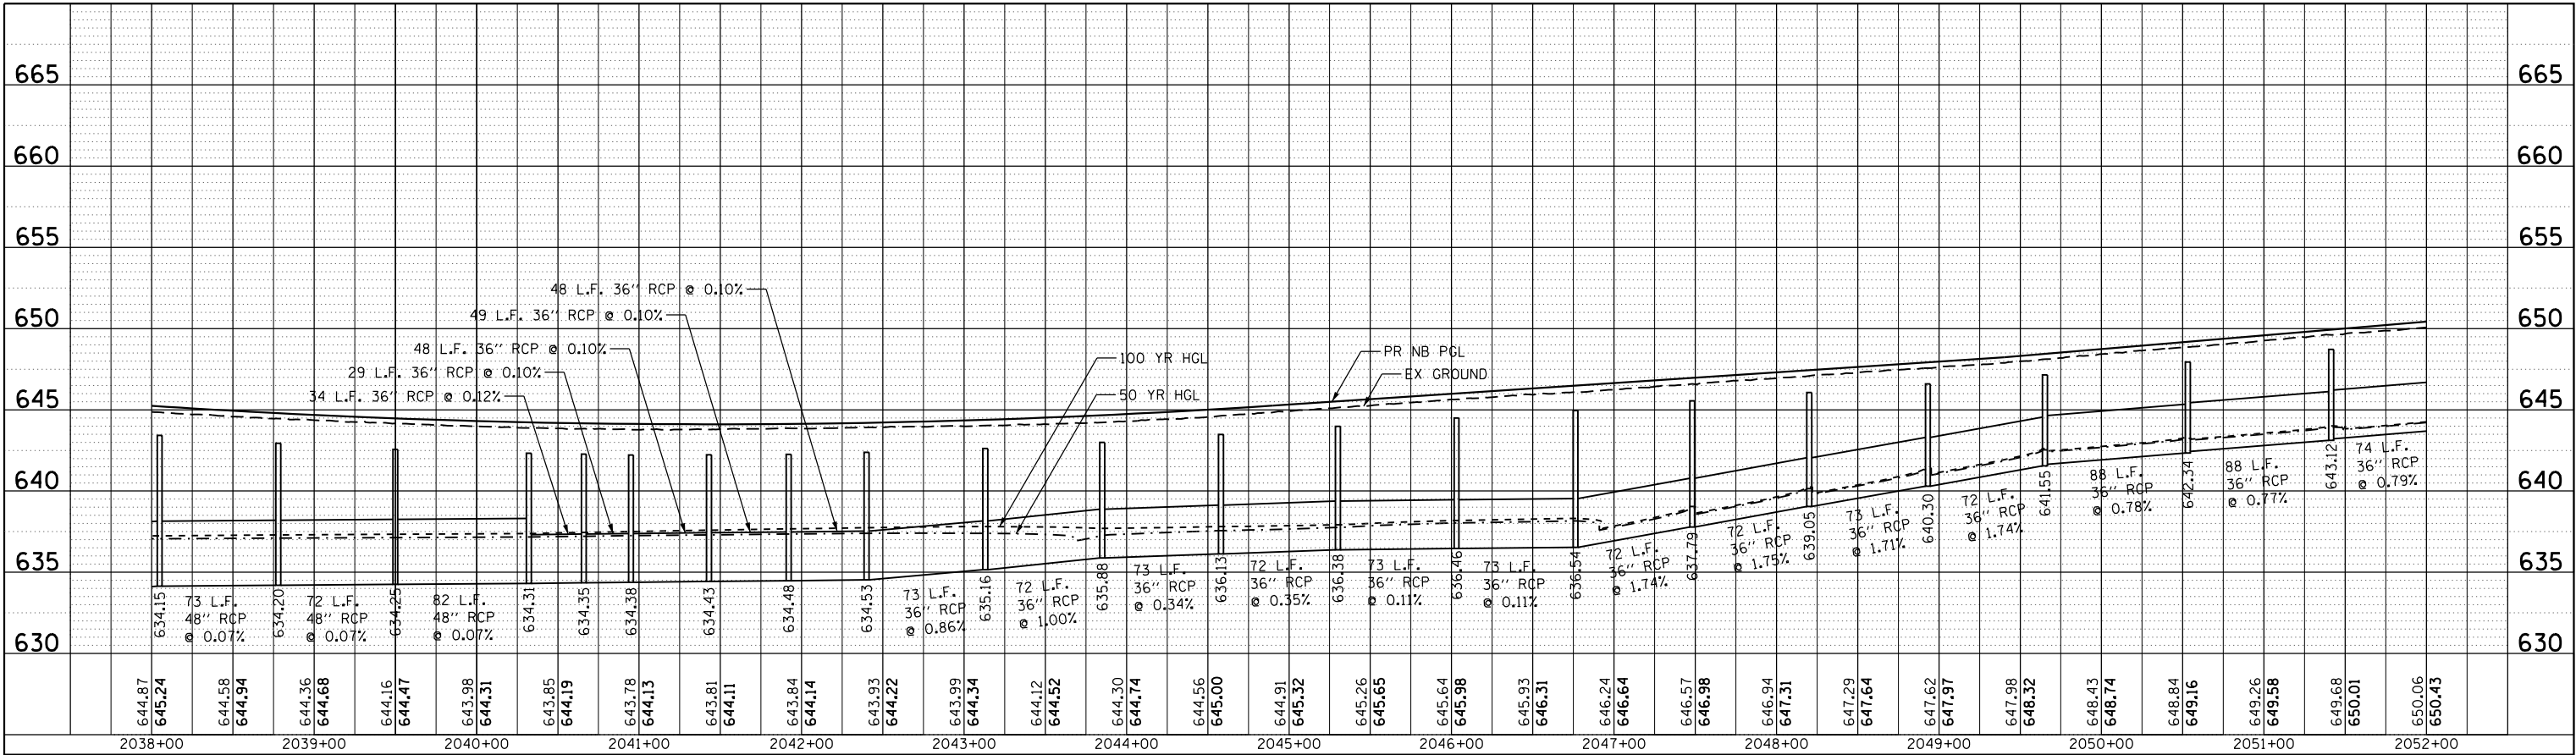

DRAWN BY RLA		SCALE 1" = 50'	 HANSON © Copyright Hanson Professional Services Inc.	750 Warrenville Rd, Suite 200 Lisle, Illinois 60532 Telephone: 630.990.3800 Fax: 630.990.3801	 THE ILLINOIS STATE TOLL HIGHWAY AUTHORITY 2700 OGDEN AVENUE DOWNERS GROVE, ILLINOIS 60515	REVISIONS			RR-14-4224			SHEET NO. DPR-36 DRAWING NO. 137 OF 196
CHECKED BY JJW		DATE 12/22/2017				NO.	DATE	DESCRIPTION	EXHIBIT A5.5-5 DRAINAGE PROFILE NB/SB I-294			

Default
pct
pen@1655
Default
pen@1655
C:\Users\NAN\Documents\CSX24600_Central_Traffic_Signals_Tollway\CSX24600_700CAD02Hanson\705DRAIN\Plan & Profile\4224\ht-dm-pr-F-294-01.dgn
100.0000 / m.
12/21/2017

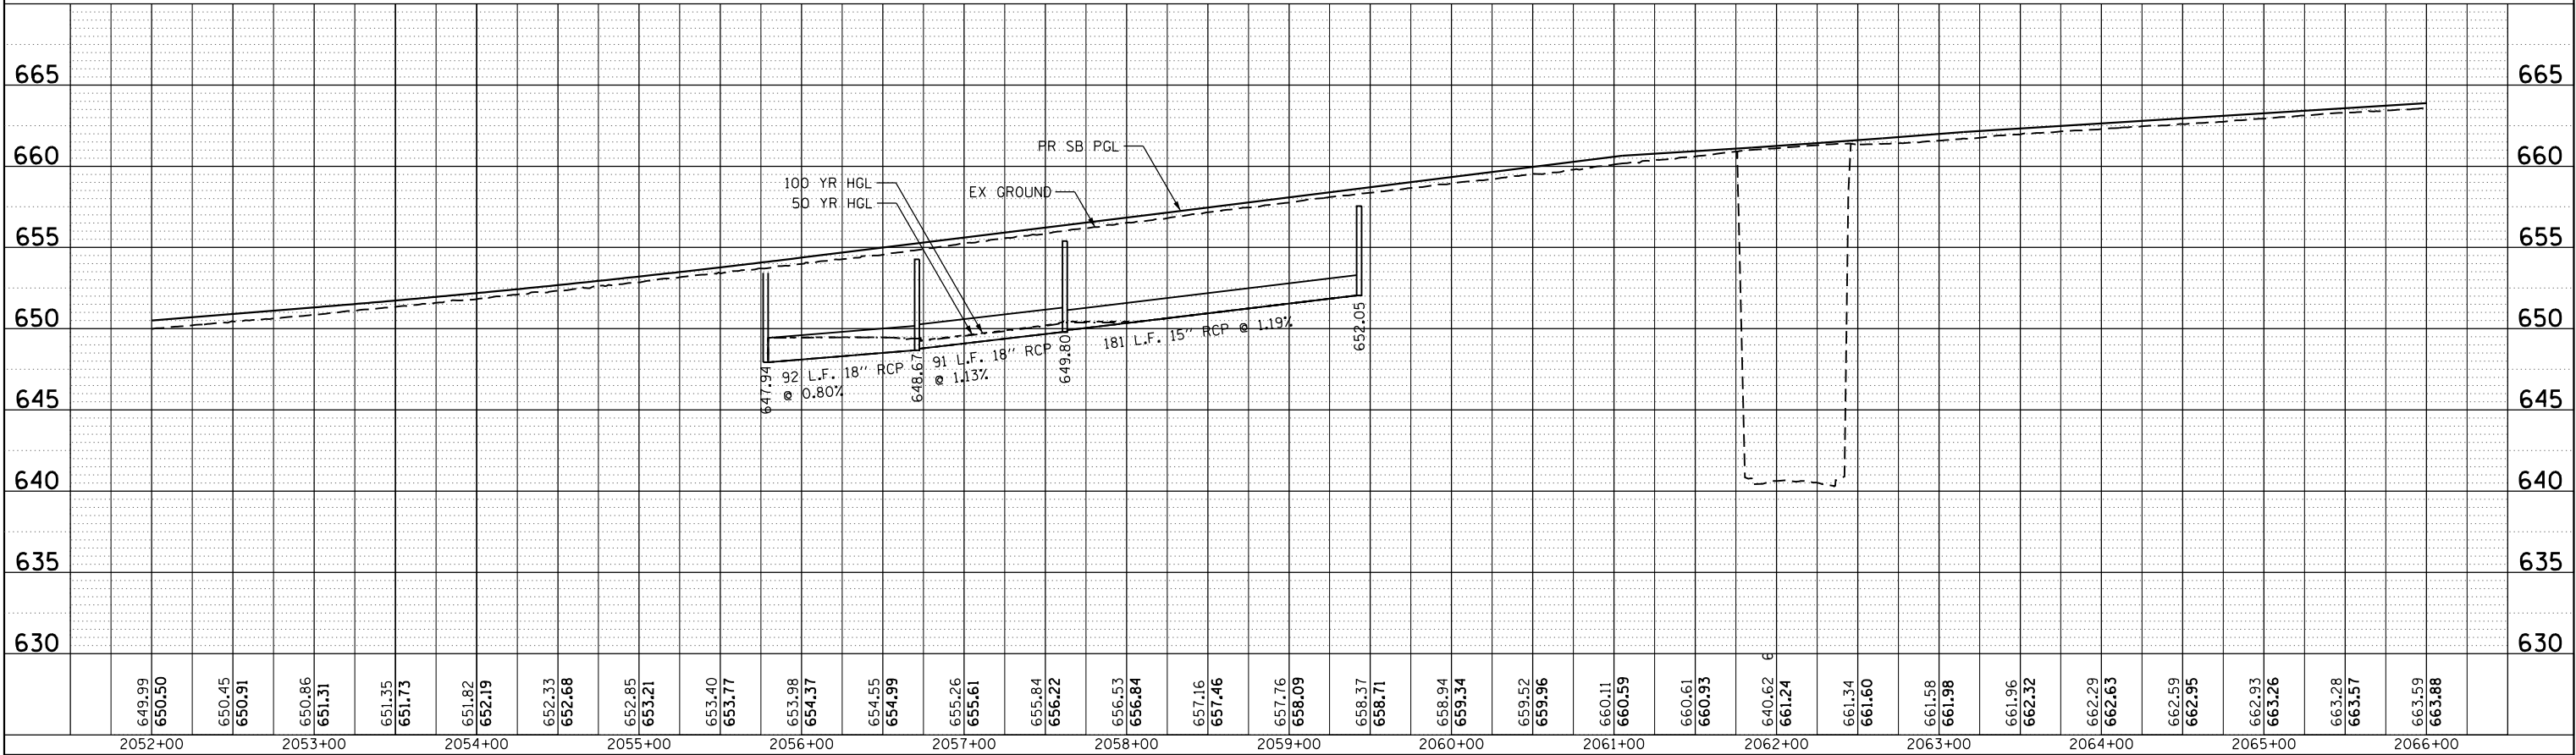
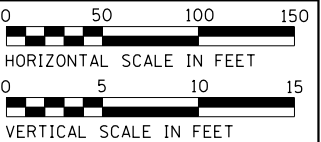
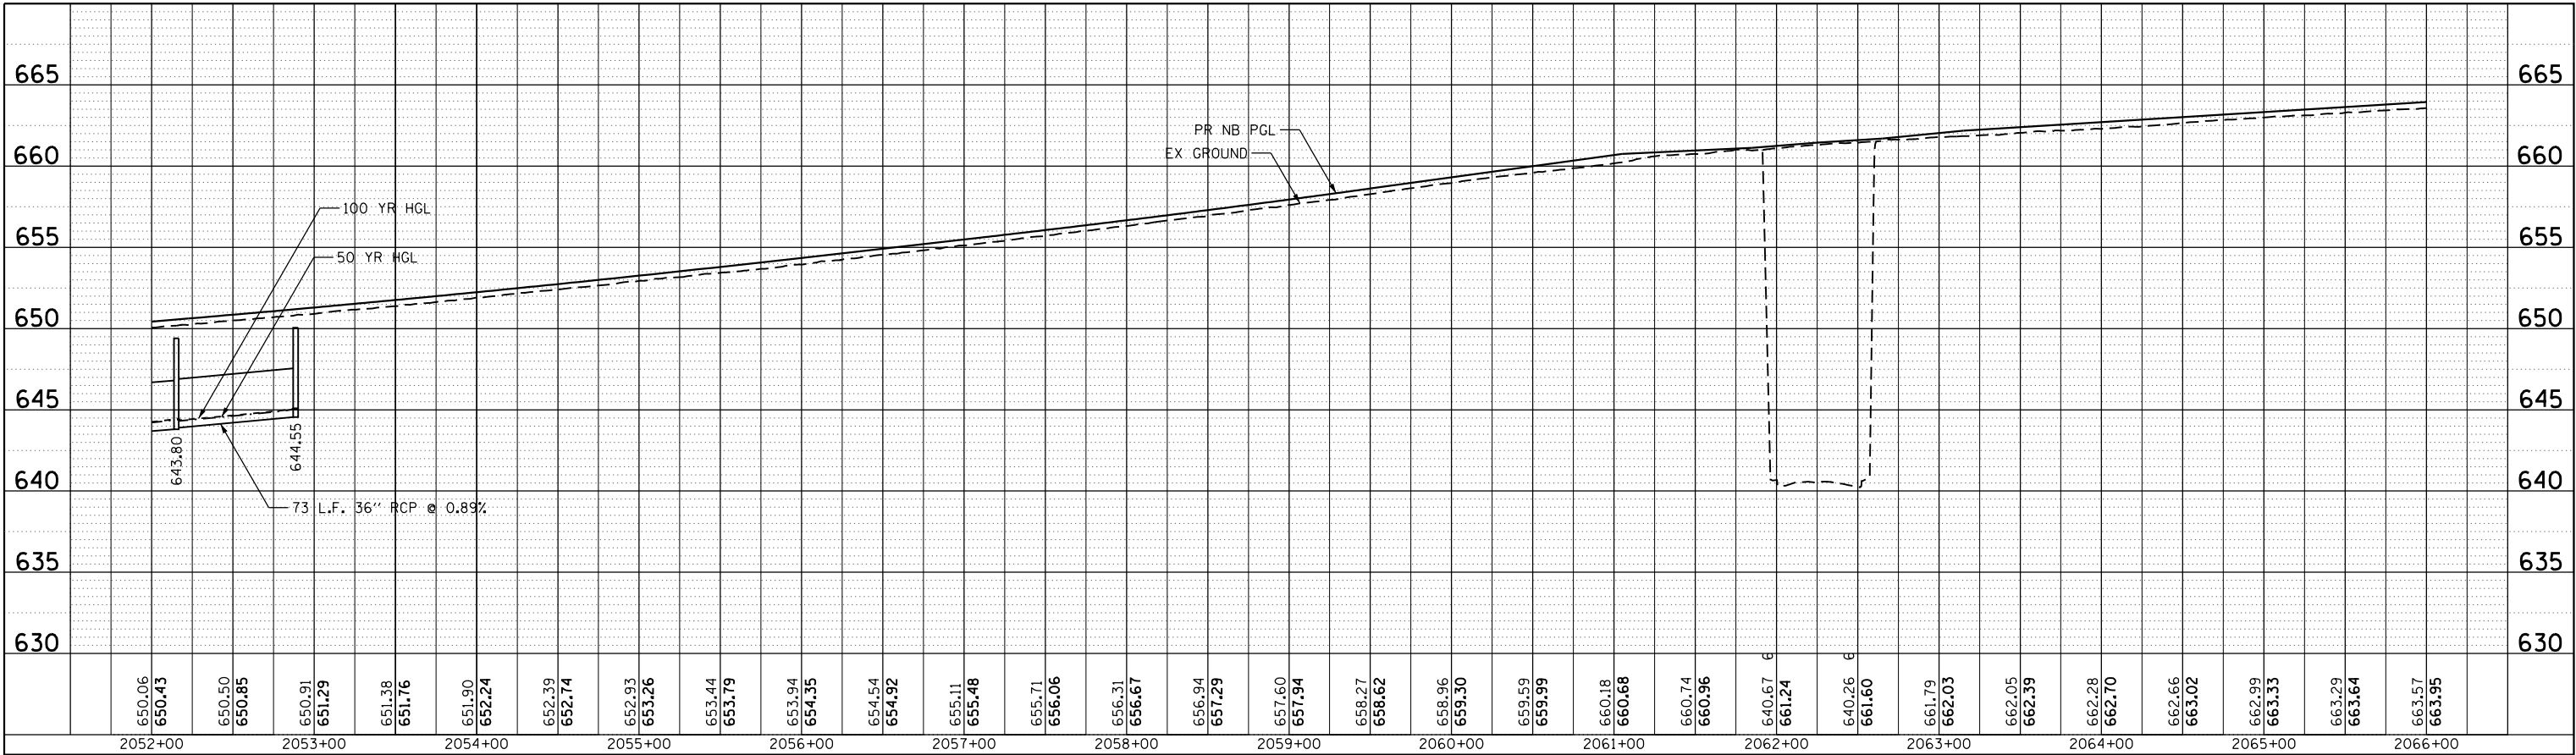


Default
pct
pen01653

C:\Users\JLUSBI\Documents\924600_Central_Traffic\924600\700\ADD2\Hanson\705DRAIN\Plan & Profile\4224\ht-dm-pr-F-294-012.dgn

100.0000 / m.

12/21/2017

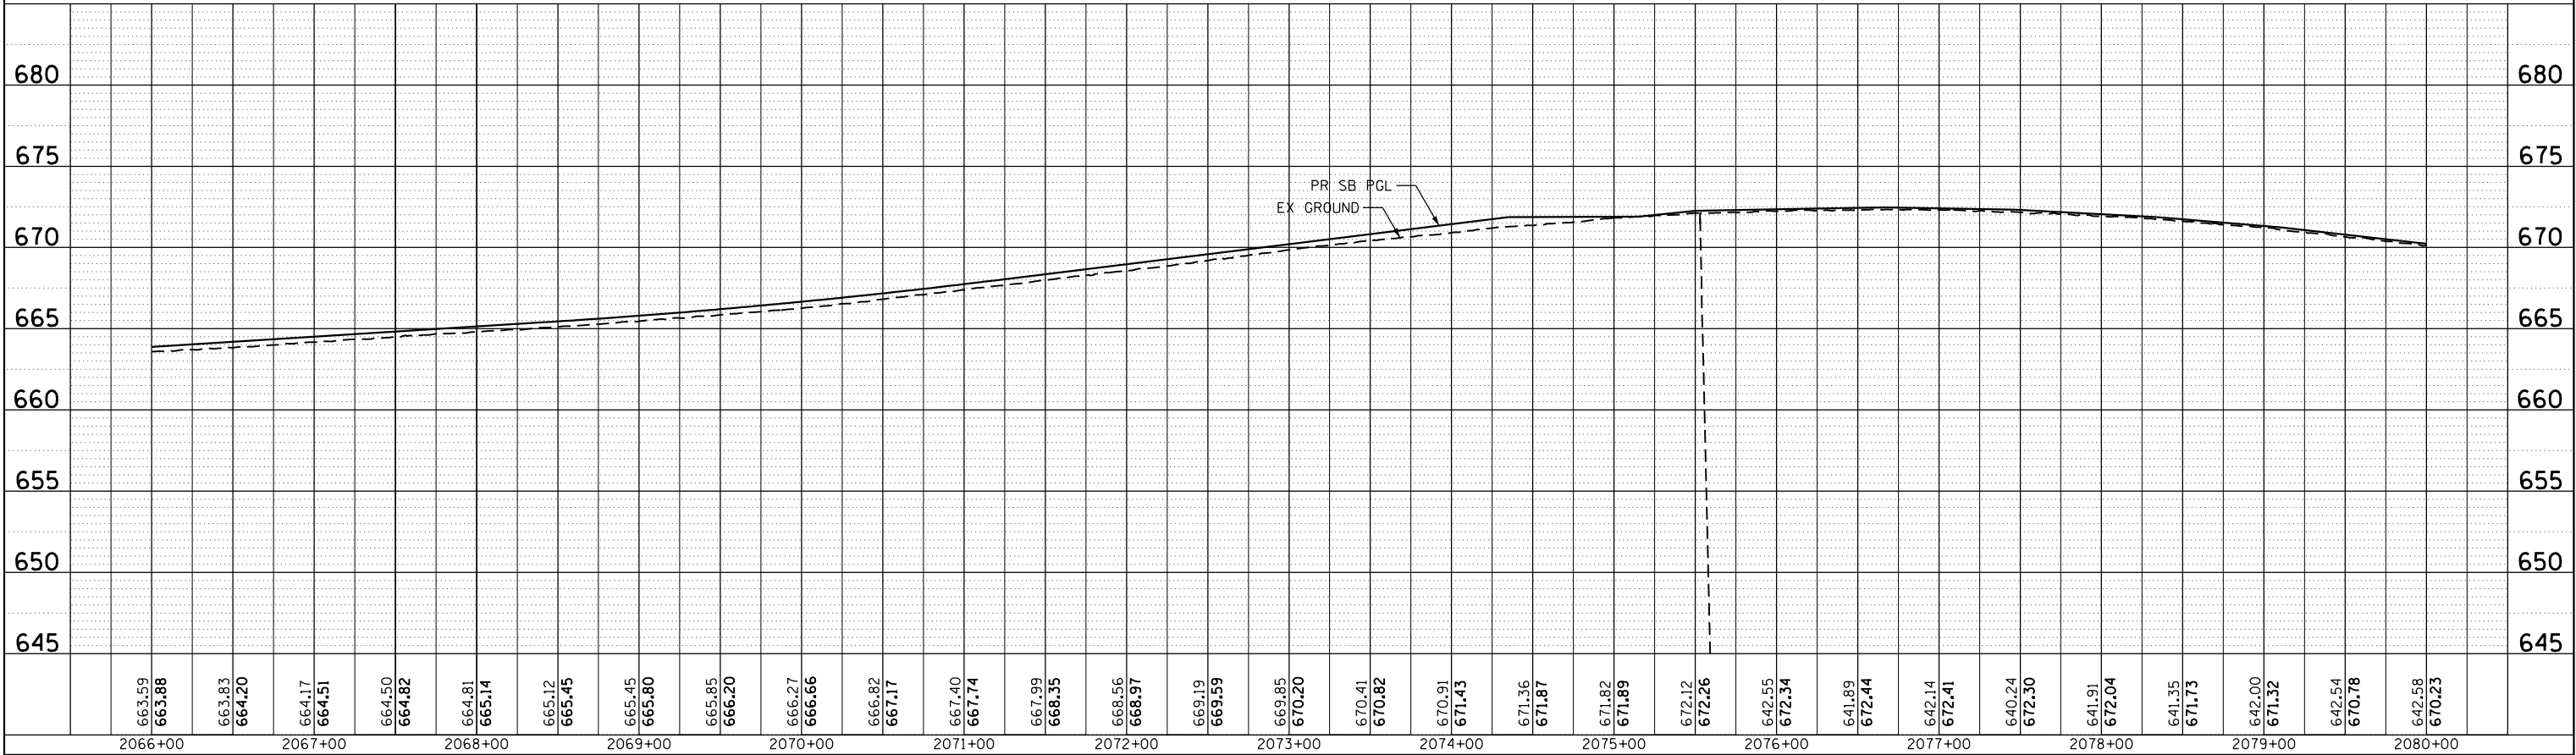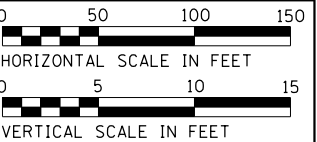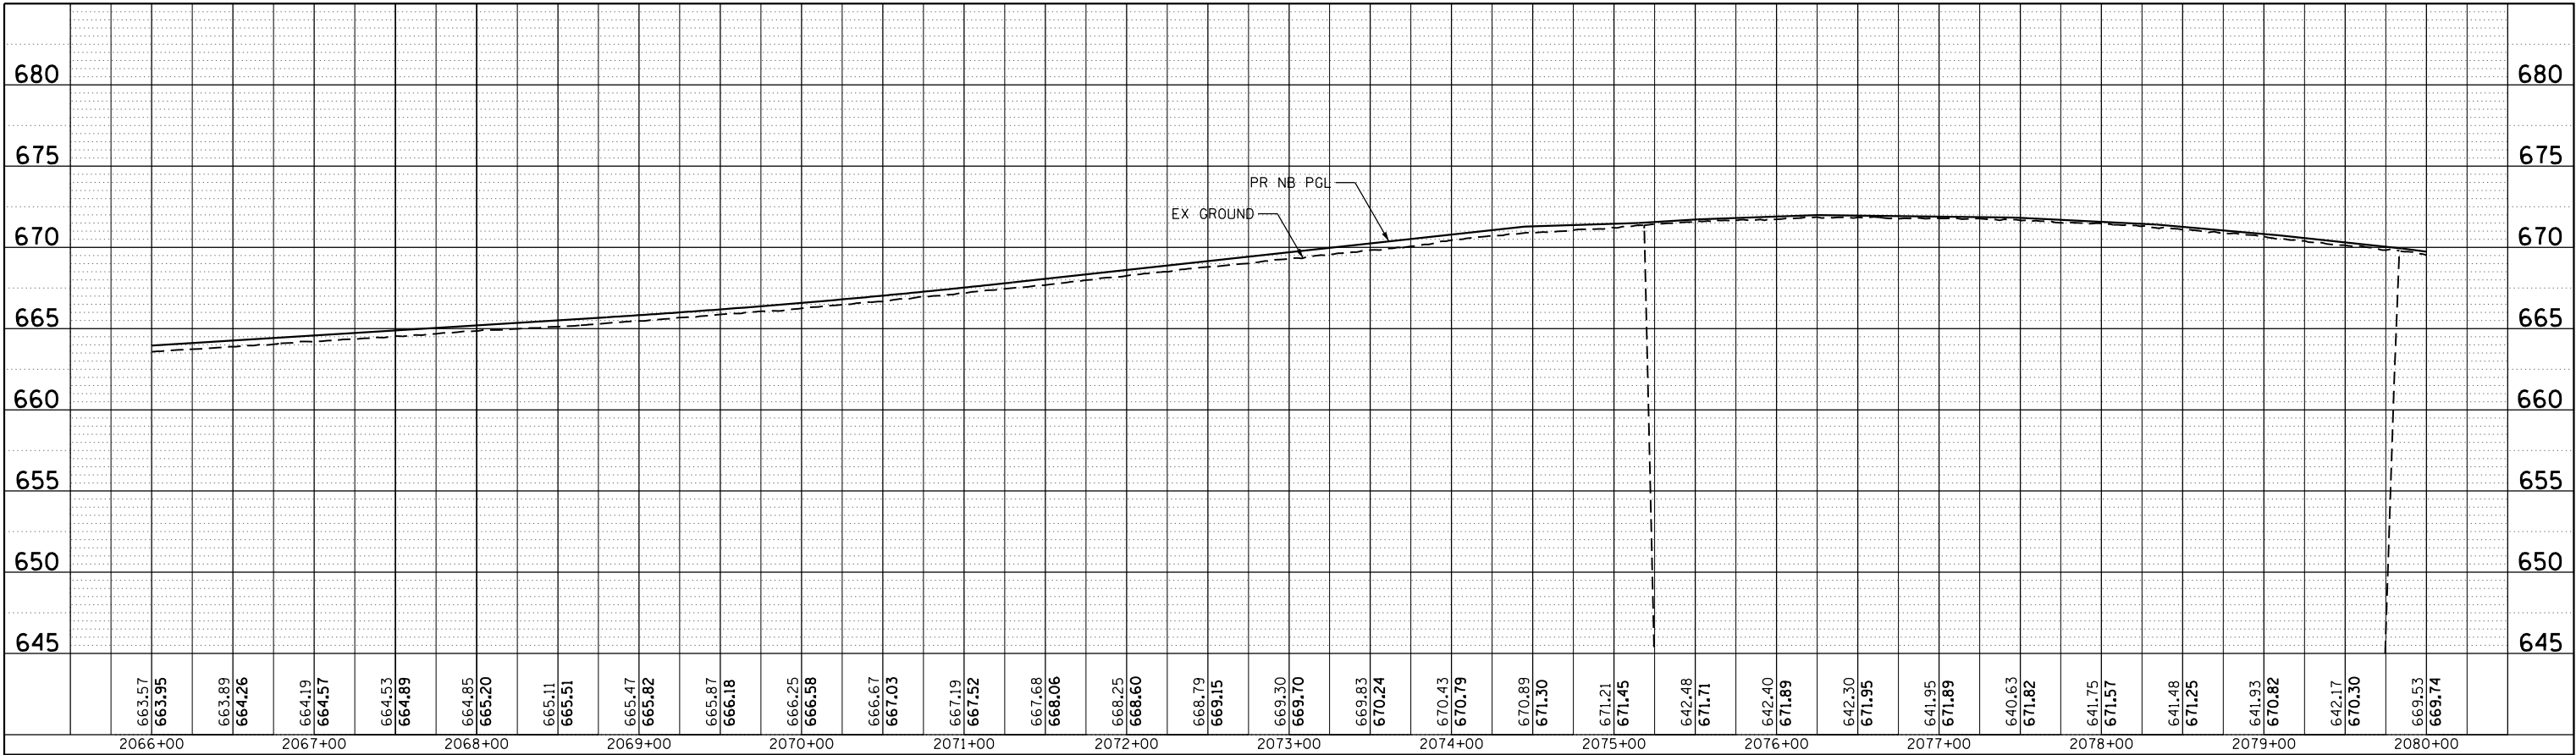


DRAWN BY RLA		SCALE 1" = 50'		 HANSON © Copyright Hanson Professional Services Inc.	750 Warrenville Rd, Suite 200 Lisle, Illinois 60532 Telephone: 630.990.3800 Fax: 630.990.3801	 THE ILLINOIS STATE TOLL HIGHWAY AUTHORITY 2700 OGDEN AVENUE DOWNERS GROVE, ILLINOIS 60515	REVISIONS			RR-14-4224		SHEET NO. DPR-38 DRAWING NO. 139 OF 196
CHECKED BY JJW		DATE 12/22/2017					NO.	DATE	DESCRIPTION	EXHIBIT A5.5-5 DRAINAGE PROFILE NB/SB I-294		

(this page intentionally left blank)

5.6 TYPICAL EXISTING CROSS SECTION


(this page intentionally left blank)

Default: pet\\VCL\\CL\\US01\\jacobs.com\\NA\\Documents\\C9X24600\\Central_Traffic\\State_Toll\\eq\\C9X24600\\700\\CADD\\T&E\\702\\CIVIL\\Roadway\\Typical Sections\\4224T-shr-tp-01.dgn
12/12/2017 2:00:00 PM / in.

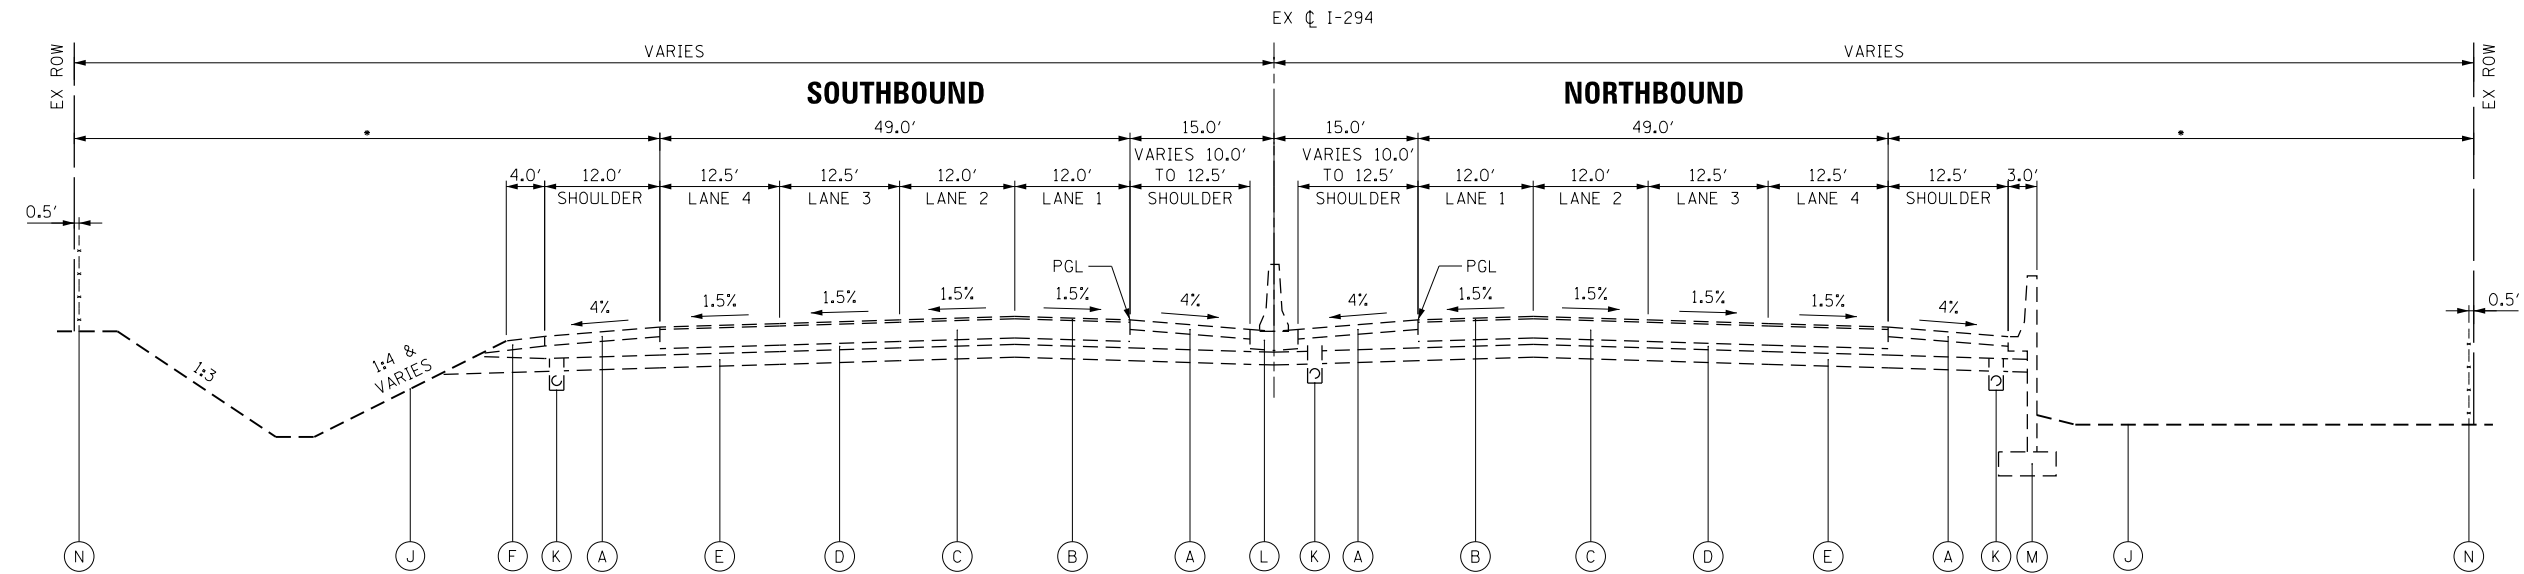

EXISTING I-294 TOLLWAY

STA. 11641+50 TO STA. 11653+00
STA. 11683+75 TO STA. 11689+70
STA. 11732+55 TO STA. 11742+82
STA. 11756+34 TO STA. 11768+71.65

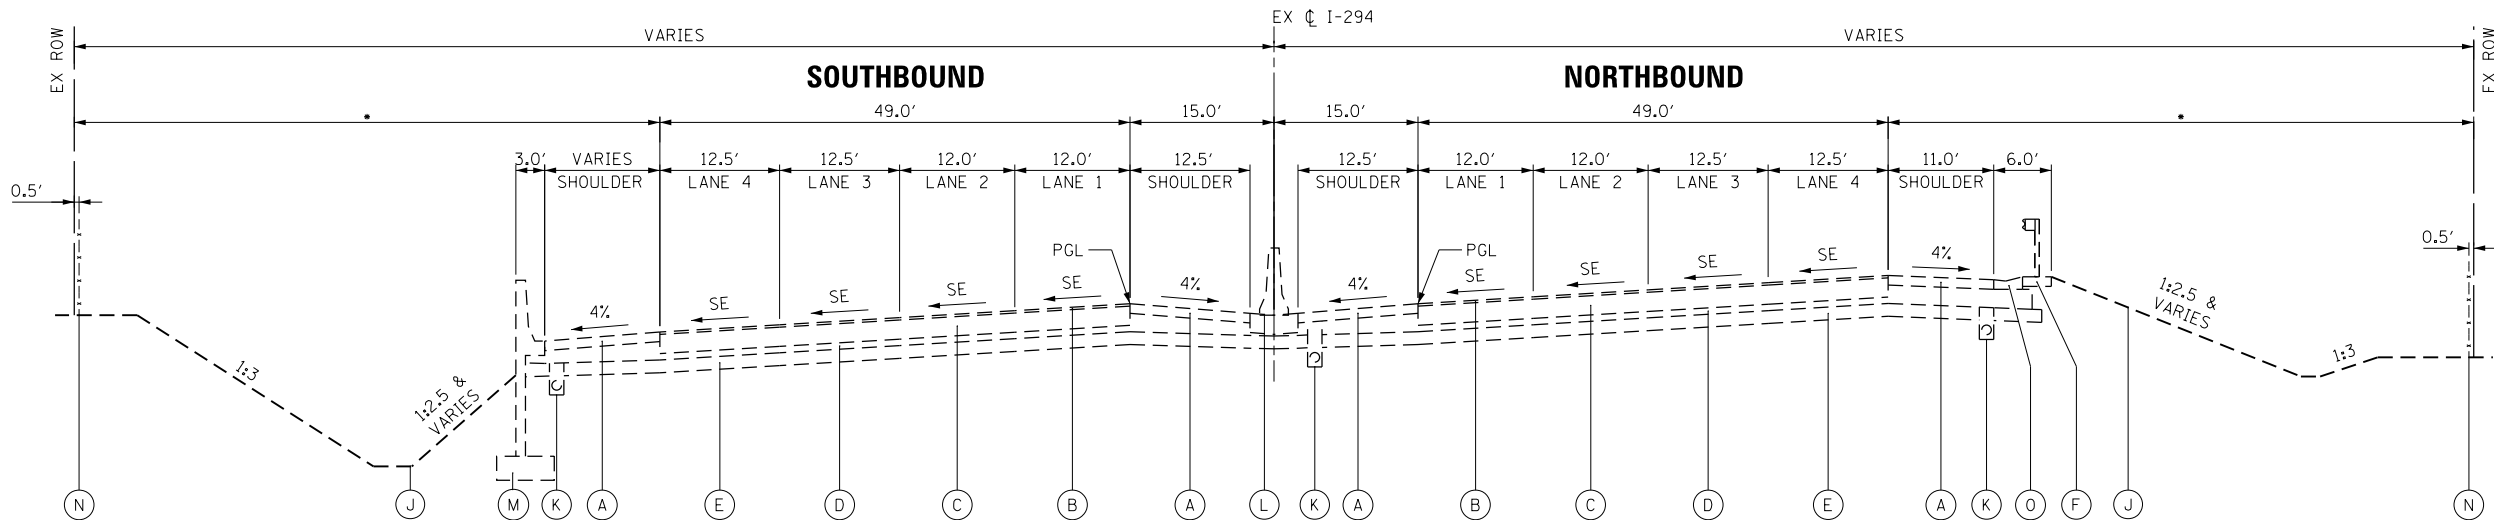

EXISTING I-294 TOLLWAY

STA. 11712+32 TO STA. 11732+55

EXISTING LEGEND

- | | | |
|--|--|---|
| (A) EXISTING BITUMINOUS CONCRETE SHOULDERS, 6" AND VARIES | (H) EXISTING AGGREGATE SUBGRADE, 12" AND VARIES | (M) EXISTING RETAINING WALL OR NOISE WALL |
| (B) EXISTING BITUMINOUS BINDER AND SURFACE COURSES (1 1/2" EACH) | (H1) CA-6 CAPPING AGGREGATE, 3" | (N) EXISTING ROW FENCE |
| (C) EXISTING PCC PAVEMENT, 12" AND VARIES | (H2) PGE, 9" AND VARIES | (O) EXISTING GUTTER |
| (D) EXISTING GRANULAR SUBBASE, 4" AND VARIES | (I) EXISTING BITUMINOUS BASE COURSE, 4" | (P) EXISTING ABUTMENT |
| (E) EXISTING SELECTED SUBGRADE, 8" AND VARIES | (J) EXISTING TOPSOIL | (Q) EXISTING SLOPED WALL |
| (F) EXISTING AGGREGATE SHOULDER, 6" AND VARIES | (K) EXISTING SUBSURFACE DRAIN (FILTER FABRIC) (6") | |
| (G) EXISTING CRPCC PAVEMENT, 13" | (L) EXISTING CONCRETE MEDIAN BARRIER AND BASE | |

NOTES

- TYPICAL SECTIONS ARE GENERAL IN NATURE TO DEPICT A WIDE RANGE OF COMMON ELEMENTS ALONG THE CORRIDOR.
- SEE BRIDGE CONDITION REPORTS FOR BRIDGE CROSS SECTIONS AND OTHER INFORMATION.
- SEE EXISTING CONDITION PLANS FOR ACTUAL CONDITIONS, INCLUDING NOISE WALLS, RETAINING WALLS, AND GUARDRAIL BEYOND EDGE OF PAVEMENT.

DRAWN BY RDT SCALE N/A
CHECKED BY MHL DATE 12/15/2017




REVISIONS		
NO.	DATE	DESCRIPTION


RR-14-4224
EXISTING TYPICAL SECTIONS

SHEET NO.
TYP-01
DRAWING NO.
18 OF 734

Default: p:\V\CL\US01\jacobs.com\NA\Documents\9\924600\Central_Trr-State_Tollway\C9x24600\700\CAD\618\EN\702\CIVIL\Roadway\Typical Sections\42241-shr-tp-02.dgn
20.00000' / in.
12/12/2017

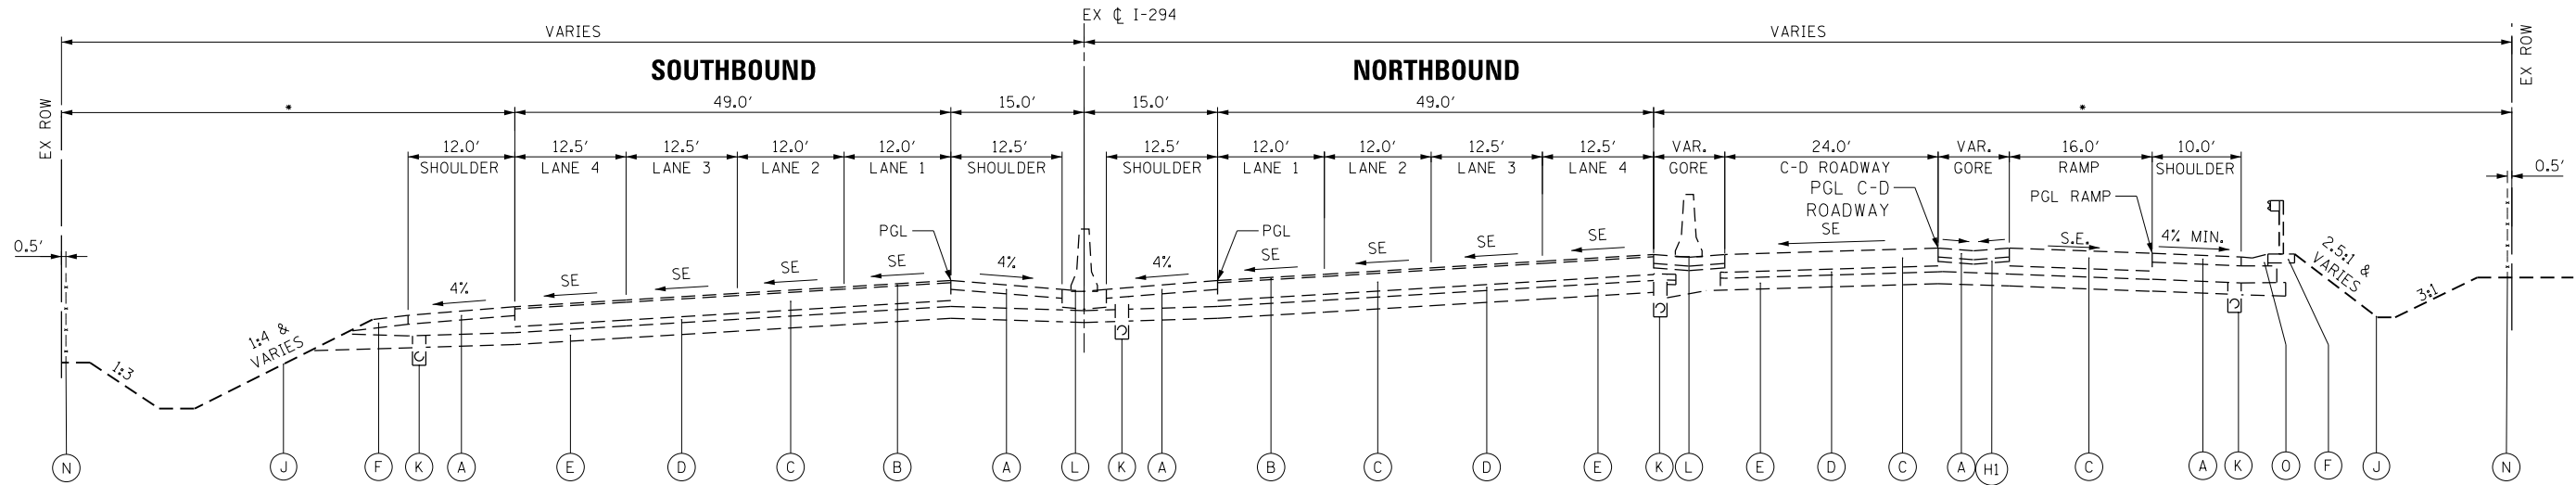

EXISTING I-294 TOLLWAY
TYPICAL SECTION (SUPERELEVATED LEFT)
STA. 11632+00 TO STA. 11641+50

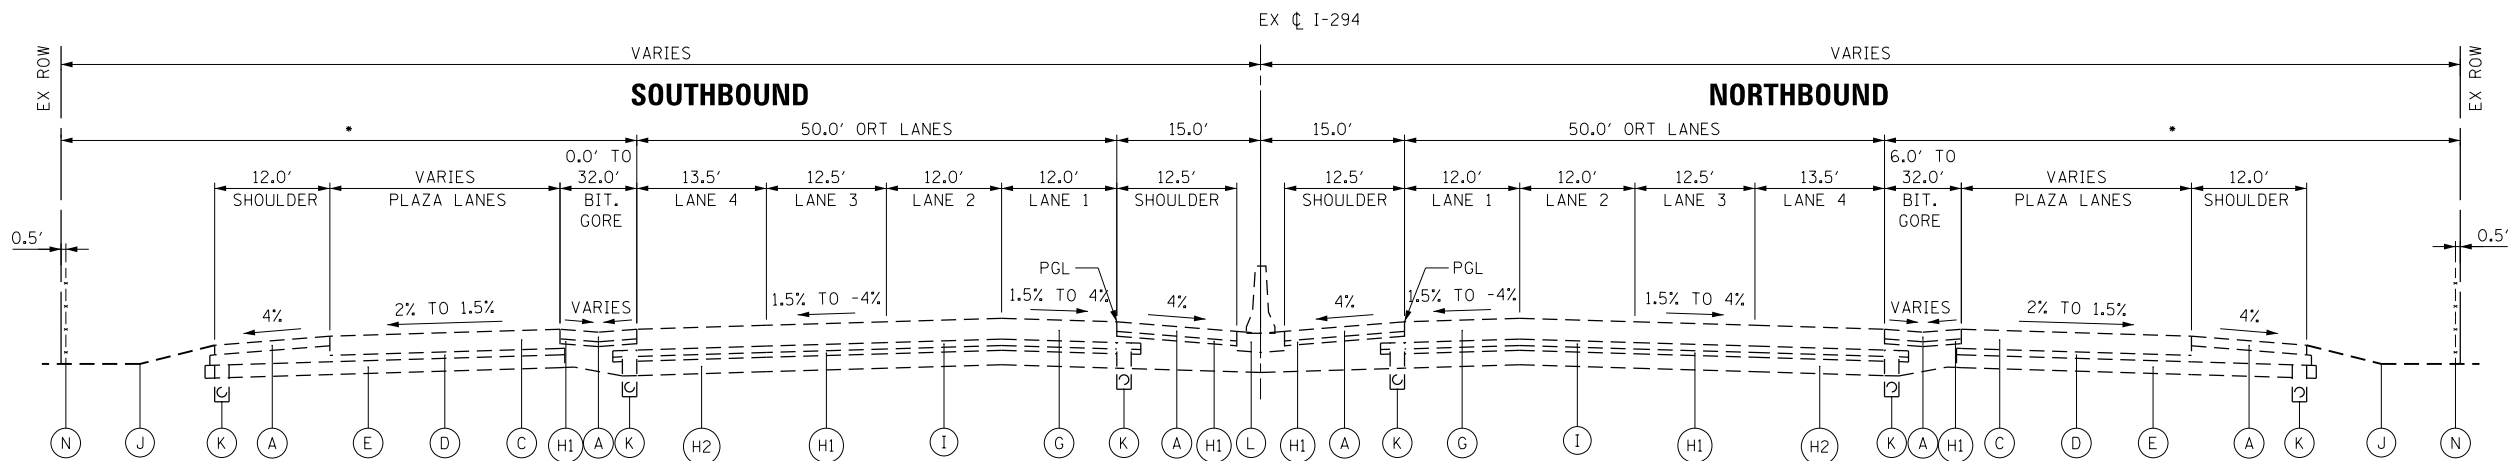

EXISTING I-294 TOLLWAY
CERMAK TOLL PLAZA STA. 1568+00 TO STA. 1608+00


EXISTING LEGEND

- | | | |
|--|--|---|
| (A) EXISTING BITUMINOUS CONCRETE SHOULDERS, 6" AND VARIES | (H) EXISTING AGGREGATE SUBGRADE, 12" AND VARIES | (M) EXISTING RETAINING WALL OR NOISE WALL |
| (B) EXISTING BITUMINOUS BINDER AND SURFACE COURSES (1 1/2" EACH) | (H1) CA-6 CAPPING AGGREGATE, 3" | (N) EXISTING ROW FENCE |
| (C) EXISTING PCC PAVEMENT, 12" AND VARIES | (H2) PGE, 9" AND VARIES | (O) EXISTING GUTTER |
| (D) EXISTING GRANULAR SUBBASE, 4" AND VARIES | (I) EXISTING BITUMINOUS BASE COURSE, 4" | (P) EXISTING ABUTMENT |
| (E) EXISTING SELECTED SUBGRADE, 8" AND VARIES | (J) EXISTING TOPSOIL | (Q) EXISTING SLOPED WALL |
| (F) EXISTING AGGREGATE SHOULDER, 6" AND VARIES | (K) EXISTING SUBSURFACE DRAIN (FILTER FABRIC) (6") | |
| (G) EXISTING CRPCC PAVEMENT, 13" | (L) EXISTING CONCRETE MEDIAN BARRIER AND BASE | |

NOTES

- TYPICAL SECTIONS ARE GENERAL IN NATURE TO DEPICT A WIDE RANGE OF COMMON ELEMENTS ALONG THE CORRIDOR.
- SEE BRIDGE CONDITION REPORTS FOR BRIDGE CROSS SECTIONS AND OTHER INFORMATION.
- SEE EXISTING CONDITION PLANS FOR ACTUAL CONDITIONS, INCLUDING NOISE WALLS, RETAINING WALLS, AND GUARDRAIL BEYOND EDGE OF PAVEMENT.

DRAWN BY	RDT	SCALE	N/A
CHECKED BY	MHL	DATE	12/15/2017

 


REVISIONS		
NO.	DATE	DESCRIPTION


RR-14-4224
EXISTING TYPICAL SECTIONS

SHEET NO. TYP-02
DRAWING NO. 19 OF 734

Default: pet\\VDC\\CL\\US01\\jacobson\\NA\\Documents\\C9X24600\\Central_Trt-State_Tollway\\C9X24600\\700\\CADD\\T&E\\702\\CIVIL\\Roadway\\Typical Sections\\4224T-shr-tp-03.dgn
20.00000' / in.
12/12/2017

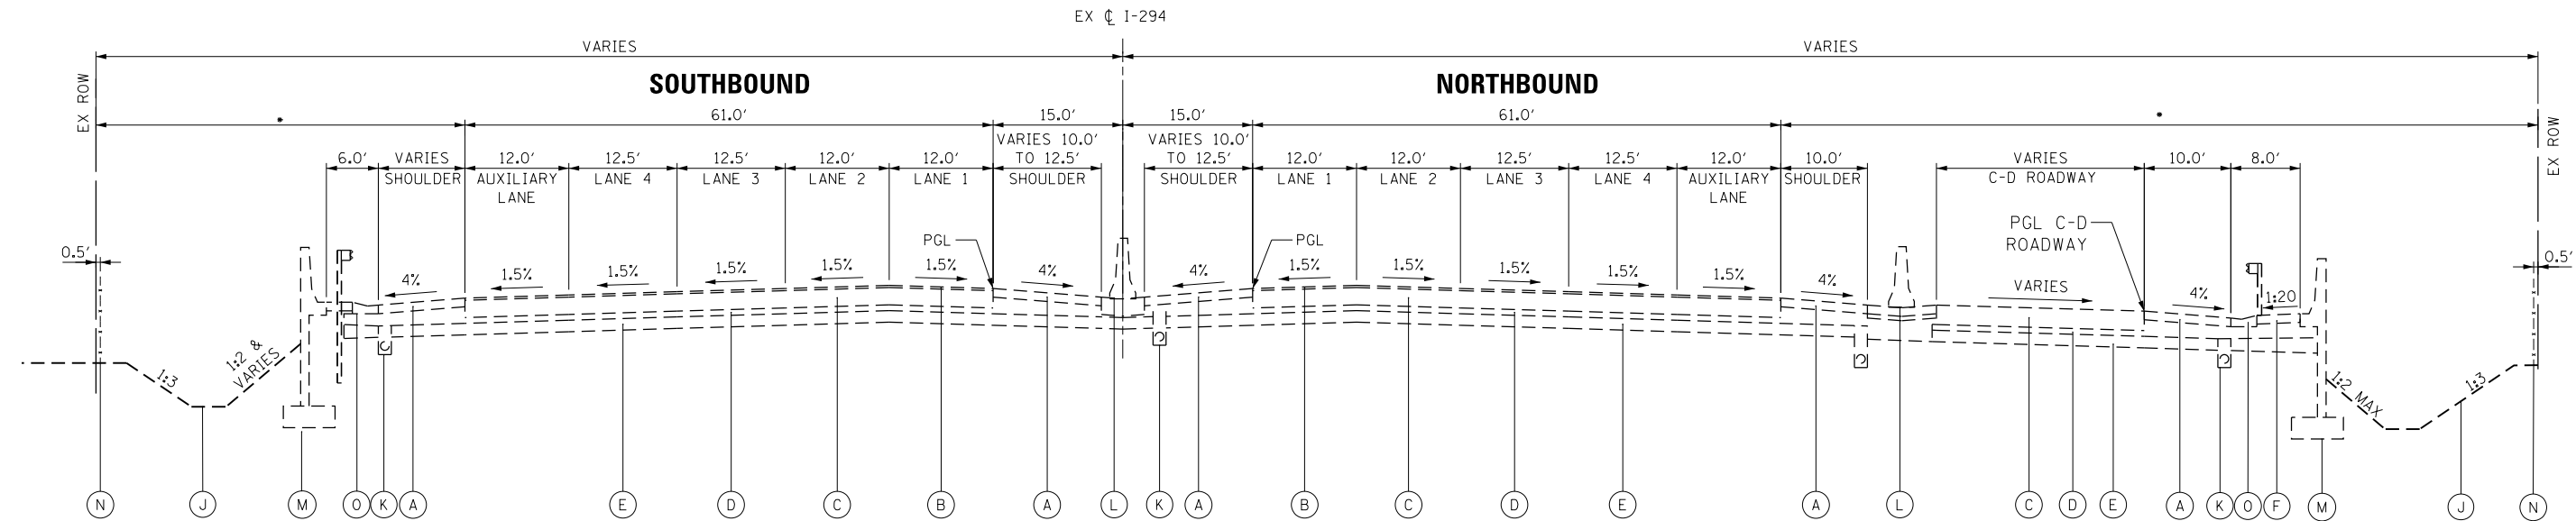

EXISTING I-294 TOLLWAY
STA. 11653+00 TO STA. 11666+87

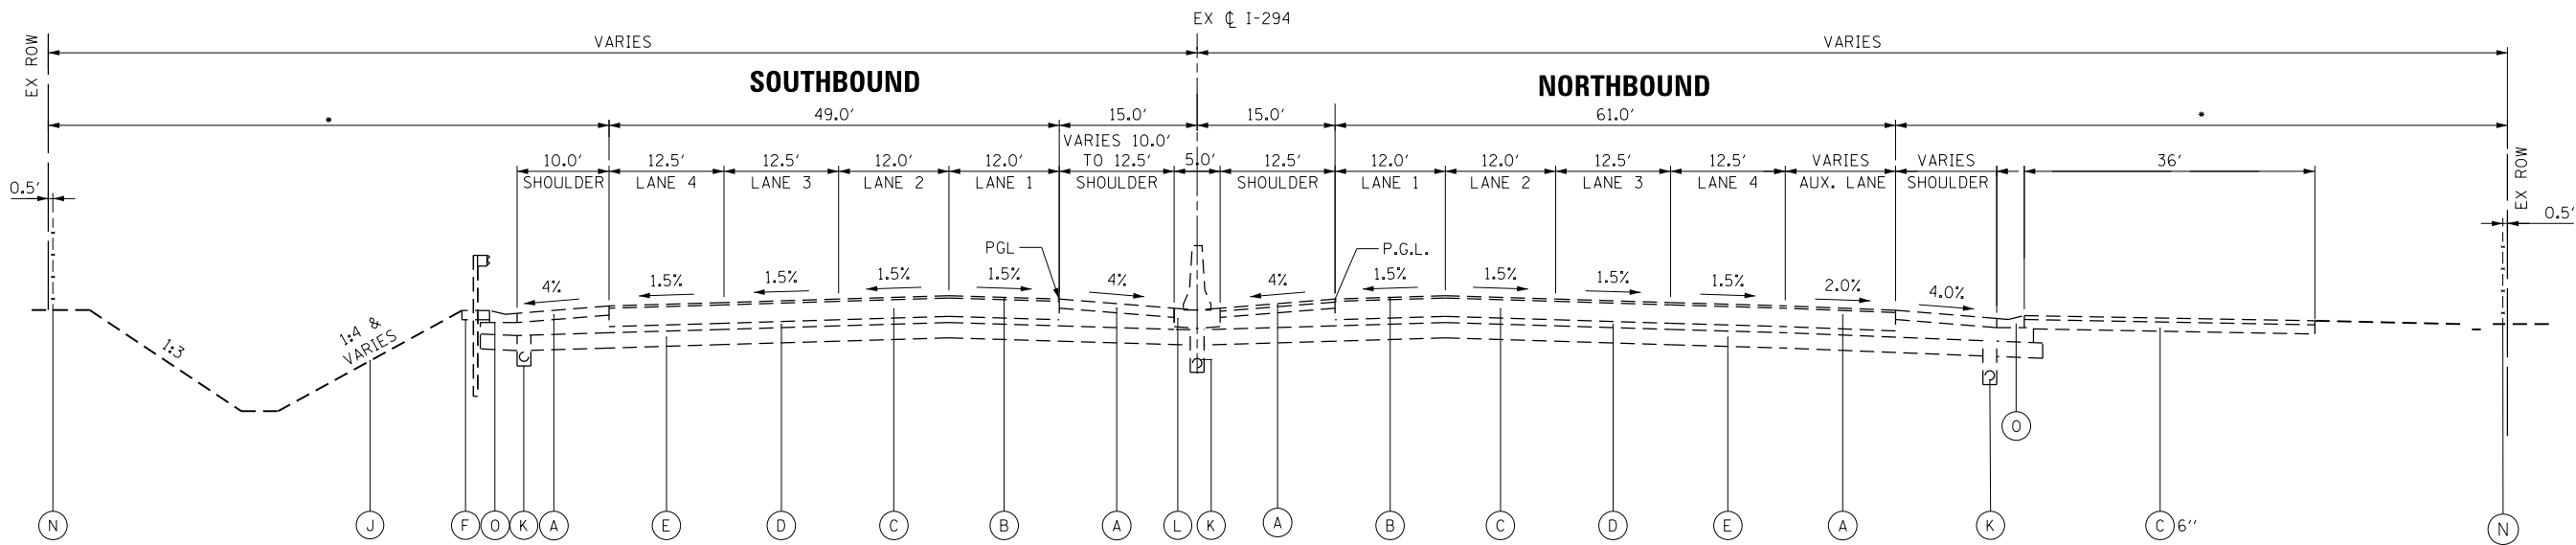

EXISTING I-294 TOLLWAY
STA. 11683+75 TO STA. 11689+70

EXISTING LEGEND

- | | | |
|---|--|---|
| (A) EXISTING BITUMINOUS CONCRETE SHOULDERS, 6" AND VARIES | (H) EXISTING AGGREGATE SUBGRADE, 12" AND VARIES | (M) EXISTING RETAINING WALL OR NOISE WALL |
| (B) EXISTING BITUMINOUS BINDER AND SURFACE COURSES (1½" EACH) | (H1) CA-6 CAPPING AGGREGATE, 3" | (N) EXISTING ROW FENCE |
| (C) EXISTING PCC PAVEMENT, 12" AND VARIES | (H2) PGE, 9" AND VARIES | (O) EXISTING GUTTER |
| (D) EXISTING GRANULAR SUBBASE, 4" AND VARIES | (I) EXISTING BITUMINOUS BASE COURSE, 4" | (P) EXISTING ABUTMENT |
| (E) EXISTING SELECTED SUBGRADE, 8" AND VARIES | (J) EXISTING TOPSOIL | (Q) EXISTING SLOPED WALL |
| (F) EXISTING AGGREGATE SHOULDER, 6" AND VARIES | (K) EXISTING SUBSURFACE DRAIN (FILTER FABRIC) (6") | |
| (G) EXISTING CRPCC PAVEMENT, 13" | (L) EXISTING CONCRETE MEDIAN BARRIER AND BASE | |

NOTES

- TYPICAL SECTIONS ARE GENERAL IN NATURE TO DEPICT A WIDE RANGE OF COMMON ELEMENTS ALONG THE CORRIDOR.
- SEE BRIDGE CONDITION REPORTS FOR BRIDGE CROSS SECTIONS AND OTHER INFORMATION.
- SEE EXISTING CONDITION PLANS FOR ACTUAL CONDITIONS, INCLUDING NOISE WALLS, RETAINING WALLS, AND GUARDRAIL BEYOND EDGE OF PAVEMENT.

DRAWN BY **RDT** SCALE **N/A**
CHECKED BY **MHL** DATE **12/15/2017**




REVISIONS		
NO.	DATE	DESCRIPTION

RR-14-4224
EXISTING TYPICAL SECTIONS


SHEET NO.
TYP-03
DRAWING NO.
20 OF 734

Default: p:\V\CL\CL\US01\jacobs.com\NA\Documents\9\924600\Central_Trt-State_Tollway\924600\700\CAD\61\T&E\702\CIVIL\Roadway\Typical Sections\42241-shr-tp-05.dgn
20.00000' / in.
12/12/2017

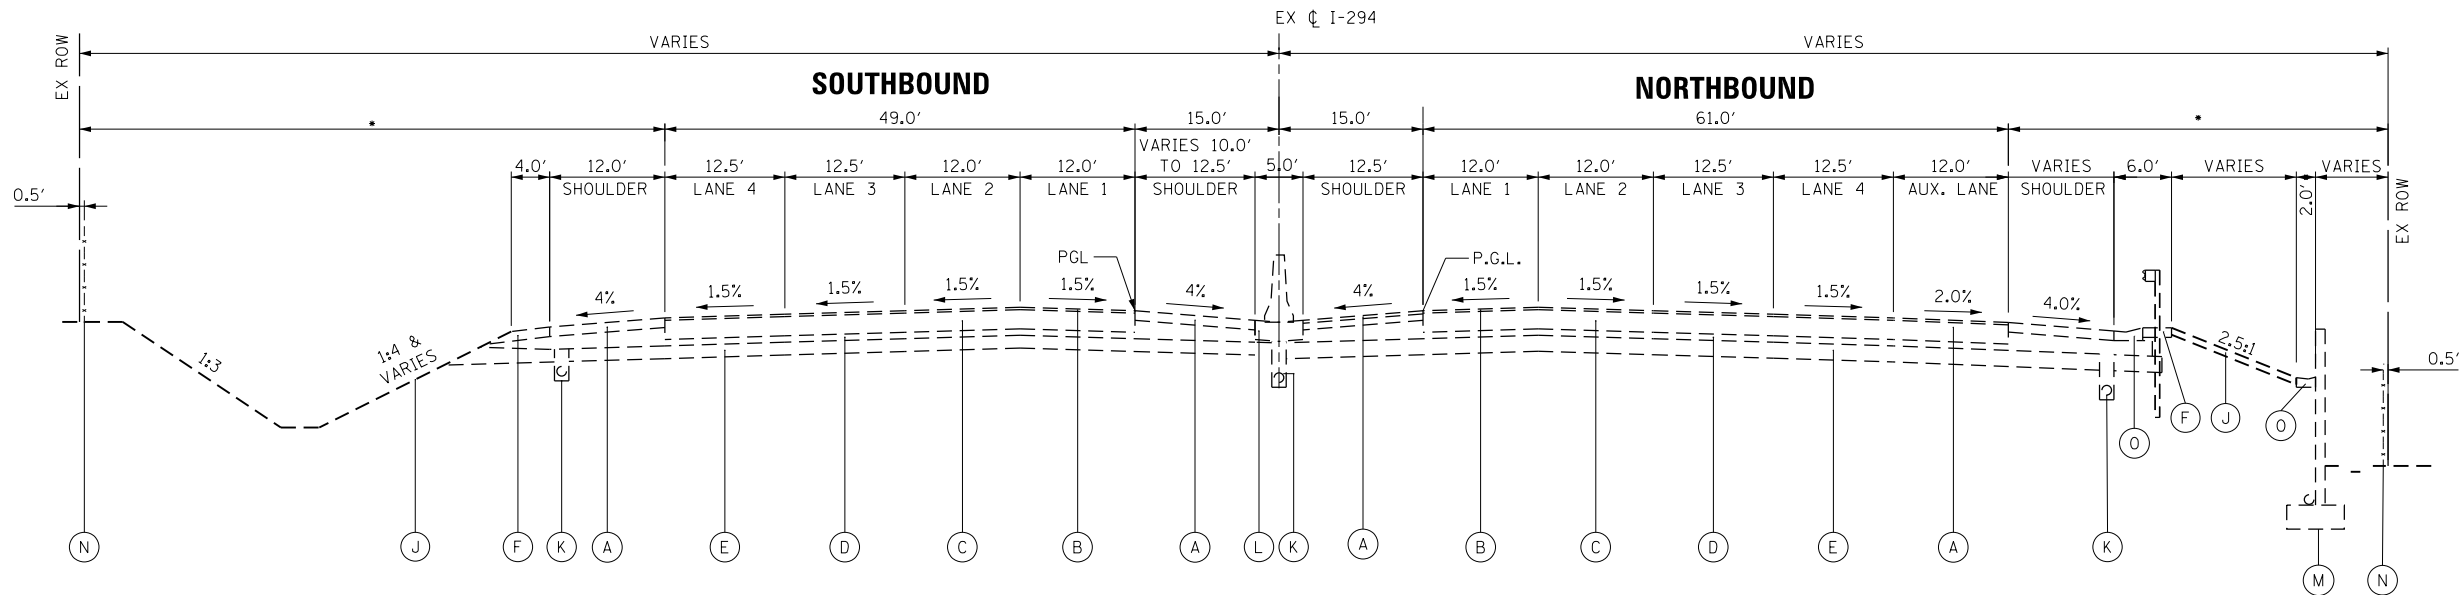

EXISTING I-294 TOLLWAY

STA. 1619+00 TO STA. 1625+00

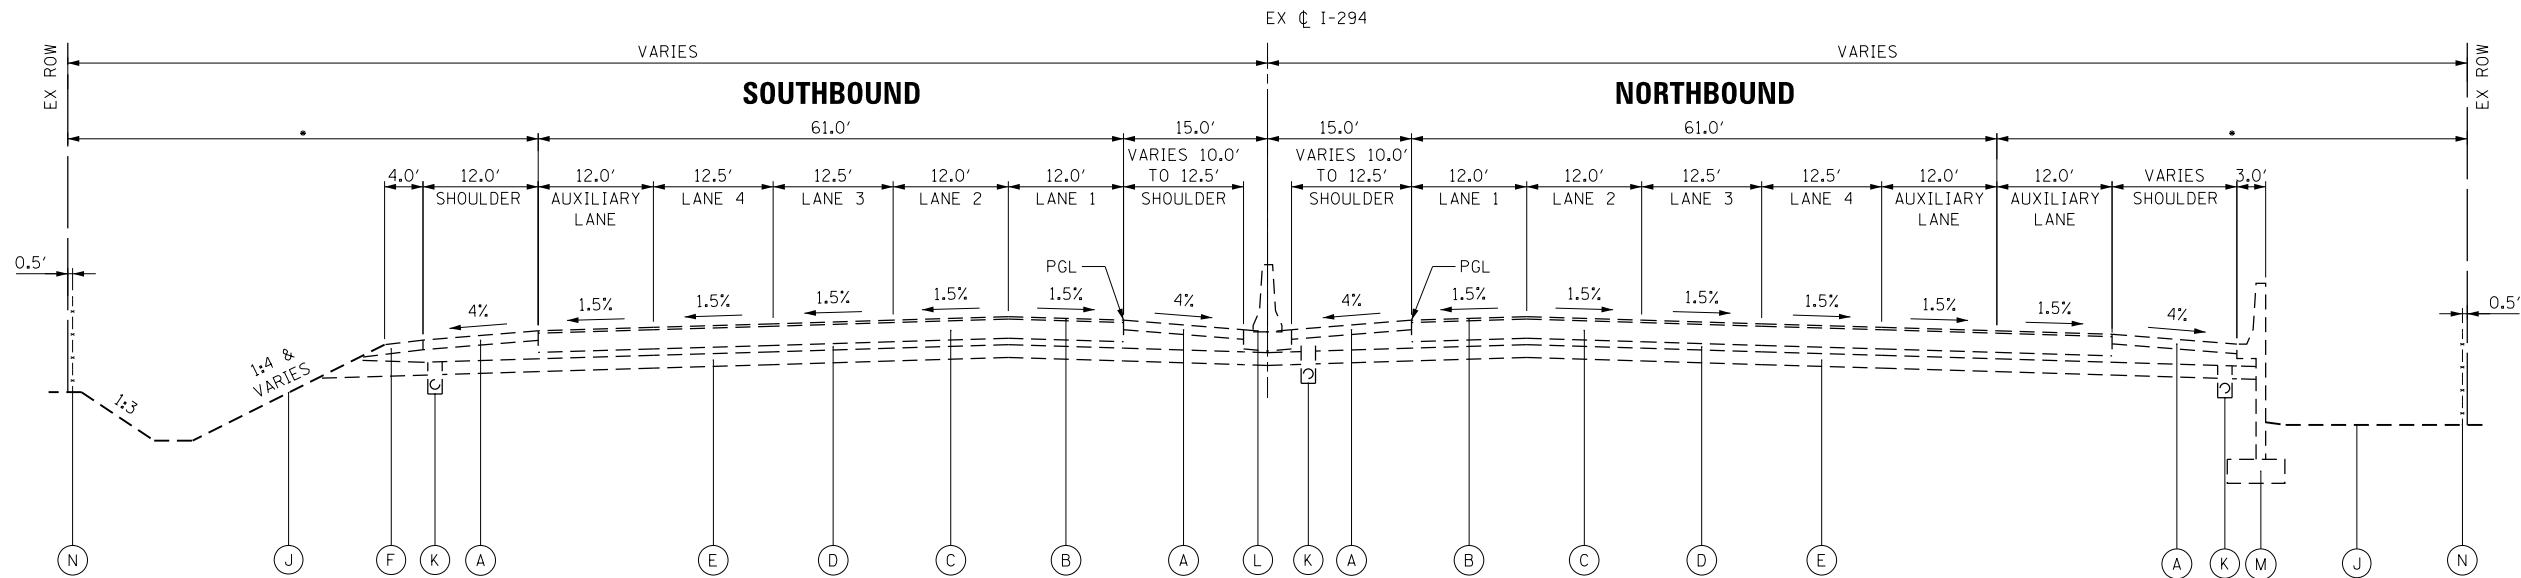

EXISTING I-294 TOLLWAY

STA. 1608+00 TO STA. 1615+00

EXISTING LEGEND

- | | | |
|--|--|---|
| (A) EXISTING BITUMINOUS CONCRETE SHOULDERS, 6" AND VARIES | (H) EXISTING AGGREGATE SUBGRADE, 12" AND VARIES | (M) EXISTING RETAINING WALL OR NOISE WALL |
| (B) EXISTING BITUMINOUS BINDER AND SURFACE COURSES (1 1/2" EACH) | (H1) CA-6 CAPPING AGGREGATE, 3" | (N) EXISTING ROW FENCE |
| (C) EXISTING PCC PAVEMENT, 12" AND VARIES | (H2) PGE, 9" AND VARIES | (O) EXISTING GUTTER |
| (D) EXISTING GRANULAR SUBBASE, 4" AND VARIES | (I) EXISTING BITUMINOUS BASE COURSE, 4" | (P) EXISTING ABUTMENT |
| (E) EXISTING SELECTED SUBGRADE, 8" AND VARIES | (J) EXISTING TOPSOIL | (Q) EXISTING SLOPED WALL |
| (F) EXISTING AGGREGATE SHOULDER, 6" AND VARIES | (K) EXISTING SUBSURFACE DRAIN (FILTER FABRIC) (6") | |
| (G) EXISTING CRPCC PAVEMENT, 13" | (L) EXISTING CONCRETE MEDIAN BARRIER AND BASE | |

NOTES

TYPICAL SECTIONS ARE GENERAL IN NATURE TO DEPICT A WIDE RANGE OF COMMON ELEMENTS ALONG THE CORRIDOR.

SEE BRIDGE CONDITION REPORTS FOR BRIDGE CROSS SECTIONS AND OTHER INFORMATION.

• SEE EXISTING CONDITION PLANS FOR ACTUAL CONDITIONS, INCLUDING NOISE WALLS, RETAINING WALLS, AND GUARDRAIL BEYOND EDGE OF PAVEMENT.

DRAWN BY	RDT	SCALE	N/A
CHECKED BY	MHL	DATE	12/15/2017




REVISIONS		
NO.	DATE	DESCRIPTION


RR-14-4224
EXISTING TYPICAL SECTIONS

SHEET NO.	TYP-05
DRAWING NO.	22 OF 734

Default: pet\\VDC\\CL\\US01\\jacobson\\NA\\Documents\\C9X24600\\Central_Traffic\\State_Toll\\eq\\C9X24600\\700\\CADD\\IT&E\\702\\CIVIL\\Roadway\\Typical Sections\\4224T-shr-typ-06.dgn
12/12/2017
20:00:00 / in.

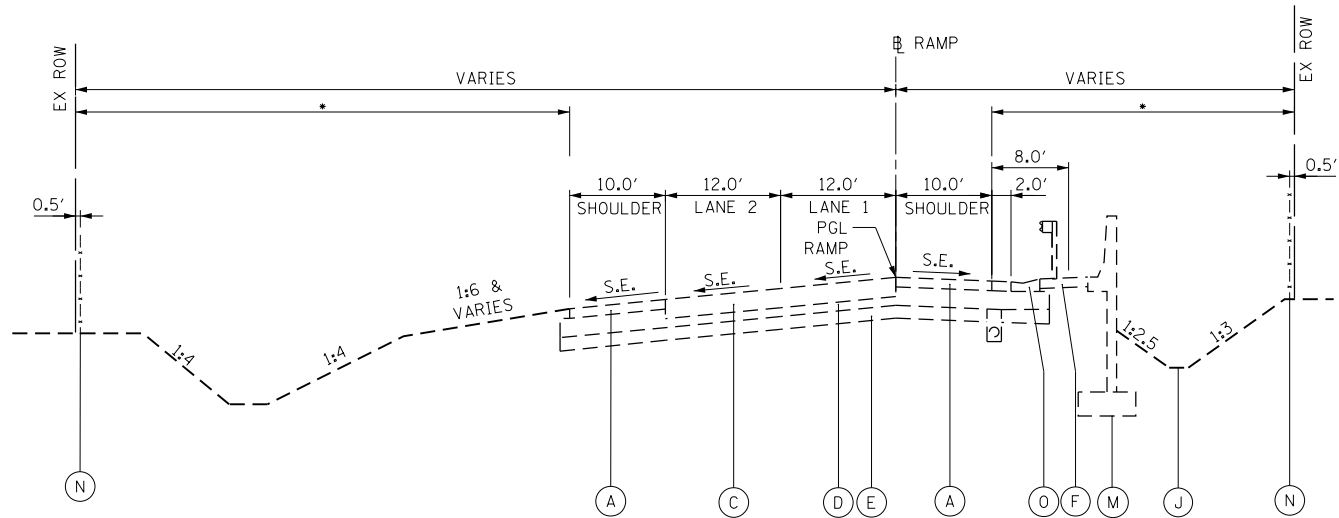

EXISTING TWO LANE RAMP
TYPICAL SECTION (SUPERELEVATED LEFT)
I-290 INTERCHANGE RAMP H

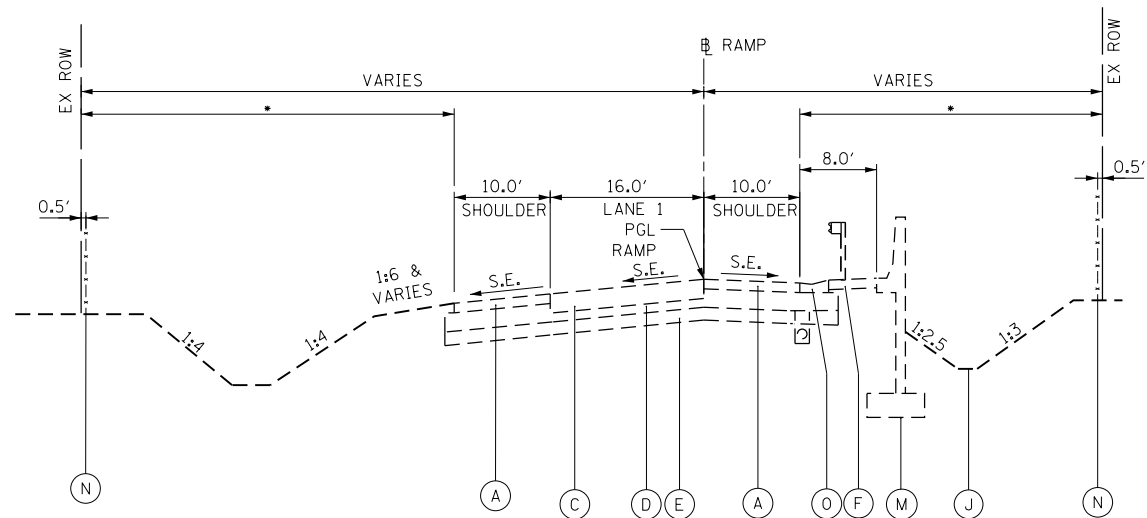

EXISTING ONE LANE RAMP
TYPICAL SECTION (SUPERELEVATED LEFT)
I-290 INTERCHANGE RAMP G

EXISTING LEGEND

- | | | |
|---|--|---|
| (A) EXISTING BITUMINOUS CONCRETE SHOULDERS, 6" AND VARIES | (H) EXISTING AGGREGATE SUBGRADE, 12" AND VARIES | (M) EXISTING RETAINING WALL OR NOISE WALL |
| (B) EXISTING BITUMINOUS BINDER AND SURFACE COURSES (1½" EACH) | (H1) CA-6 CAPPING AGGREGATE, 3" | (N) EXISTING ROW FENCE |
| (C) EXISTING PCC PAVEMENT, 12" AND VARIES | (H2) PGE, 9" AND VARIES | (O) EXISTING GUTTER |
| (D) EXISTING GRANULAR SUBBASE, 4" AND VARIES | (I) EXISTING BITUMINOUS BASE COURSE, 4" | (P) EXISTING ABUTMENT |
| (E) EXISTING SELECTED SUBGRADE, 8" AND VARIES | (J) EXISTING TOPSOIL | (Q) EXISTING SLOPED WALL |
| (F) EXISTING AGGREGATE SHOULDER, 6" AND VARIES | (K) EXISTING SUBSURFACE DRAIN (FILTER FABRIC) (6") | |
| (G) EXISTING CRPCC PAVEMENT, 13" | (L) EXISTING CONCRETE MEDIAN BARRIER AND BASE | |

NOTES

- TYPICAL SECTIONS ARE GENERAL IN NATURE TO DEPICT A WIDE RANGE OF COMMON ELEMENTS ALONG THE CORRIDOR.
- SEE BRIDGE CONDITION REPORTS FOR BRIDGE CROSS SECTIONS AND OTHER INFORMATION.
- SEE EXISTING CONDITION PLANS FOR ACTUAL CONDITIONS, INCLUDING NOISE WALLS, RETAINING WALLS, AND GUARDRAIL BEYOND EDGE OF PAVEMENT.


DRAWN BY	RDT	SCALE	N/A
CHECKED BY	MHL	DATE	12/15/2017



REVISIONS		
NO.	DATE	DESCRIPTION


RR-14-4224
EXISTING TYPICAL SECTIONS

SHEET NO.	TYP-06
DRAWING NO.	23 OF 734

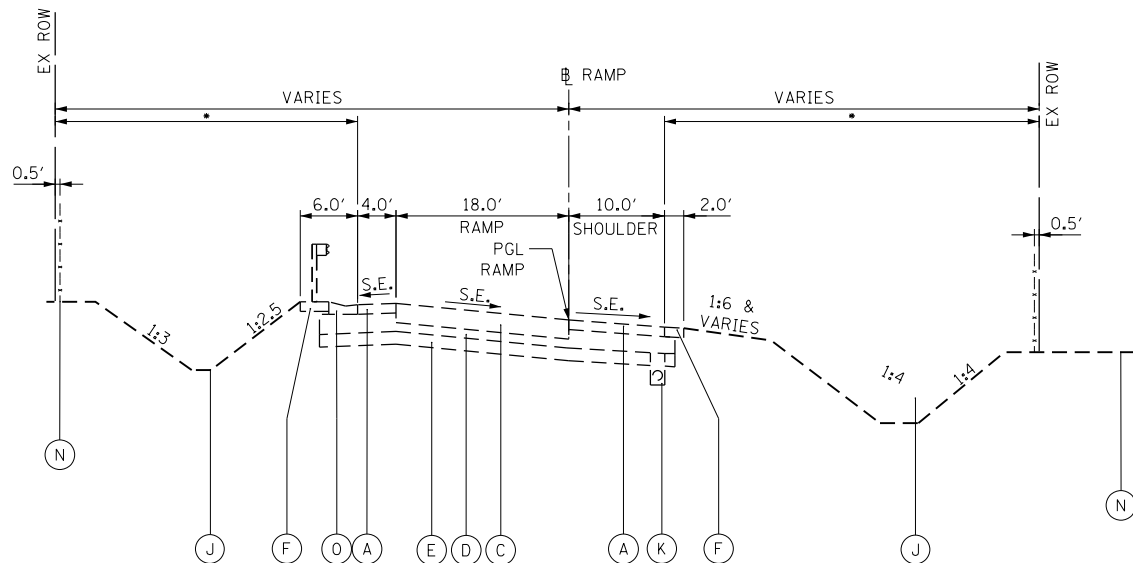

EXISTING ONE LANE RAMP

TYPICAL SECTION (SUPERELEVATED RIGHT)
ROOSEVELT ROAD INTERCHANGE RAMP B
ROOSEVELT ROAD INTERCHANGE RAMP C

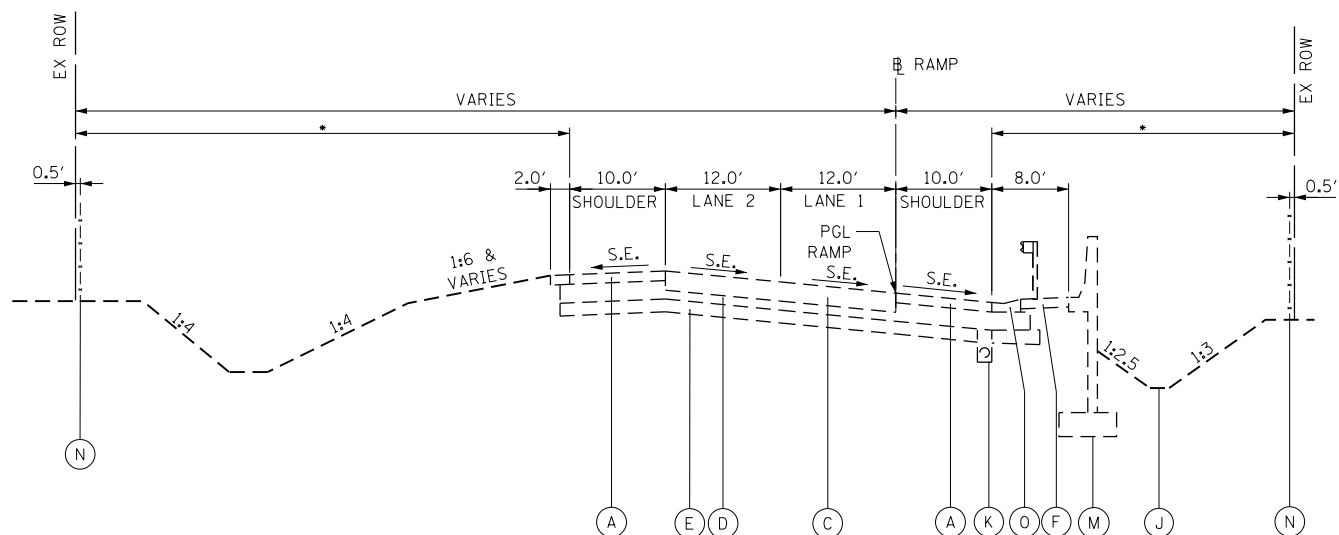

EXISTING TWO LANE RAMP

TYPICAL SECTION (SUPERELEVATED RIGHT)
I-290 INTERCHANGE RAMP C
I-88 INTERCHANGE RAMP F

EXISTING LEGEND

- | | | |
|---|--|---|
| (A) EXISTING BITUMINOUS CONCRETE SHOULDERS, 6" AND VARIES | (H) EXISTING AGGREGATE SUBGRADE, 12" AND VARIES | (M) EXISTING RETAINING WALL OR NOISE WALL |
| (B) EXISTING BITUMINOUS BINDER AND SURFACE COURSES (1½" EACH) | (H1) CA-6 CAPPING AGGREGATE, 3" | (N) EXISTING ROW FENCE |
| (C) EXISTING PCC PAVEMENT, 12" AND VARIES | (H2) PGE, 9" AND VARIES | (O) EXISTING GUTTER |
| (D) EXISTING GRANULAR SUBBASE, 4" AND VARIES | (I) EXISTING BITUMINOUS BASE COURSE, 4" | (P) EXISTING ABUTMENT |
| (E) EXISTING SELECTED SUBGRADE, 8" AND VARIES | (J) EXISTING TOPSOIL | (Q) EXISTING SLOPED WALL |
| (F) EXISTING AGGREGATE SHOULDER, 6" AND VARIES | (K) EXISTING SUBSURFACE DRAIN (FILTER FABRIC) (6") | |
| (G) EXISTING CRPCC PAVEMENT, 13" | (L) EXISTING CONCRETE MEDIAN BARRIER AND BASE | |

NOTES


TYPICAL SECTIONS ARE GENERAL IN NATURE TO DEPICT A WIDE RANGE OF COMMON ELEMENTS ALONG THE CORRIDOR.

SEE BRIDGE CONDITION REPORTS FOR BRIDGE CROSS SECTIONS AND OTHER INFORMATION.

- SEE EXISTING CONDITION PLANS FOR ACTUAL CONDITIONS, INCLUDING NOISE WALLS, RETAINING WALLS, AND GUARDRAIL BEYOND EDGE OF PAVEMENT.


DRAWN BY RDT SCALE N/A				 THE ILLINOIS STATE TOLL HIGHWAY AUTHORITY 2700 OGDEN AVENUE DOWNERS GROVE, ILLINOIS 60515	REVISIONS			RR-14-4224		SHEET NO. TYP-07														
CHECKED BY MHL DATE 12/15/2017					<table><tr><th>NO.</th><th>DATE</th><th>DESCRIPTION</th></tr><tr><td> </td><td> </td><td> </td></tr><tr><td> </td><td> </td><td> </td></tr><tr><td> </td><td> </td><td> </td></tr><tr><td> </td><td> </td><td> </td></tr></table>			NO.	DATE	DESCRIPTION													EXISTING TYPICAL SECTIONS	
NO.	DATE	DESCRIPTION																						

Default: pet\\VDC\\CL\\US01\\acoba.com\\NA\\Documents\\C9X24600\\Central_Tra-State_Toll\\eq\\C9X24600\\700\\CADD\\T&E\\702\\CIVIL\\Roadway\\Typical Sections\\4224T-shr-tp-08.dgn
20,00000' / in.
12/12/2017

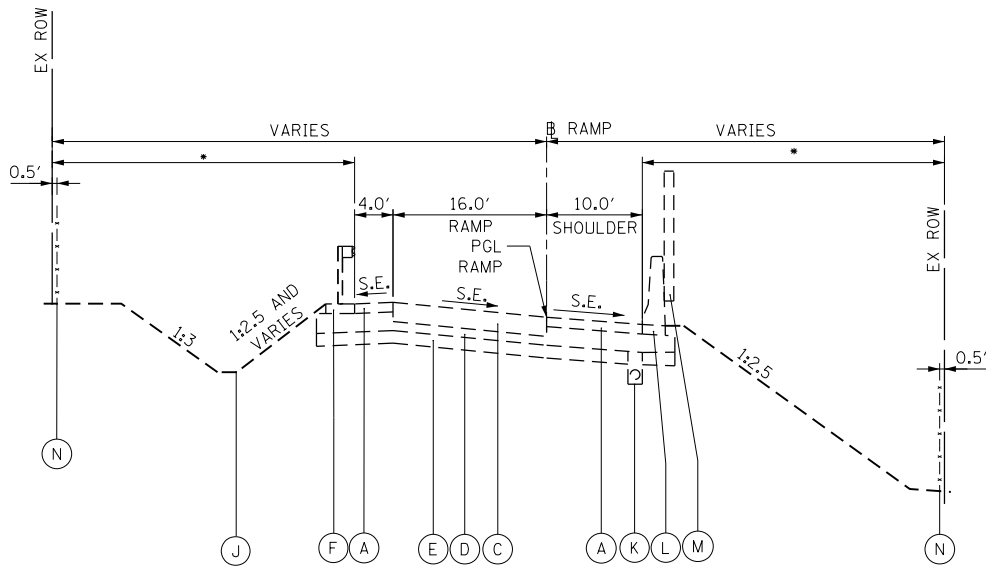

EXISTING ONE LANE RAMP

TYPICAL SECTION (SUPERELEVATED RIGHT)
I-88 INTERCHANGE RAMP D

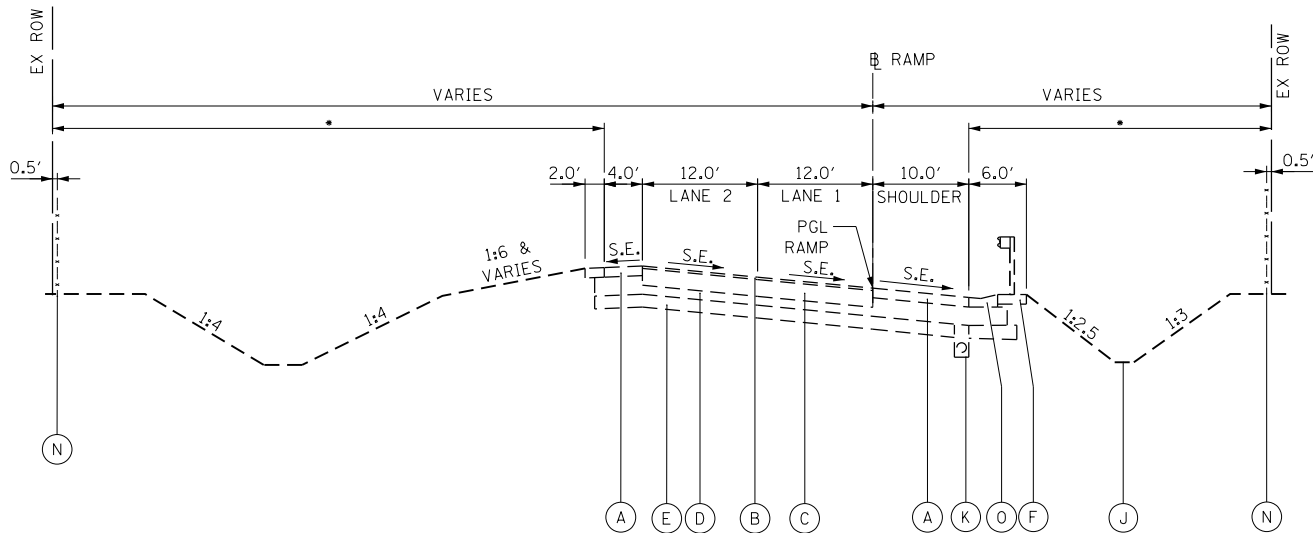

EXISTING TWO LANE RAMP

TYPICAL SECTION (SUPERELEVATED RIGHT)
I-290 INTERCHANGE RAMP H
I-290 INTERCHANGE RAMP K

EXISTING LEGEND

- (A) EXISTING BITUMINOUS CONCRETE SHOULDERS, 6" AND VARIES
- (B) EXISTING BITUMINOUS BINDER AND SURFACE COURSES (1 1/2" EACH)
- (C) EXISTING PCC PAVEMENT, 12" AND VARIES
- (D) EXISTING GRANULAR SUBBASE, 4" AND VARIES
- (E) EXISTING SELECTED SUBGRADE, 8" AND VARIES
- (F) EXISTING AGGREGATE SHOULDER, 6" AND VARIES
- (G) EXISTING CRPCC PAVEMENT, 13"

- (H) EXISTING AGGREGATE SUBGRADE, 12" AND VARIES
- (H1) CA-6 CAPPING AGGREGATE, 3"
- (H2) PGE, 9" AND VARIES
- (I) EXISTING BITUMINOUS BASE COURSE, 4"
- (J) EXISTING TOPSOIL
- (K) EXISTING SUBSURFACE DRAIN (FILTER FABRIC) (6")
- (L) EXISTING CONCRETE MEDIAN BARRIER AND BASE

- (M) EXISTING RETAINING WALL OR NOISE WALL
- (N) EXISTING ROW FENCE
- (O) EXISTING GUTTER
- (P) EXISTING ABUTMENT
- (Q) EXISTING SLOPED WALL

NOTES

TYPICAL SECTIONS ARE GENERAL IN NATURE TO DEPICT A WIDE RANGE OF COMMON ELEMENTS ALONG THE CORRIDOR.

SEE BRIDGE CONDITION REPORTS FOR BRIDGE CROSS SECTIONS AND OTHER INFORMATION.

• SEE EXISTING CONDITION PLANS FOR ACTUAL CONDITIONS, INCLUDING NOISE WALLS, RETAINING WALLS, AND GUARDRAIL BEYOND EDGE OF PAVEMENT.

DRAWN BY	RDT	SCALE	N/A
CHECKED BY	MHL	DATE	12/15/2017



REVISIONS		
NO.	DATE	DESCRIPTION


RR-14-4224
EXISTING TYPICAL SECTIONS

SHEET NO.	TYP-08
DRAWING NO.	25 OF 734


5.7 TYPICAL PROPOSED CROSS SECTION

(this page intentionally left blank)

Default: p:\V\CL\US01\jacobson\Documents\9X24600\Central_Trt-State_Tollway\9X24600\700\CA\ADD6\T&E\702\CIVIL\Roadway\Typical Sections\42241-shr-typ-09.dgn
12/12/2017 2:00:00 PM / in.

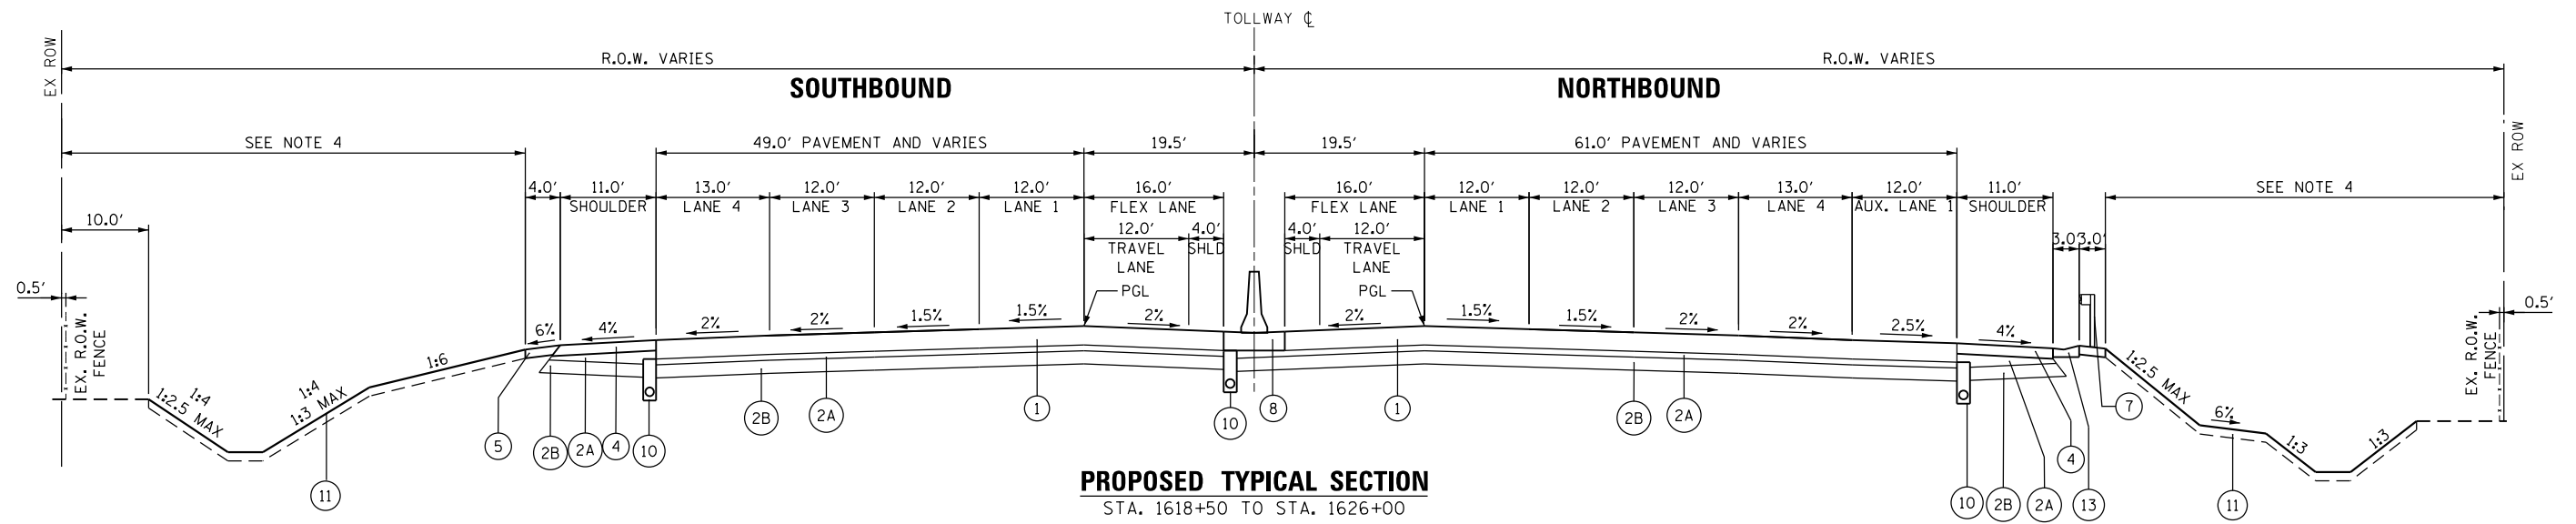

PROPOSED TYPICAL SECTION
STA. 1618+50 TO STA. 1626+00

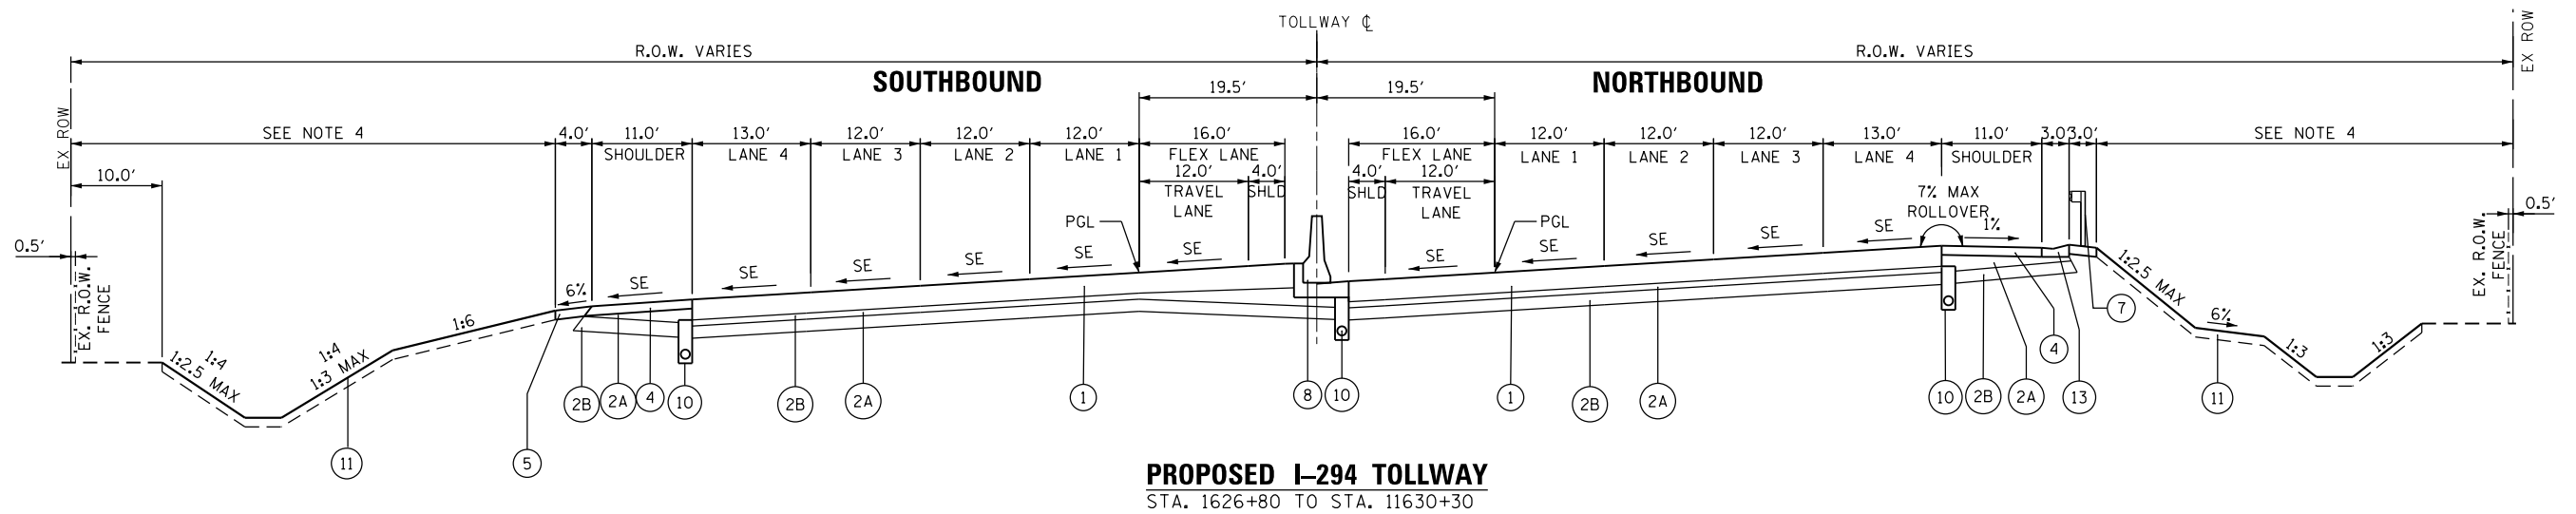

PROPOSED I-294 TOLLWAY
STA. 1626+80 TO STA. 11630+30

PROPOSED LEGEND

- | | |
|---|--------------------------------|
| ① MAINLINE PAVEMENT | ⑩ PIPE UNDERDRAIN |
| ②A AGGREGATE CAP | ⑪ TOPSOIL (SEEDING) |
| ②B PGE | ⑫ CHAIN LINK FENCE |
| ③ SUBGRADE AGGREGATE | ⑬ GUTTER, TYPE G-3 |
| ④ PROPOSED ASPHALT SHOULDER | ⑭ GUTTER, TYPE G-2 |
| ⑤ AGGREGATE SHOULDERS WITH FILTER FABRIC, TYPE B | ⑮ R.O.W. FENCE |
| ⑥ AGGREGATE SHOULDERS SPECIAL, TYPE C | ⑯ RETAINING WALL OR NOISE WALL |
| ⑦ GALVANIZED STEEL PLATE BEAM GUARDRAIL | |
| ⑧ CONCRETE BARRIER, DOUBLE FACE, 42 INCH AND CONCRETE BARRIER BASE, SPECIAL | |
| ⑨ CONCRETE BARRIER, SINGLE FACE, 42 INCH AND CONCRETE BARRIER BASE, SPECIAL | |

NOTES

- PAVEMENT DESIGN IS NOT COMPLETE.
- SUBGRADE SLOPES ARE NOT FINALIZED.
- UNDERDRAIN LOCATIONS ARE NOT FINALIZED.
- END CONDITIONS ARE NOT FINALIZED. FOR DETAILS, SEE TYPICAL SECTION SHEETS, TYP-18 TO TYP-21.
- SEE PLAN SHEETS FOR PROPOSED RIGHT OF WAY AND EASEMENT LOCATIONS.

DRAWN BY **RDT** SCALE **N/A**
CHECKED BY **MHL** DATE **12/15/2017**





THE ILLINOIS STATE TOLL HIGHWAY AUTHORITY
2700 OGDEN AVENUE
DOWNERS GROVE, ILLINOIS 60515

REVISIONS		
NO.	DATE	DESCRIPTION

RR-14-4224
PROPOSED TYPICAL SECTIONS

SHEET NO.
TYP-09
DRAWING NO.
26 OF 734

Default: p:\V\CL\US01\jacobs.com\AI\Documents\9X24600\Central_Tn-State_Tollway\9X24600\700\CAADD6\T&E\702\CIVIL\Roadway\Typical Sections\4224T-shr-typ-18.dgn
12/12/2017
20:00:00 / in.

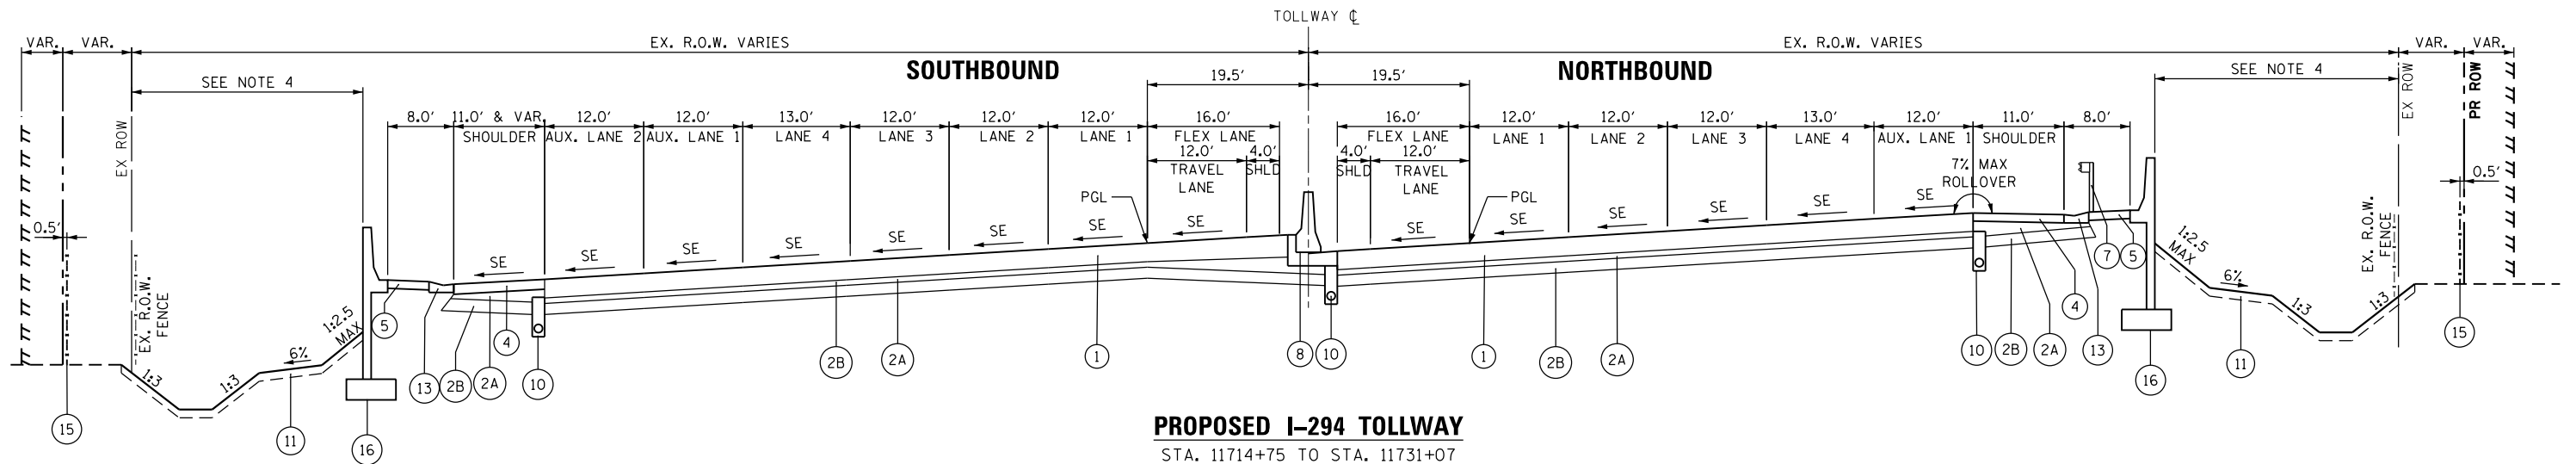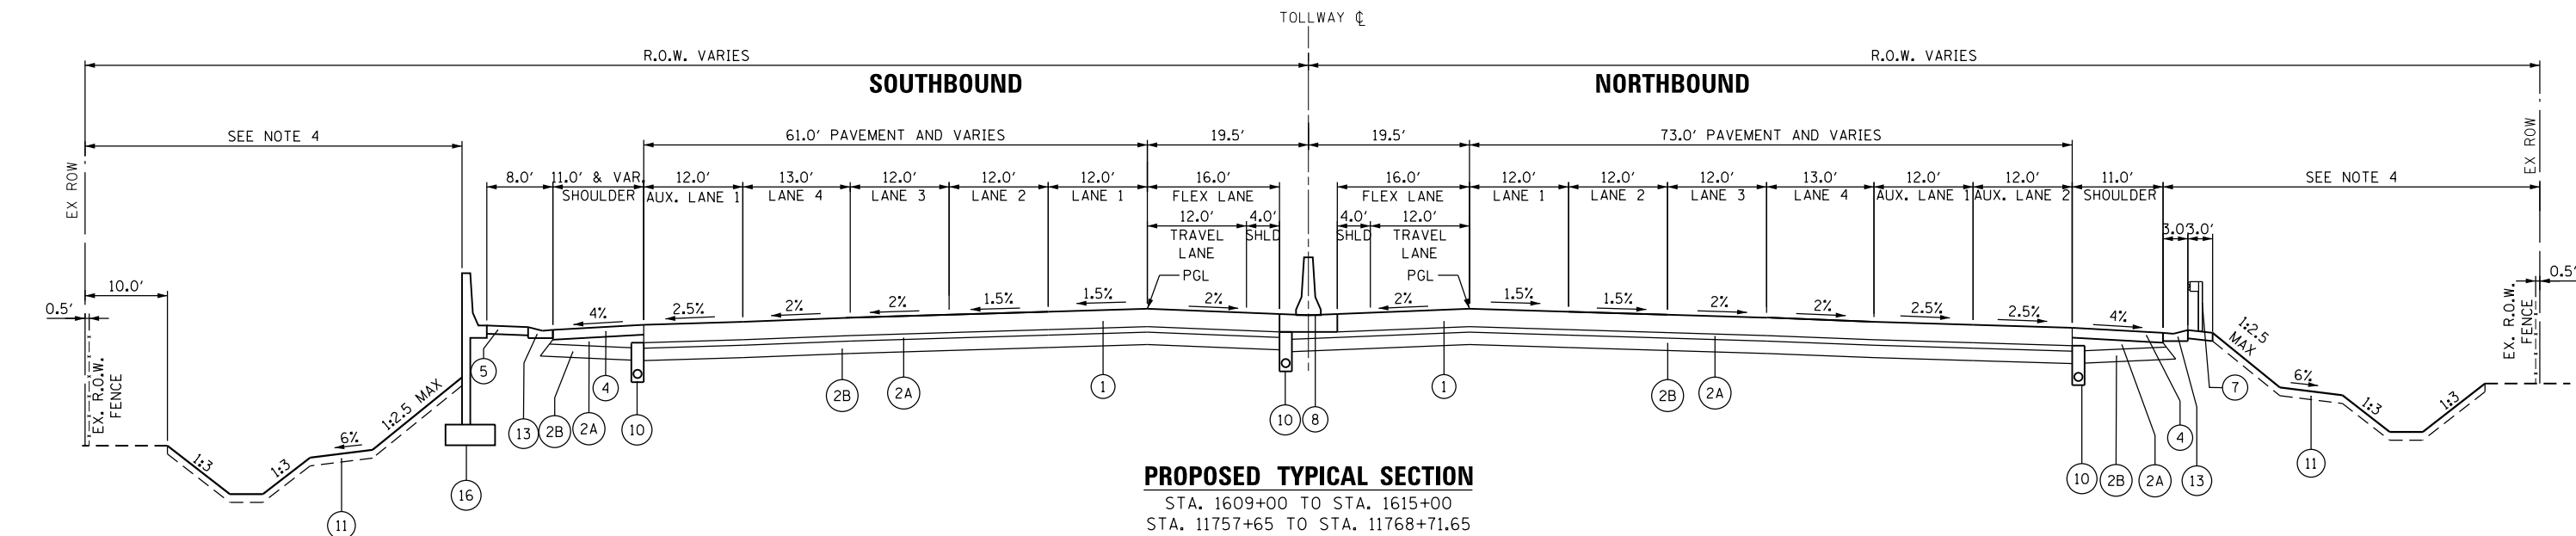

PROPOSED LEGEND

- | | |
|---|--------------------------------|
| ① MAINLINE PAVEMENT | ⑩ PIPE UNDERDRAIN |
| ②A AGGREGATE CAP | ⑪ TOPSOIL (SEEDING) |
| ②B PGE | ⑫ CHAIN LINK FENCE |
| ③ SUBGRADE AGGREGATE | ⑬ GUTTER, TYPE G-3 |
| ④ PROPOSED ASPHALT SHOULDER | ⑭ GUTTER, TYPE G-2 |
| ⑤ AGGREGATE SHOULDERS WITH FILTER FABRIC, TYPE B | ⑮ R.O.W. FENCE |
| ⑥ AGGREGATE SHOULDERS SPECIAL, TYPE C | ⑯ RETAINING WALL OR NOISE WALL |
| ⑦ GALVANIZED STEEL PLATE BEAM GUARDRAIL | |
| ⑧ CONCRETE BARRIER, DOUBLE FACE, 42 INCH AND CONCRETE BARRIER BASE, SPECIAL | |
| ⑨ CONCRETE BARRIER, SINGLE FACE, 42 INCH AND CONCRETE BARRIER BASE, SPECIAL | |

NOTES

- PAVEMENT DESIGN IS NOT COMPLETE.
- SUBGRADE SLOPES ARE NOT FINALIZED.
- UNDERDRAIN LOCATIONS ARE NOT FINALIZED.
- END CONDITIONS ARE NOT FINALIZED. FOR DETAILS, SEE TYPICAL SECTION SHEETS, TYP-18 TO TYP-21.
- SEE PLAN SHEETS FOR PROPOSED RIGHT OF WAY AND EASEMENT LOCATIONS.

DRAWN BY	RDT	SCALE	N/A
CHECKED BY	MHL	DATE	12/15/2017




REVISIONS		
NO.	DATE	DESCRIPTION

RR-14-4224
PROPOSED TYPICAL SECTIONS

SHEET NO. TYP-10
DRAWING NO. 27 OF 734

Default: p:\V\CL\CL\US01\jacobs.com\AI\Documents\9X24600\Central_Tra-State_Tollway\9X24600\700\CA\ADD6\T&E\702\CIVIL\Roadway\Typical Sections\42241-shr-tp-11.dgn
12/12/2017
20:00:00 / / in.

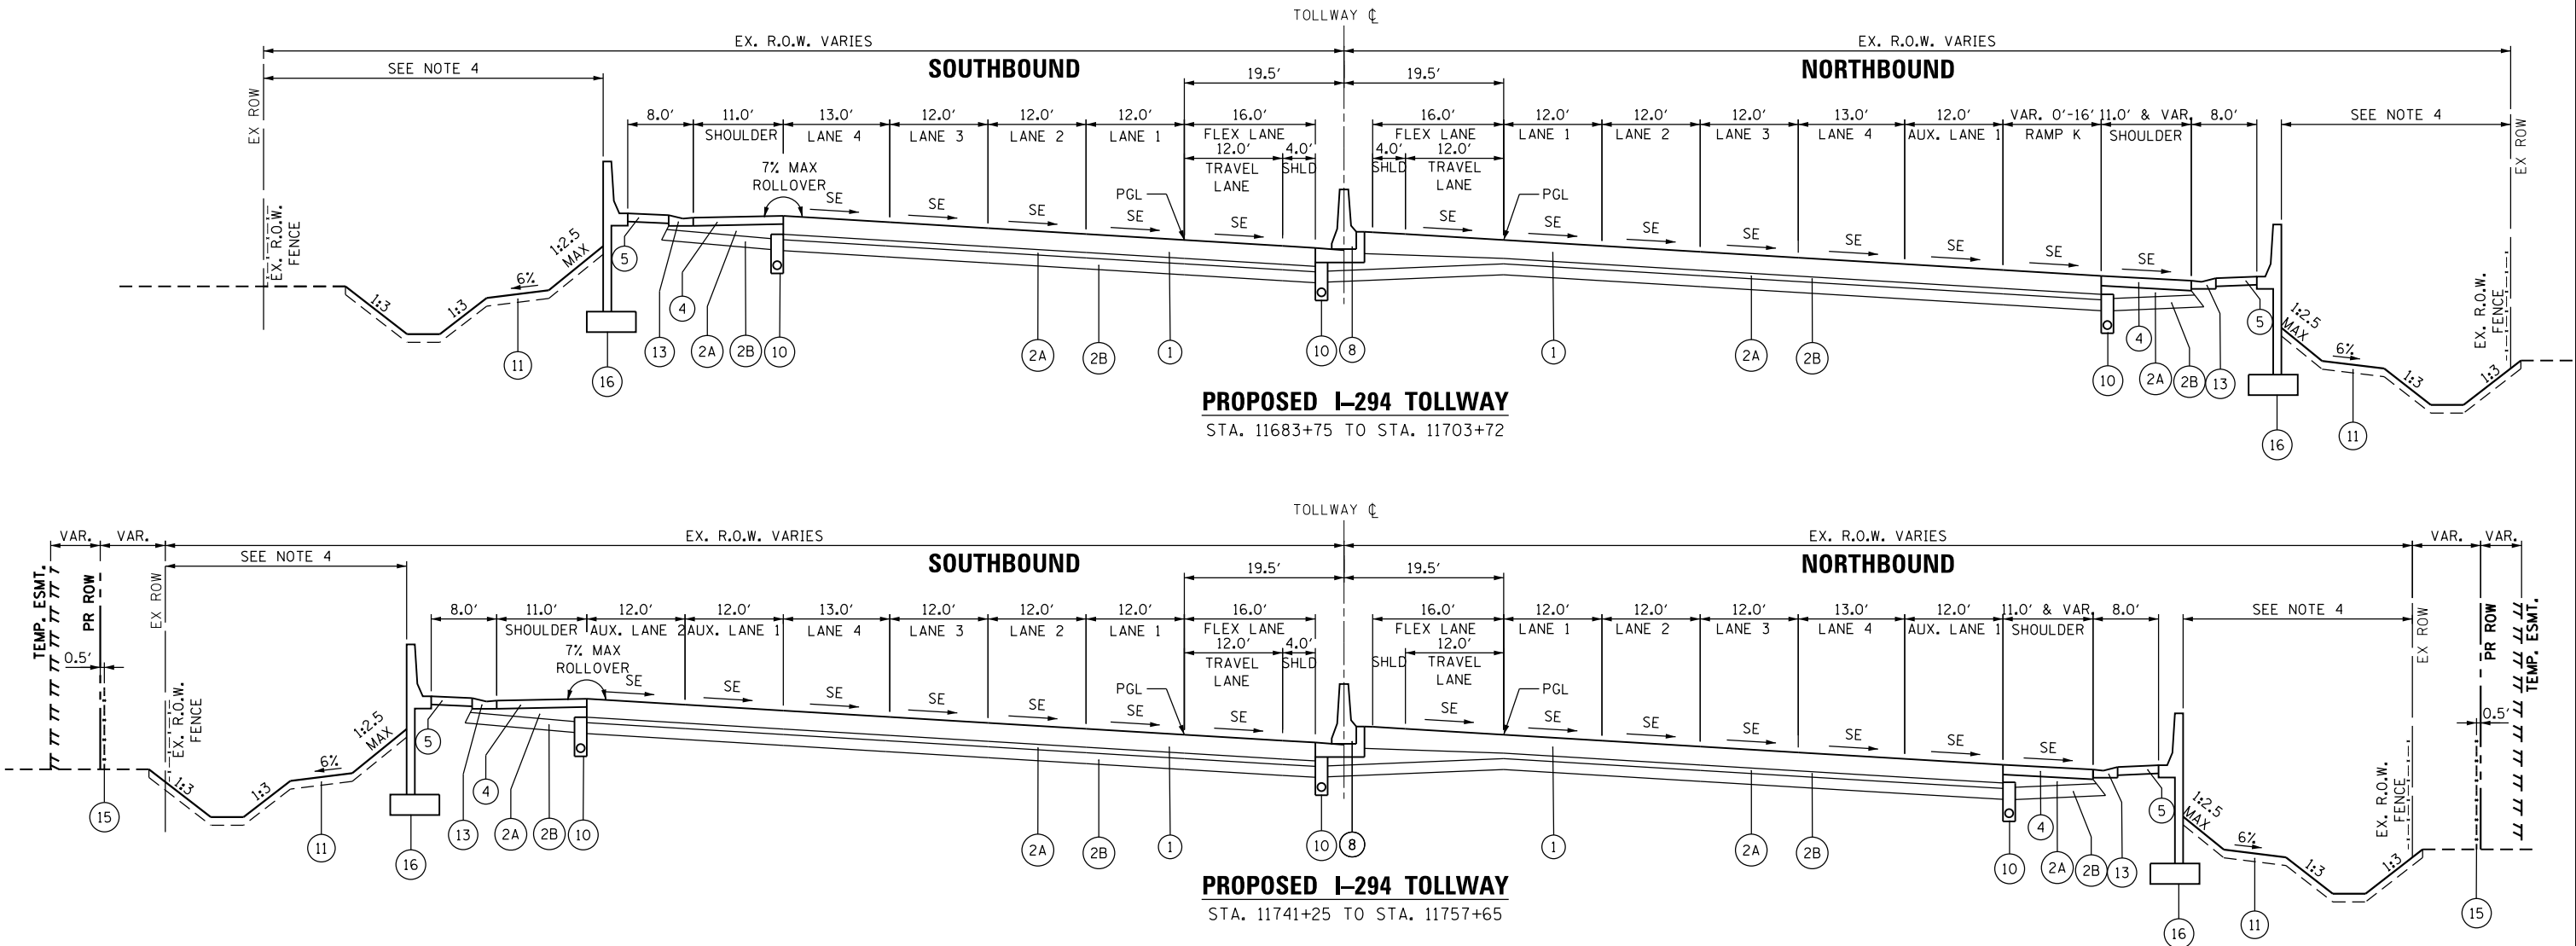

PROPOSED LEGEND

- | | |
|---|--------------------------------|
| ① MAINLINE PAVEMENT | ⑩ PIPE UNDERDRAIN |
| ②A AGGREGATE CAP | ⑪ TOPSOIL (SEEDING) |
| ②B PGE | ⑫ CHAIN LINK FENCE |
| ③ SUBGRADE AGGREGATE | ⑬ GUTTER, TYPE G-3 |
| ④ PROPOSED ASPHALT SHOULDER | ⑭ GUTTER, TYPE G-2 |
| ⑤ AGGREGATE SHOULDERS WITH FILTER FABRIC, TYPE B | ⑮ R.O.W. FENCE |
| ⑥ AGGREGATE SHOULDERS SPECIAL, TYPE C | ⑯ RETAINING WALL OR NOISE WALL |
| ⑦ GALVANIZED STEEL PLATE BEAM GUARDRAIL | |
| ⑧ CONCRETE BARRIER, DOUBLE FACE, 42 INCH AND CONCRETE BARRIER BASE, SPECIAL | |
| ⑨ CONCRETE BARRIER, SINGLE FACE, 42 INCH AND CONCRETE BARRIER BASE, SPECIAL | |

NOTES

- PAVEMENT DESIGN IS NOT COMPLETE.
- SUBGRADE SLOPES ARE NOT FINALIZED.
- UNDERDRAIN LOCATIONS ARE NOT FINALIZED.
- END CONDITIONS ARE NOT FINALIZED. FOR DETAILS, SEE TYPICAL SECTION SHEETS, TYP-18 TO TYP-21.
- SEE PLAN SHEETS FOR PROPOSED RIGHT OF WAY AND EASEMENT LOCATIONS.


DRAWN BY	RDT	SCALE	N/A
CHECKED BY	MHL	DATE	12/15/2017




REVISIONS		
NO.	DATE	DESCRIPTION

RR-14-4224
PROPOSED TYPICAL SECTIONS

SHEET NO. TYP-11
DRAWING NO. 28 OF 734

 

Default: pet\\VCL\\CL\\US01\\jacobson\\Documents\\C9X24600\\Central_Trt-5\\State_Tollway\\C9X24600\\700\\CADD\\T&E\\702\\CIVIL\\Roadway\\Typical Sections\\4224T-shr-tp-13.dgn
12/12/2017
20,00000' / in.

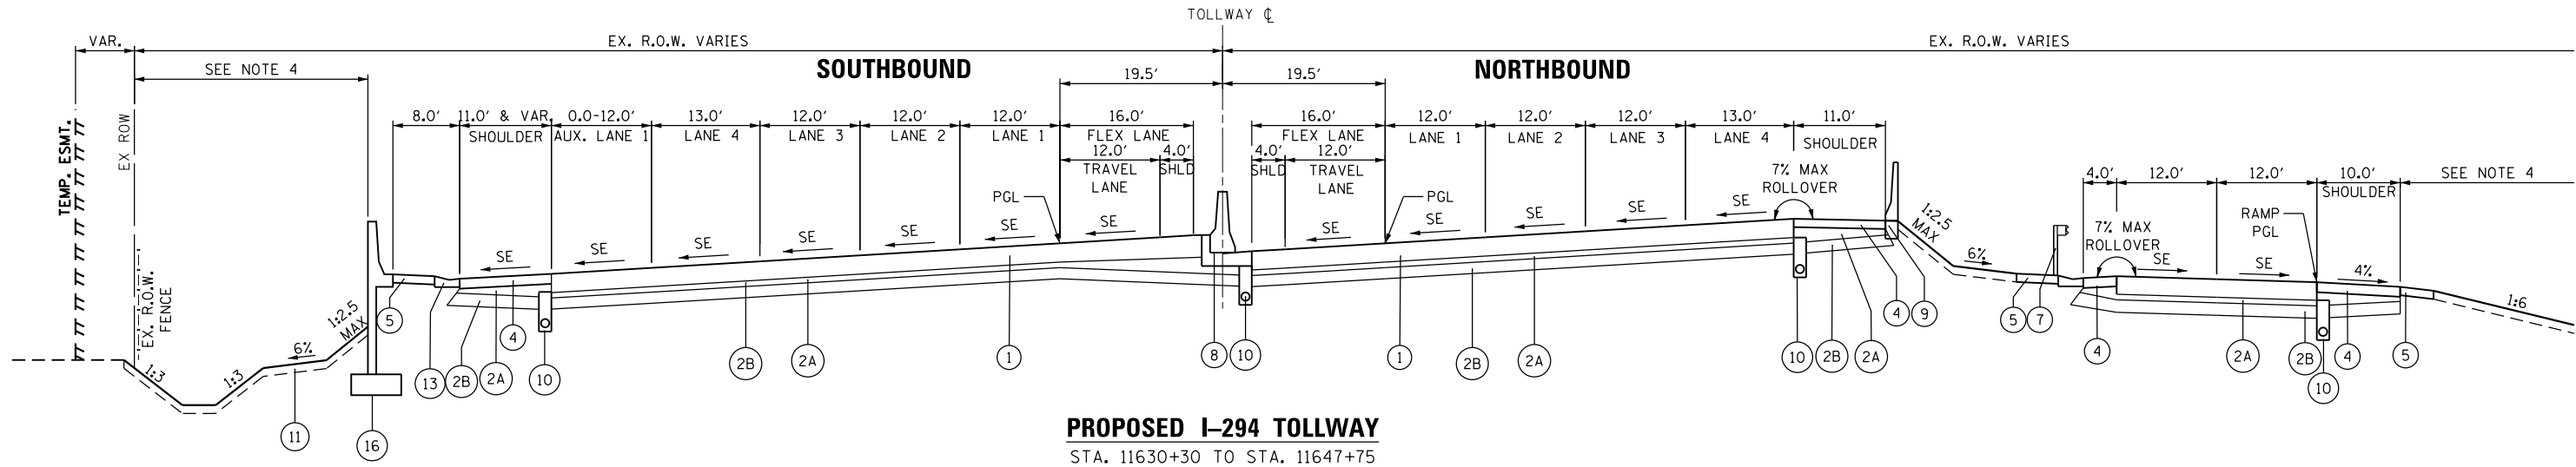

PROPOSED I-294 TOLLWAY
STA. 11630+30 TO STA. 11647+75

PROPOSED LEGEND

- | | |
|---|--------------------------------|
| ① MAINLINE PAVEMENT | ⑩ PIPE UNDERDRAIN |
| ②A AGGREGATE CAP | ⑪ TOPSOIL (SEEDING) |
| ②B PGE | ⑫ CHAIN LINK FENCE |
| ③ SUBGRADE AGGREGATE | ⑬ GUTTER, TYPE G-3 |
| ④ PROPOSED ASPHALT SHOULDER | ⑭ GUTTER, TYPE G-2 |
| ⑤ AGGREGATE SHOULDERS WITH FILTER FABRIC, TYPE B | ⑮ R.O.W. FENCE |
| ⑥ AGGREGATE SHOULDERS SPECIAL, TYPE C | ⑯ RETAINING WALL OR NOISE WALL |
| ⑦ GALVANIZED STEEL PLATE BEAM GUARDRAIL | |
| ⑧ CONCRETE BARRIER, DOUBLE FACE, 42 INCH AND CONCRETE BARRIER BASE, SPECIAL | |
| ⑨ CONCRETE BARRIER, SINGLE FACE, 42 INCH AND CONCRETE BARRIER BASE, SPECIAL | |

NOTES

- PAVEMENT DESIGN IS NOT COMPLETE.
- SUBGRADE SLOPES ARE NOT FINALIZED.
- UNDERDRAIN LOCATIONS ARE NOT FINALIZED.
- END CONDITIONS ARE NOT FINALIZED. FOR DETAILS, SEE TYPICAL SECTION SHEETS, TYP-18 TO TYP-21.
- SEE PLAN SHEETS FOR PROPOSED RIGHT OF WAY AND EASEMENT LOCATIONS.

DRAWN BY **RDT** SCALE **N/A**
CHECKED BY **MHL** DATE **12/15/2017**




THE ILLINOIS STATE TOLL HIGHWAY AUTHORITY
2700 OGDEN AVENUE
DOWNERS GROVE, ILLINOIS 60515

REVISIONS		
NO.	DATE	DESCRIPTION

RR-14-4224
PROPOSED TYPICAL SECTIONS

SHEET NO.
TYP-13
DRAWING NO.
30 OF 734

Default: p:\V\CL\CL\US01\jacobson\Documents\924600\Central_Trt-State_Tollway\924600\700\CAD\Drawings\Roadway\Typical Sections\2241-shr-tp-14.dgn
12/12/2017 2:00:00 PM / in.

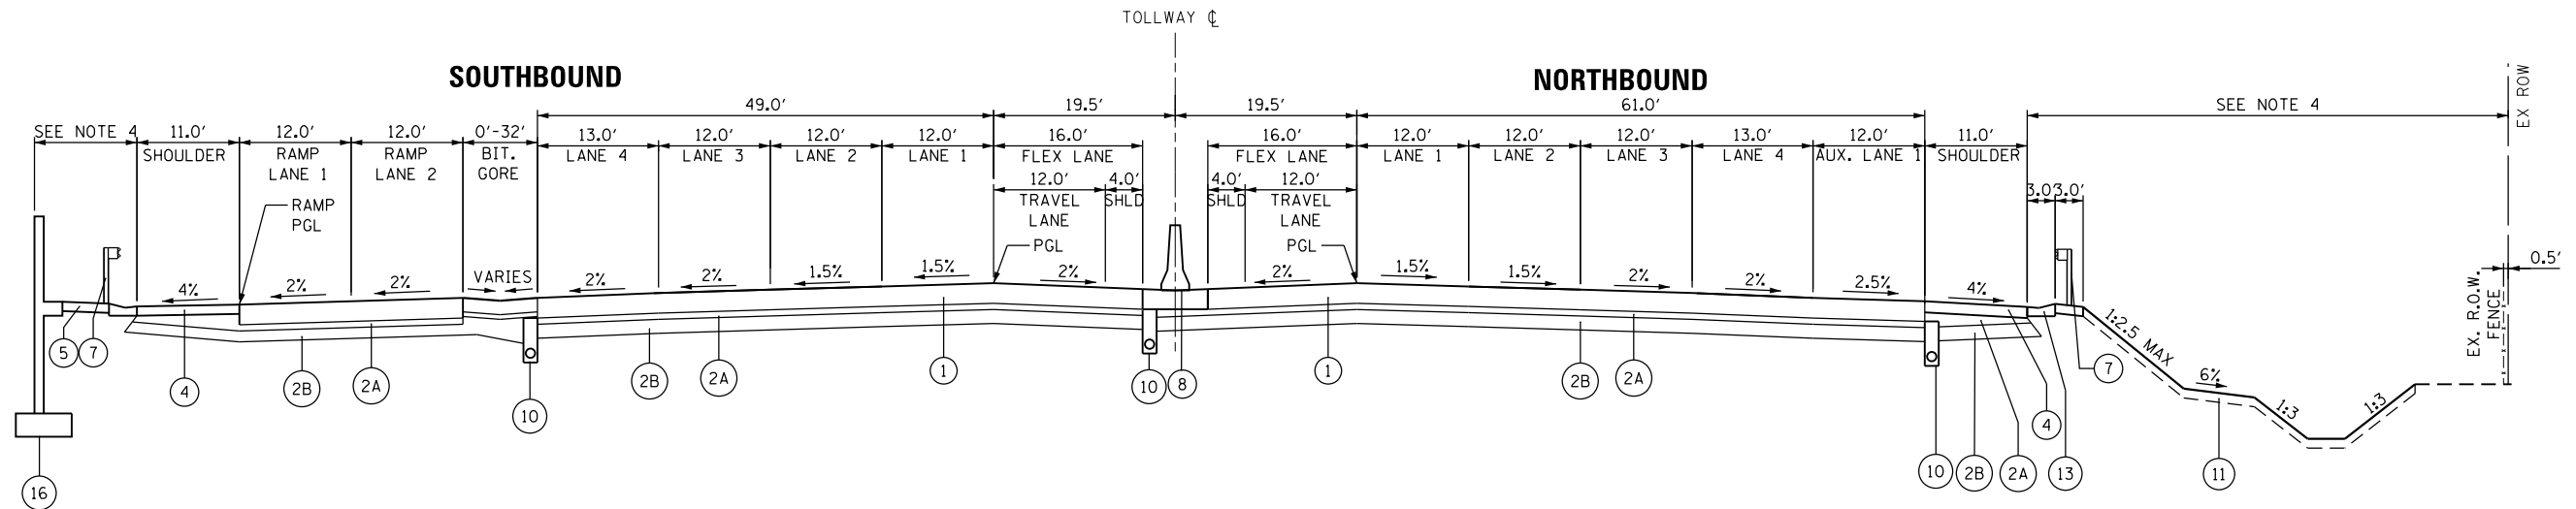

PROPOSED I-294 TOLLWAY
STA. 11703+72 TO STA. 11714+60

PROPOSED LEGEND

- | | |
|---|--------------------------------|
| ① MAINLINE PAVEMENT | ⑩ PIPE UNDERDRAIN |
| ②A AGGREGATE CAP | ⑪ TOPSOIL (SEEDING) |
| ②B PGE | ⑫ CHAIN LINK FENCE |
| ③ SUBGRADE AGGREGATE | ⑬ GUTTER, TYPE G-3 |
| ④ PROPOSED ASPHALT SHOULDER | ⑭ GUTTER, TYPE G-2 |
| ⑤ AGGREGATE SHOULDERS WITH FILTER FABRIC, TYPE B | ⑮ R.O.W. FENCE |
| ⑥ AGGREGATE SHOULDERS SPECIAL, TYPE C | ⑯ RETAINING WALL OR NOISE WALL |
| ⑦ GALVANIZED STEEL PLATE BEAM GUARDRAIL | |
| ⑧ CONCRETE BARRIER, DOUBLE FACE, 42 INCH AND CONCRETE BARRIER BASE, SPECIAL | |
| ⑨ CONCRETE BARRIER, SINGLE FACE, 42 INCH AND CONCRETE BARRIER BASE, SPECIAL | |

NOTES

- PAVEMENT DESIGN IS NOT COMPLETE.
- SUBGRADE SLOPES ARE NOT FINALIZED.
- UNDERDRAIN LOCATIONS ARE NOT FINALIZED.
- END CONDITIONS ARE NOT FINALIZED. FOR DETAILS, SEE TYPICAL SECTION SHEETS, TYP-18 TO TYP-21.
- SEE PLAN SHEETS FOR PROPOSED RIGHT OF WAY AND EASEMENT LOCATIONS.

DRAWN BY RDT SCALE N/A
CHECKED BY MHL DATE 12/15/2017





REVISIONS		
NO.	DATE	DESCRIPTION

RR-14-4224
PROPOSED TYPICAL SECTIONS

SHEET NO.
TYP-14
DRAWING NO.
31 OF 734

Default: p:\V\CL\CL\US01\jacobson\NA\Documents\9X24600\Central_Trt-State_Toll\eq\c9x24600\700CAD66IT&E\702CIVIL\Roadway\Typical Sections\4224T-shr-tp-15.dgn
12/12/2017 2:00:00 PM / in.

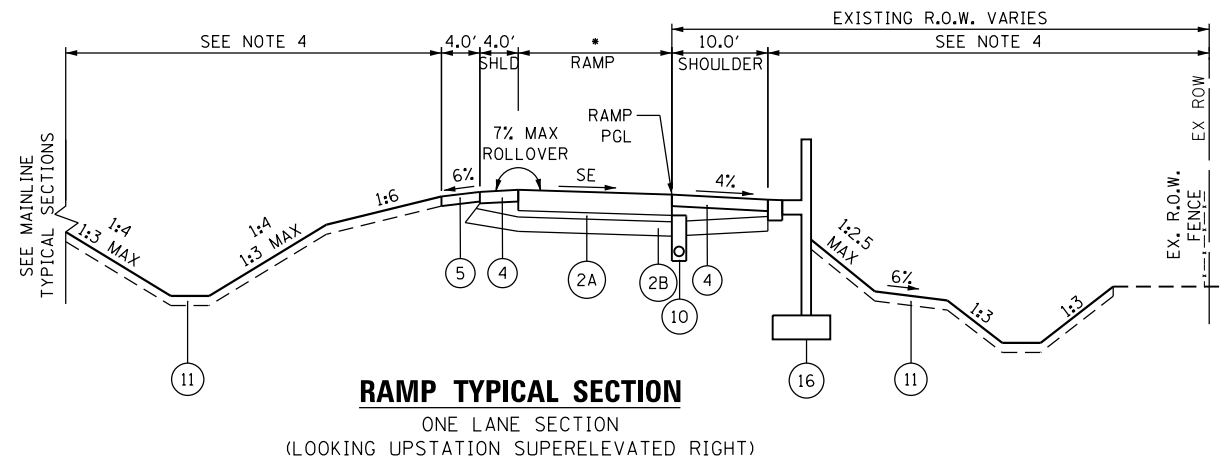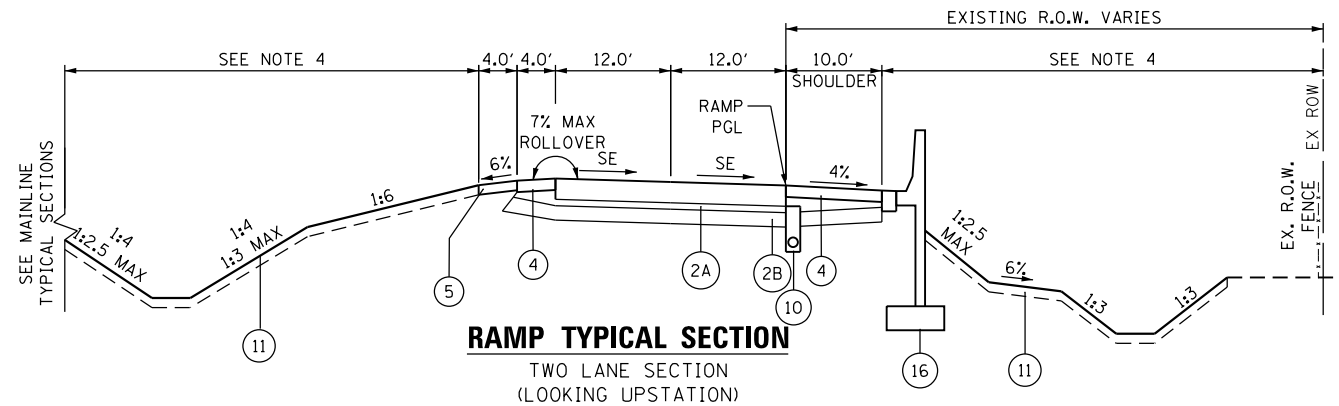

*RAMP LANE WIDTH IS 18 FT FOR LOOP RAMPS.
NON-LOOP RAMP LANE WIDTH IS 16 FT.

PROPOSED LEGEND

- | | |
|---|--------------------------------|
| ① MAINLINE PAVEMENT | ⑩ PIPE UNDERDRAIN |
| ②A AGGREGATE CAP | ⑪ TOPSOIL (SEEDING) |
| ②B PGE | ⑫ CHAIN LINK FENCE |
| ③ SUBGRADE AGGREGATE | ⑬ GUTTER, TYPE G-3 |
| ④ PROPOSED ASPHALT SHOULDER | ⑭ GUTTER, TYPE G-2 |
| ⑤ AGGREGATE SHOULDERS WITH FILTER FABRIC, TYPE B | ⑮ R.O.W. FENCE |
| ⑥ AGGREGATE SHOULDERS SPECIAL, TYPE C | ⑯ RETAINING WALL OR NOISE WALL |
| ⑦ GALVANIZED STEEL PLATE BEAM GUARDRAIL | |
| ⑧ CONCRETE BARRIER, DOUBLE FACE, 42 INCH AND CONCRETE BARRIER BASE, SPECIAL | |
| ⑨ CONCRETE BARRIER, SINGLE FACE, 42 INCH AND CONCRETE BARRIER BASE, SPECIAL | |

NOTES

- PAVEMENT DESIGN IS NOT COMPLETE.
- SUBGRADE SLOPES ARE NOT FINALIZED.
- UNDERDRAIN LOCATIONS ARE NOT FINALIZED.
- END CONDITIONS ARE NOT FINALIZED. FOR DETAILS, SEE TYPICAL SECTION SHEETS, TYP-18 TO TYP-21.
- SEE PLAN SHEETS FOR PROPOSED RIGHT OF WAY AND EASEMENT LOCATIONS.

DRAWN BY	RDT	SCALE	N/A
CHECKED BY	MHL	DATE	12/15/2017





REVISIONS		
NO.	DATE	DESCRIPTION

RR-14-4224
PROPOSED TYPICAL SECTIONS

SHEET NO. TYP-15
DRAWING NO. 32 OF 734

Default: p:\V\CL\CL\US01\jacobson\NA\Documents\9X24600\Central_Trt-State_Toll\eq\9X24600\700\CAD\61T&E\702\CIVIL\Roadway\Typical Sections\42241-shr-tp-16.dgn
20.00000' / in.
12/12/2017

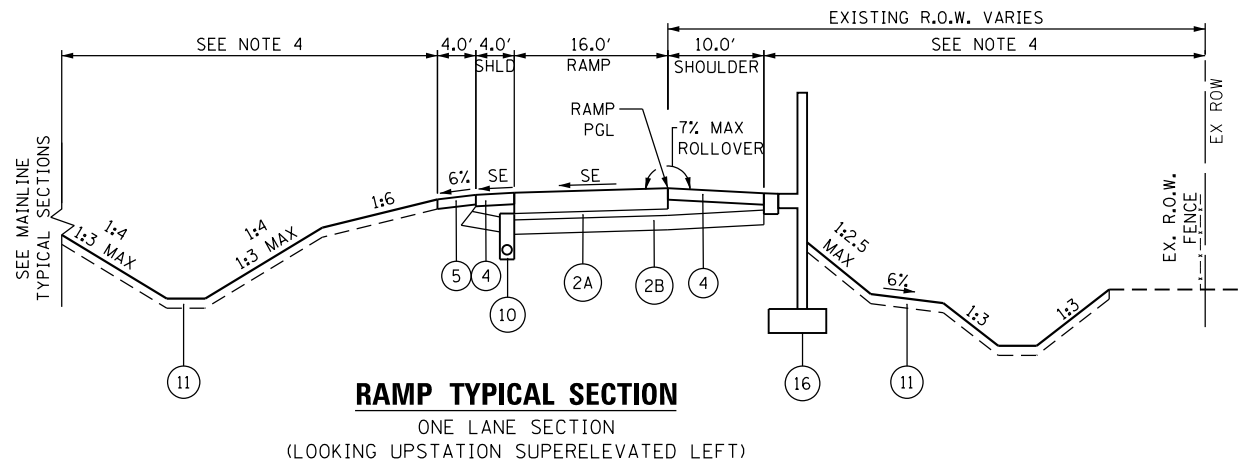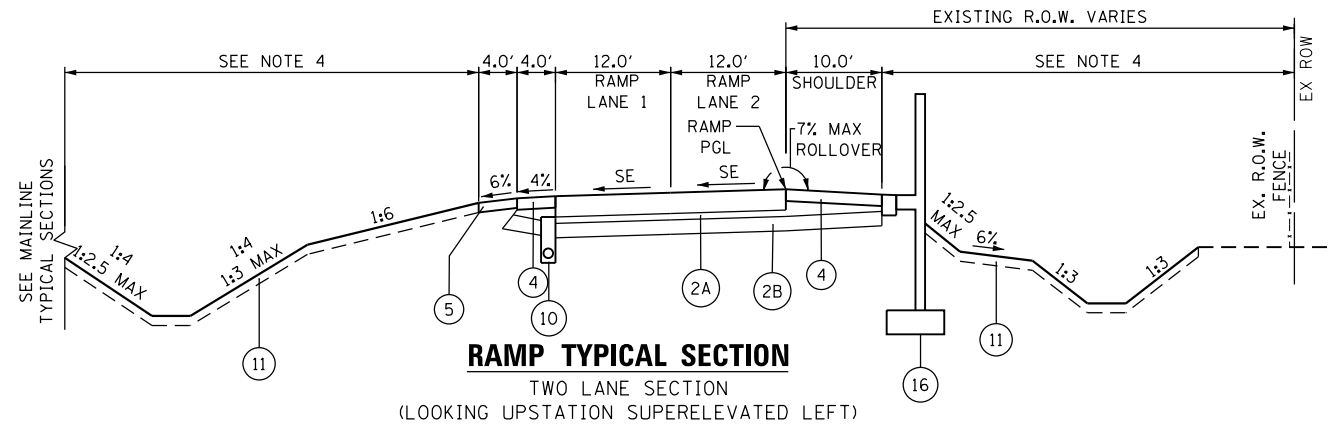

PROPOSED LEGEND

- | | |
|---|--------------------------------|
| ① MAINLINE PAVEMENT | ⑩ PIPE UNDERDRAIN |
| ②A AGGREGATE CAP | ⑪ TOPSOIL (SEEDING) |
| ②B PGE | ⑫ CHAIN LINK FENCE |
| ③ SUBGRADE AGGREGATE | ⑬ GUTTER, TYPE G-3 |
| ④ PROPOSED ASPHALT SHOULDER | ⑭ GUTTER, TYPE G-2 |
| ⑤ AGGREGATE SHOULDERS WITH FILTER FABRIC, TYPE B | ⑮ R.O.W. FENCE |
| ⑥ AGGREGATE SHOULDERS SPECIAL, TYPE C | ⑯ RETAINING WALL OR NOISE WALL |
| ⑦ GALVANIZED STEEL PLATE BEAM GUARDRAIL | |
| ⑧ CONCRETE BARRIER, DOUBLE FACE, 42 INCH AND CONCRETE BARRIER BASE, SPECIAL | |
| ⑨ CONCRETE BARRIER, SINGLE FACE, 42 INCH AND CONCRETE BARRIER BASE, SPECIAL | |

NOTES

- PAVEMENT DESIGN IS NOT COMPLETE.
- SUBGRADE SLOPES ARE NOT FINALIZED.
- UNDERDRAIN LOCATIONS ARE NOT FINALIZED.
- END CONDITIONS ARE NOT FINALIZED. FOR DETAILS, SEE TYPICAL SECTION SHEETS, TYP-18 TO TYP-21.
- SEE PLAN SHEETS FOR PROPOSED RIGHT OF WAY AND EASEMENT LOCATIONS.

DRAWN BY	RDT	SCALE	N/A
CHECKED BY	MHL	DATE	12/15/2017




THE ILLINOIS STATE TOLL HIGHWAY AUTHORITY
2700 OGDEN AVENUE
DOWNERS GROVE, ILLINOIS 60515

REVISIONS		
NO.	DATE	DESCRIPTION

RR-14-4224
PROPOSED TYPICAL SECTIONS

SHEET NO.
TYP-16
DRAWING NO.
33 OF 734

Default: p:\V\CL\CL\US01\jacobson\Documents\9X24600\Central_Trt-State_Tollway\9X24600\700\CAD\61\T&E\702\CIVIL\Roadway\Typical Sections\4224T-shr-tp-17.dgn
12/12/2017
20,00000' / in.

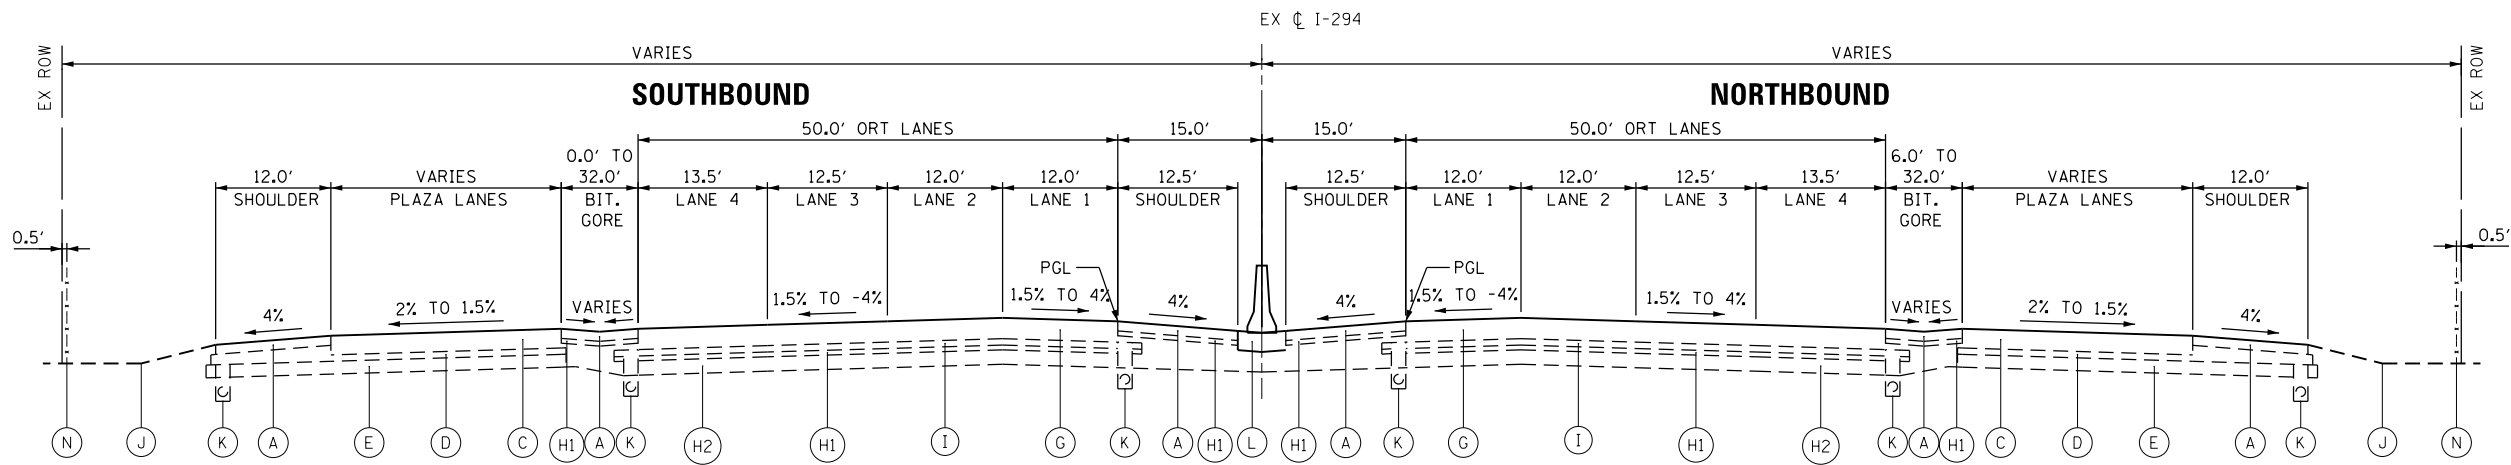

PROPOSED I-294 TOLLWAY
CERMAK TOLL PLAZA STA. 1568+00 TO STA. 1608+00

PROPOSED LEGEND

- | | |
|---|--------------------------------|
| ① MAINLINE PAVEMENT | ⑩ PIPE UNDERDRAIN |
| ②A AGGREGATE CAP | ⑪ TOPSOIL (SEEDING) |
| ②B PGE | ⑫ CHAIN LINK FENCE |
| ③ SUBGRADE AGGREGATE | ⑬ GUTTER, TYPE G-3 |
| ④ PROPOSED ASPHALT SHOULDER | ⑭ GUTTER, TYPE G-2 |
| ⑤ AGGREGATE SHOULDERS WITH FILTER FABRIC, TYPE B | ⑮ R.O.W. FENCE |
| ⑥ AGGREGATE SHOULDERS SPECIAL, TYPE C | ⑯ RETAINING WALL OR NOISE WALL |
| ⑦ GALVANIZED STEEL PLATE BEAM GUARDRAIL | |
| ⑧ CONCRETE BARRIER, DOUBLE FACE, 42 INCH AND CONCRETE BARRIER BASE, SPECIAL | |
| ⑨ CONCRETE BARRIER, SINGLE FACE, 42 INCH AND CONCRETE BARRIER BASE, SPECIAL | |

NOTES

- PAVEMENT DESIGN IS NOT COMPLETE.
- SUBGRADE SLOPES ARE NOT FINALIZED.
- UNDERDRAIN LOCATIONS ARE NOT FINALIZED.
- END CONDITIONS ARE NOT FINALIZED. FOR DETAILS, SEE TYPICAL SECTION SHEETS, TYP-18 TO TYP-21.
- SEE PLAN SHEETS FOR PROPOSED RIGHT OF WAY AND EASEMENT LOCATIONS.

DRAWN BY RDT SCALE N/A
CHECKED BY MHL DATE 12/15/2017



THE ILLINOIS STATE TOLL HIGHWAY AUTHORITY
2700 OGDEN AVENUE
DOWNERS GROVE, ILLINOIS 60515


REVISIONS		
NO.	DATE	DESCRIPTION

RR-14-4224
PROPOSED TYPICAL SECTIONS


SHEET NO.
TYP-17
DRAWING NO.
34 OF 734

Default: pet\\jc\\cl\\US01\\jacobson\\NA\\Documents\\C9X24600\\Central_Trt-5\\State_Toll\\eq\\C9X24600\\700\\CADD6\\T&E\\702\\CIVIL\\Roadway\\Typical Sections\\4224T-shr-tp-18.dgn
20.00000 / in.
12/12/2017

DITCH CONCEPT MAXIMUM SIDE SLOPES
PREFERRED (A)

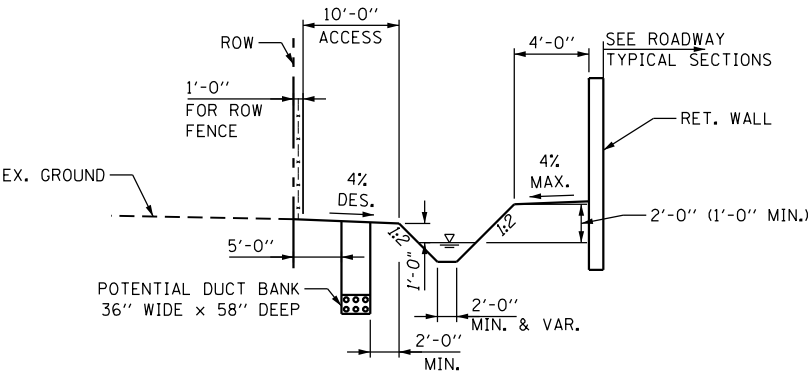

DITCH CONCEPT MAXIMUM SIDE SLOPES
ALTERNATIVE TO PREFERRED (B)

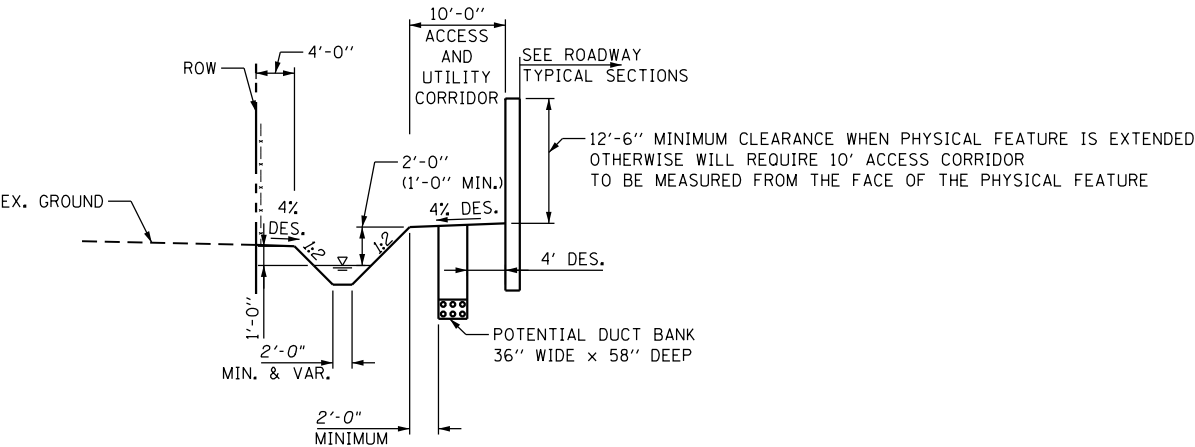

DRAWN BY RDT SCALE N/A
CHECKED BY MHL DATE 12/15/2017





THE ILLINOIS STATE TOLL HIGHWAY AUTHORITY
2700 OGDEN AVENUE
DOWNERS GROVE, ILLINOIS 60515

REVISIONS		
NO.	DATE	DESCRIPTION

RR-14-4224
PROPOSED TYPICAL SECTIONS

SHEET NO.
TYP-18
DRAWING NO.
35 OF 734

Default: pet\\jc\\cl\\US01\\jacobson\\NA\\Documents\\C9X24600\\Central_Trt-5\\State_Toll\\eq\\C9X24600\\700\\CADD\\IT&E\\702\\CIVIL\\Roadway\\Typical Sections\\4224T-shit-tp-19.dgn
Guest:2
20.00000' / in.
12/12/2017

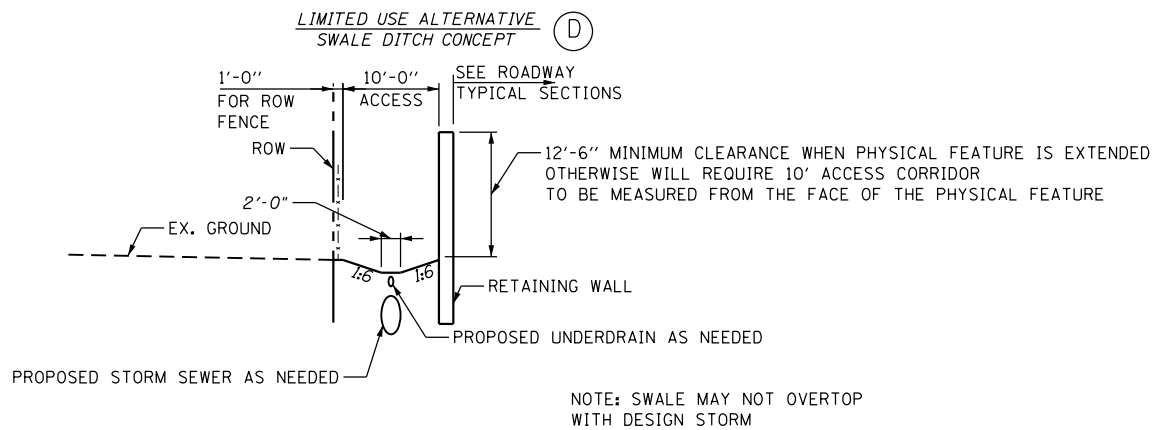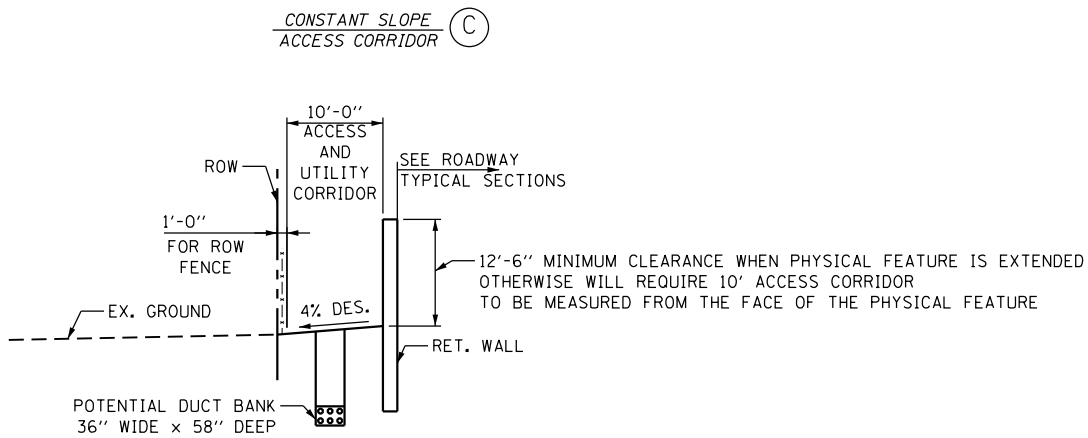

DRAWN BY	RDT	SCALE	N/A
CHECKED BY	MHL	DATE	12/15/2017



REVISIONS		
NO.	DATE	DESCRIPTION



RR-14-4224
PROPOSED TYPICAL SECTIONS

SHEET NO. TYP-19
DRAWING NO. 36 OF 734

Default: p:\V\CL\CL\US01\jacobson\NA\Documents\9X24600\Central_Trt-5\State_Toll\eq\9X24600\700\CAD\61T&E\702\CIVIL\Roadway\Typical Sections\4224T-shr-tp-20.dgn
Guest:2 20.00000' / in. 12/12/2017

LIMITED USE ALTERNATIVES
WITH NOISE WALL



E

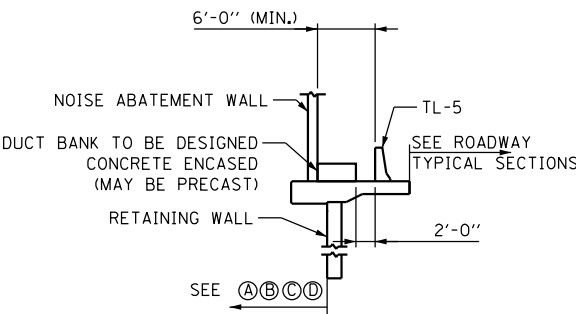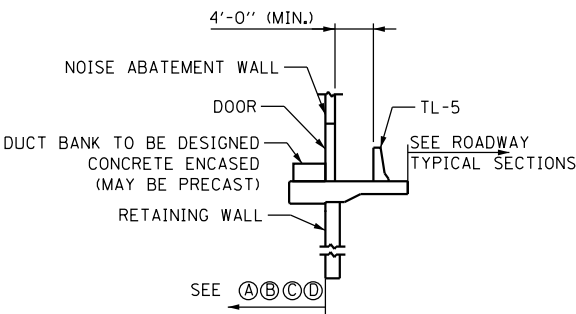

LIMITED USE ALTERNATIVES

F

(BUMP OUT AT HANDHOLE)

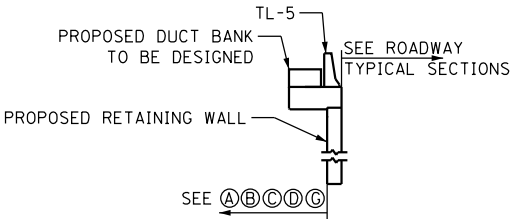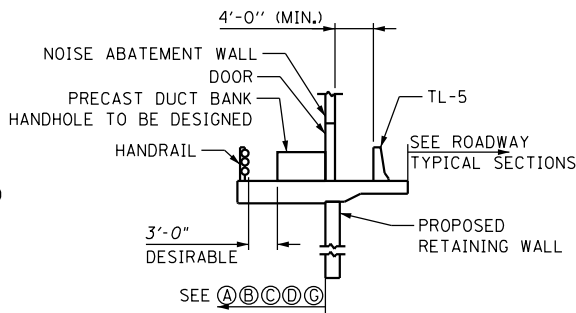

DRAWN BY RDT SCALE N/A
CHECKED BY MHL DATE 12/15/2017




THE ILLINOIS STATE TOLL HIGHWAY AUTHORITY
2700 OGDEN AVENUE
DOWNERS GROVE, ILLINOIS 60515

REVISIONS		
NO.	DATE	DESCRIPTION

RR-14-4224
PROPOSED TYPICAL SECTIONS

SHEET NO.
TYP-20
DRAWING NO.
37 OF 734

Default: pet\\jc\\cl\\US01\\jacobson\\NA\\Documents\\C9X24600\\Central_Trt-5\\State_Toll\\eq\\C9X24600\\700\\CADD\\T&IE\\702\\CIVIL\\Roadway\\Typical Sections\\4224T-shr-2\\dgn 12/12/2017 20:00:00 / in.

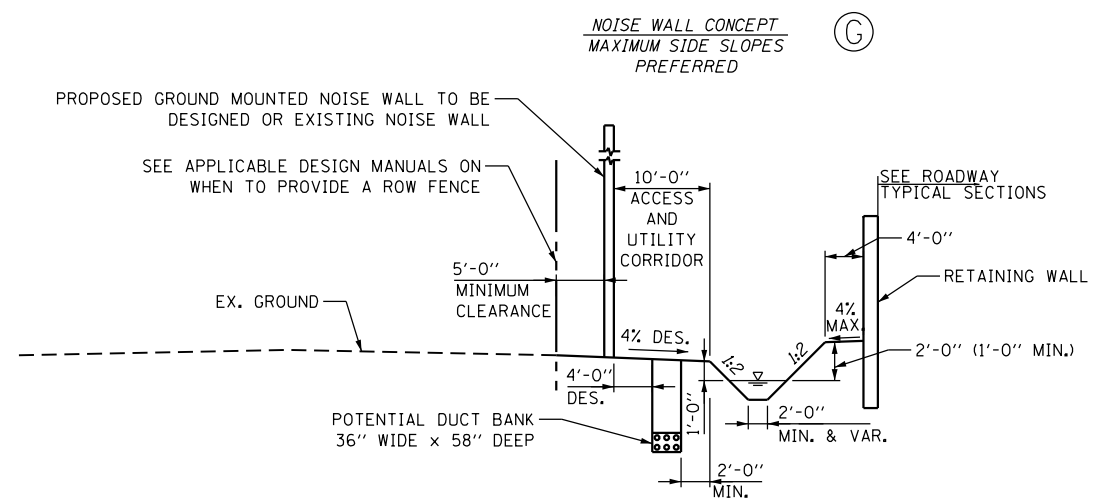

DRAWN BY	RDT	SCALE	N/A
CHECKED BY	MHL	DATE	12/15/2017



REVISIONS		
NO.	DATE	DESCRIPTION

RR-14-4224
PROPOSED TYPICAL SECTIONS

SHEET NO. TYP-21
DRAWING NO. 38 OF 734